

ABBREVIATIONS

A.B.	ANCHOR BOLT	GALV.	GALVANIZED
A.C.	AIR CONDITIONING	GALV.I.	GALVANIZED IRON
A.D.	ACCESS DOOR	GYP.	GYP. BOARD
A.P.	ACCESS PANEL		
A.T.	ACOUSTIC TILE	H.M.	HOLLOW METAL
AC	ACOUSTIC	HDW.	HARDWARE
ADJ.	ADJUSTABLE	HORIZ.	HORIZONTAL
A.I.B.	AIR INFILTRATION BARRIER	HT.	HEIGHT
ALT.	ALTERNATE	I.D.	INSIDE DIAMETER
ALUM.	ALUMINUM	INSUL.	INSULATION
ASPH.	ASPHALT	INT.	INTERIOR
AT	AT	INV.	INVERT
BM.	BEAM	JOINT	JOINT
B.D.	BOARD	KNCK OUT PANEL	KNCK OUT PANEL
BET.	BETWEEN	LAM. PLAS.	LAMINATED PLASTIC
B.C.	BOTTOM CURB		
BLDG.	BUILDING	MAX.	MAXIMUM
BLKG.	BLOCKING	M.C.B.	METAL CORNER BEAD
B.N.	BULL NOSE	MECH.	MECHANICAL
BOT.	BOTTOM	MET.	METAL
B.U.	BULLETIN	MFR.	MANUFACTURER
BULL.	BULLETIN	MIN.	MINIMUM
		M.O.	MASONRY OPENING
C.B.D.	CHALK BOARD	MOS.	MOSAIC
C.B.	CATCH BASIN	MET.P.S.	METAL PLASTER SCREED
CER.	CEMENT		
CERL.	CERAMIC	N.I.C.	NOT IN CONTRACT
C.I.	CAST IRON	N.T.S.	NOT TO SCALE
C.L.G.	CEILING	O.A.	OVERALL
C.O.L.	COLUMN	O.C.	ON CENTER
CONC.	CONCRETE	O.D.	OUTSIDE DIAMETER
CONSTR.	CONSTRUCTION	OPNG.	OPENING
CONT.	CONTINUOUS	OPP.	OPPOSITE
CONTR.	CONTRACTOR	PL.	PLATE
C.F.H.	COUNTERSINK FLAT HD.	PLAS.	PLASTER
C.T.	CERAMIC TILE	PLY.	PLYWOOD
		P.G.B.	PAINT GRADE BIRCH
		P.T.D.	PAINTED
DBL.	DOUBLE	R.D.	ROOF DRAIN
DET.	DETAIL	REQD.	REQUIRED
DIA.	DIAMETER	RECS.	RECOMMENDATIONS
DM.	DIMENSION		
D.S.	DOWNSPUT	RES.	RESIN
DWG.	DRAWING	RIS.	RISERS
D.F.	DRINKING FOUNTAIN	R.O.	ROUGH OPENING
DISP.	DISPENSER/DISPOSER	S.C.	SOLID CORE
		SCHED.	SCHEDULE
E.A.	EACH	SECT.	SECTION
E.J.	EXPANSION JOINT	SH.	SHEET
ELEV.	ELEVATION	SH.	SHEET
EL.	ELECTRICAL	S.A.B.	SOUND ATTENUATION BATT'S
ELC.	ELECTRICAL	S.O.G.	SLAB ON GRADE
E.W.C.	ELEC. WATER COOLER	SPEC.	SPECIFICATIONS
EXT.	EXTENDING	SQ.	SQUARE
EXP.	EXPANSION	S.S.	STAINLESS STEEL
		STL.	STEEL
FDN.	FOUNDATION	STRUC.	STRUCTURAL
FIE.	FIRE EXTINGUISHER	SUSP.	SUSPENDED
FIB.	FIBER	SYM.	SYMMETRICAL
FIB.CEM.	FIBER CEMENT	T.	TREADS
F.O.S.	FACE OF STUD	T.J.	TOOL JOINT
F.O.M.	FACE OF MASONRY	TYP.	TYPICAL
F.L.D.	FLOOR DRAIN	T.C.	TOP CURB
F.H.C.	FIRE HOSE CABINET	U.N.O.	UNLESS NOTED OTHERWISE
FIN.	FINISH	V.B.	VAPOR BARRIER
F.T.	FIRE TREATED	VERT.	VERTICAL
FTG.	FOOTING	W.	WITH
G.L.B.	GLUED LAMINATED BEAM	W.R.	WOOD
GA.	GAUGE		

Chesterwood Village Assisted Living Facility

PHASE 2: LIGHT CARE ASSISTED LIVING

UNION TWP., BUTLER COUNTY, OHIO


DESIGN RELEASE #1-
CONSTRUCTION DOCUMENTS

JANUARY 23, 2007

HILLANDALE COMMUNITIES

8073 TYLERSVILLE ROAD WEST CHESTER, OHIO 45069

VICINITY MAP

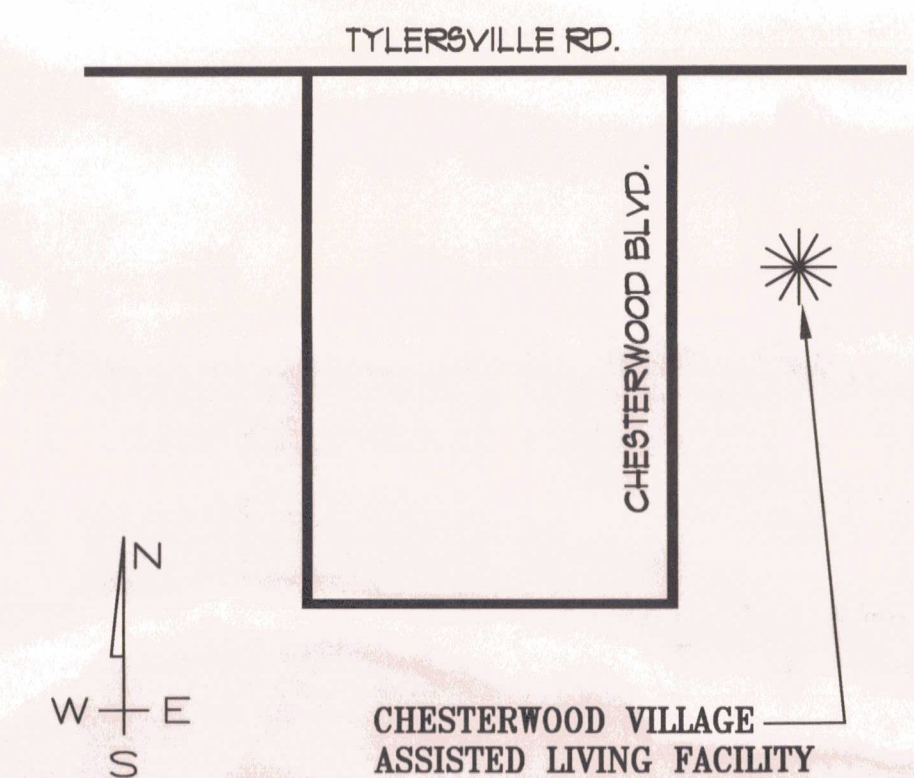


APPROVAL

SIGNATURE

DATE

SYMBOLS


FLOOR PLAN	SECTION OR DETAIL
100 ROOM NUMBER	PLYWOOD
100 DOOR NUMBER	GYP. BOARD
100 WINDOW TYPE	BATT INSULATION
100 WALL TYPE	RIGID INSULATION
100 KITCHEN EQUIPMENT	GYP. CRETE
	ACOUSTIC TILE
A 6.2 SECTION OR DETAIL 1/4" ON SHEET 6.2	METAL
BRICK VENEER	ROUGH LUMBER
CONCRETE BLOCK	FINISH WOOD
WOOD STUDS	CONCRETE
	EARTH OR SUB. BASE

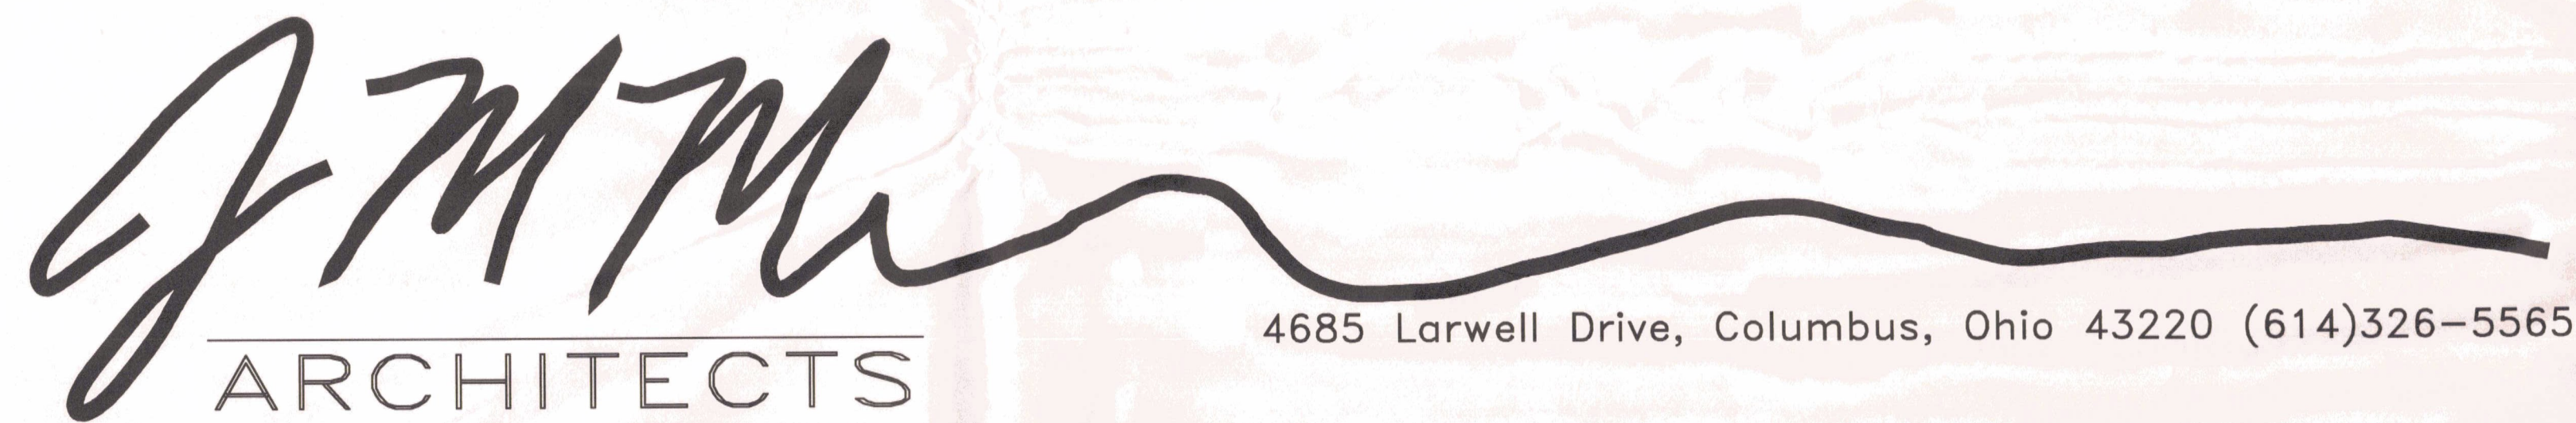

4685 Larwell Drive, Columbus, Ohio 43220 (614)326-5565

STRUCTURAL ENGINEER: JEZERINAC GEERS & ASSOCIATES, INC.
5640 FRANTZ ROAD DUBLIN, OHIO 43017 (614) 766-0066

MECH./ELEC. ENGINEER: HILL ENGINEERING
3 WEST CENTRAL AVE., DELAWARE, OHIO 43015 (740) 363-0400

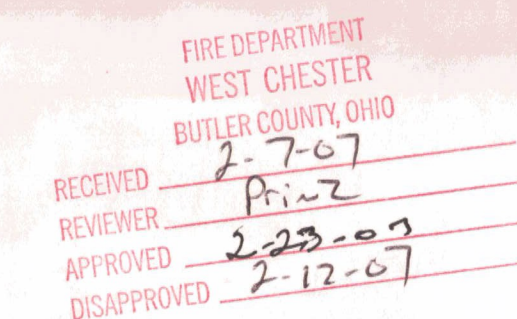

GENERAL NOTES

EXTERIOR DIMENSIONS ARE TYPICALLY FROM FACE OF SHEATHING TO FACE OF SHEATHING OR FACE OF SHEATHING TO CENTERLINE OF STRUCTURAL.

INTERIOR DIMENSIONS ARE FROM FACE OF MASONRY OR FACE OF STUD TO FACE OF STUD OR MASONRY.

UNLESS NOTED OTHERWISE (U.N.O.), CONTRACTORS SHALL VERIFY ALL DIMENSIONS PRIOR TO BEGINNING WORK AND NOTIFY ARCHITECT FOR RESOLUTION OF ANY DISCREPANCIES.

DOOR NUMBERS ARE THE SAME AS THE ROOM SERVED. ROOMS W/ MULTIPLE DOORS ARE LABELED "A", "B", "C", ETC...

CALL RESPECTIVE UTILITIES BEFORE STARTING SITE WORK. COORDINATE RELOCATION OF UNDERGROUND ELECTRICAL & TELEPHONE WITH OWNER AND UTILITIES COMPANIES.

CONTRACTORS ARE REQUIRED TO INSPECT THE SITE PRIOR TO BIDDING TO ASCERTAIN ALL ITEMS IN EVIDENCE THAT MUST BE ADDRESSED IN COMPLETION OF THE WORK AND INCLUDE THE COST OF THE REQUIRED WORK IN THEIR BID.

CONTRACTORS SHALL VERIFY ALL FIELD AND DESIGN CONDITIONS PRIOR TO BEGINNING WORK. NOTIFY THE ARCHITECT OF DISCREPANCIES FOR RESOLUTION.

PROVIDE FIRE STOPS AT ALL OFFITS @ 20" O.C.

INDEX OF DRAWINGS

0-1 COVER SHEET
0-2 BUILDING CODE INFO/SUMMARY & RATED FIRE SEPARATIONS

Site:

- 1-01 PROPOSED STAGING
- 1-02 EXISTING SITE CONDITIONS
- 1-03 SITE DEMOLITION PLANS
- 1-04 OVERALL SITE PLAN
- 1-05 NORTH AND SOUTH PARKING PLANS
- 1-06 COURTYARD LAYOUT AND WALKS
- 1-07 SITE AREA GRADING/STORM WATER PLAN AND DETAILS
- 1-08 EROSION CONTROL DETAILS
- 1-09 SITE SANITARY AND DETAILS
- 1-10 SITE DETAILS
- 1-11 PARTIAL DEMOLITION

Landscape:

- L-1 LANDSCAPE AREA PLANS AND COURTYARD LANDSCAPE PLAN

Structural:

- 2-1 FOUNDATION PLAN- WINGS AND BASEMENT
- 2-2 MAIN STREET FOUNDATION PLAN
- 2-3 FOUNDATION DETAILS
- 2-4 FIRST FLOOR FRAMING PLAN
- 2-5 SECOND FLOOR FRAMING PLAN
- 2-6 CLERESTORY FRAMING PLAN
- 2-7 SECOND FLOOR FRAMING PLAN
- 2-8 THIRD FLOOR FRAMING PLAN
- 2-9 MAIN STREET FRAMING PLAN
- 2-10 FRAMING DETAILS
- 2-11 FRAMING DETAILS
- 2-12 SHEAR WALL ELEV'S
- 2-13 STRUCTURAL DETAILS
- 2-14 TRUSS PROFILES

Architectural:



- 3-0 WING B- BASEMENT FLOOR PLAN- 1/8"=1'-0"
- 3-1 ELEVATOR LOBBY PLAN- 1/4"=1'-0"
- 3-2 MAIN STREET FLOOR PLAN 1/8"=1'-0"
- 3-3 FIRST FLOOR PLAN- WINGS A&B 1/8"=1'-0"
- 3-4 SECOND FLOOR PLAN- WINGS A&B 1/8"=1'-0"
- 3-5 CLERESTORY - MAIN STREET PLAN 1/8"=1'-0"
- 3-6 THIRD FLOOR PLAN- WINGS A&B 1/8"=1'-0"
- 3-7 ENLARGED FLOOR PLANS 1/4"=1'-0"
- 3-8 ENLARGED FLOOR PLANS 1/4"=1'-0"
- 3-9 SALON, EXERCISE, TRAVEL OFFICE, INTERIOR ELEVATIONS & MISC. DETAILS
- 3-10 ENLARGED FLOOR PLANS 1/4"=1'-0"
- 3-11 FIRST FLOOR LOBBY
- 3-12 SECOND FLOOR COMMONS & ACTIVITY
- 3-13 THIRD FLOOR COMMONS & ACTIVITY
- 3-14 INTERIOR ELEVATIONS
- 3-15 UNIT PLAN- TYPE 'A' PLANS, SCHEDULES
- 3-16 UNIT PLAN- TYPE 'B' PLANS, SCHEDULES
- 3-17 UNIT PLAN- TYPE 'C' PLANS, SCHEDULES
- 3-18 UNIT PLAN- TYPE 'D' PLANS, SCHEDULES
- 3-19 INTERIOR ELEVATIONS & DETAILS
- 3-20 INTERIOR DETAILS- 1ST FLR FIREPLACE
- 3-21 MISC. DETAILS
- 3-22 OVERALL ROOF PLAN 1"=20'-0"
- 3-23 ROOF PLANS & DETAILS
- 3-24 DOOR DETAILS
- 3-25 DOOR SCHEDULE, DOOR TYPES & DETAILS
- 3-26 AUTOMATIC VEST. DOOR DETAILS
- 3-27 WINDOW ELEVATION SCHEDULE & LOUVERS
- 3-28 WINDOW DETAILS- MAIN STREET
- 3-29 CUT LIMESTONE PROFILES
- 3-30 STOREFRONT ELEVATIONS & DETAILS 51 - 53
- 3-31 STOREFRONT ELEVATIONS & DETAILS 54-56
- 3-32 ALTERNATE STOREFRONT 51
- 3-33 TILE PATTERNS

- 5-1 EXTERIOR BUILDING ELEVATIONS
- 5-2 EXTERIOR BUILDING ELEVATIONS
- 5-3 BUILDING SECTIONS
- 5-4 BUILDING SECTIONS- MAIN STREET
- 5-5 BUILDING SECTIONS- MAIN STREET
- 5-6 BUILDING ELEV AND SECTIONS - MAIN STREET
- 6-0 WALL TYPES
- 6-1 WALL SECTIONS & DETAILS
- 6-2 WALL SECTIONS & DETAILS
- 6-3 WALL SECTIONS & DETAILS
- 6-4 STAIR 51- SECTIONS/PLANS
- 6-5 STAIR 52- SECTIONS/PLANS
- 6-6 STAIR 53- SECTIONS/PLANS
- 6-7 STOREFRONT WALL SECTIONS 3/4"=1'-0"
- 6-8 TYPICAL PARTITION WALL SECTIONS
- 6-9 ELEVATOR SECTIONS & DETAILS
- 6-10 MAIN STREET WALL SECTIONS 3/4"=1'-0"
- 6-11 MAIN STREET WALL SECTIONS 3/4"=1'-0"
- 6-12 MAIN STREET WALL SECTIONS 3/4"=1'-0"
- 6-13 MAIN STREET WALL SECTIONS 3/4"=1'-0"
- 6-14 MAIN STREET WALL SECTIONS 3/4"=1'-0"
- 7-1 OVERALL 1ST FLR RCP PLAN 1/16"=1'-0"
- 7-2 1ST FLR - WINGS A&B RCP PLAN 1/8"=1'-0"
- 7-3 2ND FLR - WINGS A&B RCP PLAN 1/8"=1'-0"
- 7-4 3RD FLR - WINGS A&B RCP PLAN 1/8"=1'-0"

- 7-5 BASE BID MAIN STREET CEILING CONCEPT #1
- 7-6 ALTERNATE G-3, CONCEPT #1 CLING/LIGHTING WITH SOLAR SHADE FABRIC
- 7-7 MAIN STREET CEILING CONCEPT #2
- 7-8 ALTERNATE G-4, CONCEPT #2 CLING/LIGHTING WITH SOLAR SHADE FABRIC
- MEP:
- P-0 BASEMENT PLUMBING PLAN
- P-1 FIRST FLOOR PLUMBING PLAN
- P-2 SECOND FLOOR PLUMBING PLAN
- P-3 THIRD FLOOR PLUMBING PLAN
- P-4 TYPICAL UNIT PLUMBING PLAN
- P-5 BUILDING STACK DIAGRAM
- P-6 BUILDING RISER DIAGRAM
- P-7 ENLARGED KITCHEN PLAN & STACK & RISER DIAGRAM
- P-8 ATTIC & ROOF PLUMBING PLANS
- M-0 BASEMENT MECHANICAL PLAN
- M-1 FIRST FLOOR MECHANICAL PLAN
- M-2 MAIN STREET MECHANICAL PLAN
- M-3 SECOND FLOOR MECHANICAL PLAN
- M-4 THIRD FLOOR MECHANICAL PLAN
- M-5 TYPICAL UNIT MECHANICAL PLAN
- M-6 ROOF MECHANICAL PLAN
- M-7 SCHEDULES, DETAIL & GENERAL NOTES

FOOD SERVICE:

- F5-01 FOOD SERVICE EQUIP. LAYOUT
- F5-02 PLUMBING ROUGH-IN PLAN
- F5-03 ELECTRICAL ROUGH-IN PLAN
- F5-04 SPECIAL CONDITIONS PLAN

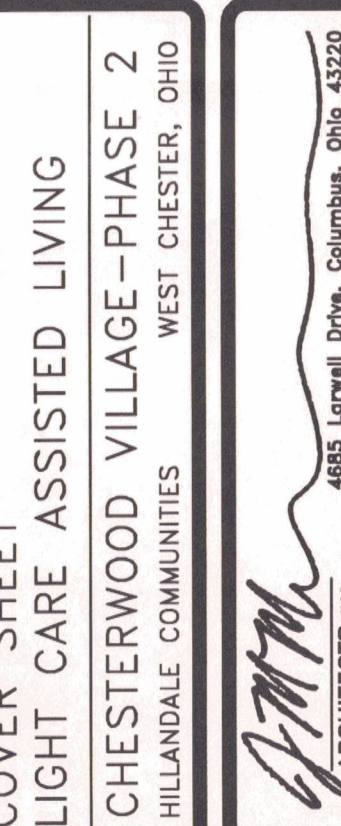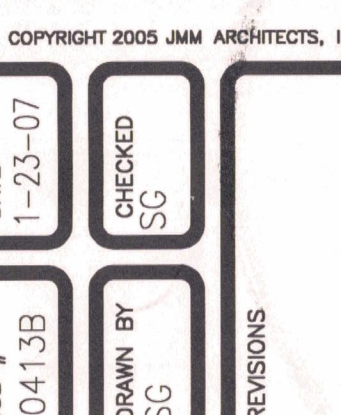

0-1

SITE PKGS

SQUARE FOOTAGES

AREAS: UNIT COUNT & RATIOS

ASSISTED LIVING: PHASE 2: 50 UNITS TOTAL
(LICENSED RESIDENTIAL CARE)

USE 1-1, CONSTRUCTION TYPE 5A

PHASE 2: 50 UNITS: 36 (1BR), 12 (2BR), 2 STUDIO
APARTMENT WING A (24 UNITS): 4 WING B (26 UNITS)
MIX DESIGN: 1025 SF (2BR), 665 SF (1BR), 413 SF (STUDIO)
WING A: 2 (1 BDRM), 2 (STUDIO)
WING B: 12 (2 BDRM), 14 (1 BDRM)

OWNER SHALL DESIGNATE 5 UNITS AS ADAAG COMPLIANT (10%)
EMERGENCY CALL SYSTEMS/STROBES, ADA CABINETS, DOORS

MAIN STREET	8,800 SF
BSMT. SUPPORT SPACES	5,535 SF
APARTMT 1ST FLR: 11 (1BDRM) 4 (2BDRM)	10,431 SF
APARTMT 2ND FLR: 12 (1BDRM) 4 (2BDRM) 1 (STUDIO)	10,580 SF
APARTMT 3RD FLR: 13 (1BDRM) 4 (2BDRM) 1 (STUDIO)	10,432 SF
ALTERATIONS TO EXISTING 1ST FLR	3,050 SF

TOTAL = 12,422 S.F.

PORCHES ARE INCLUDED IN BUILDING FOOTPRINT SF

DESIGN OCCUPANCY: O.B.C. 1004.1.2

ASSISTED LIVING: USE 1-1
12,422 / 240 SF GROSS = 300 OCC. (WORSE CASE)

ACTUAL OCCUPANCY: ANTICIPATED

LIGHT CARE ASSISTED LIVING
80 RESIDENTS, 30 STAFF, 50 VISITORS = 160 ACTUAL OCC
SPACES INCIDENTAL TO 1-1

LOCATION	NET AREA FOR USE	OCCUPANCY SIGNAGE
MAIN STREET CIRCULATION	2472 S.F.	80
CLUB RM / GAMING	685 S.F.	30
THEATER LOUNGE	105 S.F.	5
THEATER 1ST FLR	605 S.F.	21
THEATER BALCONY	200 S.F.	10
LOBBY 1ST FLR	500 S.F.	20
DINING	1267 S.F.	63
DINER/SALAD BAR	715 S.F.	30
ADMIN. TRAVEL OFFICE	217 S.F.	5
EXERCISE	310 S.F.	12
WELLNESS	1146 S.F.	12
TRAINING BED/TOILET RM	656 S.F.	8
CHAPEL/ACTIVITY RM	1065 S.F.	52
ACTIVITY RM, 2ND	465 S.F.	20

GENERAL NOTES

EXTERIOR DIMENSIONS ARE TYPICALLY FROM FACE OF SHEATHING TO FACE OF SHEATHING OR FACE OF SHEATHING TO CENTERLINE OF STRUCTURAL.

MAIN STREET INTERIOR DIMENSIONS ARE FROM FACE OF SHEATHING

TO FACE OF STUD OR FACE OF SHEATHING TO FACE OF SHEATHING AT WALLS THAT SIMULATE EXTERIOR WALLS

INTERIOR DIMENSIONS ARE FROM FACE OF MASONRY OR FACE OF STUD TO FACE OF STUD OR MASONRY

UNLESS NOTED OTHERWISE (U.N.O.), CONTRACTORS SHALL VERIFY ALL DIMENSIONS PRIOR TO BEGINNING WORK AND NOTIFY ARCHITECT FOR RESOLUTION OF ANY DISCREPANCIES.

DOOR NUMBERS ARE THE SAME AS THE ROOM SERVED. ROOMS W/ MULTIPLE DOORS ARE LABELED "A", "B", "C", ETC...

CALL RESPECTIVE UTILITIES BEFORE STARTING SITE WORK. COORDINATE RELOCATION OF UNDERGROUND ELECTRIC & TELEPHONE WITH OWNER AND UTILITIES COMPANIES

CONTRACTORS ARE REQUIRED TO INSPECT THE SITE PRIOR TO BIDDING TO ASCERTAIN ALL ITEMS IN EVIDENCE THAT MUST BE ADDRESSED IN COMPLETION OF THE WORK AND INCLUDE THE COST OF THE REQUIRED WORK IN THEIR BID.

CONTRACTORS SHALL VERIFY ALL FIELD AND DESIGN CONDITIONS PRIOR TO BEGINNING WORK. NOTIFY THE ARCHITECT OF DISCREPANCIES FOR RESOLUTION.

PROVIDE FIRE STOPS AT ALL SOFFITS @ 20' O.C.

TABLE 601

BLDG. ELEMENT	FULLY SPRINKLERED		ASSEMBLY LISTING	TYPE 2B	NOTES
	TYPE 5A	NOTES			
STRUCTURAL FRAME	1 HR F.R.R.	WRAPPED STEEL	X526	0 HR F.R.R.	MAIN STREET FIRE AREA SHALL BE DESIGNATED USE 'A3' WITH 2HR FIRE SEPARATION BARRIER AS INDICATED BELOW AT DWG 2/0-2 AND CONSTRUCTION TYPE 2B
BEARING WALLS EXTERIOR	1 HR F.R.R.		U356 U505 U506	0 HR F.R.R.	
INTERIOR	1 HR F.R.R. 2 HR F.R.R.				
NON BEARING WALLS EXTERIOR	1 HR F.R.R. (TO 3RD) 1 HR F.R.R. 1 HR F.R.R.	STAIR SHAFTS FIRE WALLS SHAFTWALL CHASES	U356 U505 U469	0 HR F.R.R.	
INTERIOR	2 HR F.R.R.	SHAFTWALL HORIZONTAL CHASES	N.G.A. WHI 1604-0300.1 NA	0 HR F.R.R.	
FLOOR CONSTRUCTION BEAMS/JOISTS	1 HR F.R.R.	MULTI-STORY FLOORS (2) LAYERS TYPE "X" 5/8" GYP.BD. 2x10 JOISTS @ 16" O.C. 14" AND UP @ WOOD MEMBER	RC2601 L501 L510	0 HR F.R.R.	
FLOOR @ BASEMENT	1 HR F.R.R.	PRECAST PLANKS	J501		
ROOF CONSTRUCTION BEAMS/JOISTS ROOF MEMBRANE	1 HR F.R.R. 2 HR F.R.R.	(2) LAYERS TYPE "X" 5/8" GYP.BD.	RC2601 UL L538	0 HR F.R.R.	

FULLY SPRINKLERED: MATCH EXISTING

BUILDING SHALL BE FULLY FIRE SPRINKLERED PER NFPA 13 MATCH EXISTING SYSTEMS WHERE APPLICABLE. CONTRACTOR TO VERIFY EXISTING CONDITIONS AND PROVIDE NEW SERVICE FIRE RISER SYSTEMS IN DESIGN WITH.

DRY SYSTEM IN ATTIC SPACES AND CONCEALED SPACES. WET SYSTEM IN HEATED SPACES ONLY. BELOW RATED ASSEMBLIES IN SOFFITS, OR SPLIT CEILING SYSTEMS OVER TOILET ROOMS, BUT BELOW ATTIC ASSEMBLY. WET SYSTEM IS NOT PERMITTED IN ATTIC BELOW ATTIC INSULATION. THE CONTRACTOR SHALL BE RESPONSIBLE FOR SPRINKLER SYSTEM DESIGN AND APPROVAL. ALL PIPING TO BE CONCEALED. ALL HEADS SHALL COMPLY WITH NFPA 13. QUICK RESPONSE CONCEALED @ CEILING CONDITIONS. SEMI-RECESSED AT SIDE-WALL CONDITIONS.

NOTE: DO NOT PLACE SURFACE MOUNTED LIGHT FIXTURES WITHIN 18" OF CEILING LOCATED SPRINKLER HEADS. COORD. TRADES TO AVOID

O.B.C. REQ'S - FIRE AREAS

AREA #1 - ASSISTED LIVING RES. CARE LICENSED

USE GROUP: 1-1
CONSTRUCTION TYPE: TYPE 5A
ACTUAL FLOOR AREA: 29,567 SQ. FT. FIRST FLOOR ✓

***AREAS INCLUDE PORCHES

WING B: BLDG. BREAK: 2HR FIRE WALL DESIGN

FIRE AREA #3 - SEPARATED = 6,608 SF ✓

ALLOWABLE AREA PER FLOOR FROM TABLE 503: 10,500 SF (3 STY)

+ 200% DUE TO FULLY SPRINKLERED BUILDING (PER 506.3) = 21,000 SF

31,500 SF


TOTAL ALLOWABLE AREA PER FLOOR (AREA #1,2,3 = 31,500 SF)

2 SEPARATE BLDGS: FIRE AREA #1,2 = 22,959 SF

FIRE AREA #3 = 6,608 SF

AREA INCREASE PER 506.2 NOT NEEDED

NOTE: USE SEPARATION BETWEEN AREA #1 AND AREA #2. TABLE 302.3.2 REQUIRES 2HR FIRE BARRIER BETWEEN USE 'A3' AND 1-1, HOWEVER, PER OBC 302.3.2 EXCEPTION 1, BARRIER RATING CAN BE DROPPED TO 1HR F.R.R. FOR THESE USE GROUPS.

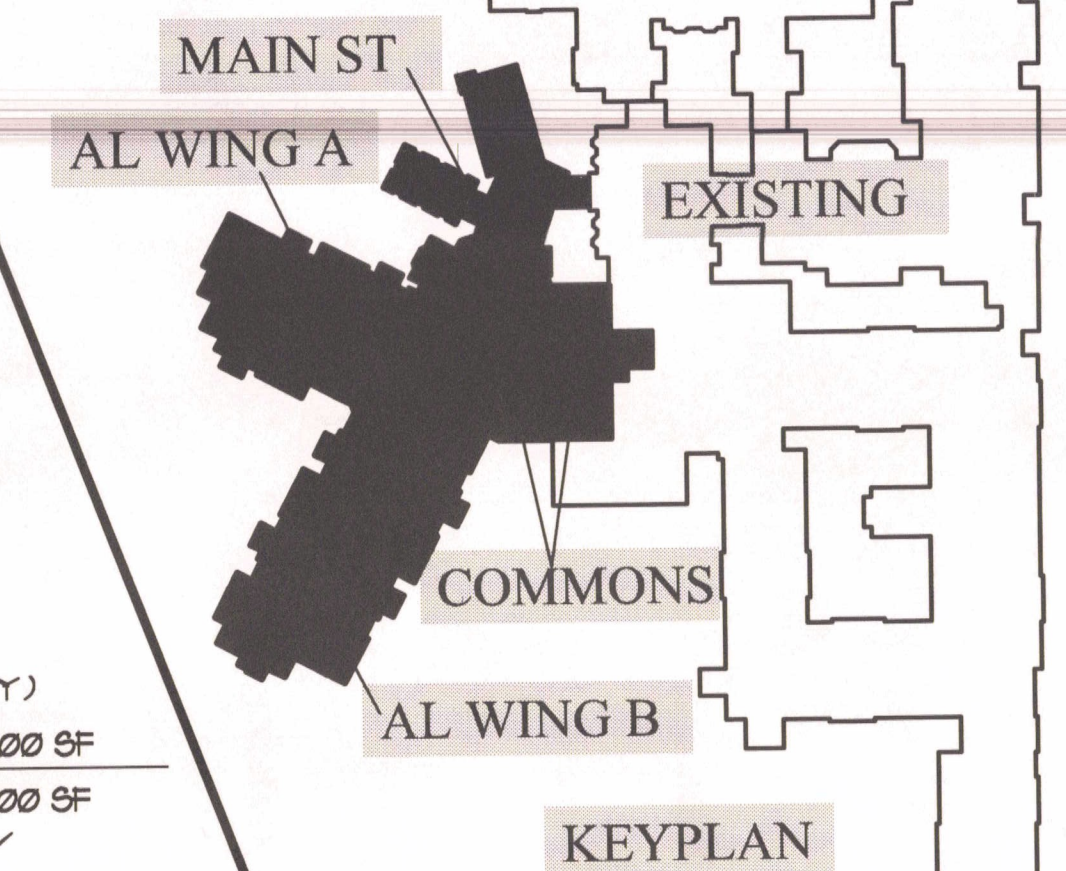

FIRE AREAS



SALON/BARBER = 393 S.F. 12

SEE ASSISTED LIVING UNIT PLANS SHEETS AND DETAILS FOR SHAFT WALL ASSEMBLIES

O.B.C./LIFE SAFETY REQUIRES RATINGS TABLE 302.1.1 INCIDENTAL USES

- 1 HR F.R.R.
- LAUNDRY ROOMS OVER 100 S.F.
- FURNACE ROOMS GREATER THAN 40,000 B.T.U./HR
- STORAGE ROOMS OVER 100 S.F. (50 S.F. LIFE SAFETY CODE)

DOORS AND FRAMES AT F.R.R. WALL SYSTEM SHALL BE LABELED ACCORDINGLY PER OBC 718.3
FIRE WALL - 2 HR F.R.R. @ 90 MIN LABEL
FIRE BARRIERS/EXIT ENCLOSURES - 1 HR F.R.R. @ 60 MIN LABEL
OTHER FIRE BARRIERS - 1 HR F.R.R. @ 45 MIN LABEL
FIRE PARTITIONS - 1 HR F.R.R. @ 45 MIN LABEL
CORRIDOR WALLS - 1 HR F.R.R. @ 20 MIN LABEL
EXTERIOR WALLS - 1 HR F.R.R. @ 45 MIN LABEL

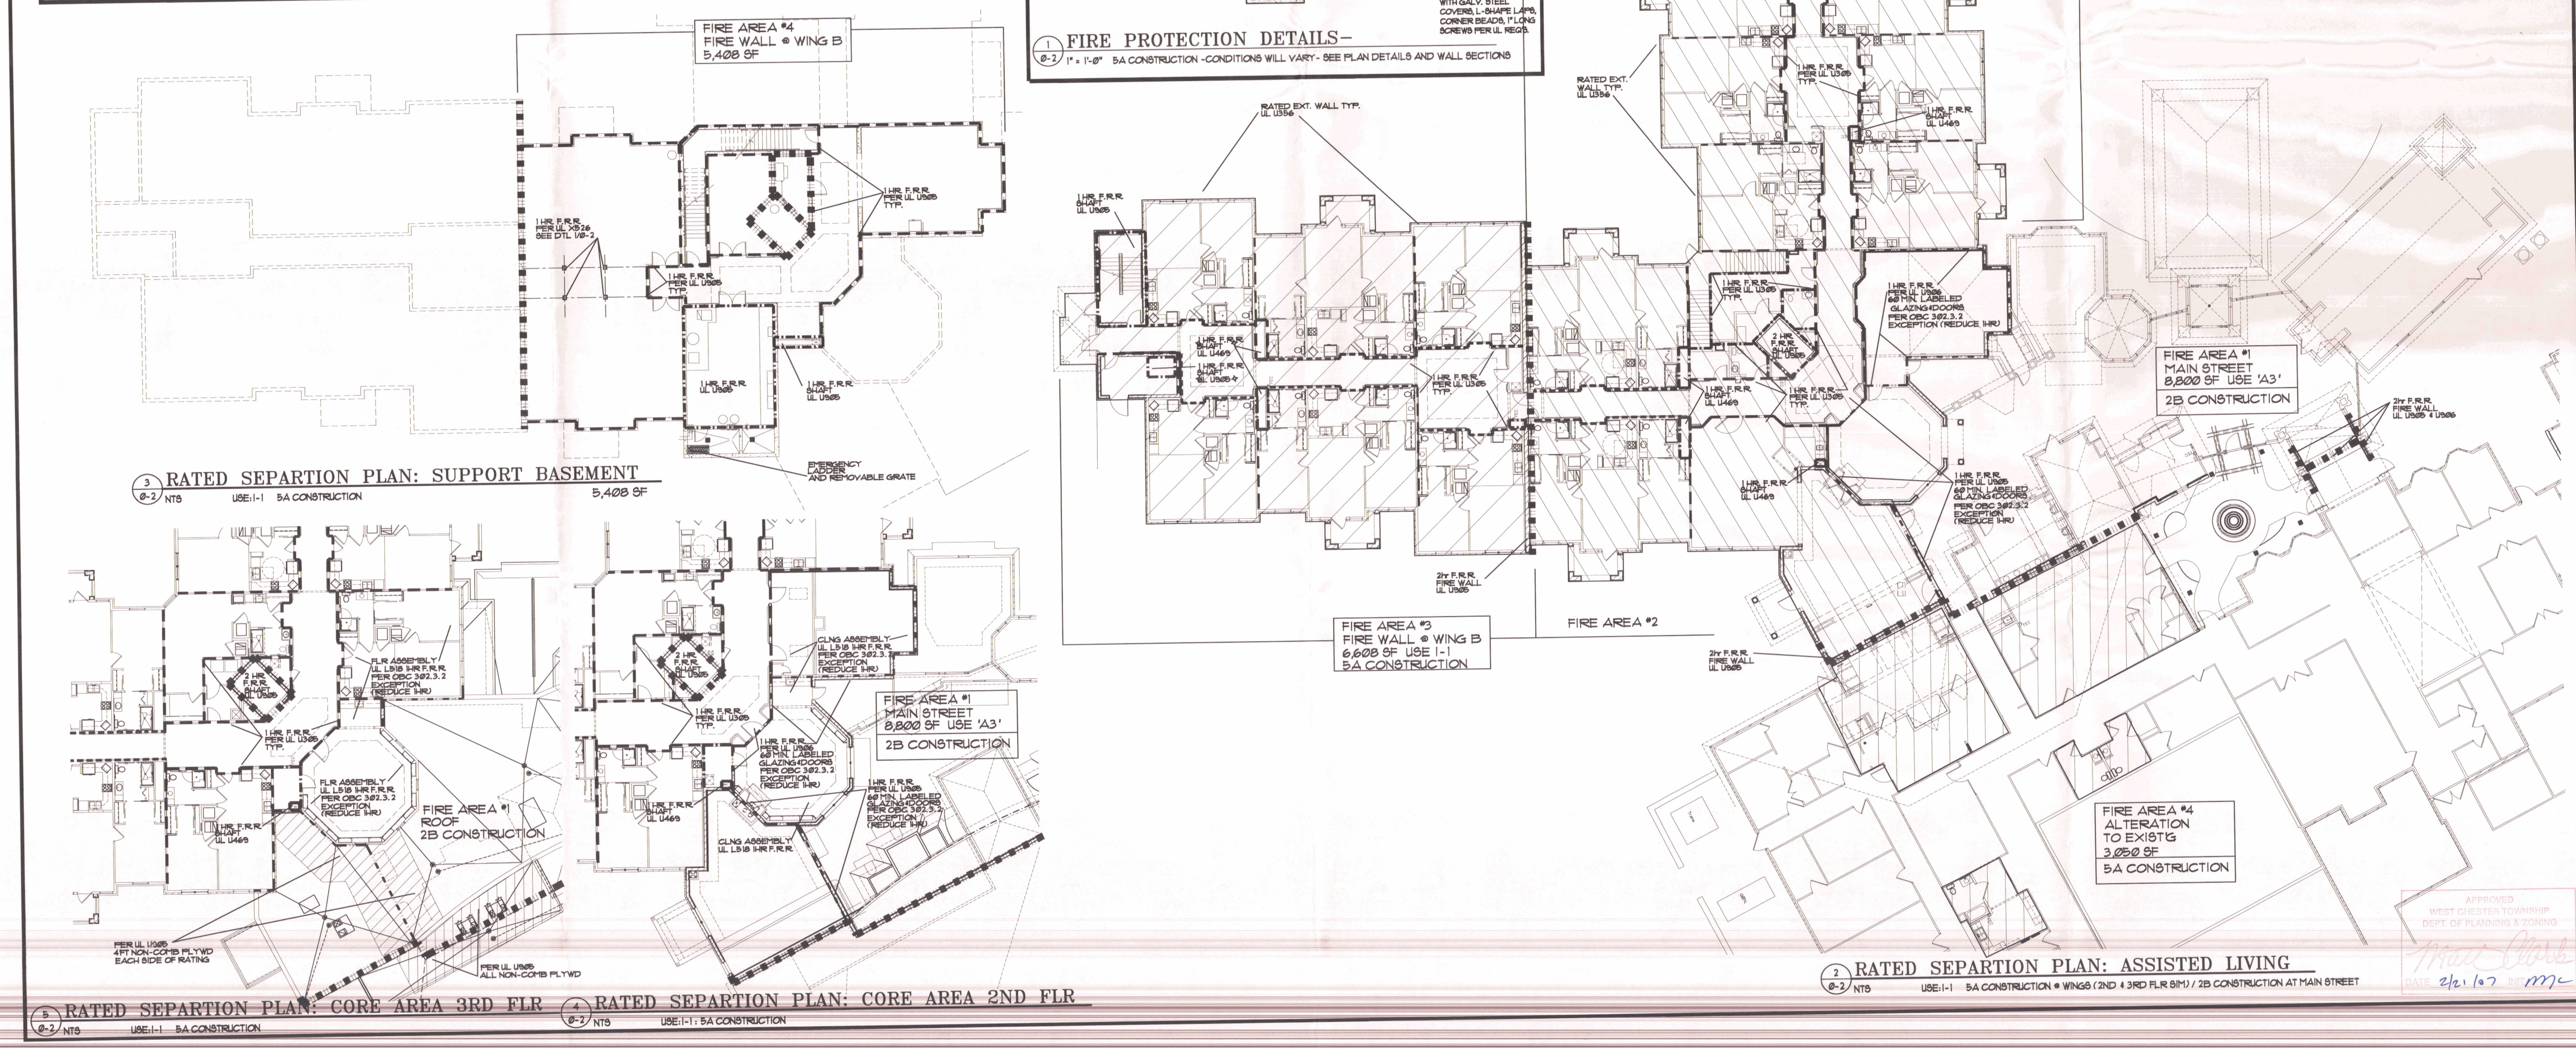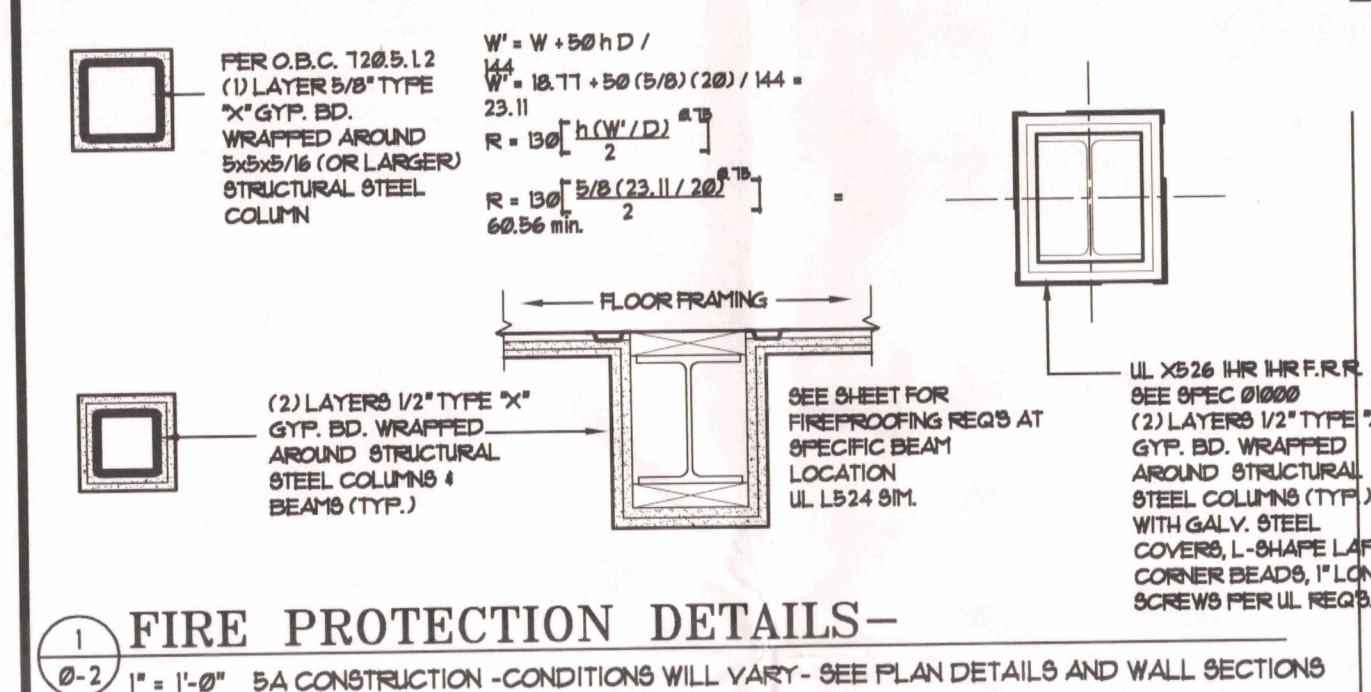

© COPYRIGHT 2005 JMM ARCHITECTS, INC.


DATE	CHECKED	REVISIONS
1-23-07	SG	
04-13B	SG	

BUILDING INFORMATION & GENERAL NOTES
CHESTERWOOD VILLAGE - PHASE 2
HILLDALE COMMUNITIES
WEST CHESTER, OHIO
44080
44080
44080


APPROVED
WEST CHESTER TOWNSHIP
DEPT. OF PLANNING & ZONING
DATE: 2/11/07 BY: MJC

0-2



RELOCATE EXISTING CURB CUT TO NEW LOCATION.
 FENCE OFF BULK OF 3 STORY WOOD FRAME WINGS FOR BUILDING.
 BUILD DINING EXPANSION.
 BULK OF EXISTING NORTH PARKING TO REMAIN INTACT.
 EXISTING ENTRY CANOPY AND ENTRANCE TO REMAIN INTACT.
 BULK OF SOUTH PARKING TO REMAIN INTACT.
 PORTION OF SOUTH PARKING USED FOR LAYDOWN AREA.

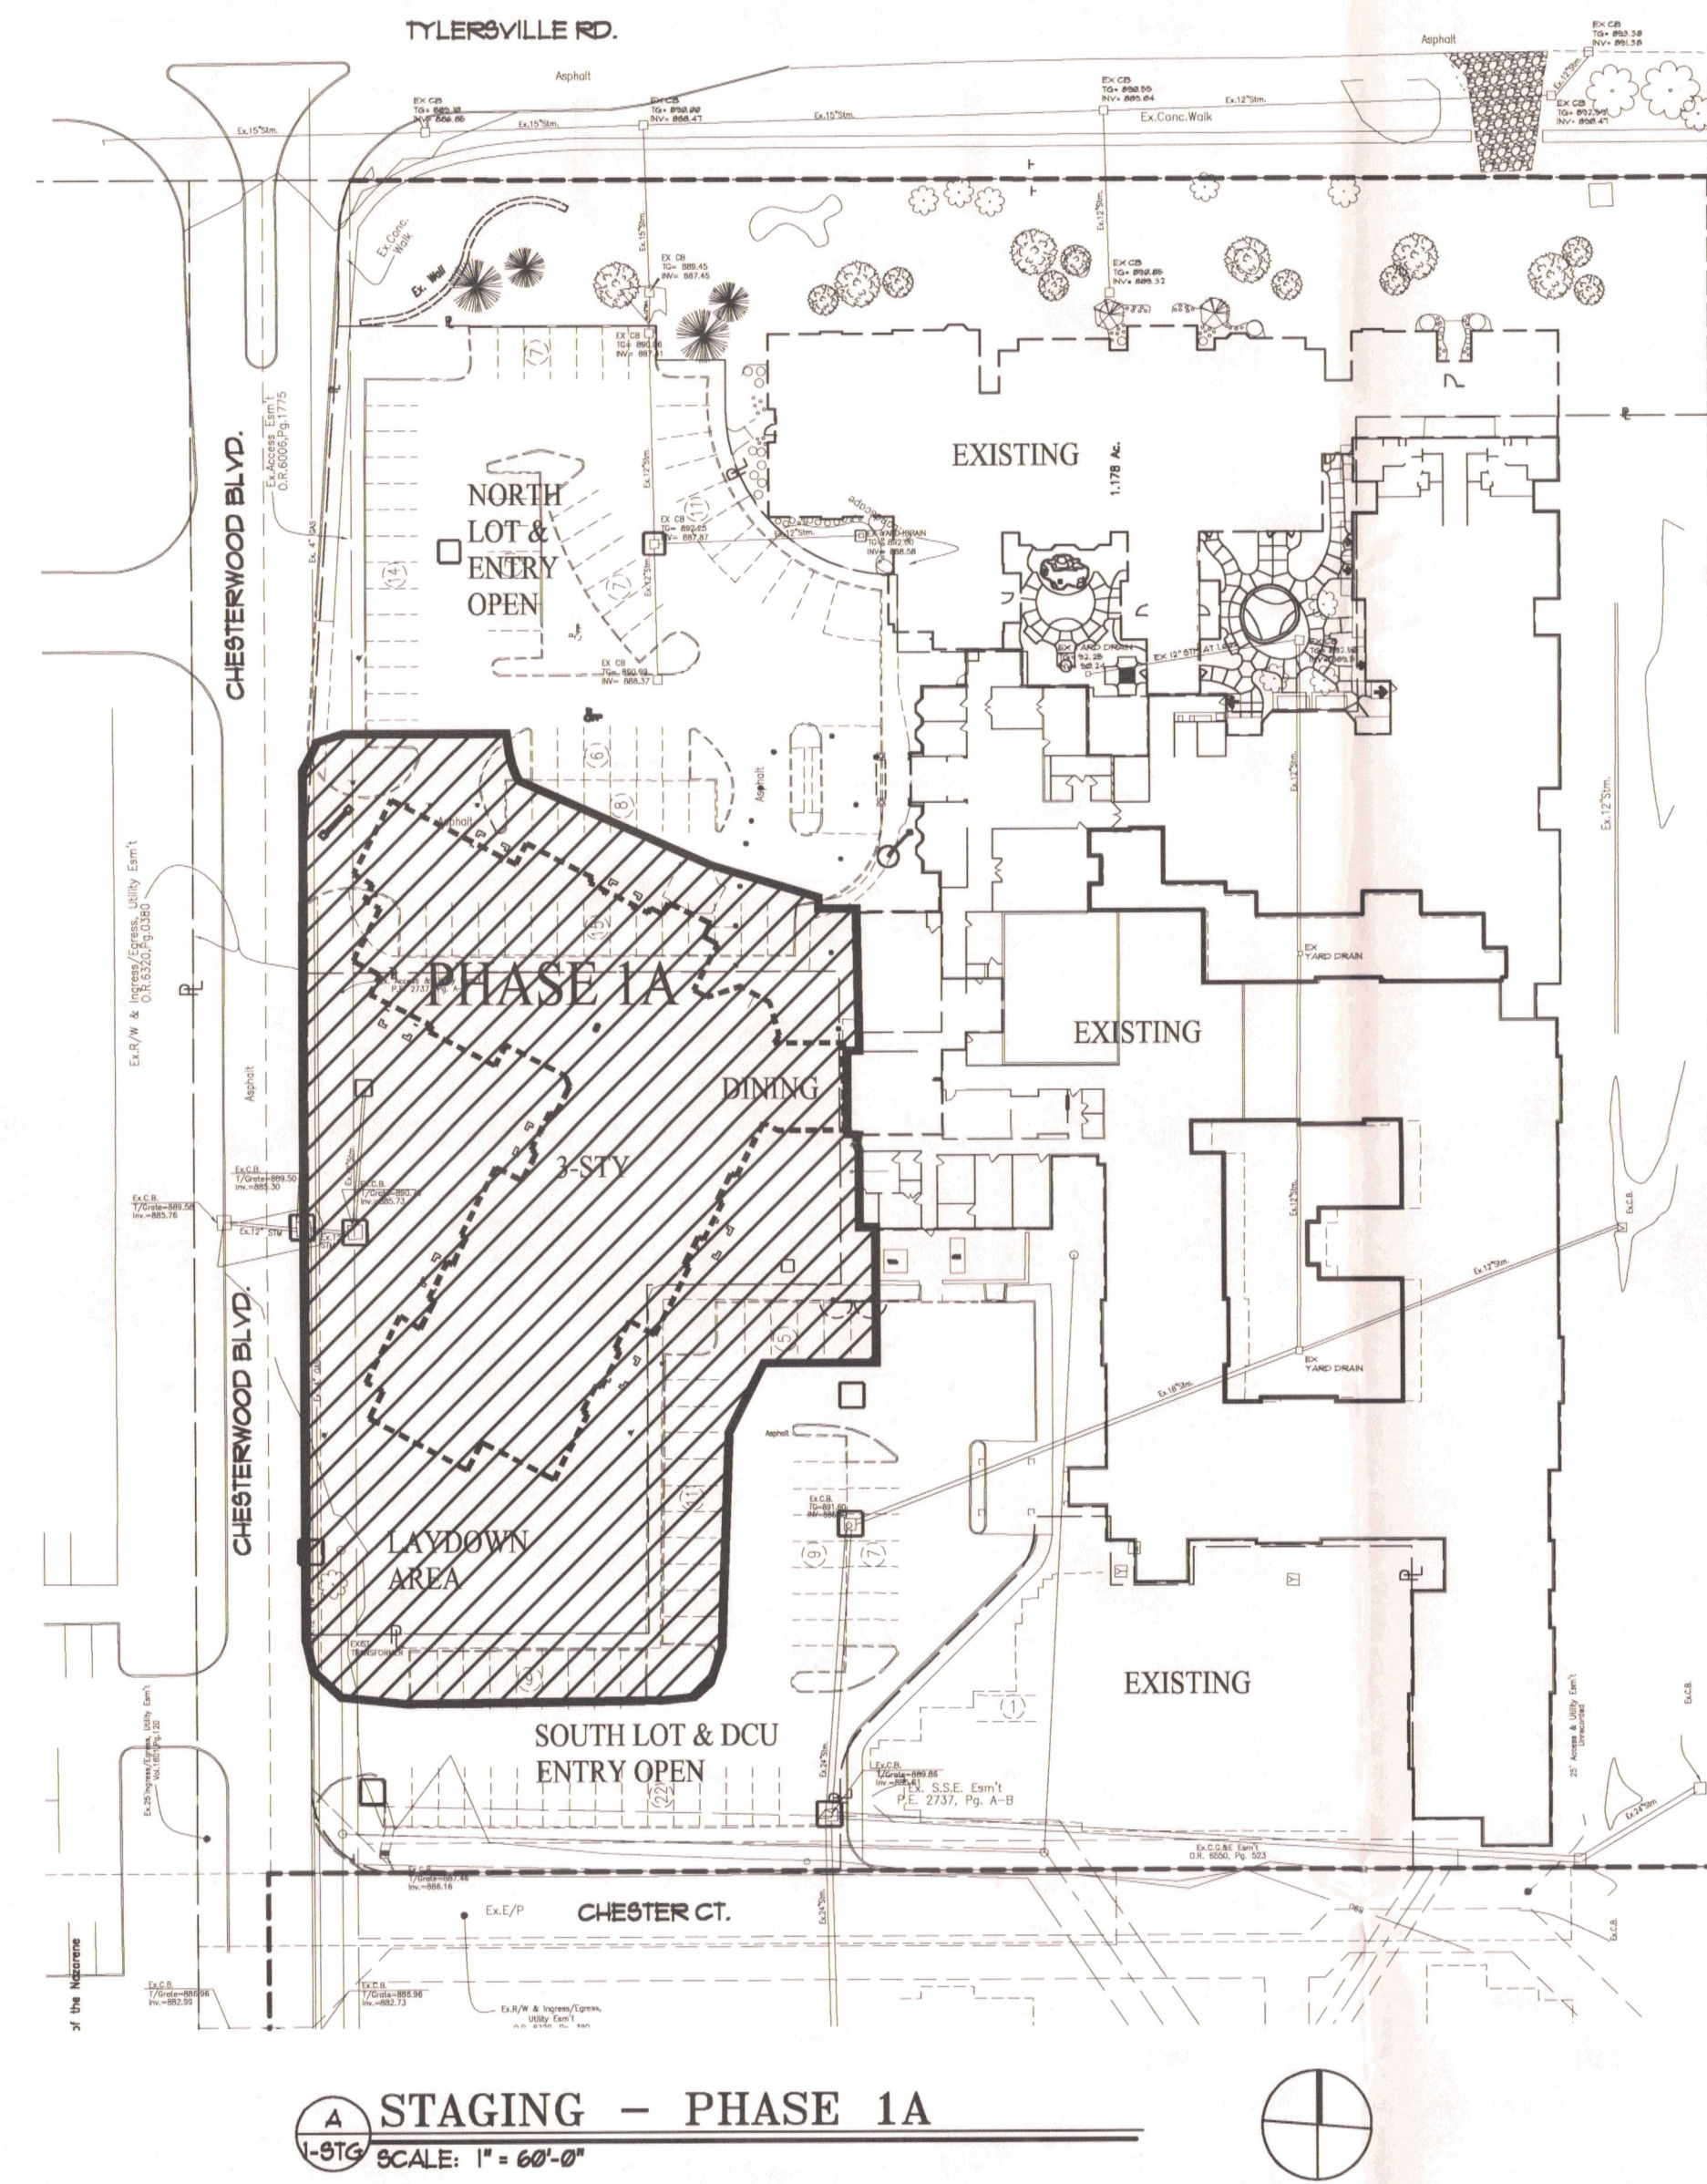

RELOCATE FENCE AT NORTH PARKING.
 PARTIALLY CONVERT PARKING @ NEW SPACES ALONG 3 STRY.
 EXTEND CONSTRUCTION ZONE AND FENCE THRU MAIN STREET.
 START NEW PHYSICAL THERAPY ALTERATION.
 EXISTING ENTRY CANOPY AND ENTRANCE TO REMAIN INTACT.
 BULK OF SOUTH PARKING TO REMAIN INTACT.
 PORTION OF SOUTH PARKING USED FOR LAYDOWN AREA.

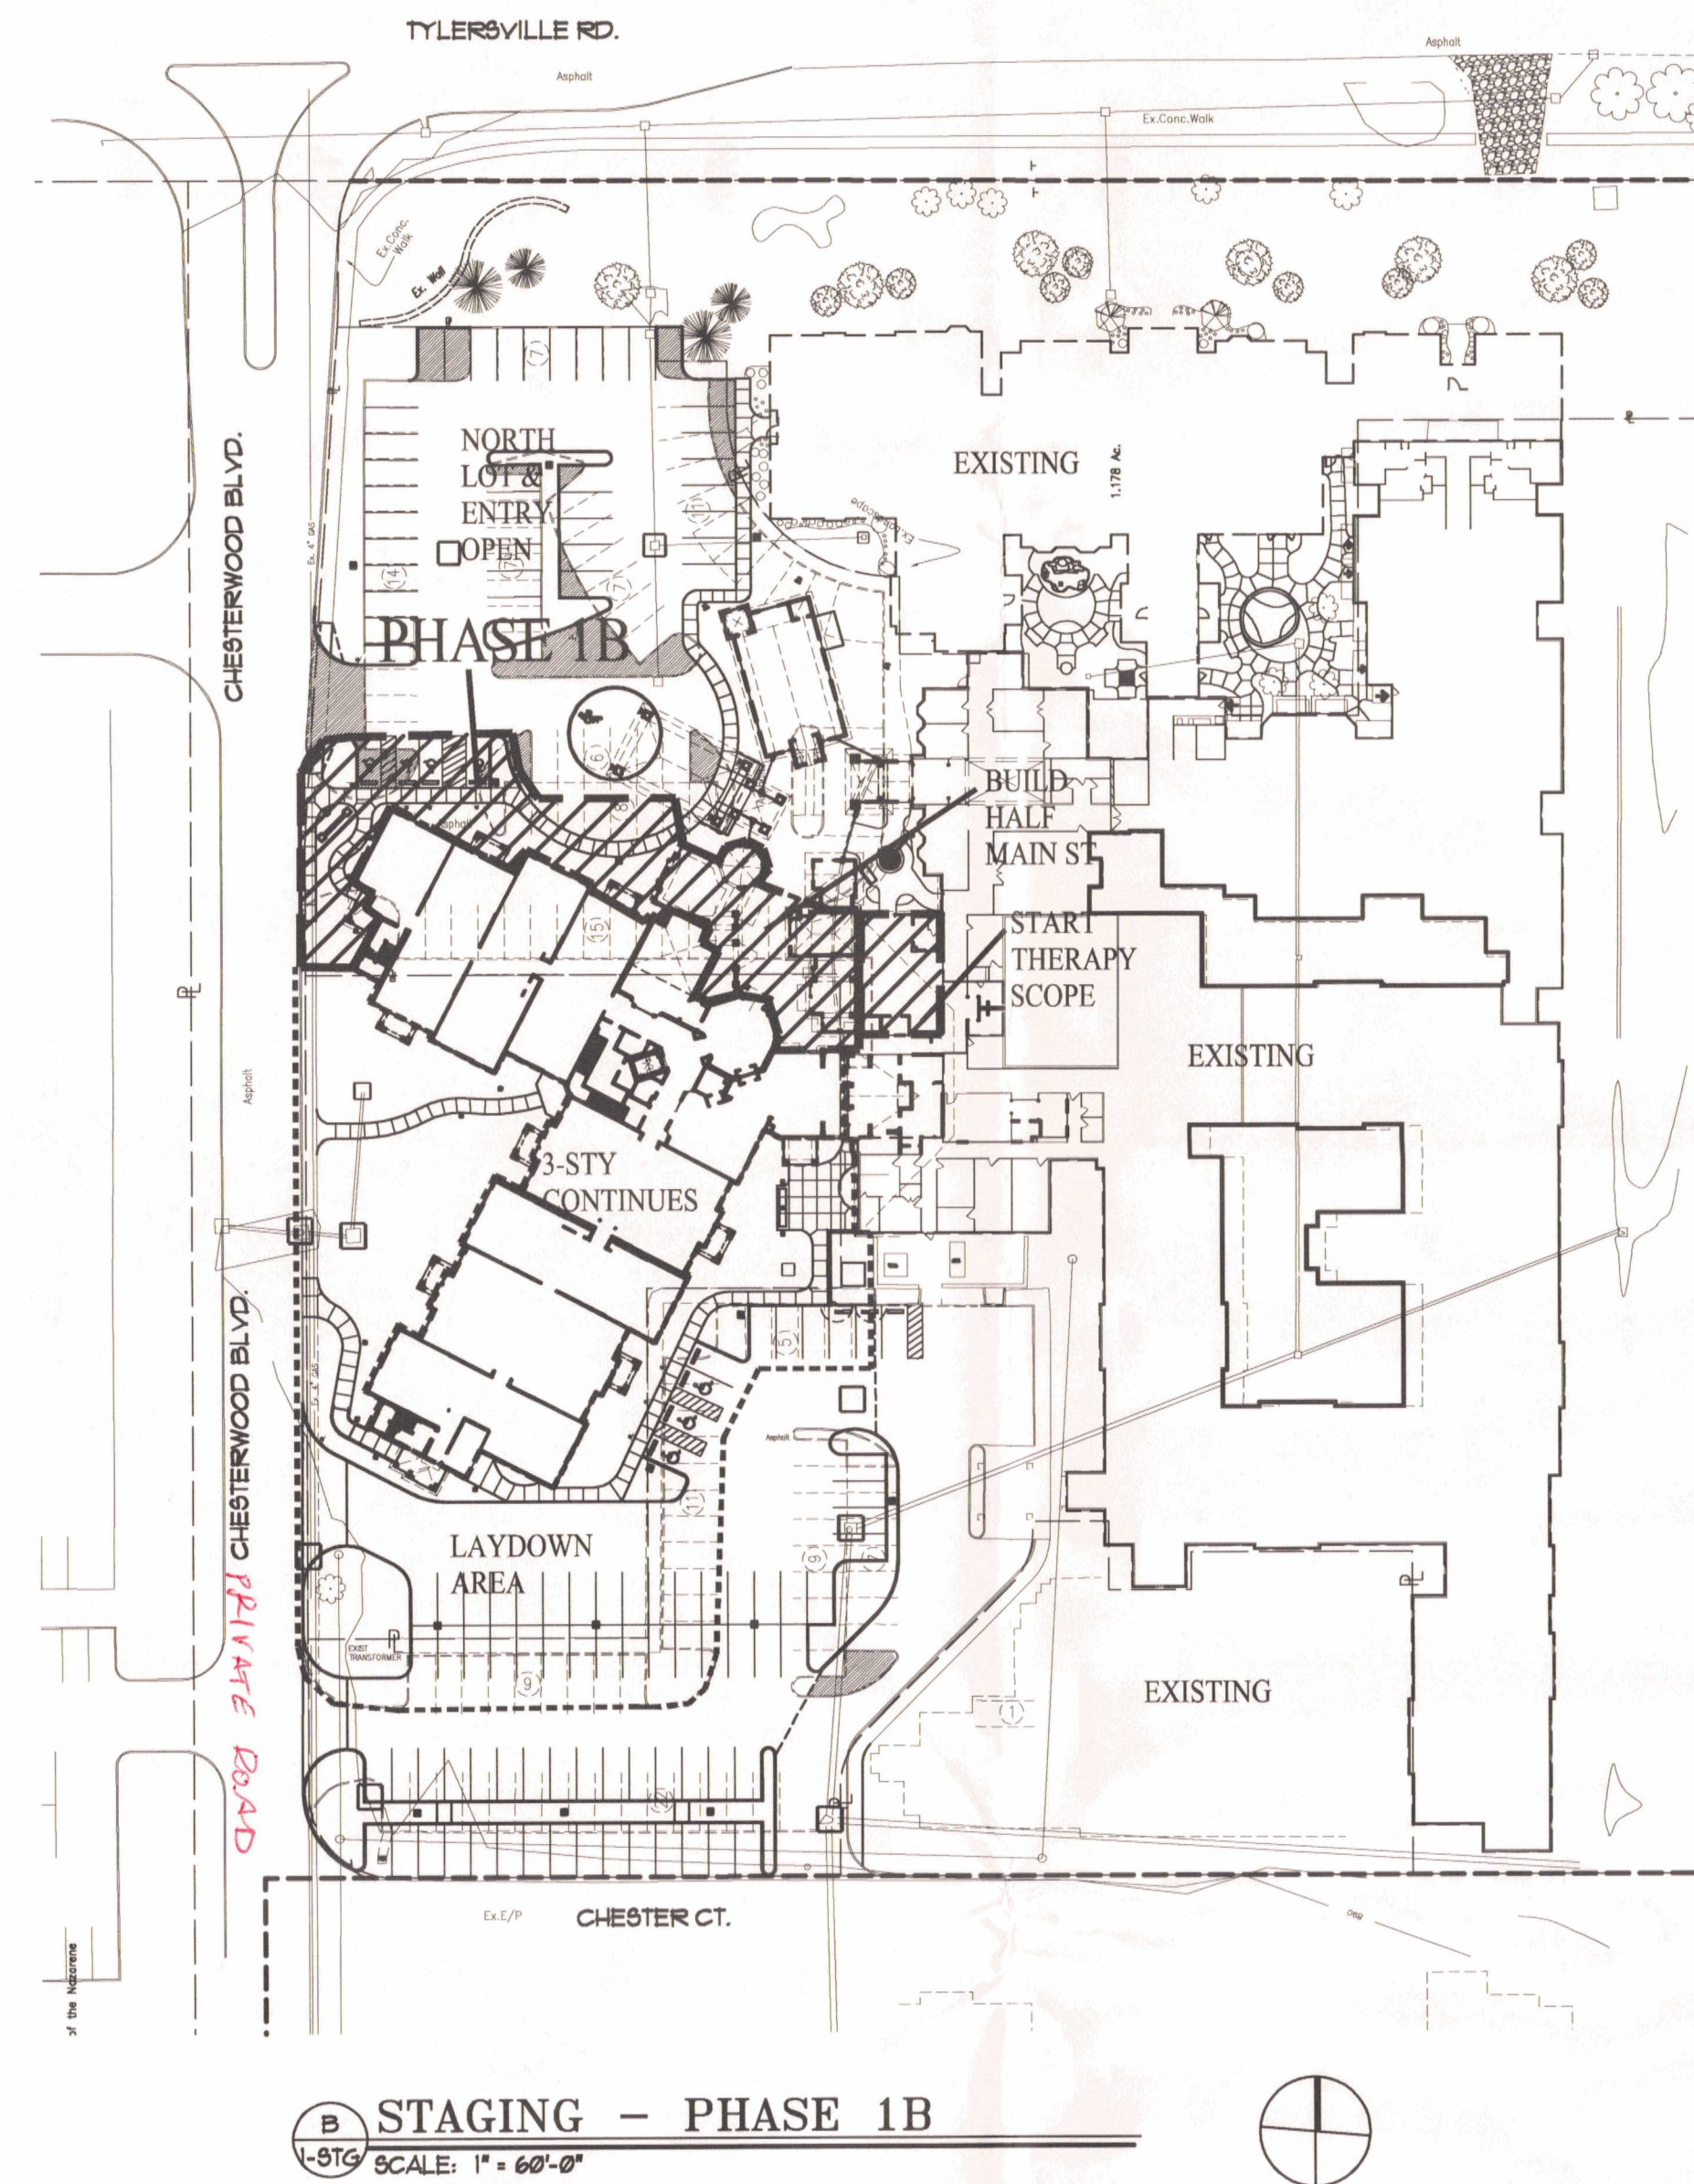

COMPLETE PAVEMENT PATCHING AND STRIPING AT NORTH PARKING.
 BUILD BALANCE OF MAIN STREET.
 USE HALF OF MAIN STREET FOR TEMPORARY ENTRY.
 EXISTING ENTRY TO MAINTAIN EMERGENCY EGRESS.
 3 STRY INTERIOR FINISHES.
 DETERMINE SOUTH PARKING SCOPE TO BEGIN.
 DETERMINE WHEN TO OMIT LAYDOWN AREA IN SOUTH PARKING.

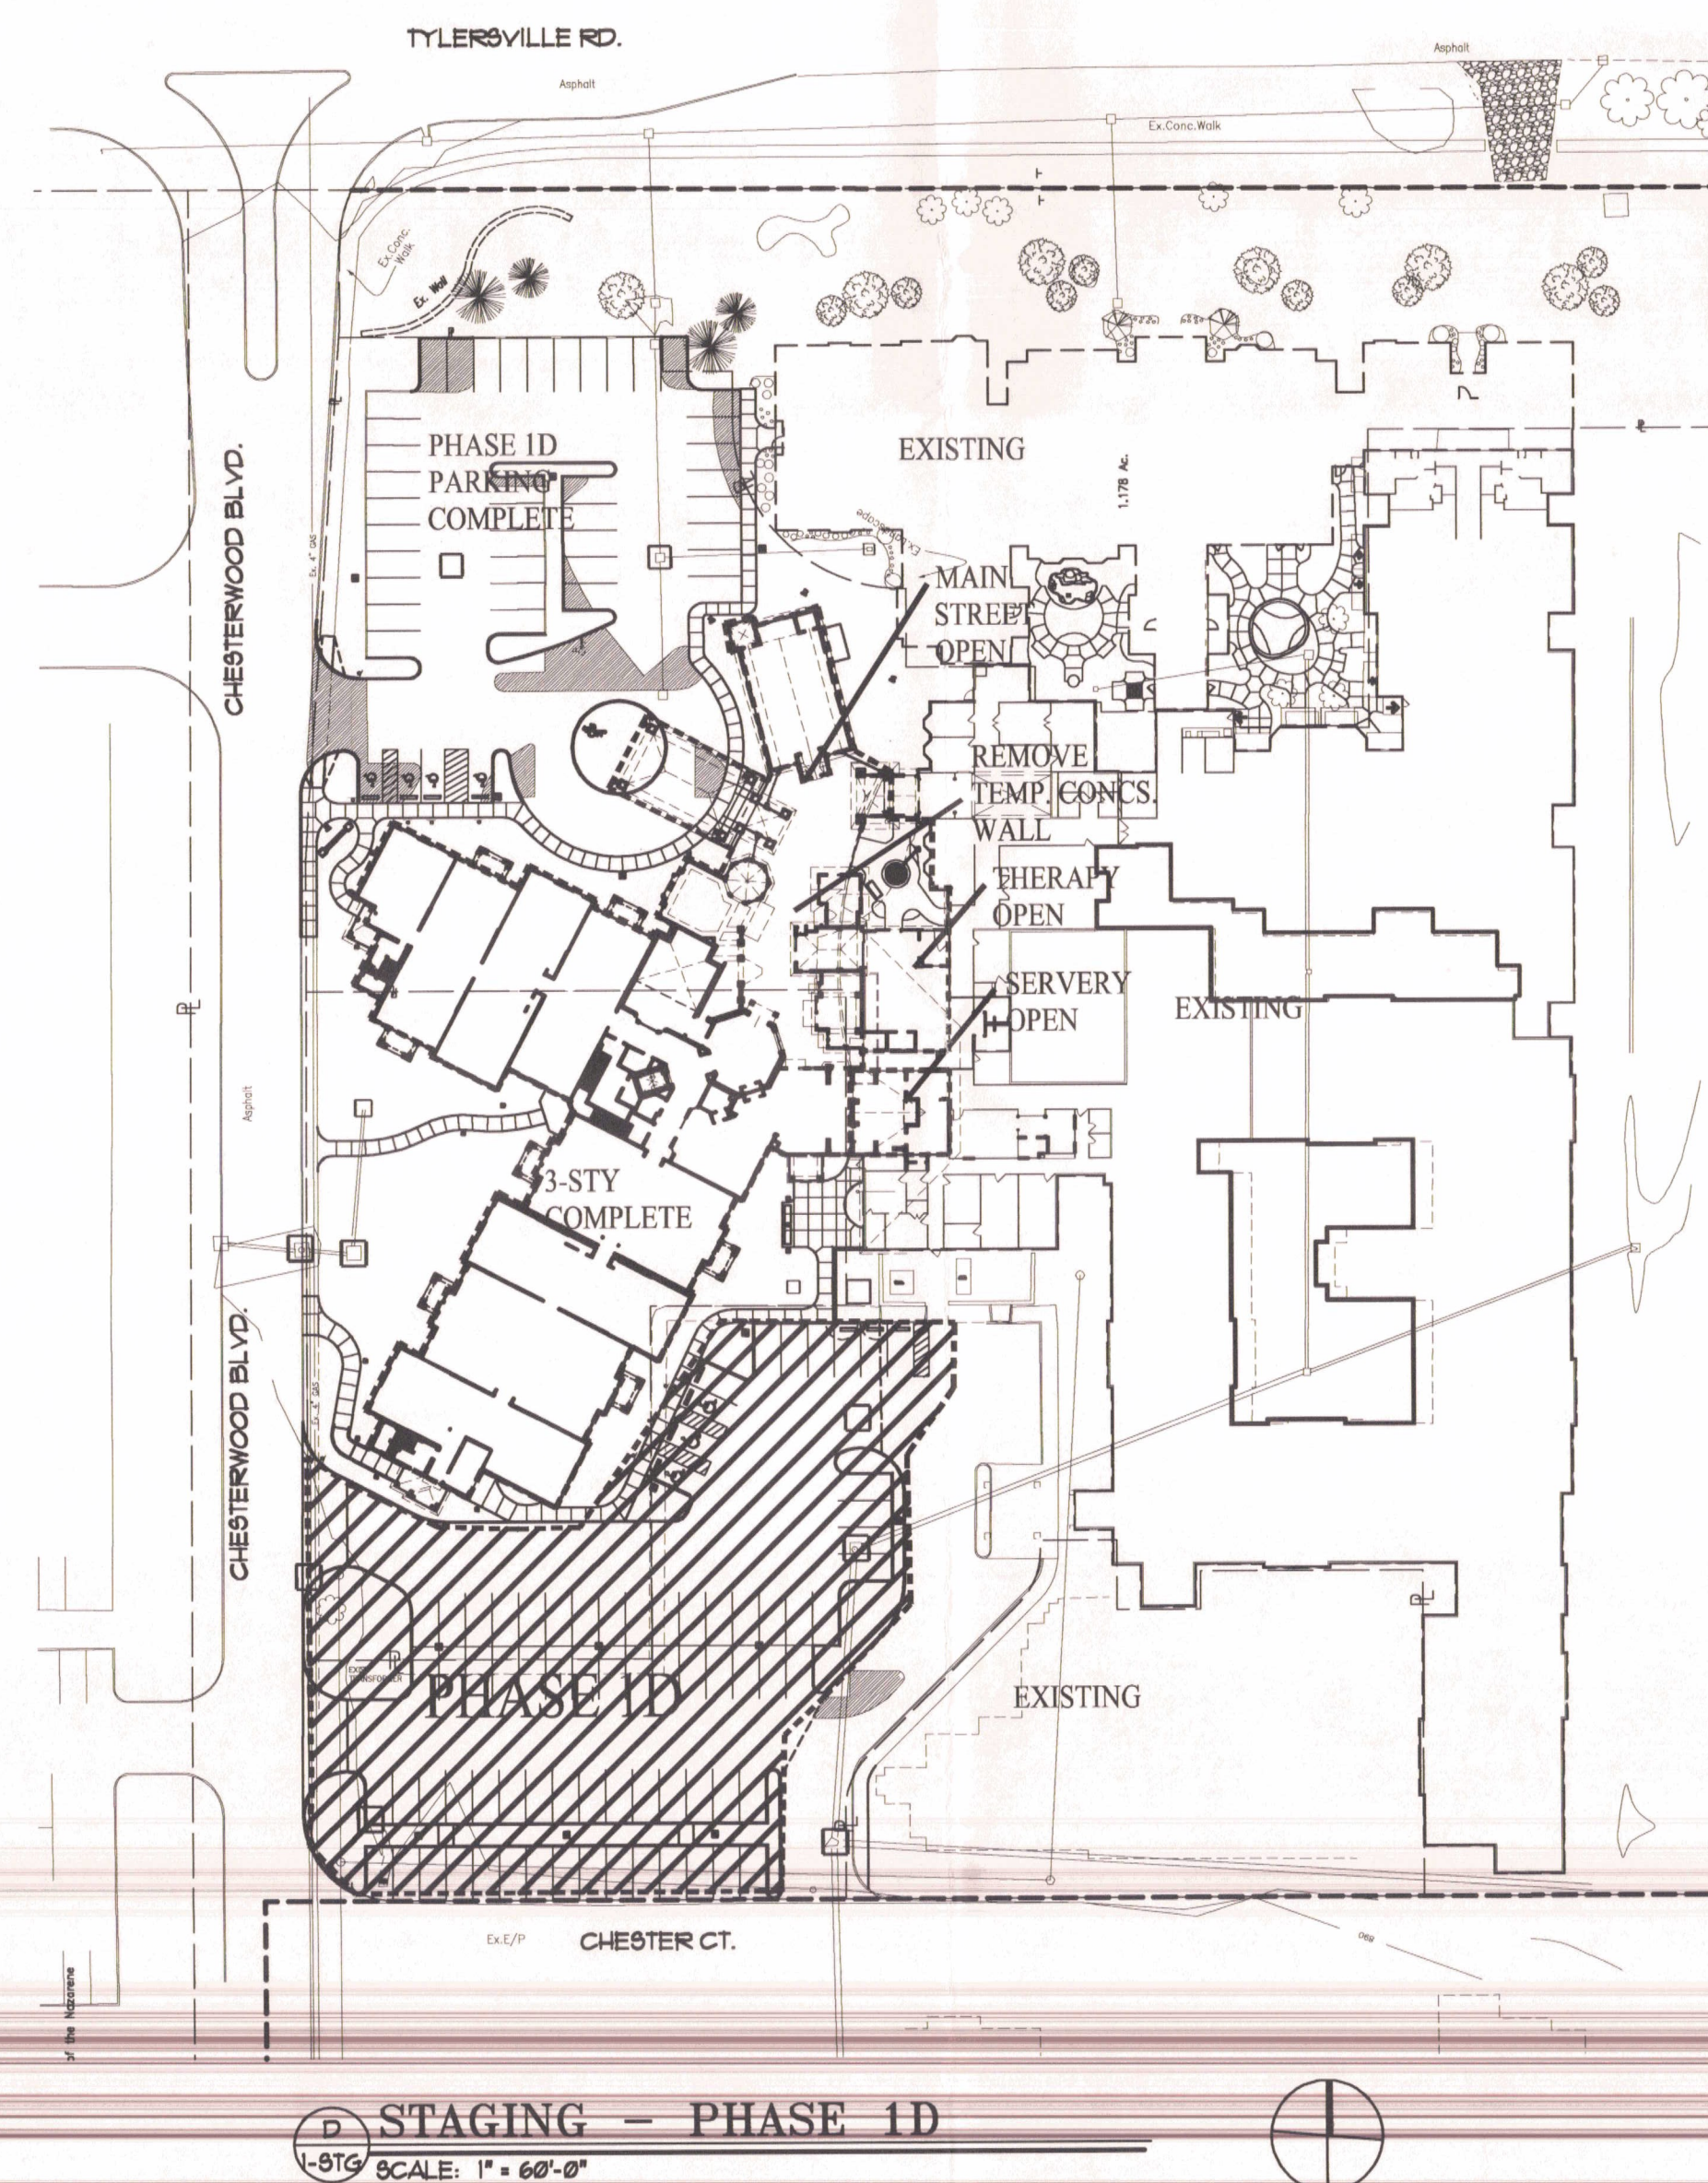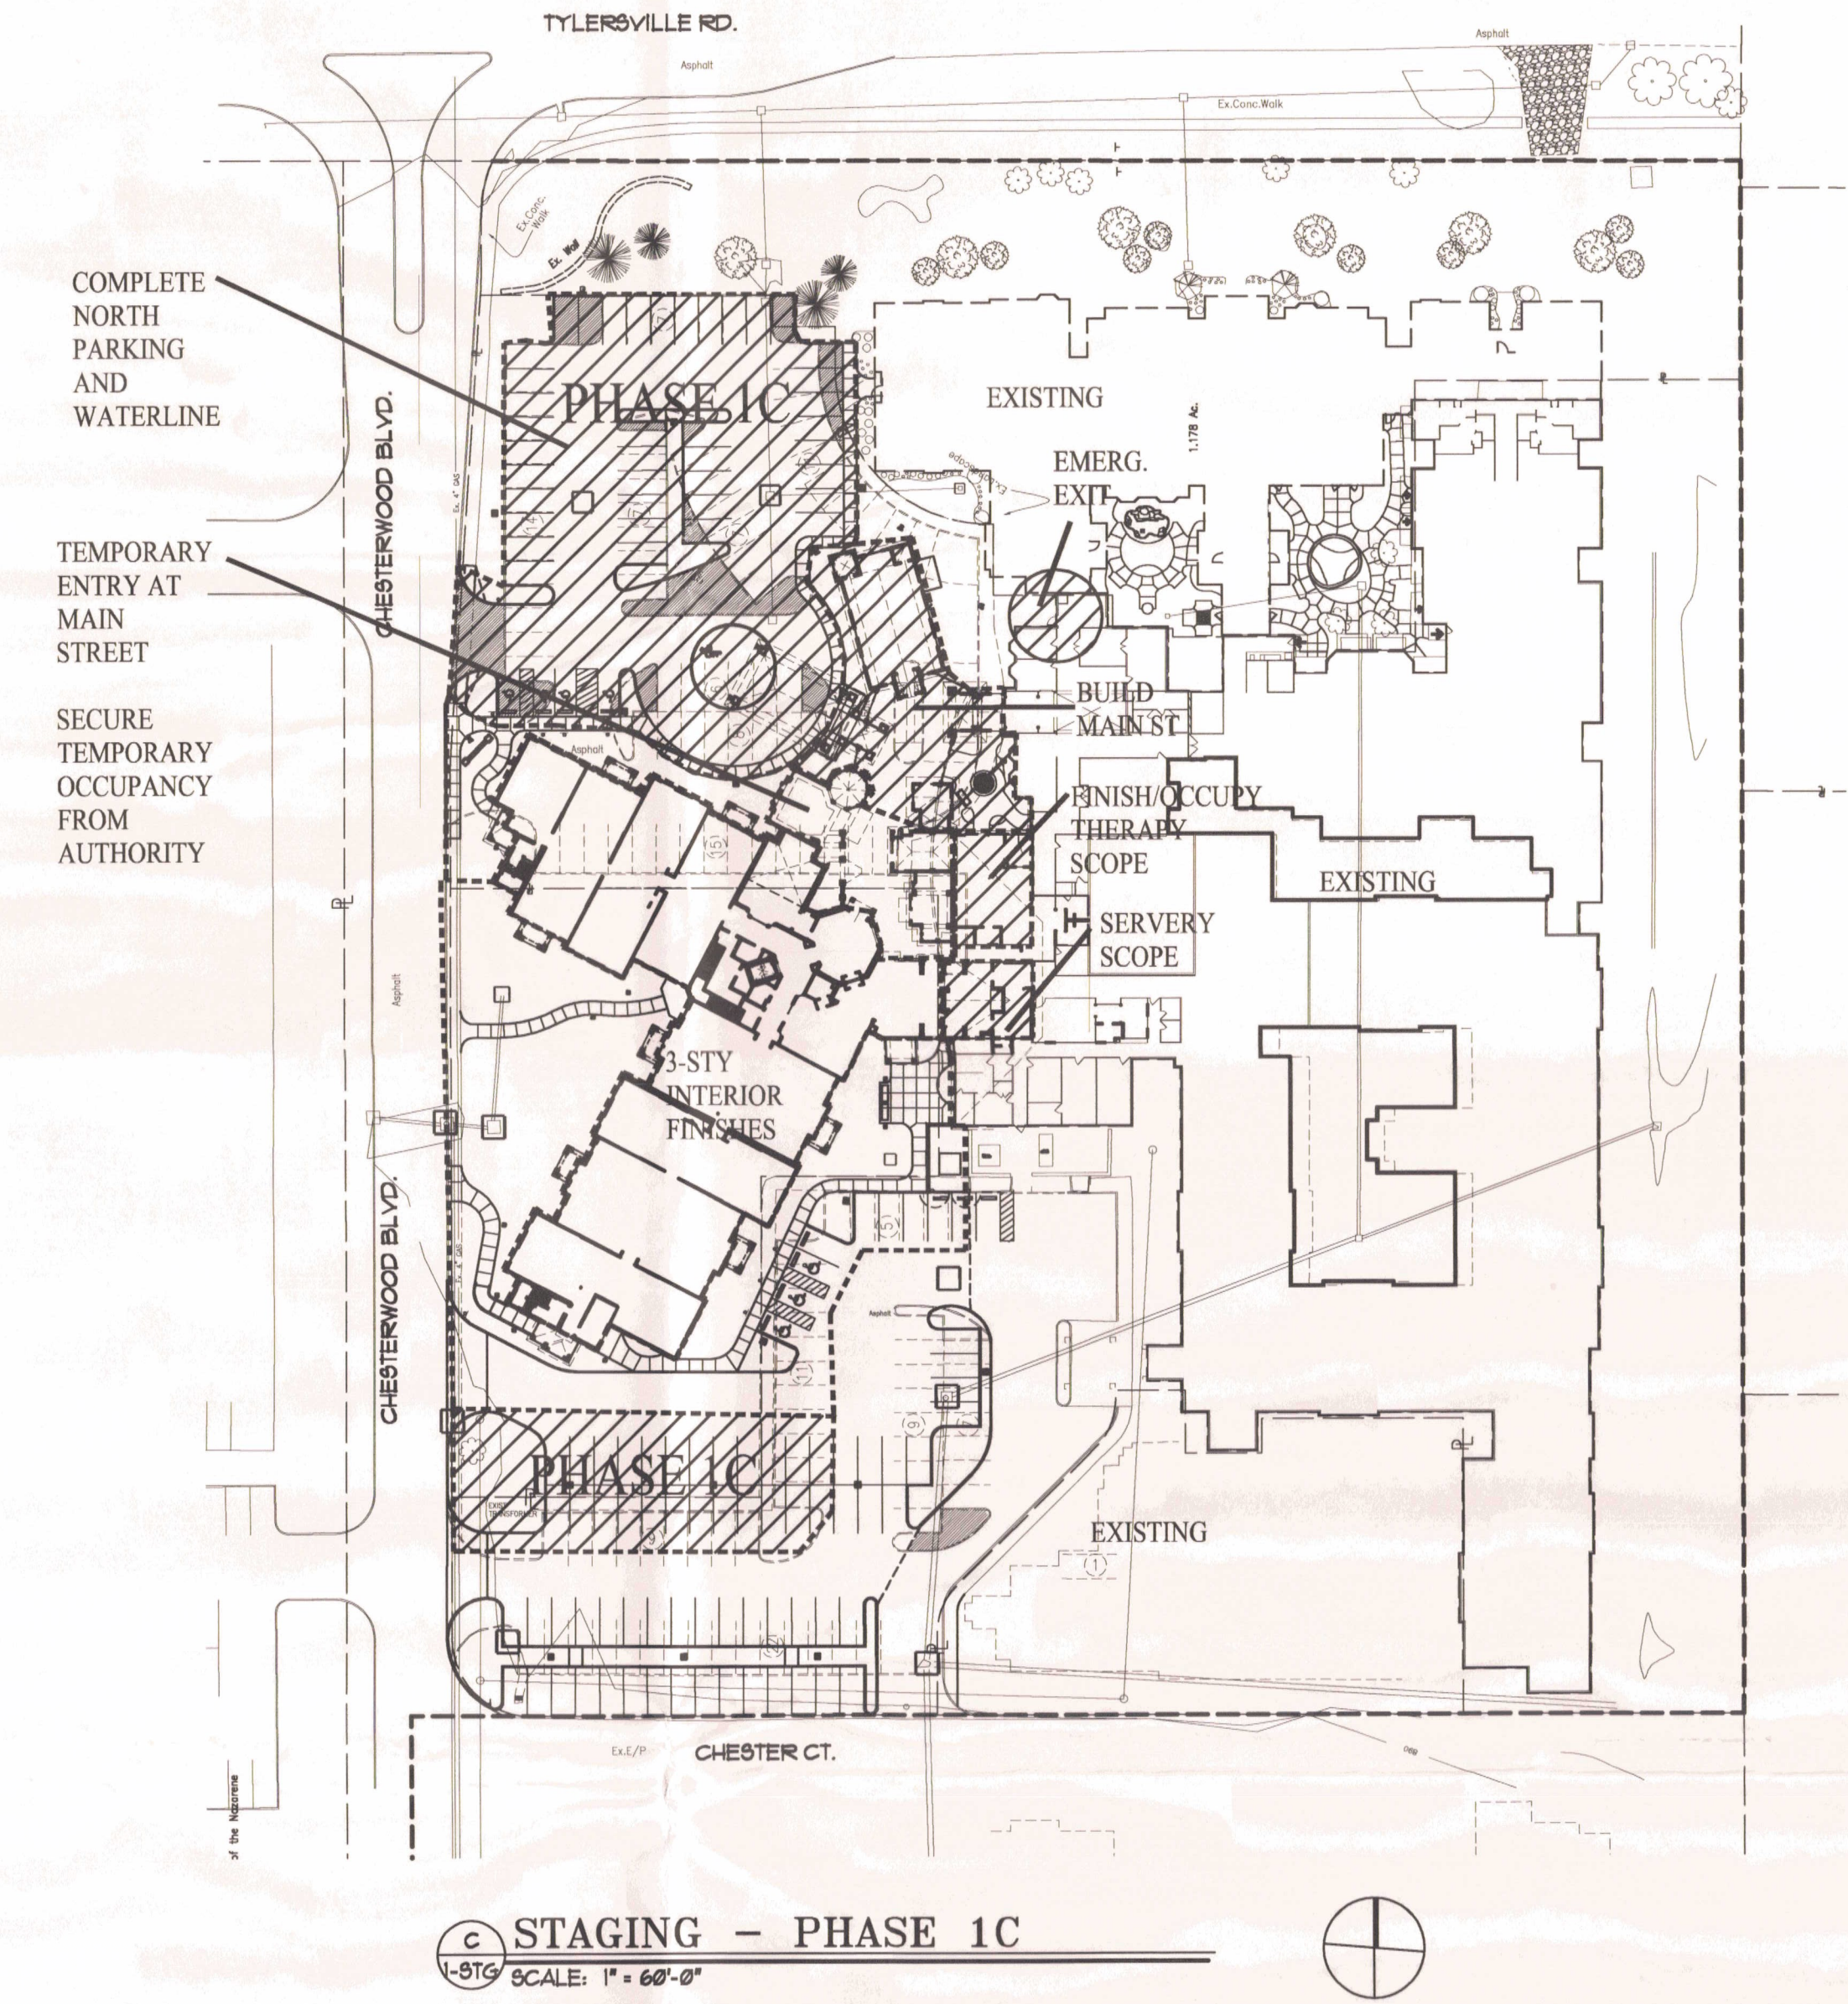


PHASE 1D
 COMPLETE PAVEMENT PATCHING AND STRIPING AT SOUTH PARKING.
 3 STRY PUNCH.
 FINISH/OCCUPY BALANCE OF MAIN STREET, SERVERY AND THERAPY




© COPYRIGHT 2005 JMM ARCHITECTS, INC.

DATE 1-23-07	CHECKED STG	REVISIONS
DRAWN BY JLC		


PROPOSED STAGING DIAGRAMS
 CHESTERWOOD VILLAGE - PHASE 2
 HILLDALE COMMUNITIES
 WEST CHESTER, OHIO
 JAMES MICHAEL MILLIGAN
 ARCHITECTS, INC.
 4405 Linnell Ave., Columbus, OH 43229
 (614) 281-2888

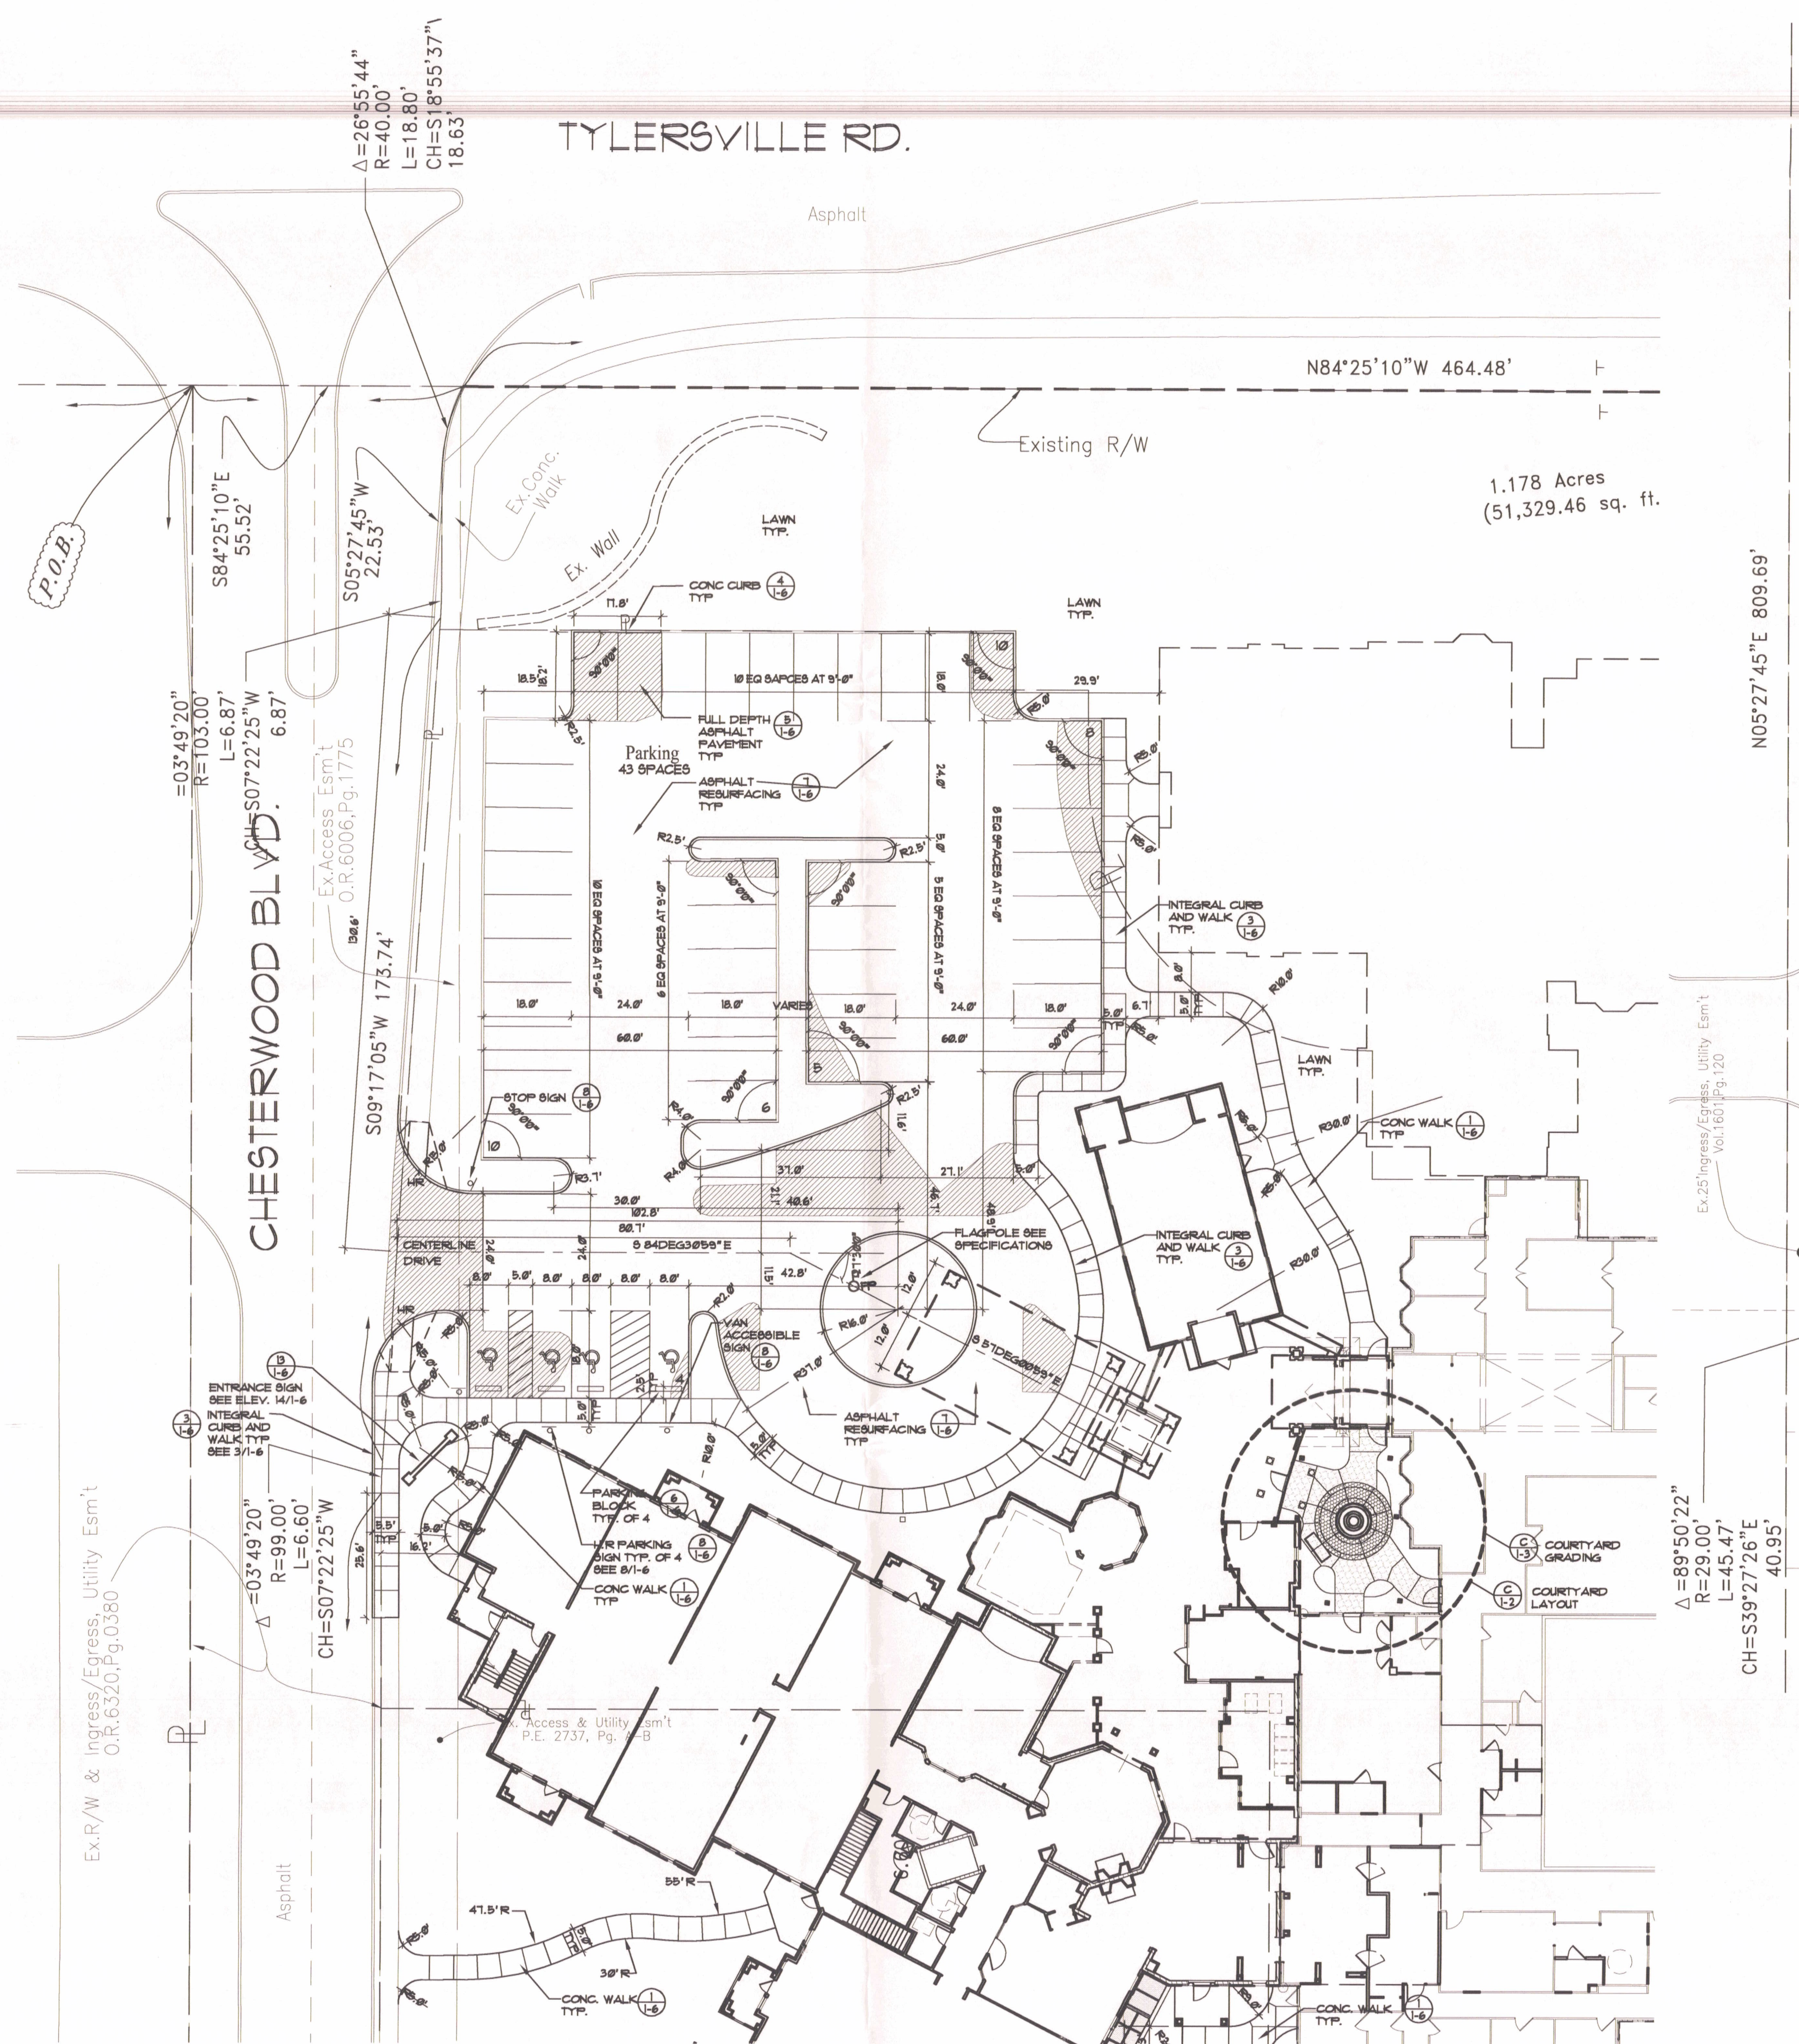

A PARTIAL LAYOUT PLAN
SCALE: 1/4" = 1'-0" NORTH PARKING, MAIN STREET & WING A

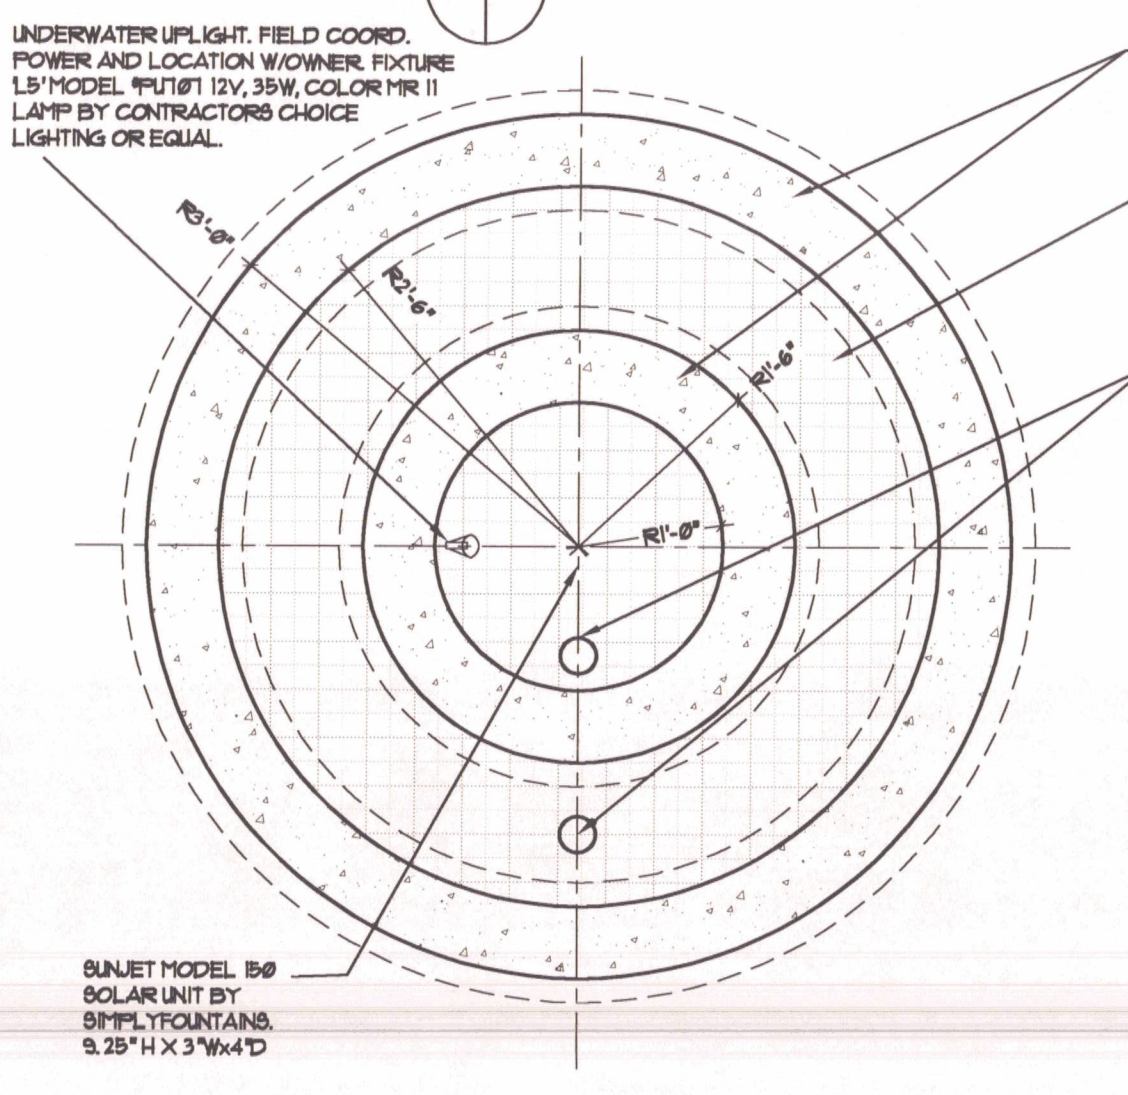


WATER FEATURE PLAN
SCALE: 3/4" = 1'-0" CONCRETE WALLS

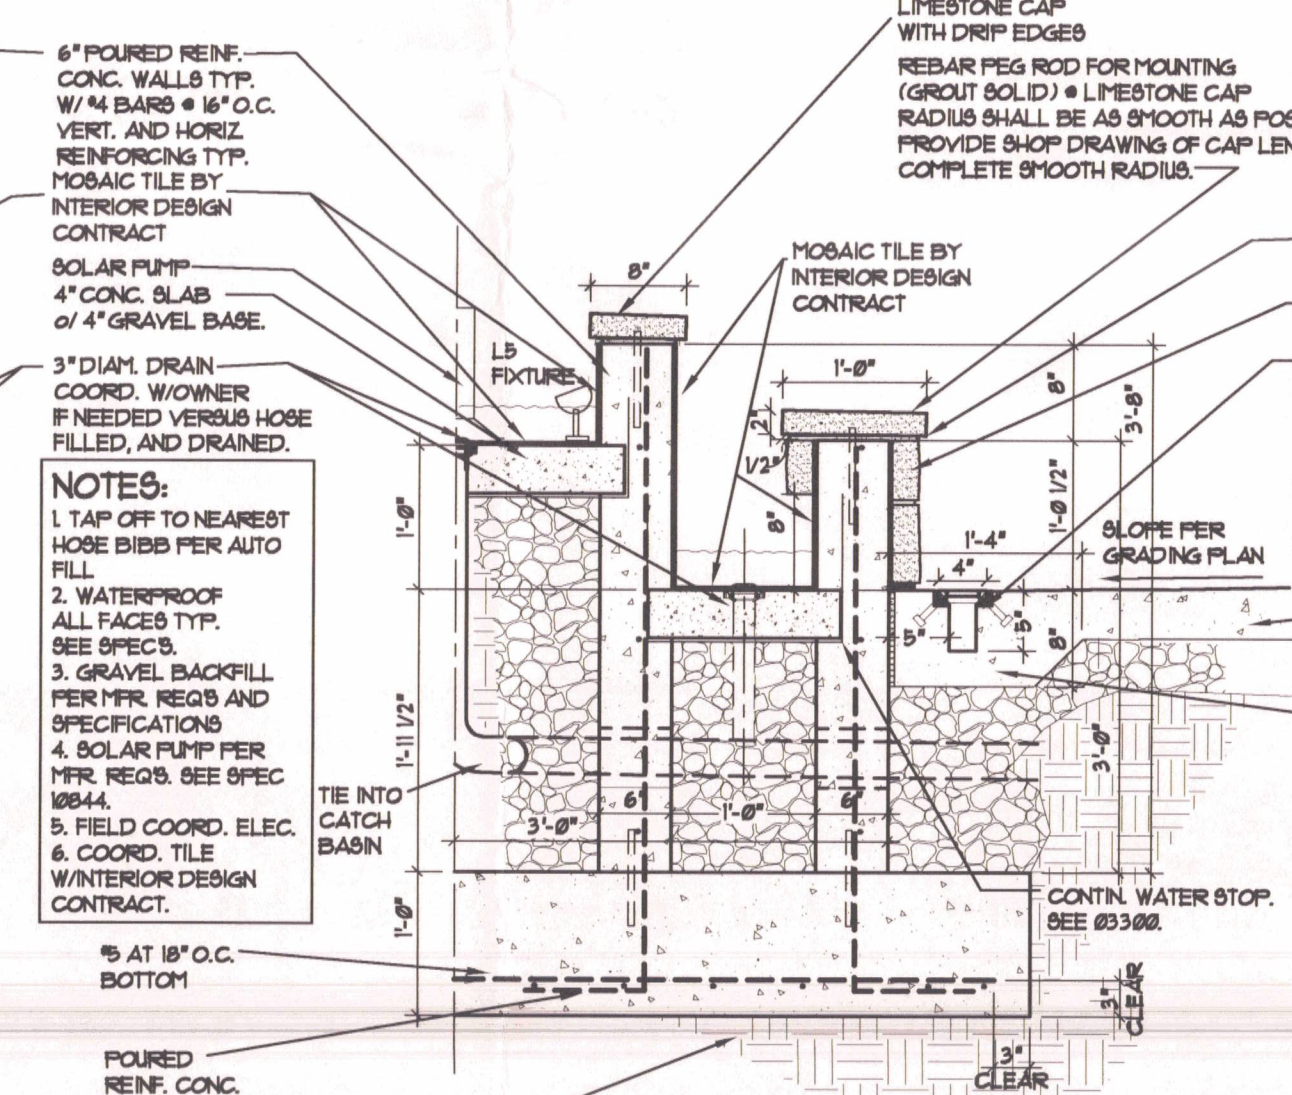

WATER FEATURE
SCALE: 3/4" = 1'-0" FOUNTAIN

B PARTIAL LAYOUT PLAN
SCALE: 1/4" = 1'-0" SOUTH PARKING & WING B

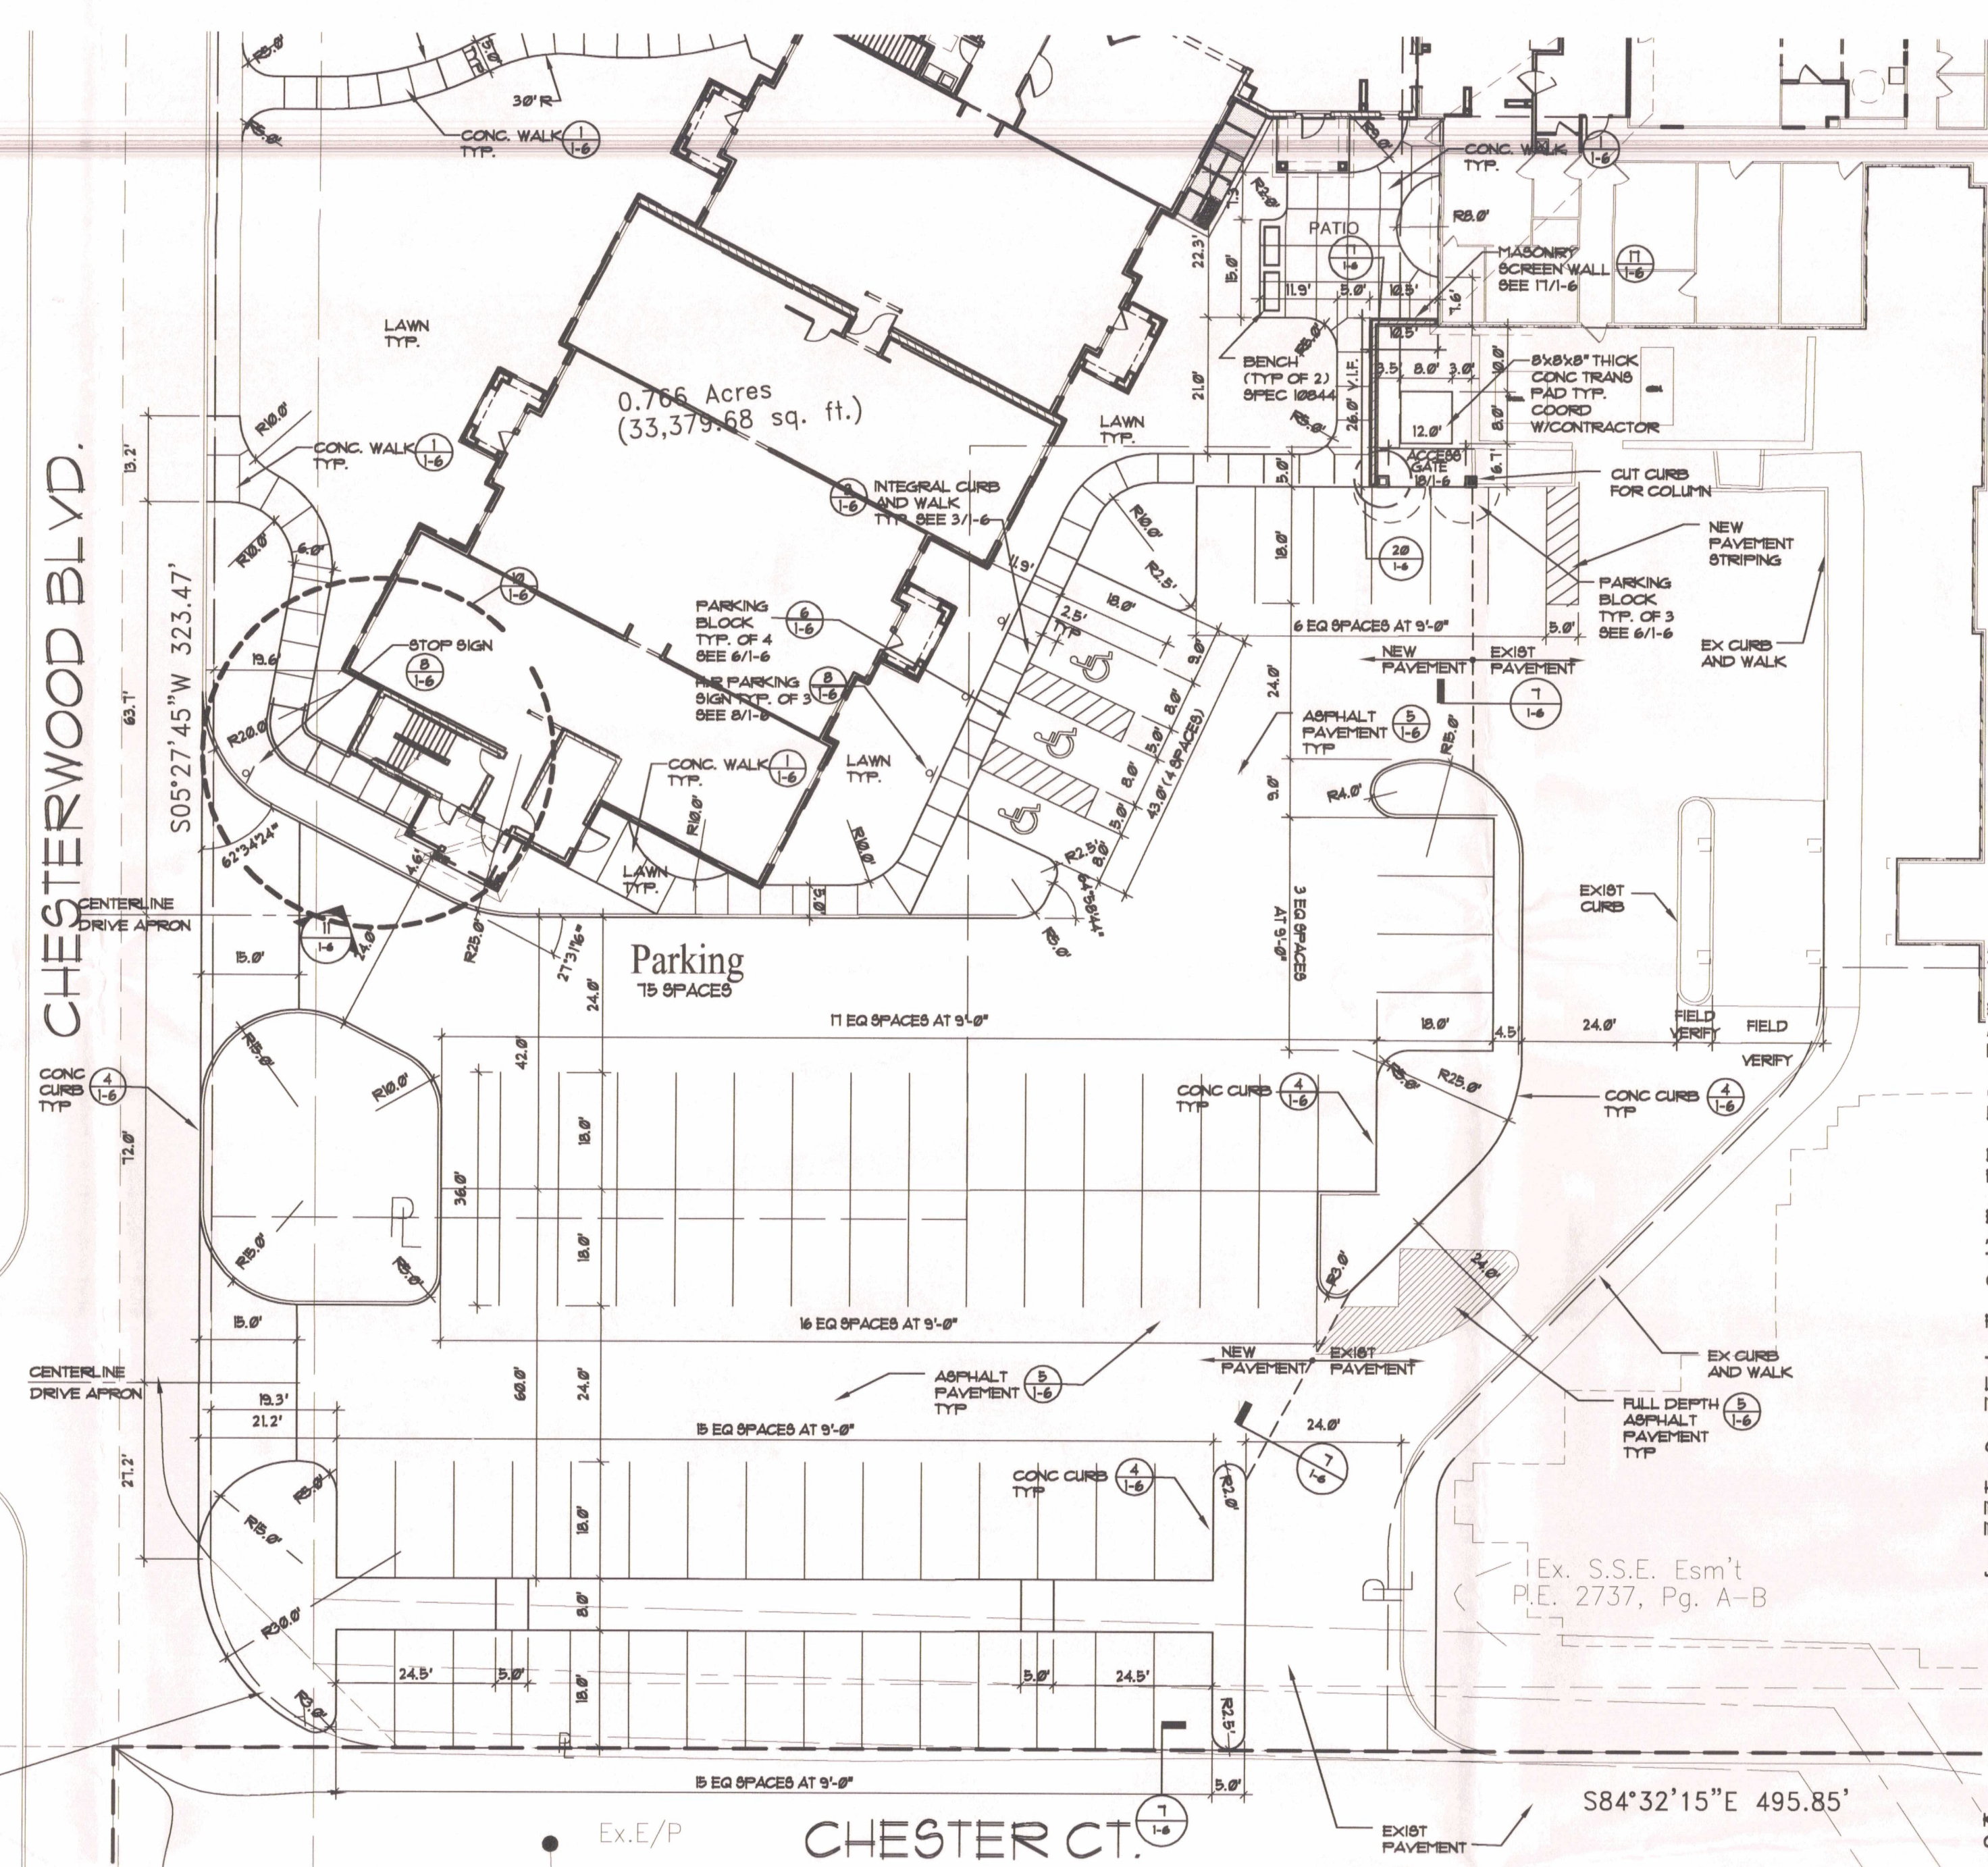


GENERAL NOTES

- A. CONTRACTOR SHALL VERIFY DIMENSIONS PRIOR TO BEGINNING OF WORK AND NOTIFY THE ARCHITECT FOR RESOLUTION OF ANY DISCREPANCIES.
- B. CONTRACTORS ARE REQUIRED TO INSPECT THE SITE PRIOR TO BIDDING TO ASCERTAIN ALL ITEM IN EVIDENCE THAT MUST BE ADDRESSED IN COMPLETION OF THE WORK AND INCLUDE THE COST OF THE REQUIRED WORK IN THEIR BID.
- C. ALL UTILITIES AND APPURTENANCES SHALL BE CONSTRUCTED ACCORDING TO THE LOCAL CITY OF WESTCHESTER AND BUTLER COUNTY REQUIREMENTS.
- D. ROOF DRAINS AND OTHER CLEAN WATER CONNECTIONS TO SANITARY SEWER ARE PROHIBITED.
- E. ALL EXISTING UNDERGROUND UTILITIES ARE SHOWN IN THEIR APPROXIMATE LOCATIONS ACCORDING TO THE BEST AVAILABLE INFORMATION. THE CONTRACTOR SHALL NOTIFY THE OHIO UTILITY PROTECTION SERVICE (1-800-362-2164) 48 HOURS PRIOR TO CONSTRUCTION TO OBTAIN ACCURATE FIELD LOCATIONS OF UNDERGROUND UTILITIES.
- F. ALL UTILITIES SHOWN ARE TO REMAIN UNLESS NOTED OTHERWISE.
- G. ADD 800 TO ALL PROPOSED CONTOURS AND SPOT ELEVATIONS.
- H. ALL FILL TO BE USED ON ANOTHER SITE SHALL BE CLEAN FILL ONLY. ALL DEBRIS INCLUDING BUT NOT LIMITED TO (CONC, ASPHALT, GRAVEL, ETC) SHALL BE DISPOSED OF IN ACCORDANCE WITH LOCAL REGULATIONS AND REQUIREMENTS.
- I. SEE ELECTRICAL PLANS FOR SITE LIGHTING FIXTURE SCHEDULE.
 - L-1: GROUND MOUNTED BUILDING UPLIGHT FIXTURE, PLANTING BED LOCATION TYP.
 - L-2: COURT/AND STEM FIXTURE AT PLANT BED, PROVIDE UNDERGROUND CONDUIT. SEE ELEC DWGS. AND LANDSCAPE SHEETS
 - L-3: COACH LIGHT FIXTURE. SEE ELEC DWGS.
 - L-4: RELOCATED EXISTING SITE PARKING LIGHTS. COORDINATE CIRCUITING W/ ELEC. DWGS. MATCH EXISTING H.P. SODIUM LAMP'S. SEE 4/1-5.
 - L-5: FOUNTAIN AND LIGHT. MODEL 00000000. SEE ELEC AND FLG DWGS. SEE SHEET VI-2 FOR DETAILS.
- K. CONTRACTOR SHALL PROVIDE EROSION CONTROL MEASURES TO COMPLY LOCAL CODE REQUIREMENTS AND SHEET I-4.

SYMBOLS

SITE PLAN		UTILITIES	
	DIRECTION OF FLOW		CATCH BASIN
	PROPERTY LINE		8TH MANHOLE
	EXISTING CONTOUR		SAN MANHOLE
	NEW CONTOUR		STORM SEWER
	SPOT ELEVATION		SANITARY SEWER
	EXISTING SPOT ELEVATION		GAS LINE
	ASPHALT PAVEMENT		WATER LINE
	CONC SIDEWALK		ELECTRIC LINE
			TELEPHONE CABLE LINE

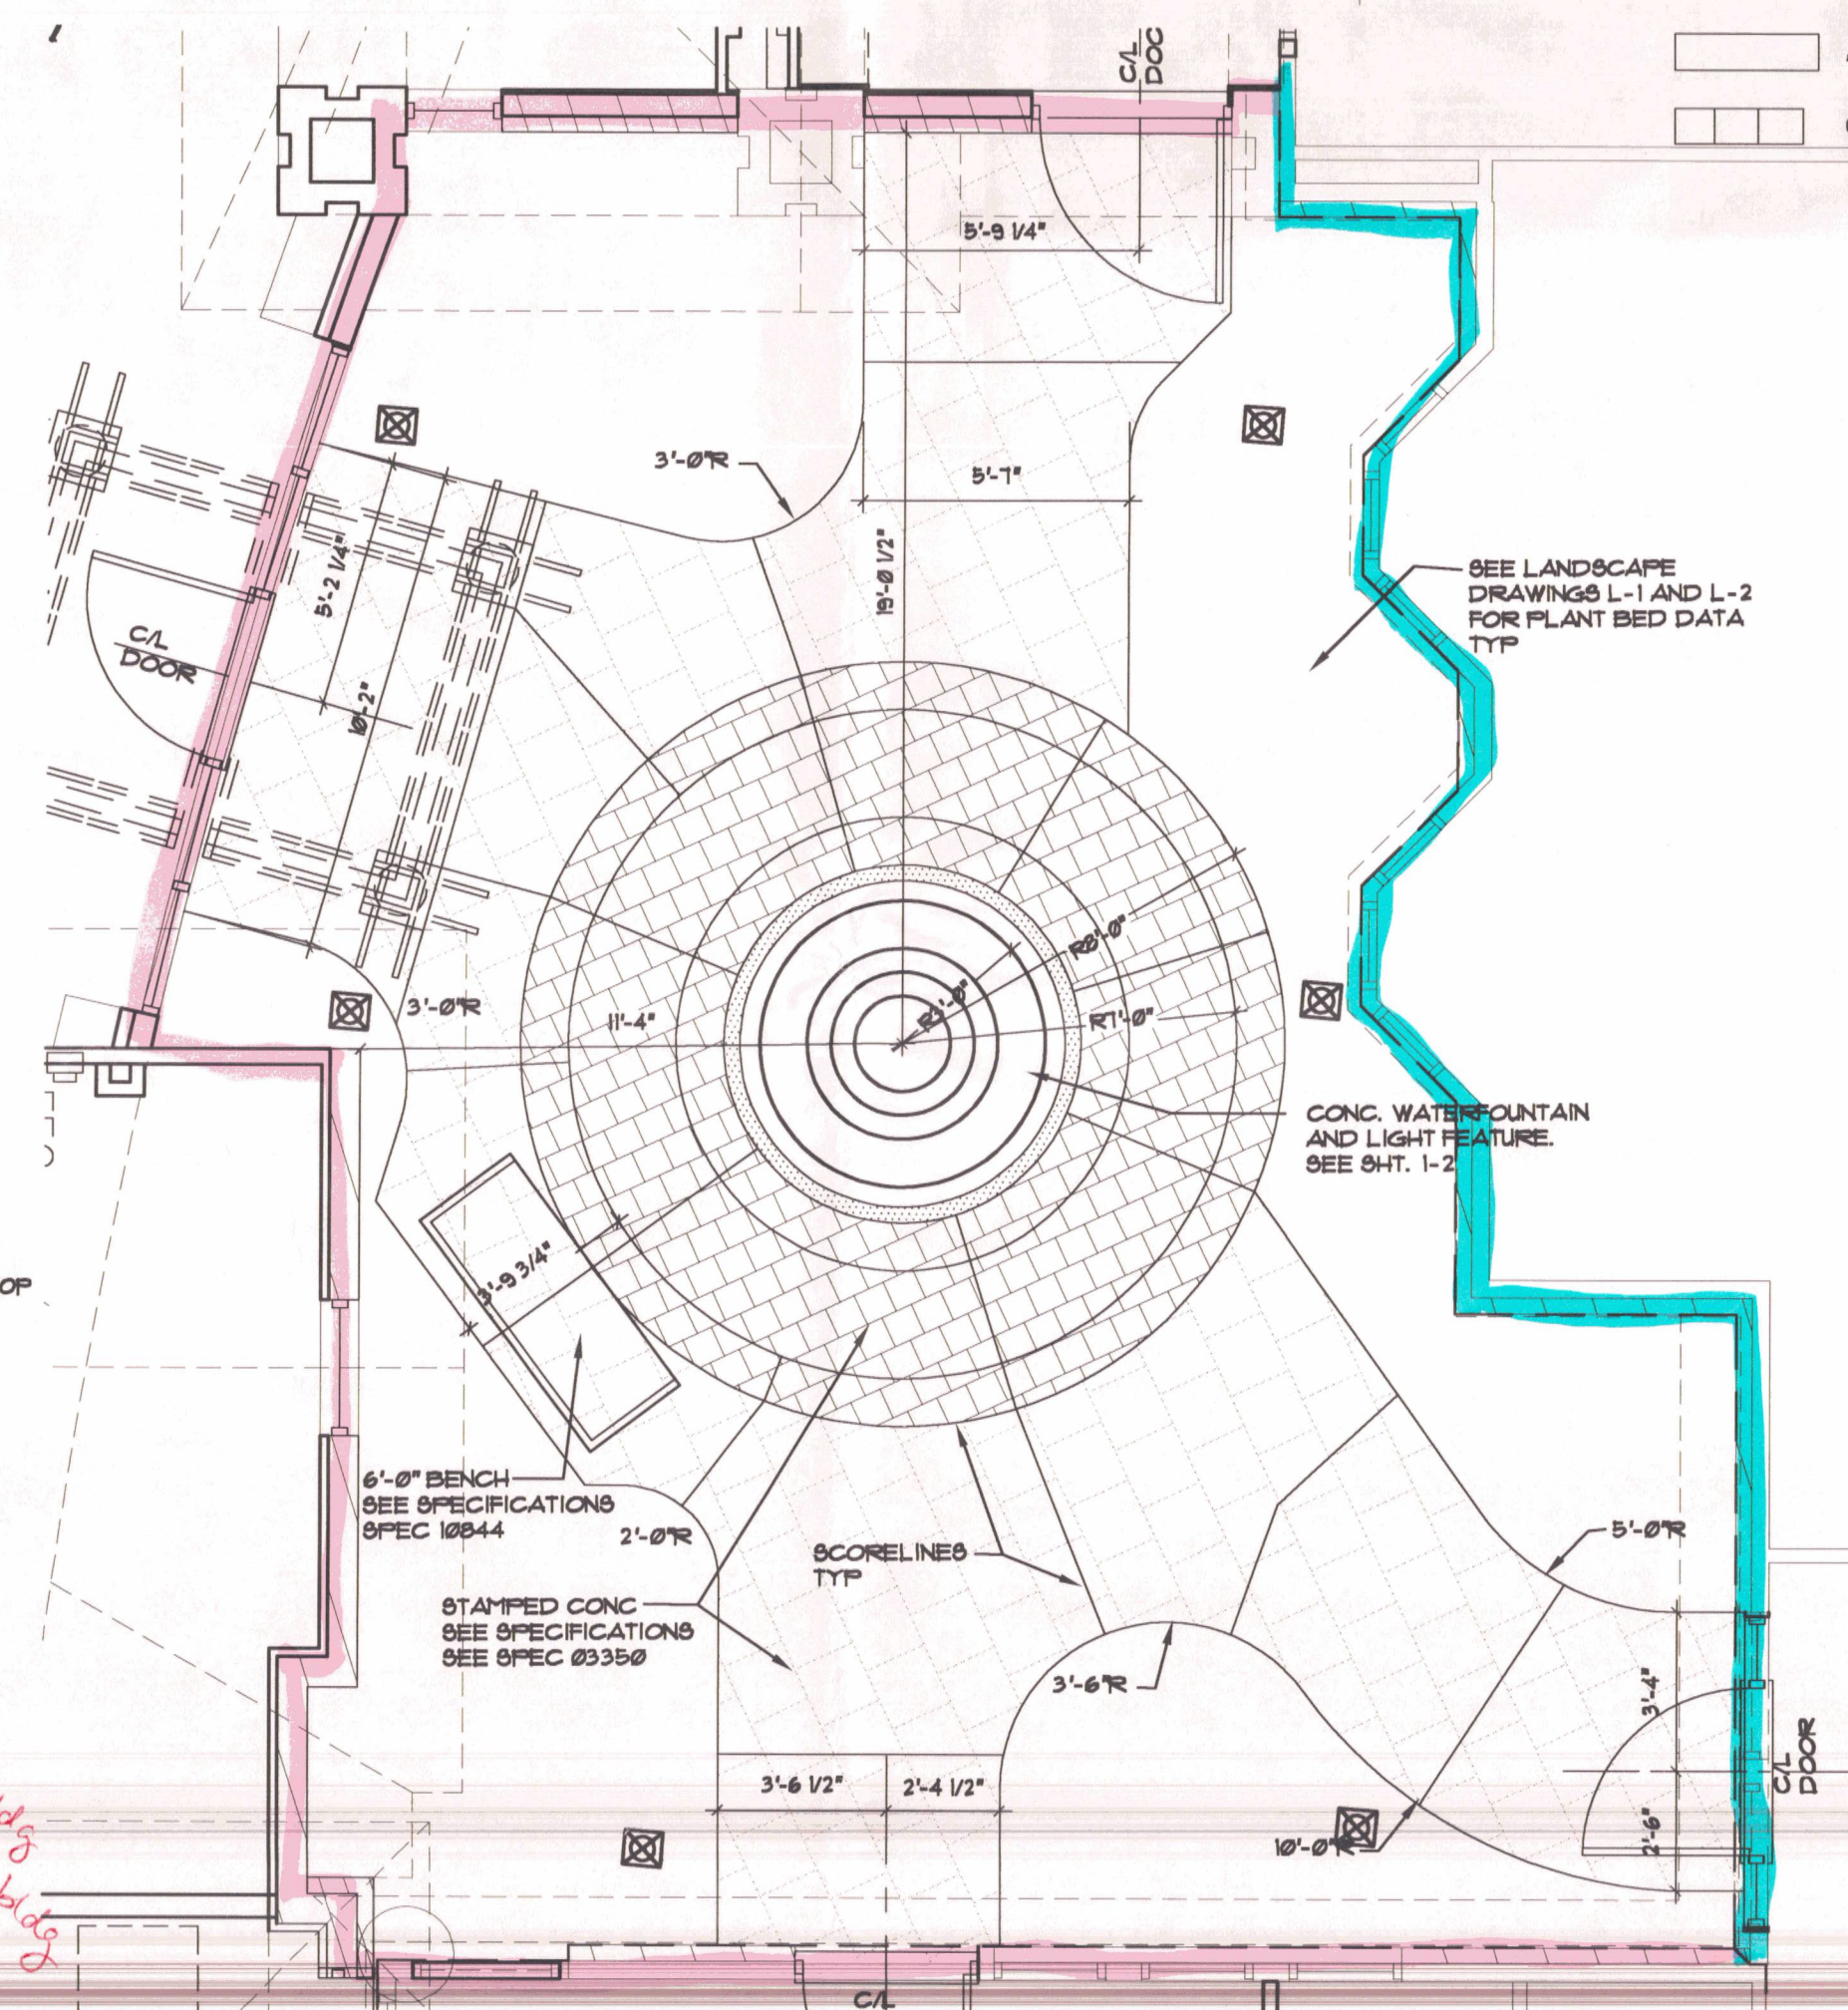

C COURTYARD LAYOUT
SCALE: 1/4" = 1'-0"

ARCHITECT
JAMES J. WILLIAMS
7327
STATE OF OHIO • REGISTERED

© COPYRIGHT 2005 JAM ARCHITECTS, INC.

DATE	1-23-07
CHECKED	STG
JOB #	04135
DRAWN BY	JLC
REVISIONS	

ARCHITECTS, INC.
4800 Lippard Drive, Columbus, Ohio 43220
(614) 291-1100
FAX (614) 291-1101

REVISIONS

1	2
---	---

1-2

TYLERSVILLE RD.

GENERAL NOTES

- CONTRACTOR SHALL VERIFY DIMENSIONS PRIOR TO BEGINNING OF WORK AND NOTIFY THE ARCHITECT FOR RESOLUTION OF ANY DISCREPANCIES.
- CONTRACTORS ARE REQUIRED TO INSPECT THE SITE PRIOR TO BIDDING TO ASCERTAIN ALL ITEMS IN EVIDENCE THAT MUST BE ADDRESSED IN COMPLETION OF THE WORK AND INCLUDE THE COST OF THE REQUIRED WORK IN THEIR BID.
- ALL UTILITIES AND APPURTANCES SHALL BE CONSTRUCTED ACCORDING TO THE LOCAL CITY OF WESTCHESTER AND BUTLER COUNTY REQUIREMENTS.
- ROOF DRAINS AND OTHER CLEAN WATER CONNECTIONS TO SANITARY SEWER ARE PROHIBITED.
- ALL EXISTING UNDERGROUND UTILITIES ARE SHOWN IN THEIR APPROXIMATE LOCATION. THE CONTRACTOR SHALL NOTIFY THE OHIO UTILITY PROTECTION SERVICE (1-800-362-2164) 48 HOURS PRIOR TO CONSTRUCTION TO OBTAIN ACCURATE FIELD LOCATIONS OF UNDERGROUND UTILITIES.
- ALL UTILITIES SHOWN ARE TO REMAIN UNLESS NOTED OTHERWISE.
- CONTRACTOR IS RESPONSIBLE FOR VERIFYING ALL EXISTING UTILITY DEPTHS, INVERTS, LOCATIONS ETC. PRIOR TO CONSTRUCTION. HE SHALL NOTIFY THE ARCHITECT IMMEDIATELY, IF THERE ARE ANY DISCREPANCIES.
- ADD 800 TO ALL PROPOSED CONTOURS AND SPOT ELEVATIONS.
- ALL FILL TO BE USED ON ANOTHER SITE SHALL BE CLEAN FILL ONLY. ALL DEBRIS INCLUDING BUT NOT LIMITED TO (CONC, ASPHALT, GRAVEL, ETC.) SHALL BE DISPOSED OF IN ACCORDANCE WITH LOCAL REGULATIONS AND REQUIREMENTS.
- SEE ELECTRICAL PLANS FOR SITE LIGHTING FIXTURE SCHEDULE.
L-1: GROUND MOUNTED BUILDING LIGHT FIXTURE. PLANTING BED LOCATION TYP.
L-2: COUNTRY ROAD LIGHT FIXTURE AT PLANT BED. PROVIDE UNDERGROUND CONDUIT. SEE ELEC DWGS. AND LANDSCAPE SHEETS.
L-3: COACH LIGHT FIXTURE. SEE ELEC DWGS.
L-4: RELOCATED EXISTING SITE PARKING LIGHTS. COORDINATE CIRCUITING W/ ELEC. DWGS. MATCH EXISTING H.P. SODIUM LAMP. SEE 4/1-5.
L-5: FOUNTAIN AND LIGHT. MODEL 90000000. SEE ELEC AND FLG DWGS. SEE SHEET 1/1-2 FOR DETAILS.
- CONTRACTOR SHALL PROVIDE EROSION CONTROL MEASURES TO COMPLY LOCAL CODE REQUIREMENTS AND SHEET 1-4.

SYMBOLS

SITE PLAN	UTILITIES
→ DIRECTION OF FLOW	● CATCH BASIN
--- PROPERTY LINE	● 6TH MANHOLE
- - - EXISTING CONTOUR	● SAN MANHOLE
- - - NEW CONTOUR	● STORM SEWER
● SPOT ELEVATION	● SANITARY SEWER
● EXISTING SPOT ELEVATION	● GAS LINE
□ ASPHALT PAVEMENT	● WATER LINE
□ CONC SIDEWALK	● ELEC. CABLE LINE
	● TELEPHONE CABLE LINE

2 WORKING DAYS
BEFORE YOU DIG
CALL TOLL FREE 800-362-2164
OHIO UTILITIES PROTECTION SERVICE

GRADING/ STORM WATER

SCALE: 1" = 20' SOUTH PARKING 4 WING B

NOTES

GRATE: The design shall be essentially the same and equally as strong as the one shown (see construction information table), or meet the requirements of CMS 711.14. Grate openings and dimensions shall not differ from those shown unless otherwise shown in the plans. If necessary, bicycle safe grates shall be specified in the plans. Bicycle safe grates shall be Neenah No. R-4888-C or Equal, and No. 510 Type M3 or approved equals.

As of January 1, 2003, the following text shall be cast into the top of the grate:

"DUMP NO WASTE" and "DRAINS TO WATERWAY"

Text shall be printed in bold, capital letters with a minimum height of 1/2" (12.7 mm). "WATERWAY" may be substituted with "STREAM", "RIVER", "LAKE", etc. Actual placement and logo may vary per manufacturer.

WALLS: Brick or cast-in-place walls have a nominal thickness of 6" (152 mm). Precast walls shall have a minimum thickness of 6" (152 mm) and be reinforced sufficiently to permit shoring and handling without damage.

CONCRETE: Cast-in-place concrete is to be Class C. All precast concrete shall meet the requirements of CMS 706.13 and be marked with the catch basin number.

PRECAST BASE: If a precast base is used, it shall be set deep enough so that the top can be placed on the base to provide the grate elevation specified in the plans. Layers of brick shall not be used to adjust the top elevation.

LOCATION AND ELEVATION: When given on the plans, location and elevation are at the top center of the grate. When side openings are provided, the elevation shall be at the flow line of the side inlet.

MINIMUM DEPTH: The minimum depth for CB No. 2-29 shall be the O.D. of the outlet pipe plus 4" (100 mm).

2-29 GRATE ELEVATION: Grate elevation is to be placed 4" to 6" (100 to 150 mm) below normal ditch returning to normal 10' to 15' (3 m to 5 m) each side of inlet.

OPENINGS: Pipe openings shall be the O.D. of the pipe being supplied plus 2" (50 mm) when fabricated or field cut. The interstitial space shall be filled with gravel per CMS 801.



PAYMENT: All materials and labor, including excavation and backfilling, shall be paid for under Item 604 - Catch Basin, No. 2-29.

CONSTRUCTION INFORMATION
Minimum weight (mass) of grate, 120 lbs. (54 kg)

CATCH BASIN CHART
INLET DIMENSION
OUTLET PIPE SIZE
2'-0" 12" to 21"
2'-6" 24"


GRADING/ STORM WATER

SCALE: 1" = 20' NORTH PARKING, MAIN STREET 4 WING A

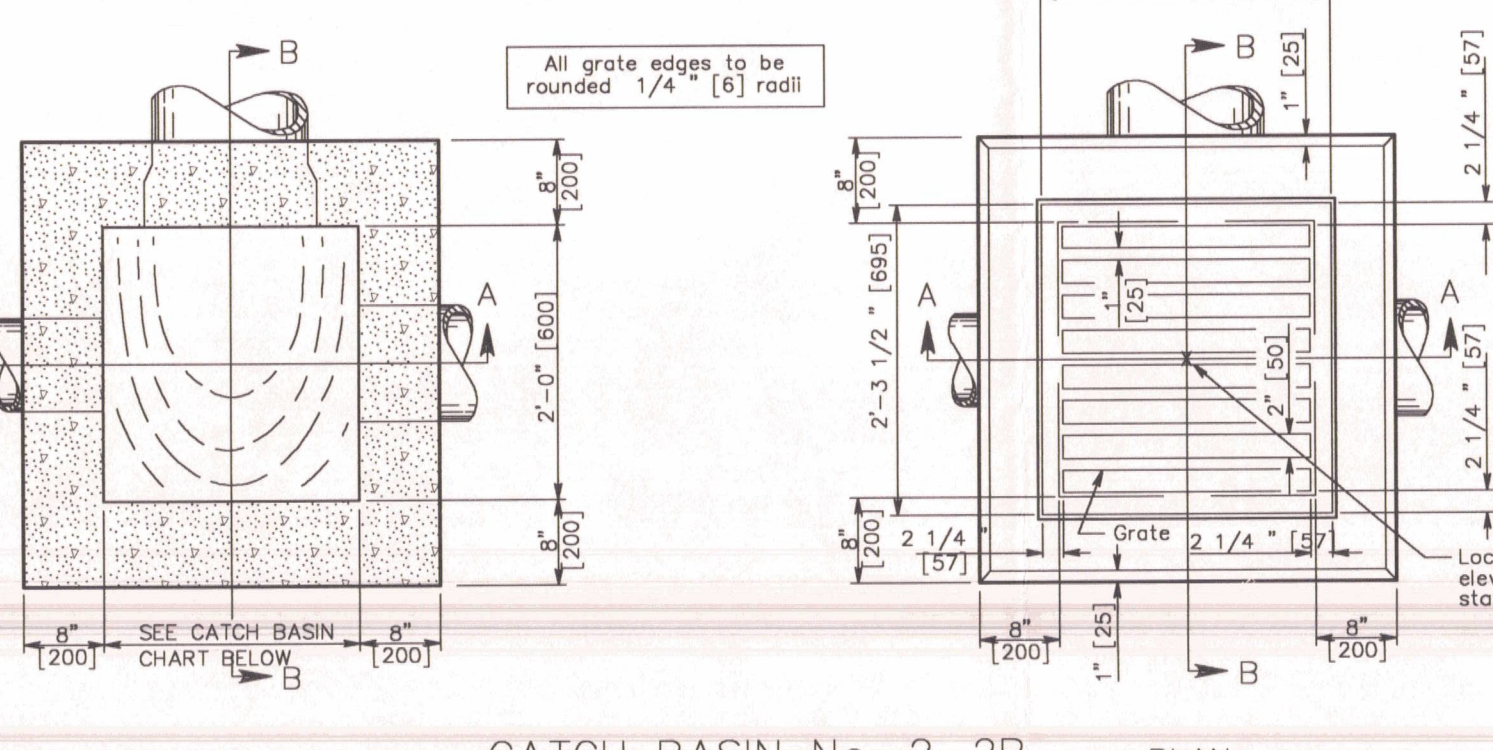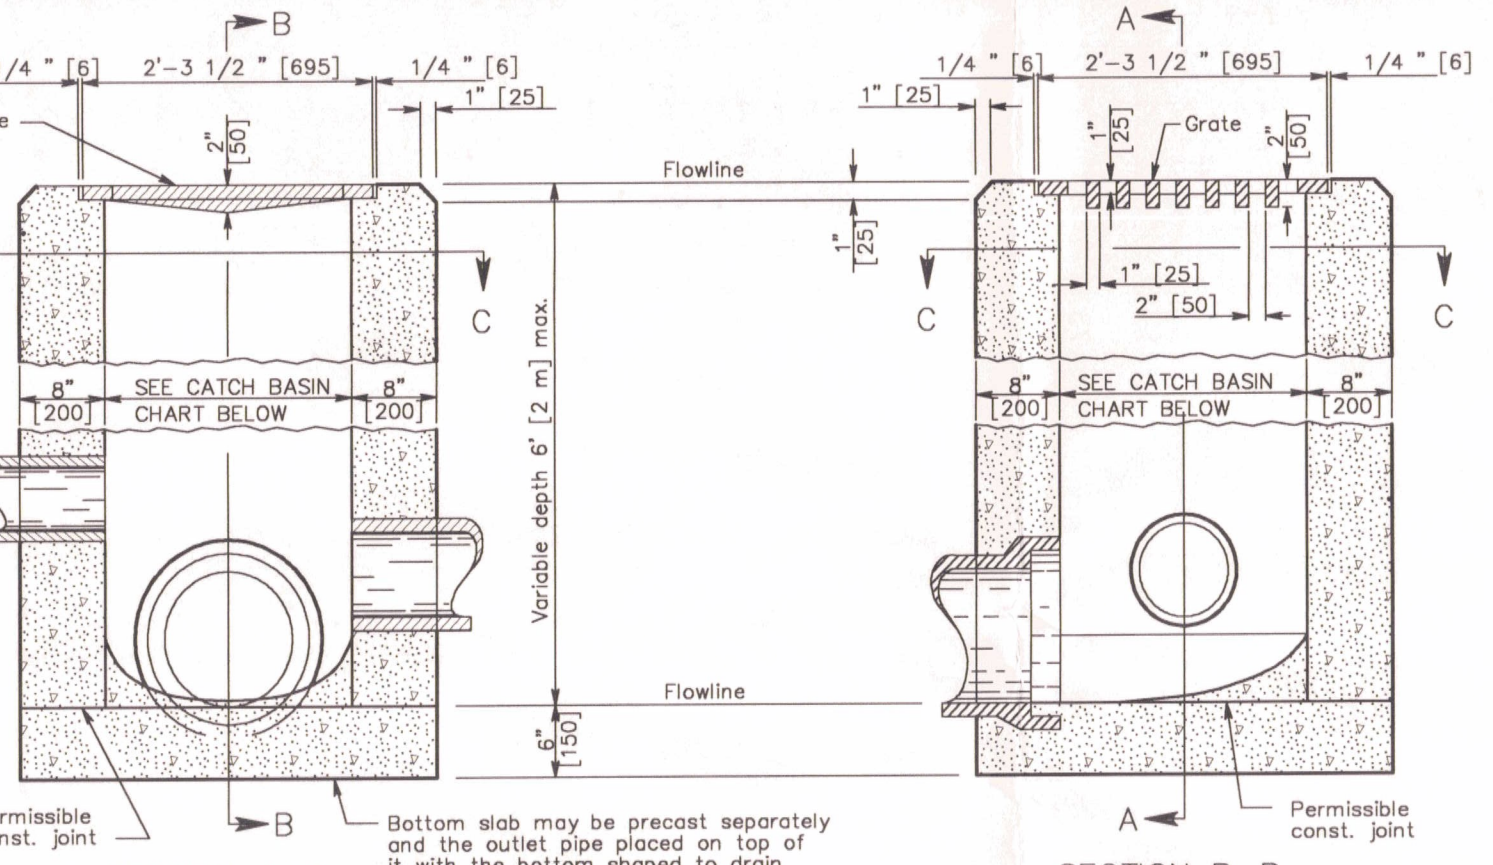

SECTION C-C CATCH BASIN No. 2-2B PLAN

SCALE: 1" = 30'-0"

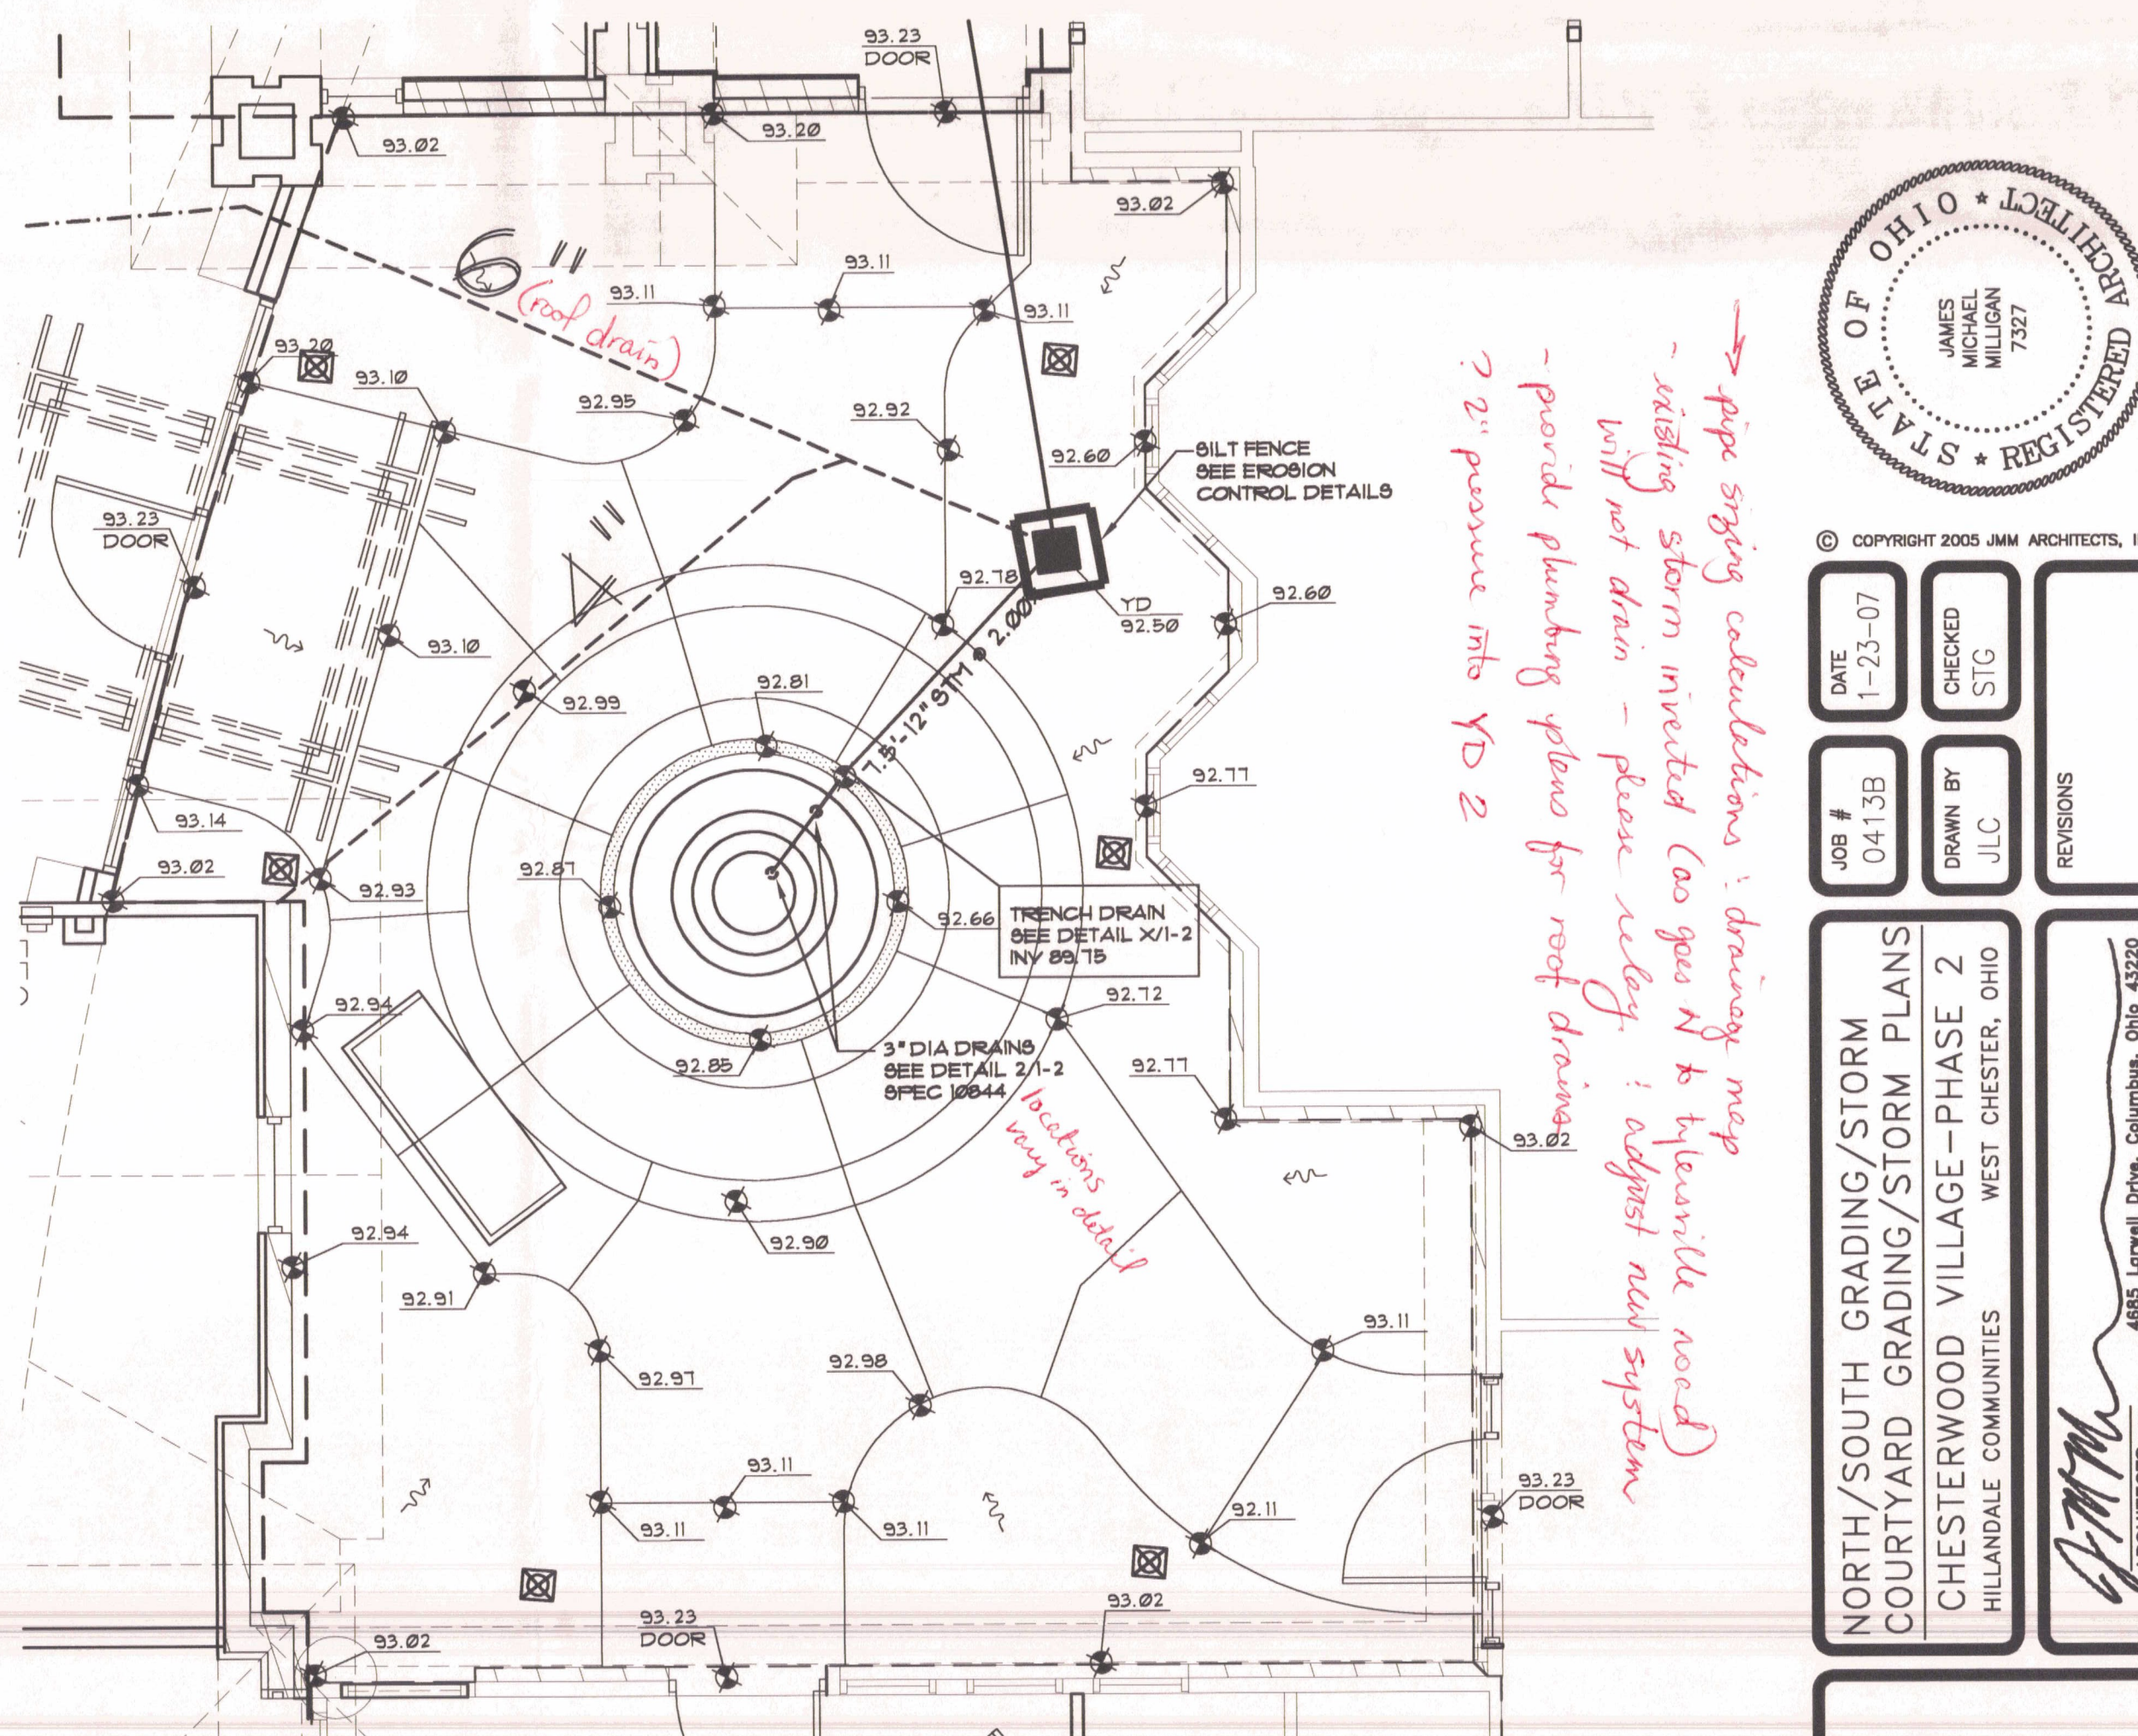

COURTYARD GRADING/STORM WATER

SCALE: 1/4" = 1'-0"

YARD DRAIN TYPE 2


SCALE: 1" = 30'-0"

YARD DRAIN TYPE 3

SCALE: 1" = 30'-0"

CATCH BASIN TYPE 1

SCALE: 1" = 30'-0"

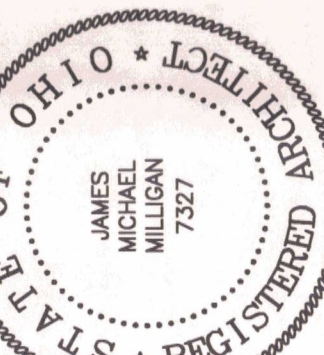

© COPYRIGHT 2005 JAM ARCHITECTS, INC.

DATE: 1-23-07
CHECKED: STC
DRAWN BY: JLC
REVISIONS:

PROJECT: NORTH/SOUTH GRADING/STORM
COURTYARD GRADING/STORM PLANS
CHESTERWOOD VILLAGE - PHASE 2
HILLDALE COMMUNITIES
WEST CHESTER, OHIO

4665 Lorain Drive, Columbus, Ohio 43220
(614) 890-3888
JAM ARCHITECTS INC.

1-3

SEDIMENT AND EROSION CONTROL GENERAL NOTES

THE CONTRACTOR SHALL IMPLEMENT SOIL EROSION AND SEDIMENTATION CONTROL MEASURES DURING CONSTRUCTION TO THE STANDARDS AND SPECIFICATIONS OF THE STATE OF OHIO AND THEY ARE TO REMAIN IN EFFECT UNTIL AREAS ARE PERMANENTLY STABILIZED.

THE CONTRACTOR SHALL PLACE STRAW BALES FOR EROSION CONTROL IMMEDIATELY AFTER CONSTRUCTION OF CATCH BASINS.

THE CONTRACTOR SHALL MAKE DAILY INSPECTIONS OF THE SITE TO INSURE EFFECTIVENESS OF EROSION AND SEDIMENTATION CONTROL MEASURES, AND WILL IMMEDIATELY MAKE NECESSARY REPAIRS IN ACCORDANCE WITH THE MAINTENANCE SCHEDULE SHOWN ON THIS PLAN.

IT MAY BECOME NECESSARY TO REMOVE PORTIONS OF THE BARRIER DURING CONSTRUCTION TO FACILITATE THE GRADING OPERATIONS IN CERTAIN AREAS. HOWEVER, THE BARRIER SHALL BE IN PLACE IN THE EVENING OR DURING ANY INCLEMENT WEATHER.

EROSION AND ANY SEDIMENTATION FROM THE WORK ON THIS SITE SHALL BE CONTAINED ON THE SITE AND NOT BE ALLOWED TO COLLECT IN ANY OFF-SITE DRAINAGE COURSE, WHETHER NATURAL OR MAN-MADE.

ALL EARTH CHANGES SHALL BE CONSTRUCTED AND COMPLETED IN SUCH A MANNER TO LIMIT THE EXPOSED AREA OF ANY DISTURBED LAND FOR THE SHORTEST PERIOD OF TIME.

ALL CONSTRUCTION TRAFFIC SHALL ENTER AND LEAVE BY THE DESIGNATED ENTRANCES. THESE ENTRANCES SHALL BE CONSTRUCTED OF CRUSHED STONE TO HELP FREE TIRES OF SOIL WHEN LEAVING THE SITE. THE CONTRACTOR SHALL INSTRUCT ALL VEHICLES TO CLEAN SOIL, MISCELLANEOUS DEBRIS, OR OTHER MATERIAL SPILLED, DUMPED OR OTHERWISE DEPOSITED ON PUBLIC STREETS, HIGHWAYS, SIDEWALKS OR OTHER PUBLIC THOROUGHFARES DURING TRANSIT TO AND FROM THE SITE.

THE CONTRACTOR SHALL INSTALL TEMPORARY EROSION AND SEDIMENTATION DEVICES AS SHOWN AND REQUIRED BY THESE PLANS. THESE DEVICES SHALL REMAIN IN PLACE AND BE MAINTAINED UNTIL PERMANENT STABILIZATION OF SLOPES, DITCHES AND OTHER EARTH CHANGES HAVE BEEN ACCOMPLISHED.

CATCH BASINS LOCATED IN THE STREET OR NEAR THE SITE WILL BE PROTECTED TO PREVENT SEDIMENTATION FROM ENTERING FACILITY. THE COVERS SHALL BE CHECKED PERIODICALLY AND CLEANED WHENEVER THEY FAIL TO FILTER RUNOFF.

WHERE APPLICABLE, THE DETENTION BASIN SHALL BE USED AS A TEMPORARY SEDIMENTATION BASIN. THE CONTRACTOR SHALL INSTALL A TEMPORARY PIPE SPILLWAY AT THE OUTLET. ALL SURFACE RUNOFF FROM THE PROJECT AREAS SHALL BE DIRECTED BY TEMPORARY DRAINAGE SWALES TO THE BASINS. AT THE COMPLETION OF CONSTRUCTION WHEN ALL DISTURBED AREAS HAVE BEEN STABILIZED THE BASINS SHALL BE CAREFULLY DRAINED WITHOUT DISTURBING THE SETTLED SILT, AND THEN GRADED AND SODDED TO CONFORM TO THE SITE GRADING PLAN.

THE LIMITS OF SEEDING AND MULCHING ARE AS SHOWN WITHIN THE PLAN. SEEDING HAS BEEN ASSUMED TO 5' OUTSIDE THE WORK LIMITS OR RIGHT-OF-WAY WHICHEVER IS GREATER. ALL AREAS NOT DESIGNATED TO BE SEEDD SHALL REMAIN UNDER NATURAL GROUND COVER. THOSE AREAS DISTURBED OUTSIDE THE SEEDING LIMITS SHALL BE SEEDD AND MULCHED AT THE CONTRACTOR'S EXPENSE.

THE CONTRACTOR SHALL MAINTAIN A BUFFER STRIP AS DESIGNATED ON THE PLAN TO PREVENT SEDIMENT FROM LEAVING THE SITE. THIS STRIP SHALL BE MAINTAINED AT ALL TIMES AND NO SOIL SHALL BE PLACED ON THIS STRIP.

ALL SOIL EROSION AND SEDIMENTATION CONTROL MEASURES SHALL BE INSTALLED PRIOR TO, OR IN CONJUNCTION WITH, THE START OF EXCAVATION AND ARE TO REMAIN IN EFFECT UNTIL AREAS ARE STABILIZED. FIELD ADJUSTMENTS WITH RESPECT TO LOCATION AND DIMENSIONS MAY BE MADE BY THE ENGINEER AS REQUIRED.

FILTER BARRIERS CONSIST OF EITHER STRAW BALE FILTERS OR FILTER FABRIC AS SHOWN HEREON.

SEDIMENT AND EROSION CONTROLS SHALL COMPLY WITH THE CITY OF COLUMBUS EROSION AND SEDIMENT CONTROL REGULATIONS. ALL LAND DISTURBING ACTIVITIES SHALL BE SUBJECT TO INSPECTIONS AND SITE INVESTIGATION BY THE CITY OF COLUMBUS AND/OR THE OHIO EPA TO DETERMINE COMPLIANCE WITH CURRENT REGULATIONS. CORRECTIVE MEASURES OR MODIFICATIONS TO THE ON SITE EROSION AND SEDIMENT CONTROL PRACTICE SHALL COMPLY WITH THE CITY OF COLUMBUS OR OHIO EPA DIRECTIVES.

SEDIMENT FENCE DETAIL

SILT FENCE: THIS SEDIMENT BARRIER UTILIZES STANDARD STRENGTH OR EXTRA STRENGTH SYNTHETIC FILTER FABRICS. IT IS DESIGNED FOR SITUATIONS IN WHICH ONLY SHEET OR OVERLAND FLOWS ARE EXPECTED.

THE HEIGHT OF A SILT FENCE SHALL NOT EXCEED 36 INCHES (HIGHER FENCES MAY IMPOUND VOLUMES OF WATER SUFFICIENT TO CAUSE FAILURE TO THE STRUCTURE).

THE FILTER FABRIC SHALL BE PURCHASED IN A CONTINUOUS ROLL CUT TO THE LENGTH OF THE BARRIER TO AVOID THE USE OF JOINTS. WHEN JOINTS ARE NECESSARY FILTER CLOTH SHALL BE SPICED TOGETHER ONLY AT A SUPPORT POST WITH A MINIMUM 6-INCH OVERLAP AND SECURELY SEALED.

WHEN STANDARD STRENGTH FILTER FABRIC IS USED A WIRE MESH SUPPORT FENCE SHALL BE FASTENED SECURELY TO THE UPSLOPE SIDE OF THE POSTS USING HEAVY DUTY WIRE STAPLES AT LEAST AT LEAST 1 INCH LONG, THE WIRES OR HOG RINGS, THE WIRE SHALL EXTEND INTO THE TRENCH A MINIMUM OF 2 INCHES AND SHALL NOT EXTEND MORE THAN 36 INCHES ABOVE THE ORIGINAL GROUND SURFACE.

POSTS SHALL BE SPACED A MAXIMUM OF 10 FEET APART AT THE BARRIER LOCATION AND DRIVEN SECURELY INTO THE GROUND (MAXIMUM OF 12 INCHES). WHEN EXTRA STRENGTH FABRIC IS USED WITHOUT THE WIRE SUPPORT, FENCE POST SPACING SHALL NOT EXCEED 6 FEET.

A TRENCH SHALL BE EXCAVATED APPROXIMATELY 4 INCHES WIDE AND 4 INCHES DEEP ALONG THE LINE OF POSTS AND UPSLOPE FROM THE BARRIER.

THE STANDARD STRENGTH FILTER FABRIC SHALL BE STAPLED OR WIRED TO THE FENCE AND 8 INCHES OF THE FABRIC SHALL BE EXTENDED INTO THE TRENCH. THE FABRIC SHALL NOT EXTEND MORE THAN 36 INCHES ABOVE THE ORIGINAL GROUND SURFACE. FILTER FABRIC SHALL NOT BE STAPLED TO EXISTING TREES.

WHEN EXTRA STRENGTH FILTER FABRIC AND CLOSER POST SPACING ARE USED THE WIRE MESH SUPPORT FENCE MAY BE ELIMINATED. IN SUCH A CASE THE FILTER FABRIC IS STAPLED OR WIRED DIRECTLY TO THE POSTS.

THE TRENCH SHALL BE BACKFILLED AND SOIL COMPACTED OVER THE FILTER FABRIC.

SILT FENCES SHALL BE REMOVED WHEN THEY HAVE SERVED THEIR USEFUL PURPOSE BUT NOT BEFORE THE UPSLOPE AREA HAS BEEN PERMANENTLY STABILIZED.

MAINTENANCE

SILT FENCES AND FILTER BARRIERS SHALL BE INSPECTED IMMEDIATELY AFTER EACH RAINFALL AND AT LEAST DAILY DURING PROLONGED RAINFALL ANY REQUIRED REPAIRS SHALL BE MADE IMMEDIATELY.

SHOULD THE FABRIC ON A SILT FENCE OR FILTER BARRIER DECOMPOSE OR BECOME INEFFECTIVE PRIOR OR THE END OF THE EXPECTED USABLE LIFE AND THE BARRIER IS STILL NECESSARY, THE FABRIC SHALL BE REPLACED PROMPTLY.

SEDIMENT DEPOSITS SHALL BE REMOVED AFTER EACH STORM EVENT. THEY MUST BE REMOVED WHEN DEPOSITS REACH APPROXIMATELY ONE-HALF THE HEIGHT OF THE BARRIER.

ANY SEDIMENT DEPOSITS REMAINING IN PLACE AFTER THE SILT FENCE OR FILTER BARRIER IS NO LONGER REQUIRED SHALL BE DRESSED TO CONFORM WITH THE EXISTING GRADE PREPARED AND SEEDD.

INLET FILTER DETAIL MAINTENANCE

INLET PROTECTION SHALL BE CONSTRUCTED EITHER BEFORE UPSLOPE LAND DISTURBANCE BEGINS OR BEFORE THE STORM DRAIN BECOMES OPERATIONAL.

THE EARTH AROUND THE INLET SHALL BE EXCAVATED COMPLETELY TO A DEPTH AT LEAST 18 IN.


THE WOODEN FRAME SHALL BE CONSTRUCTED OF 2X4 CONSTRUCTION GRADE LUMBER. THE 2X4 POSTS SHALL BE DRIVEN 1'-6" INTO THE GROUND AT FOUR CORNERS OF THE INLET AND THE TOP PORTION OF 2X4 FRAME ASSEMBLED USING THE OVERLAP JOINT SHOWN. THE TOP OF THE FRAME SHALL BE AT LEAST 6" BELOW ADJACENT ROADS IF PONDED WATER WOULD POSE A SAFETY HAZARD TO TRAFFIC.

WIRE MESH SHALL BE OF SUFFICIENT STRENGTH TO SUPPORT FABRIC WITH WATER FULLY IMPOUNDED AGAINST IT. IT SHALL BE STRETCHED TIGHTLY AROUND THE FRAME AND FASTENED SECURELY TO THE FRAME

GEOTEXTILE SHALL HAVE AN EQUIVALENT OPENING SIZE OF 20-40 SIEVE AND BE RESISTANT TO SUNLIGHT. IT SHALL BE STRETCHED TIGHTLY AROUND THE FRAME AND FASTENED SECURELY. IT SHALL EXTEND FROM THE TOP OF THE FRAME TO 18" BELOW THE INLET NOTCH ELEVATION. THE GEOTEXTILE SHALL OVERLAP ACROSS ONE SIDE OF THE INLET SO THE ENDS OF THE CLOTH ARE NOT FASTENED TO THE SAME POST

BACKFILL SHALL BE PLACED AROUND THE INLET IN COMPACTED 6" LAYERS UNTIL THE EARTH IS EVEN WITH NOTCH ELEVATION ON ENDS AND TOP ELEVATION ON SIDES.

A COMPACTED EARTH DIKE OR A CHECK DAM SHALL BE CONSTRUCTED IN THE DITCH LINE BELOW THE INLET IF THE INLET IS NOT IN A DEPRESSION AND IF RUNOFF BYPASSING THE INLET WILL NOT FLOW TO A SETTLING POND. THE TOP OF EARTH DIKES SHALL BE AT LEAST 6" HIGHER THAN THE TOP OF THE FRAME

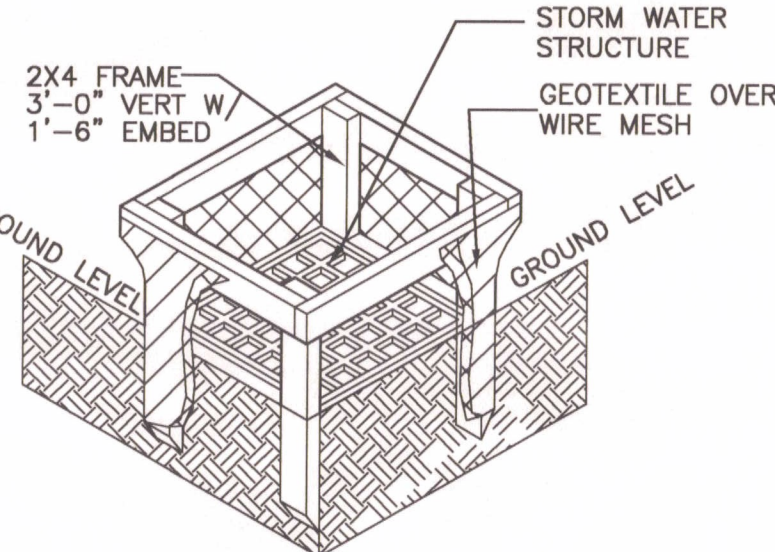

SEQUENCE OF SEDIMENT AND EROSION CONTROL OPERATIONS

A) INSTALL GRAVEL ACCESS DRIVE AND PERIMETER FILTER (TOPSOIL BERM AND/OR FILTER BARRIER).

B) STRIP TOPSOIL AND UNUSABLE MATERIAL.

C) INSTALL SANITARY SEWER AND WATERMAIN.

D) CONSTRUCT STORM DRAINS. DURING CONSTRUCTION OF STORM DRAINS THE ENDS OF ALL OPEN PIPES SHALL BE PROTECTED BY FILTER BARRIERS OR OTHER APPROVED MEANS.

1) PROMPTLY UPON BACKFILL OF STORM STRUCTURES, FILTER BARRIERS SHALL BE PLACED.

2) CONSTRUCT TEMPORARY SWALES TO DRAINAGE STRUCTURES.

3) WHEN FILTER BARRIERS ARE REMOVED FROM AROUND PAVEMENT CATCH BASINS TO ALLOW FOR STRIPPING, GRADING, AND PAVING, STORM STRUCTURES SHALL BE PROTECTED FORM ERODING EARTH AND SEDIMENT AT ALL TIMES.

E) CONSTRUCT FOUNDATIONS AND ERECT STRUCTURES AND APPURTENANCES.

F) EXECUTE GRADING AND FILLING OPERATIONS AROUND BUILDING AND IN YARD AREAS.

G) EXCAVATE FOR PARKING AND ROADWAYS. IF PLACEMENT OF AGGREGATE BASE LAGS BEHIND THE FINAL SUB-BASE GRADING BY MORE THAN FIVE DAYS, SUB-BASE SHALL BE SCARIFIED PERPENDICULAR TO THE SLOPE TO PREVENT EROSION.

H) UPON COMPLETION OF PAVING, THE AREA AROUND PAVEMENT SHALL BE PROTECTED FROM EROSION BY AN APPROVED METHOD CONSISTENT WITH THE GROWING SEASON.

I) ANY REMAINING EXPOSED AREAS SHALL BE SEEDD AND MULCHED OR SODDED WITHIN 30 DAYS OF FINAL GRADING.

SEDIMENT AND EROSION CONTROL CRITERIA

IN ORDER TO CONTROL SEDIMENT POLLUTION OF WATER RESOURCES THE OWNER OR PERSON RESPONSIBLE FOR THE DEVELOPMENT AREA SHALL USE CONSERVATION PLANNING AND PRACTICES TO MAINTAIN THE LEVEL OF CONSERVATION ESTABLISHED BY THE FOLLOWING STANDARDS:

TIMING OF SEDIMENT-TRAPPING PRACTICES: SEDIMENT CONTROL PRACTICES SHALL BE FUNCTIONAL THROUGHOUT EARTH-DISTURBING ACTIVITY.

SETTLING FACILITIES, PERIMETER CONTROLS, AND OTHER PRACTICES INTENDED TO TRAP SEDIMENT SHALL BE IMPLEMENTED AS THE FIRST STEP OF GRADING AND WITHIN SEVEN DAYS FROM THE START OF GRUBBING. THEY SHALL CONTINUE TO FUNCTION UNTIL THE UPSLOPE DEVELOPMENT AREA IS RESTABILIZED.

STABILIZATION OF STRIPPED AREA: STRIPPED AREAS SHALL HAVE SOIL STABILIZATION APPLIED WITHIN SEVEN DAYS IF THEY ARE TO REMAIN DORMANT FOR MORE THAN FORTY-FIVE DAYS. PERMANENT OR TEMPORARY SOIL STABILIZATION SHALL BE APPLIED TO DENUDED AREAS WITHIN SEVEN DAYS AFTER FINAL GRADE IS REACHED ON ANY PORTION OF THE SITE, AND SHALL ALSO BE APPLIED WITHIN SEVEN DAYS TO DENUDED AREAS WHICH MAY NOT BE AT FINAL GRADE, BUT WILL REMAIN DORMANT (UNDISTURBED) FOR LONGER THAN FORTY-FIVE DAYS.

SEDIMENT BARRIER: STREET FLOW RUNOFF FROM STRIPPED AREAS SHALL BE FILTERED OR DIVERTED TO A SETTLING FACILITY.

STORM SEWER INLET PROTECTION:

ALL STORM SEWER INLETS WHICH ACCEPT WATER RUNOFF FROM THE DEVELOPMENT AREA SHALL BE PROTECTED SO THAT SEDIMENT-LADEN WATER WILL NOT ENTER THE STORM SEWER SYSTEM WITHOUT FIRST BEING FILTERED OR OTHERWISE TREATED TO REMOVE SEDIMENT, UNLESS THE STORM SEWER SYSTEM DRAINS TO A SETTLING FACILITY.

WORKING IN OR CROSSING STREAMS:

A. STREAMS INCLUDING BED AND BANKS SHALL BE RESTABILIZED IMMEDIATELY AFTER IN-CHANNEL WORK IS COMPLETED, INTERRUPTED, OR STOPPED.

TO THE EXTENT PRACTICAL, CONSTRUCTION VEHICLES SHALL BE KEPT OUT OF STREAMS. WHERE IN-CHANNEL WORK IS NECESSARY, PRECAUTIONS SHALL BE TAKEN TO STABILIZE THE WORK AREA DURING CONSTRUCTION TO MINIMIZE EROSION.

B. IF A LIVE (WET) STREAM MUST BE CROSSED BY CONSTRUCTION VEHICLES REGULARLY DURING CONSTRUCTION, A TEMPORARY STREAM CROSSING SHALL BE PROVIDED.

CONSTRUCTION ACCESS ROUTES:

MEASURES SHALL BE TAKEN TO PREVENT SOIL TRANSPORT ONTO SURFACES WHERE RUNOFF IS NOT CHECKED BY SEDIMENT CONTROLS, OR ONTO PUBLIC ROADS.

SLOUGHING AND DUMPING:

A. NO SOIL, ROCK, DEBRIS, OR ANY OTHER MATERIAL SHALL BE DUMPED OR PLACED INTO A WATER RESOURCE OR INTO SUCH PROXIMITY THAT IT MAY READILY SLOUGH, SLIP, OR ERODE INTO A WATER RESOURCE UNLESS SUCH DUMPING OR PLACING IS AUTHORIZED BY THE CITY ENGINEER AND, WHEN APPLICABLE, THE U.S. ARMY CORPS OF ENGINEERS, FOR SUCH PURPOSES AS, BUT NOT LIMITED TO CONSTRUCTION BRIDGES, CULVERTS, AND EROSION CONTROL STRUCTURES.

B. UNSTABLE SOILS PRONE TO SLIPPING OR LANDSLIDING SHALL NOT BE GRADED, EXCAVATED, FILLED OR HAVE LOADS IMPOSED UPON THEM UNLESS THE WORK IS DONE IN ACCORDANCE WITH A QUALIFIED PROFESSIONAL ENGINEER'S RECOMMENDATIONS TO CORRECT, ELIMINATE, OR ADEQUATELY ADDRESS THE PROBLEMS.

CUT AND FILL SLOPES: CUT AND FILL SLOPES SHALL BE CONSTRUCTED IN A MANNER WHICH WILL MINIMIZE EROSION. CONSIDERATION SHALL BE GIVEN TO THE LENGTH AND STEEPNESS OF THE SLOPE, SOIL TYPE, UPSLOPE DRAINAGE AREA, GROUNDWATER CONDITIONS, AND SLOPE STABILIZATION.

STABILIZATION OF OUTFALLS AND CHANNELS: OUTFALLS AND CONSTRUCTION OF MODIFIED CHANNELS SHALL BE DESIGNED AND CONSTRUCTED TO WITHSTAND THE EXPECTED VELOCITY OF FLOW FROM A POST-DEVELOPMENT, TEN-YEAR FREQUENCY STORM WITHOUT ERODING.

ESTABLISHMENT OF PERMANENT VEGETATION: A PERMANENT VEGETATION SHALL NOT BE CONSIDERED ESTABLISHED UNTIL GROUND COVER IS ACHIEVED WHICH, IN THE OPINION OF THE APPROVING AGENCY, PROVIDES ADEQUATE COVER AND IS MATURE ENOUGH TO CONTROL SOIL EROSION SATISFACTORILY AND TO SURVIVE ADVERSE WEATHER CONDITIONS.


DISPOSITION OF TEMPORARY PRACTICES: ALL TEMPORARY EROSION AND SEDIMENT CONTROL PRACTICES SHALL BE DISPOSED OF WITHIN THIRTY DAYS AFTER FINAL SITE STABILIZATION IS ACHIEVED OR AFTER THE TEMPORARY PRACTICES ARE NO LONGER NEEDED. UNLESS OTHERWISE AUTHORIZED BY THE APPROVED AGENCY, TRAPPED SEDIMENT SHALL BE PERMANENTLY STABILIZED TO PREVENT FURTHER EROSION.

MAINTENANCE: ALL TEMPORARY AND PERMANENT EROSION AND SEDIMENT CONTROL PRACTICES SHALL BE DESIGNED AND CONSTRUCTED TO MINIMIZE MAINTENANCE REQUIREMENTS. THEY SHALL BE MAINTAINED AND REPAIRED AS NEEDED TO ASSURE CONTINUED PERFORMANCE OF THEIR INTENDED FUNCTION. THE PERSON OR ENTITY RESPONSIBLE FOR THE CONTINUED MAINTENANCE OF PERMANENT EROSION CONTROLS SHALL BE IDENTIFIED TO THE SATISFACTION OF THE PLAN-APPROVING AUTHORITY AND IDENTIFIED BY THE SUBDIVIDER'S AGREEMENT.

THE COST FOR TEMPORARY CHANNELS, SEDIMENT DAMS AND OTHER APPURTENANT EARTH MOVING OPERATIONS SHALL BE INCLUDED IN THE PRICE BID FOR EARTHWORK.

SPECIFICATION FOR SEEDING AND MULCHING

SEED TYPE	SEEDING RATES	PER 1000 SQ.FT.	PER ACRE
FALL FESCUE AND ANNUAL RYEGRASS		2 POUNDS & 1/2 POUND	80 POUNDS & 20 POUNDS
SMALL GRAIN STRAW	MARCH 1 TO SEPTEMBER 15	100 POUNDS OR 2 OR 3 BALES	2 TONS OR 50 BALES
FERTILIZER		25 POUNDS OF 12-12-12 OR THE EQUIVALENT	12100 POUNDS OF 12-12-12 OR THE EQUIVALENT
TEMPORARY SEEDING			
RYE OR WHEAT	SEPTEMBER 15 TO OCTOBER 30	3 POUNDS	2 BUSHELS
SOIL PROTECTION			
SMALL GRAIN STRAW MULCH	OCTOBER 30 TO MARCH 1	2 TO 3 BALES	2 TONS

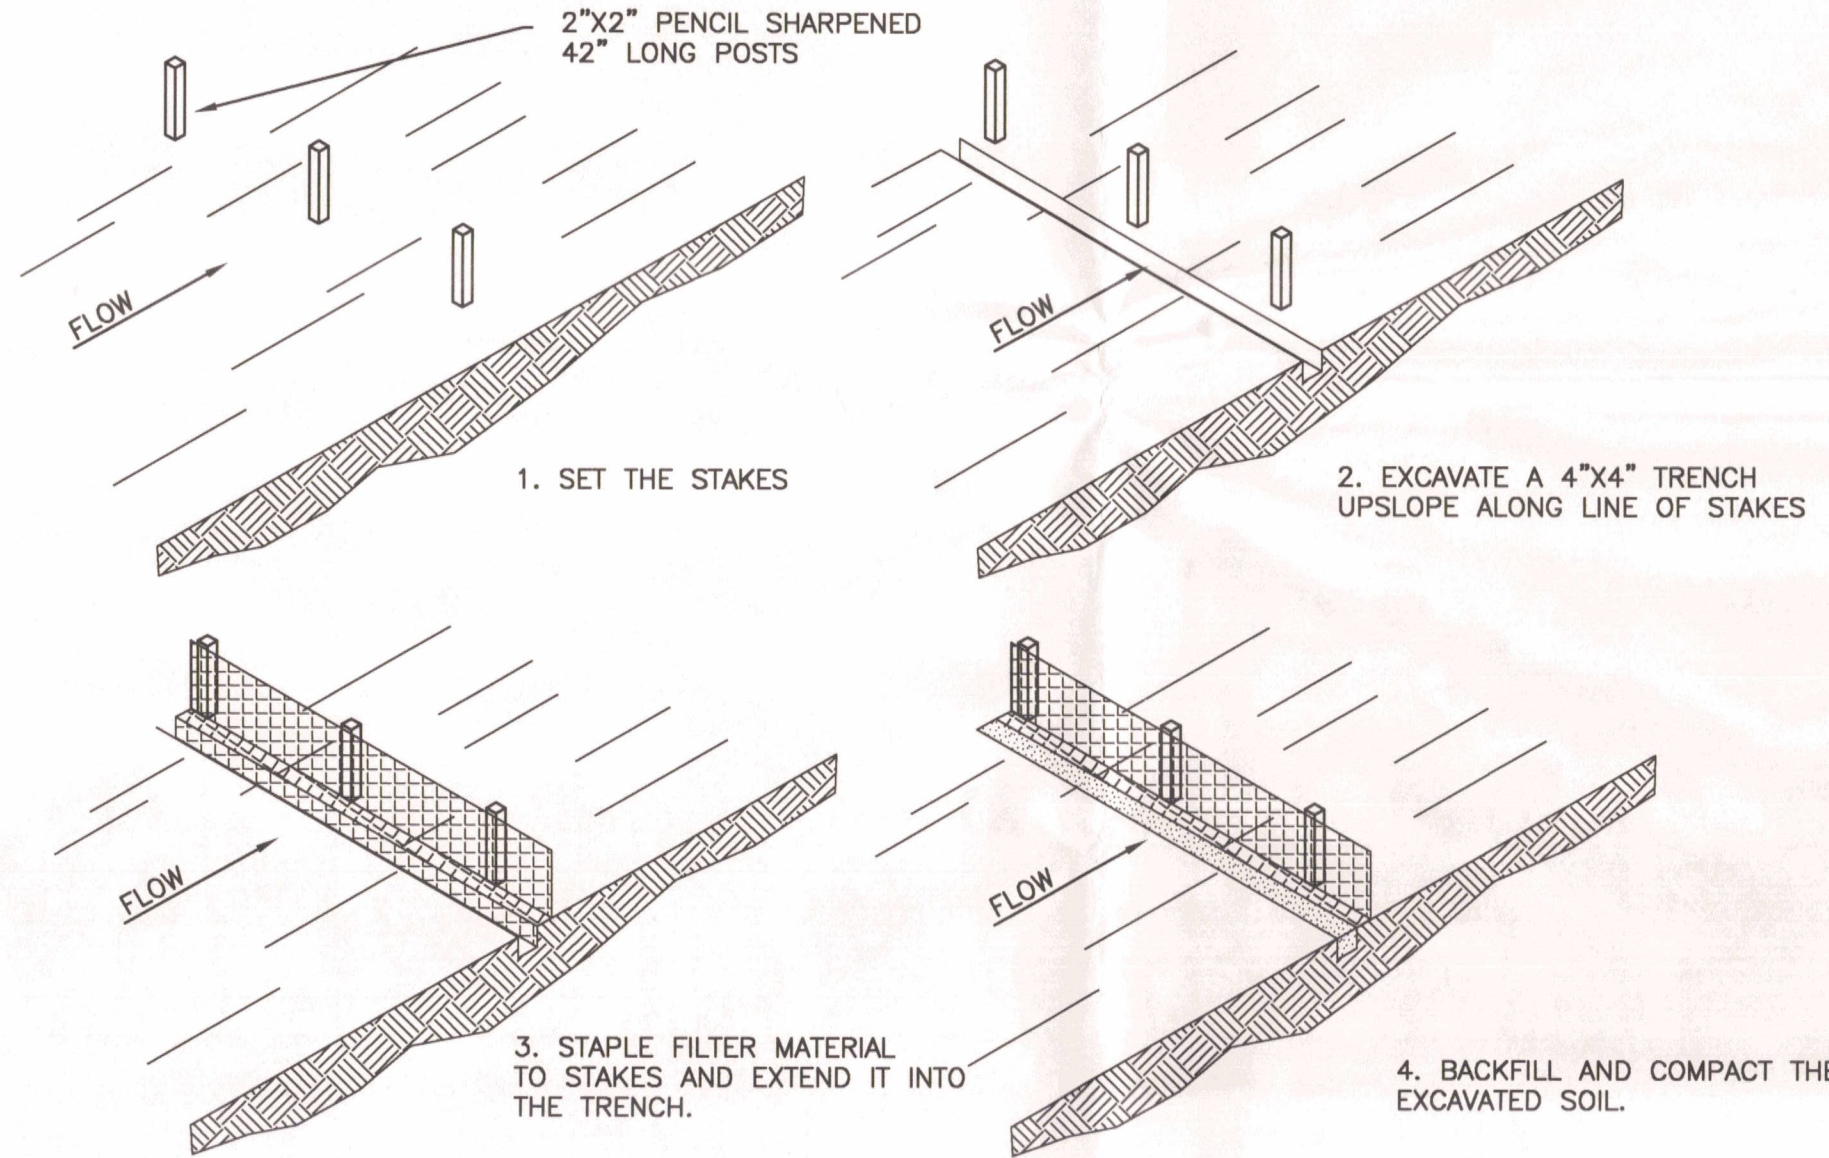

CONSTRUCTION ENTRANCE DETAIL CONSTRUCTION SPECIFICATION

STONE SIZE - NO. 1 (3 1/2" TO 1 1/2") OR ITS EQUIVALENT.

LENGTH - AS EFFECTIVE, BUT NOT LESS THAN 50 FEET.


THICKNESS - NOT LESS THAN SIX (6) INCHES.

WIDTH - NOT LESS THAN FULL WIDTH OF ALL POINTS OF INGRESS OR EGRESS (12' MIN ONE-WAY)

WASHING - WHEN NECESSARY, WHEELS SHALL BE CLEANED TO REMOVE SEDIMENT PRIOR TO ENTRANCE ONTO PUBLIC RIGHT-OF-WAY. WHEN WASHING IS REQUIRED, IT SHALL BE DONE ON AN AREA STABILIZED WITH CRUSHED STONE WHICH DRAINS INTO AN APPROVED SEDIMENT TRAP. ALL SEDIMENT SHALL BE PREVENTED FROM ENTERING ANY STORM DRAIN, DITCH, OR WATERCOURSE THROUGH USE OF SAND BAGS, GRAVEL, BOARDS OR OTHER APPROVED METHODS.

MAINTENANCE - THE ENTRANCE SHALL BE MAINTAINED IN A CONDITION WHICH WILL PREVENT TRACKING OR FLOWING OF SEDIMENT ONTO PUBLIC RIGHT-OF-WAY. THIS MAY REQUIRE PERIODIC TOP DRESSING WITH ADDITIONAL STONE AS CONDITIONS DEMAND AND REPAIR AND/OR CLEANOUT OF ANY MEASURES USED TO TRAP SEDIMENT. ALL SEDIMENT SPILLED, DROPPED, WASHED OR TRACKED ONTO PUBLIC RIGHT-OF-WAY MUST BE REMOVED IMMEDIATELY.

VARIES SEE PLAN

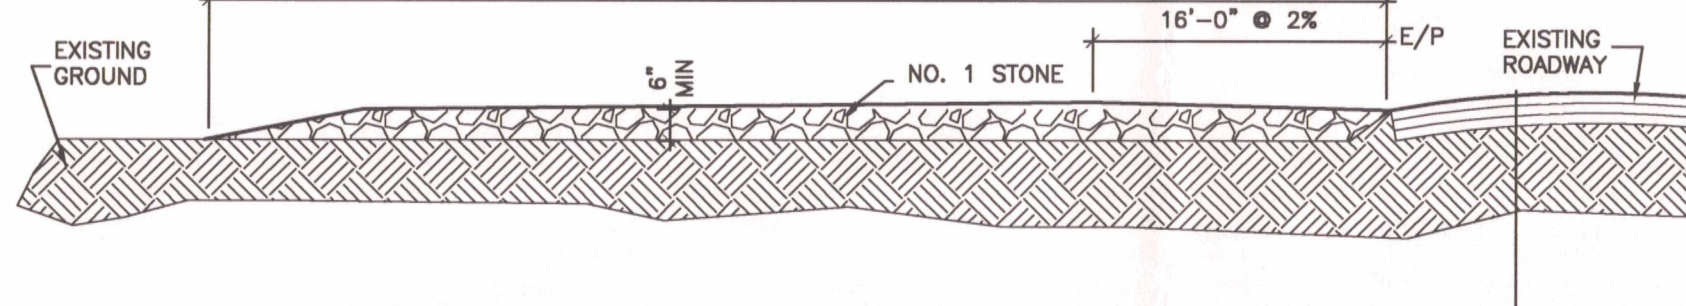

© COPYRIGHT 2005 JMM ARCHITECTS, INC.

DATE 1-23-07	CHECKED SIC
JOB # 04158	DRAWN BY JLC
REVISIONS	

LIGHT CARE ASSISTED LIVING EROSION CONTROL DETAILS	CHESTERWOOD VILLAGE-PHASE 2
HILLDALE COMMUNITIES	WEST CHESTER, OHIO
JMM ARCHITECTS, INC. 4008 Levee Drive, Columbus, Ohio 43260 (614) 232-2848 FAX (614) 232-2848	

TYLERSVILLE RD.

Asphalt

CHESTERWOOD BLVD.

CHESTER CT.

GENERAL NOTES

- CONTRACTOR SHALL VERIFY DIMENSIONS PRIOR TO BEGINNING OF WORK AND NOTIFY THE ARCHITECT FOR RESOLUTION OF ANY DISCREPANCIES.
- CONTRACTORS ARE REQUIRED TO INSPECT THE SITE PRIOR TO BIDDING TO ASCERTAIN ALL ITEM IN EVIDENCE THAT MUST BE ADDRESSED IN COMPLETION OF THE WORK AND INCLUDE THE COST OF THE REQUIRED WORK IN THEIR BID.
- ALL UTILITIES AND APPURTANCES SHALL BE CONSTRUCTED ACCORDING TO THE LOCAL CITY OF WESTER AND BUTLER COUNTY REQUIREMENTS.
- ROOF DRAINS AND OTHER CLEAN WATER CONNECTIONS TO SANITARY SEWER ARE PROHIBITED.
- ALL EXISTING UNDERGROUND UTILITIES ARE SHOWN IN THEIR APPROXIMATE LOCATIONS ACCORDING TO THE BEST AVAILABLE INFORMATION. THE CONTRACTOR SHALL NOTIFY THE OHIO UTILITY PROTECTION SERVICE (1-800-362-2764) 48 HOURS PRIOR TO CONSTRUCTION TO OBTAIN ACCURATE FIELD LOCATIONS OF UNDERGROUND UTILITIES.
- ALL UTILITIES SHOWN ARE TO REMAIN UNLESS NOTED OTHERWISE.

1. CONTRACTOR IS RESPONSIBLE FOR VERIFYING ALL EXISTING UTILITY DEPTHS, INVERTS, LOCATIONS ETC, PRIOR TO CONSTRUCTION. HE SHALL NOTIFY THE ARCHITECT IMMEDIATELY, IF THERE ARE ANY DISCREPANCIES.

2. ADD 800 TO ALL PROPOSED CONTOURS AND SPOT ELEVATIONS.

3. ALL FILL TO BE USED ON ANOTHER SITE SHALL BE CLEAN FILL ONLY. ALL DEBRIS INCLUDING BUT NOT LIMITED TO (CONC, ASPHALT, GRAVEL ETC) SHALL BE DISPOSED OF IN ACCORDANCE WITH LOCAL REGULATIONS AND REQUIREMENTS.

- SEE ELECTRICAL PLANS FOR SITE LIGHTING FIXTURE SCHEDULE. L-1: GROUND MOUNTED BUILDING UPLIGHT FIXTURE. PROVIDE UNDERGROUND CONDUIT. SEE ELEC DWGS. AND LANDSCAPE SHEETS.
- L-2: COURTYARD STEM FIXTURE AT PLANT BED. PROVIDE UNDERGROUND CONDUIT. SEE ELEC DWGS. AND LANDSCAPE SHEETS.
- L-3: COACH LIGHT FIXTURE. SEE ELEC DWGS.
- L-4: RELOCATED EXISTING SITE PARKING LIGHTS. COORDINATE CIRCUITING W/ ELEC. DWGS. MATCH EXISTING H.P. SODIUM LAMP. SEE 4/1-5.
- L-5: FOUNTAIN AND LIGHT. MODEL 0000000. SEE ELEC AND PLG DWGS. SEE SHEET 1/1-2 FOR DETAILS.

4. CONTRACTOR SHALL PROVIDE EROSION CONTROL MEASURES TO COMPLY LOCAL CODE REQUIREMENTS AND SHEET 1-4.

SYMBOLS

SITE PLAN

- 6" W. DIRECTION OF FLOW
- PROPERTY LINE
- - - EXISTING CONTOUR
- - - NEW CONTOUR
- 92.11 SPOT ELEVATION
- 92.12 EXISTING SPOT ELEVATION

- ASPHALT PAVEMENT
- CONC SIDEWALK

UTILITIES

- CATCH BASIN
- 8TH MANHOLE
- SAN MANHOLE
- 8TH STORM SEWER
- SAN SANITARY SEWER
- GAS GAS LINE
- WATER WATER LINE
- ELEC ELECTRIC LINE
- TEL/CAB TELEPHONE CABLE LINE

UTILITY PLAN SOUTH PARKING

SCALE: 1"=20'


UTILITY PLAN NORTH PARKING

SCALE: 1"=20'

NOTES


GENERAL: Manhole sections shall conform to ASTM C478. Manhole joints shall conform to ASTM C-923. Openings for pipes shall be precast into the manhole sections. Openings shall be filled with "Tor-N-Seal" rubber boots or approved equal. Openings for the inlet and outlet sewer pipe shall be cast in the precast section unless the manhole base is built to an elevation two inches above the top of the outlet pipe. Openings for pipes 18" diameter or less entering the manhole above the spring line of the outlet sewer may be cut in the field provided the portion of the pipe (15" or 18" diam.) inside the manhole is cut to fit the circumference of the manhole. Pipes over 18" diameter entering the manhole above the spring line of the outlet sewer shall be connected to the manhole by a tee connection precast with the barrel of the manhole. All joints at pipe openings in the manhole shall be thoroughly caulked with cement mortar or other suitable material to prevent infiltration of earth into the manhole. MATERIALS: Concrete for the manhole base and connection box shall be class "C". Precast reinf. conc. manhole sections and domes shall comply with the requirements of 706.13. Minimum wall thickness shall be 5 inches for 48" sections and 6 inches for 60" sections. 1 1/4" holes for handling may be cast in domes and sections. Sections may be set with tongue and either up or down. In lieu of the design shown for the junction between the manhole base and the manhole barrel, the base may be flat and the barrel may have a square end without tongue or groove and shall be set in a bed of mortar. Manhole castings shall be Neenah R-1762, Frame and Cover with self sealing gasket, or approved equal.

STEPS shall meet the requirements of 604. Manhole steps shall be vertically aligned and may be aluminum or reinforced plastic. Manhole steps must be precast in place. Reinforcing steel shall have 2 inch clearance except where otherwise specified. Bulkheads shall be constructed by providing P.V.C. cap & timber blocking.

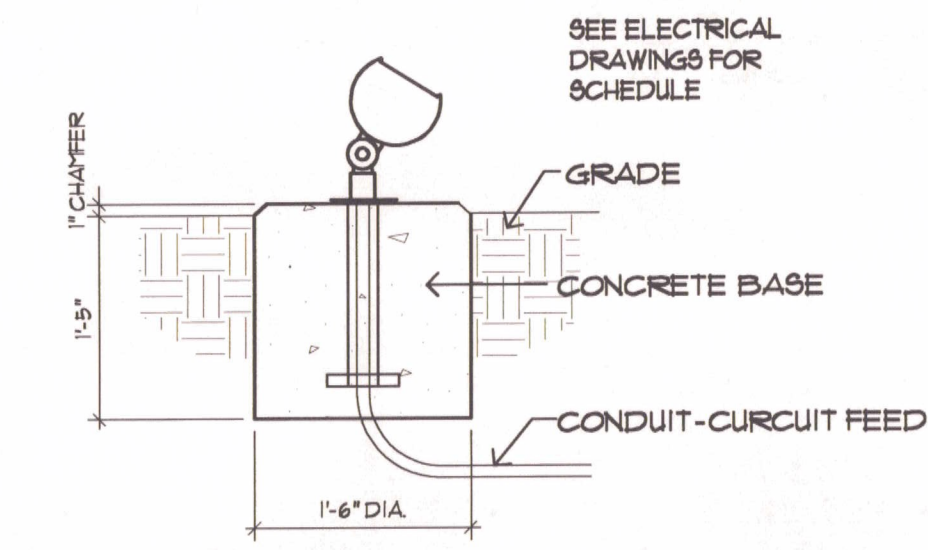


BUILDING LIGHT (L-1)

SCALE: 3/4"=1'-0"

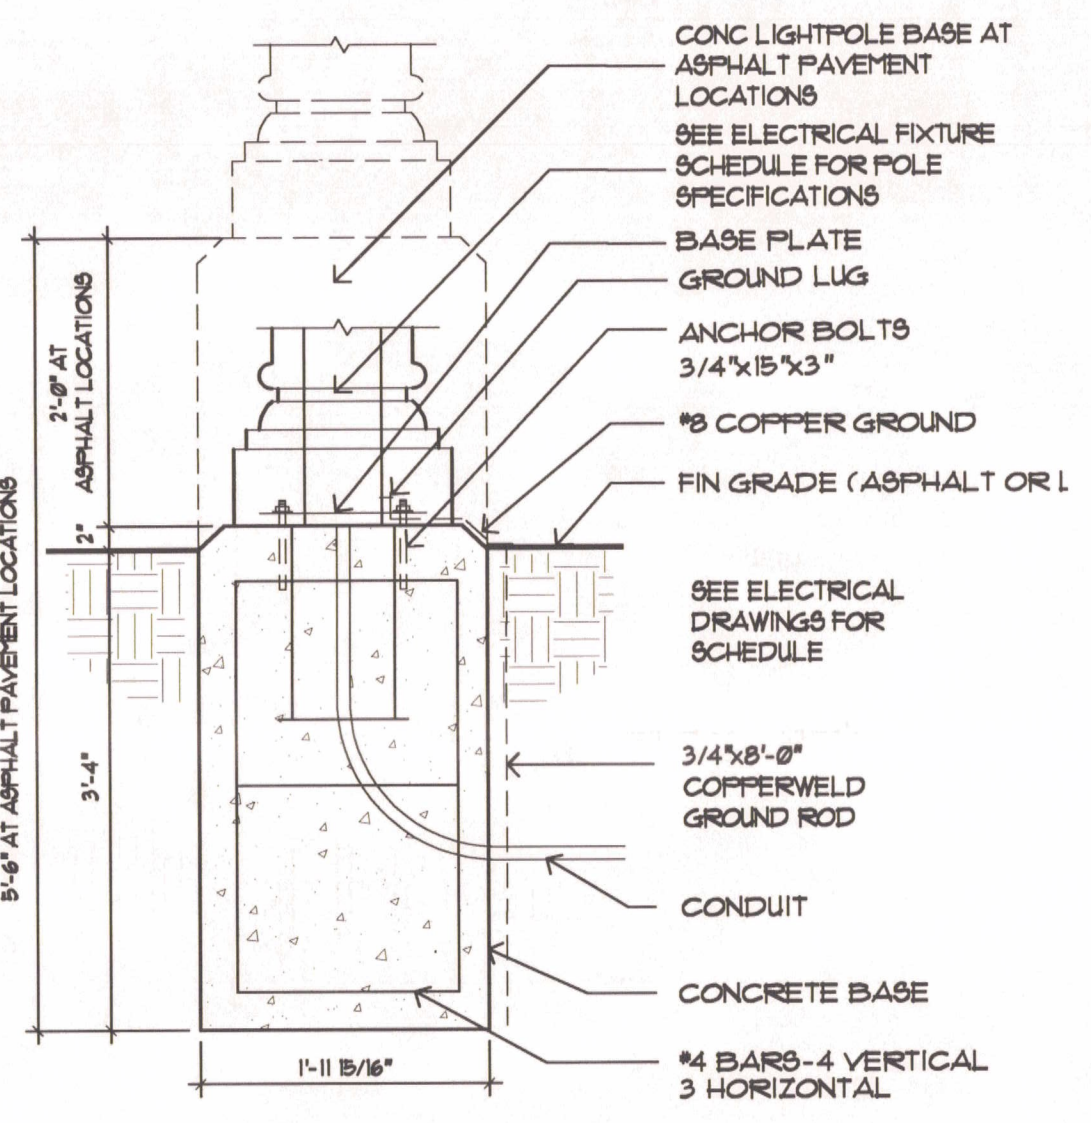

PARKING LIGHT (L-4)


SCALE: 3/4"=1'-0"

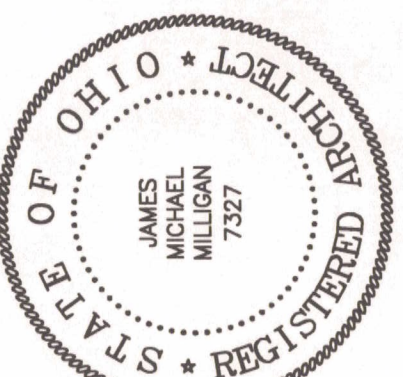


© COPYRIGHT 2005 JMM ARCHITECTS, INC.

DATE	CHECKED	REVISIONS
01-25-07	SIG	
JOB #	DRAWN BY	
04133	JLC	


LIGHT CARE ASSISTED LIVING
UTILITY PLAN
CHESTERWOOD VILLAGE PHASE 2
HILLDALE COMMUNITIES
WEST CHESTER, OHIO
JMM ARCHITECTS, INC.
1000 N. Main Street, Suite 200
West Chester, OH 43081
610.334.8888
610.334.8889

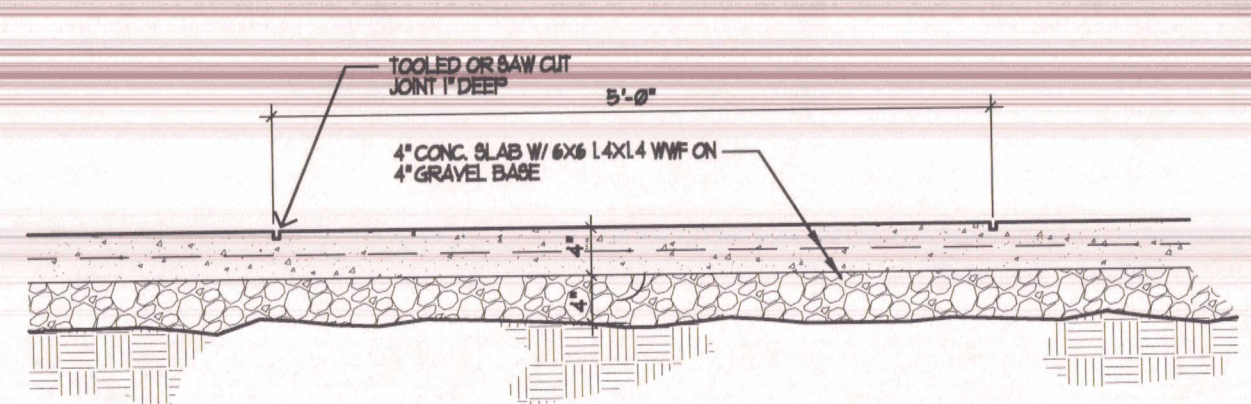


1 CONTROL JOINT
1-6 3/4\"/>

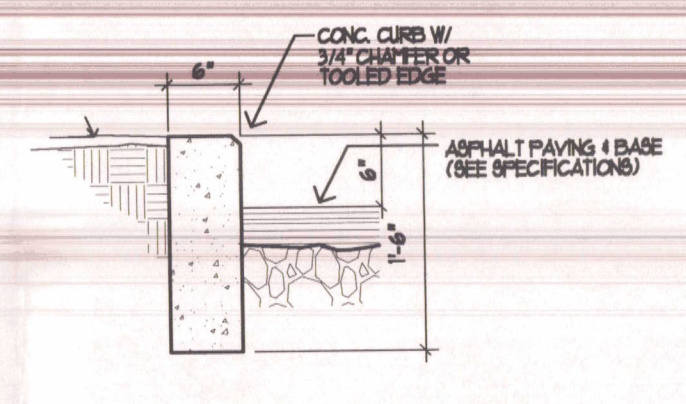


4 CONCRETE CURB
1-6 3/4\"/>

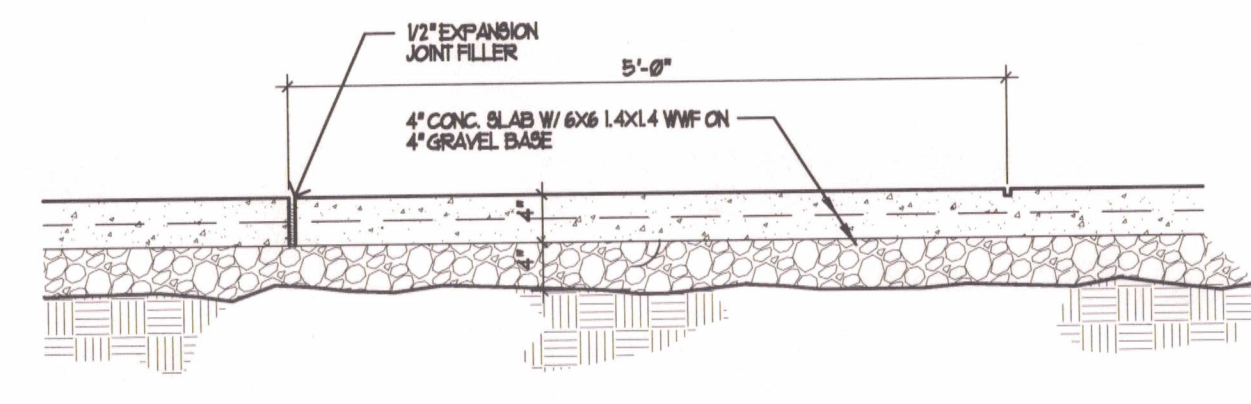


2 EXPANSION JOINT
1-6 3/4\"/>

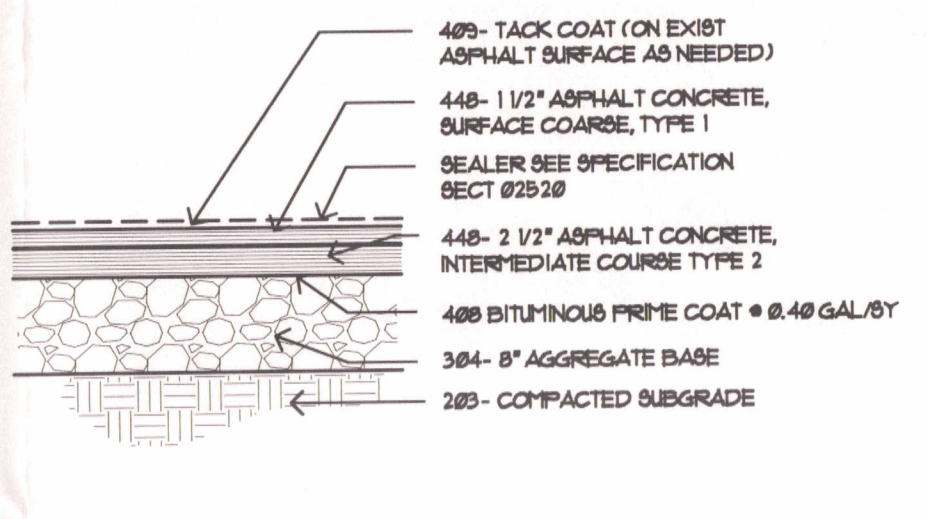


5 FULL DEPTH ASPHALT PAVEMENT
1-6 3/4\"/>

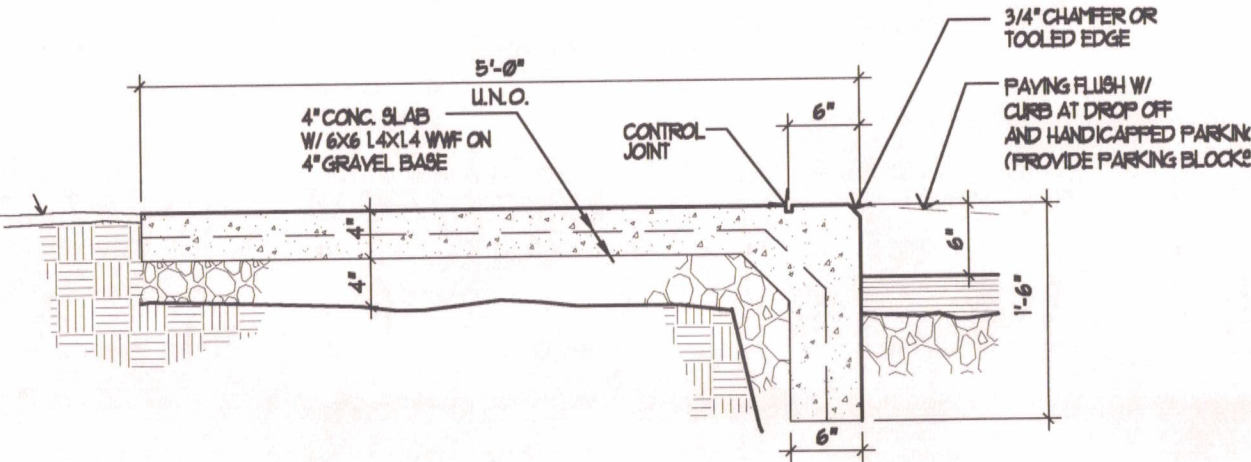


3 INTEGRAL CURB AND WALK
1-6 3/4\"/>

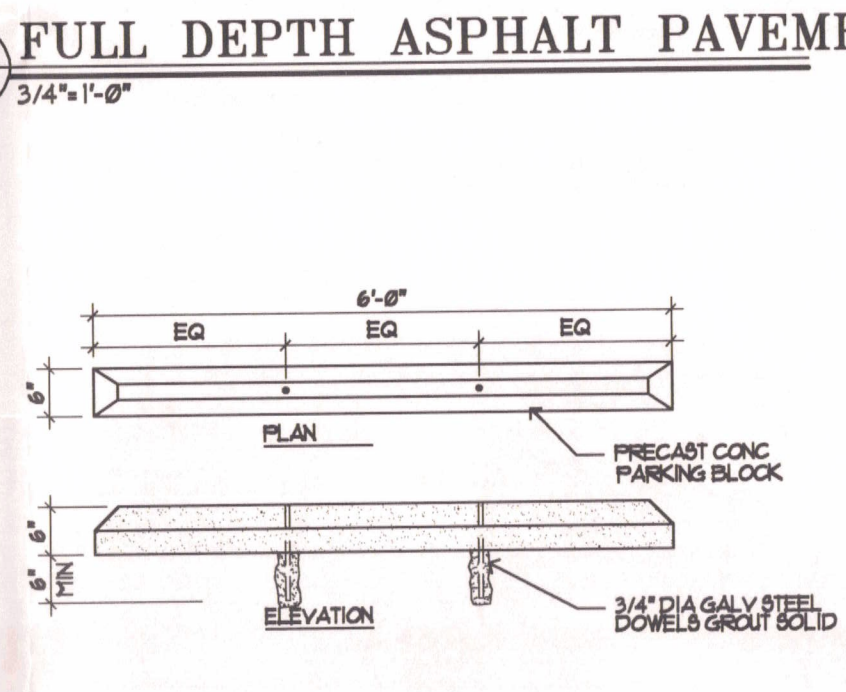


6 CONCRETE PARKING BLOCK
1-6 1/2\"/>

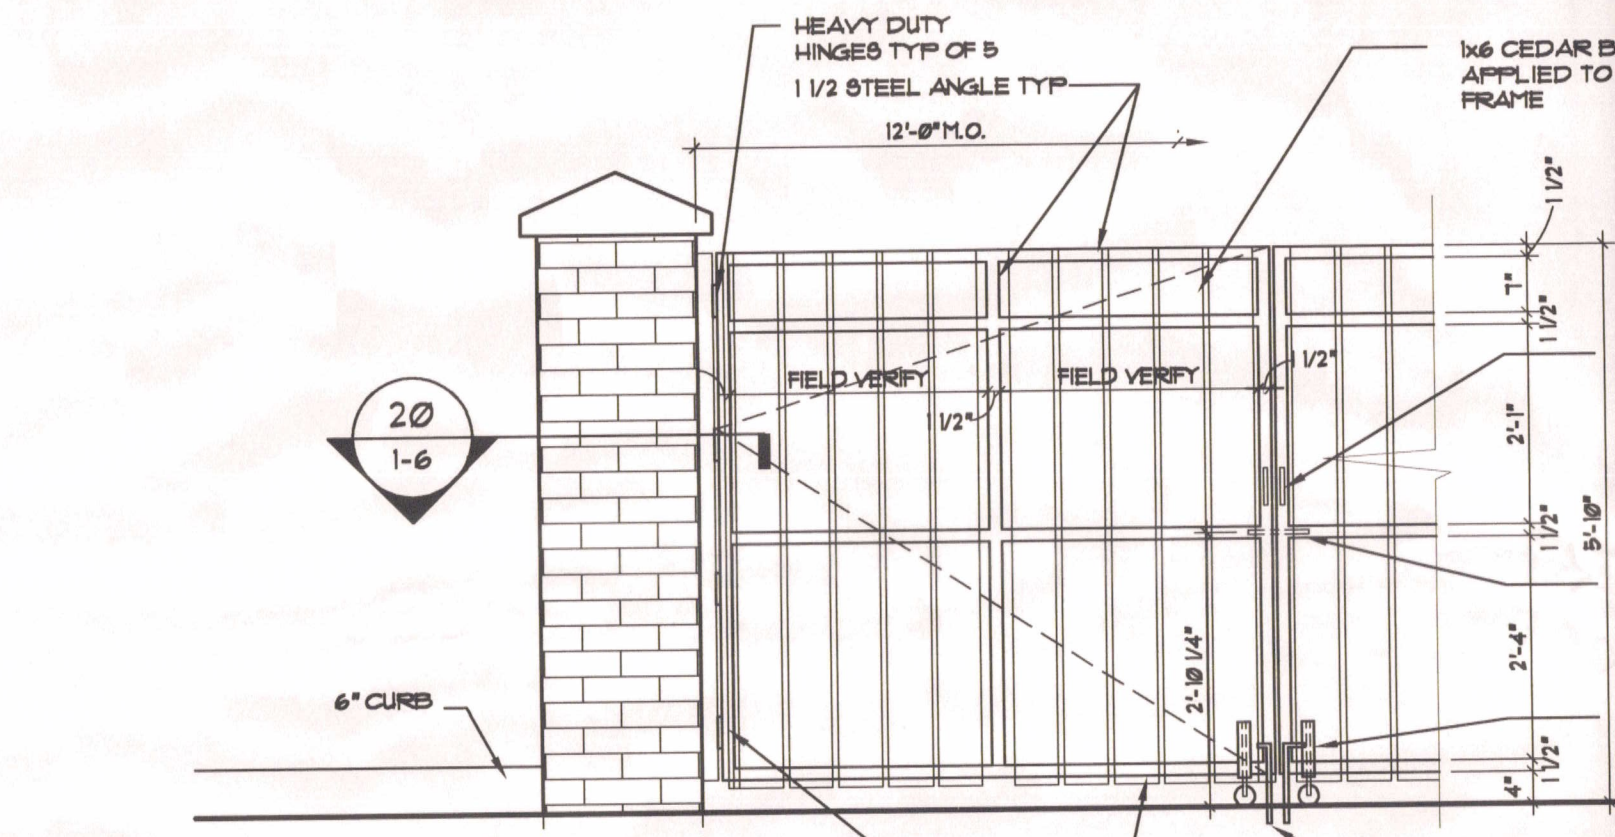


18 EQUIP ACCESS GATE
1-6 1/2\"/>

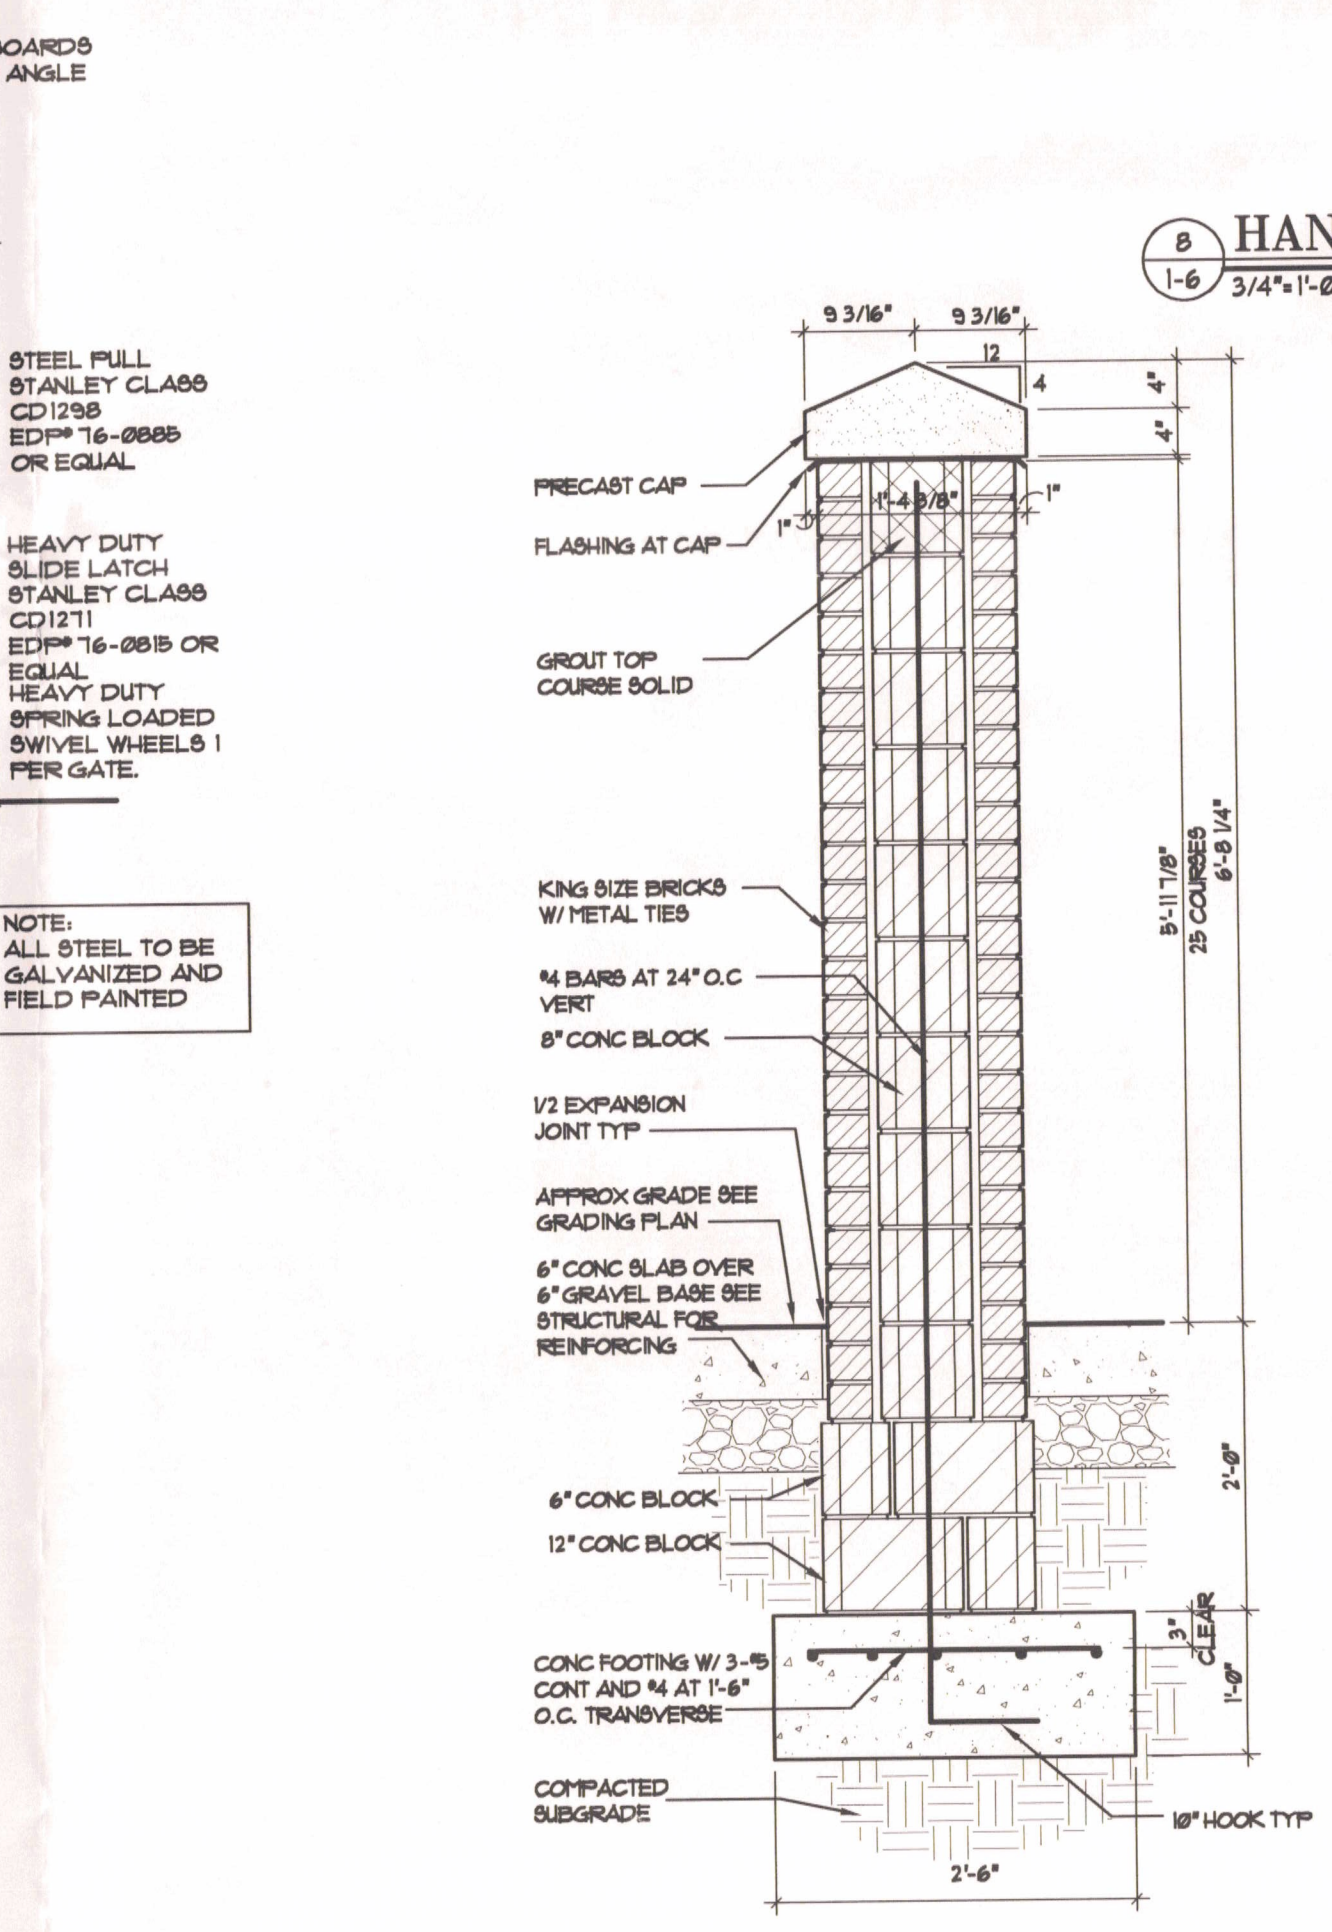


11 SIGNAGE INFILL WALL
1-6 3/4\"/>

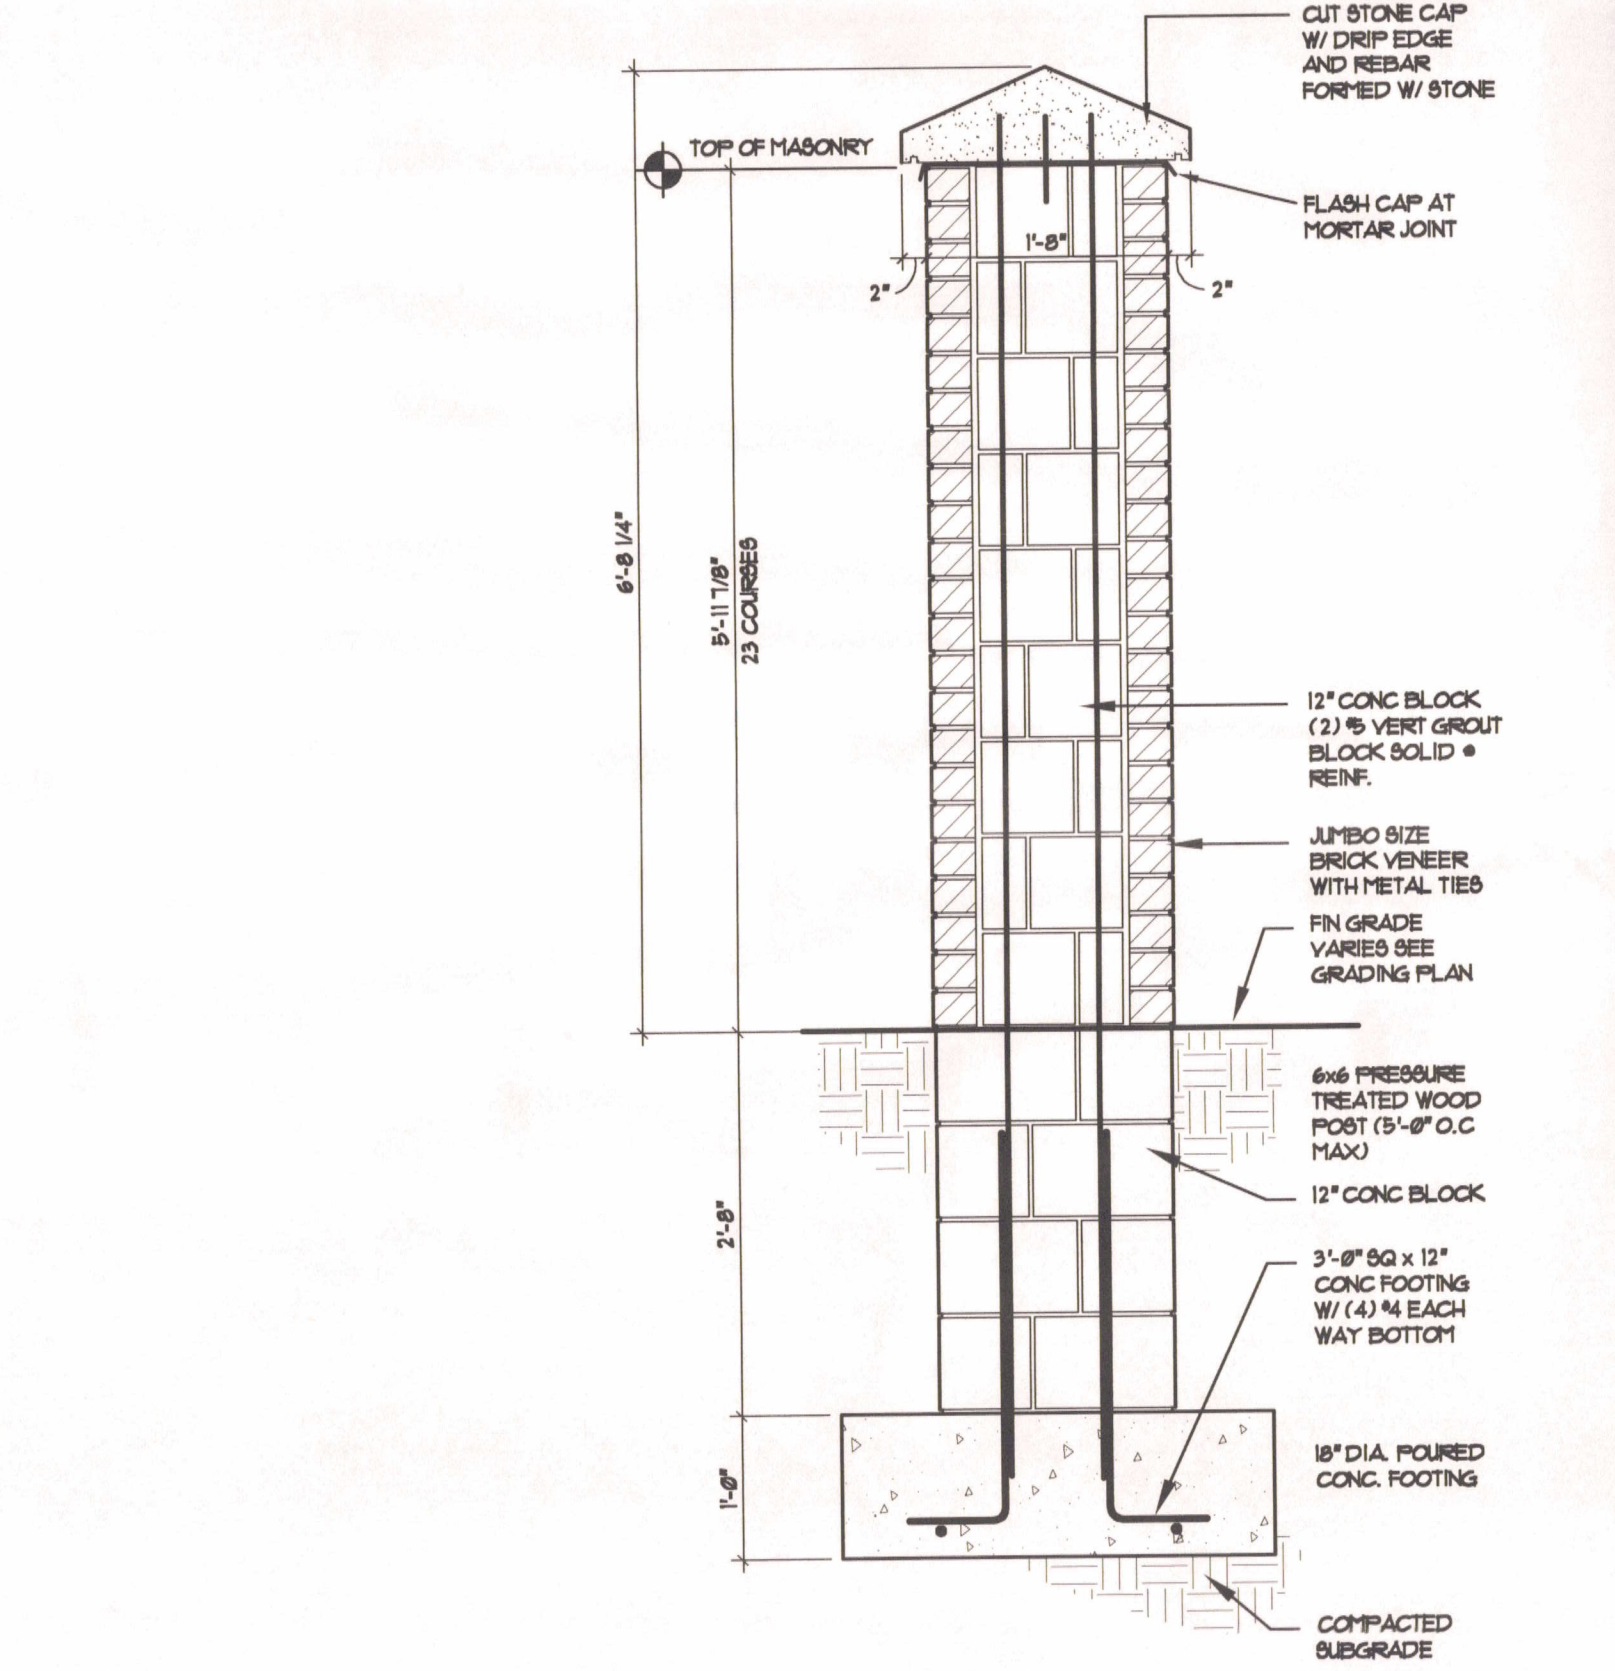


19 SCREEN WALL
1-6 3/4\"/>

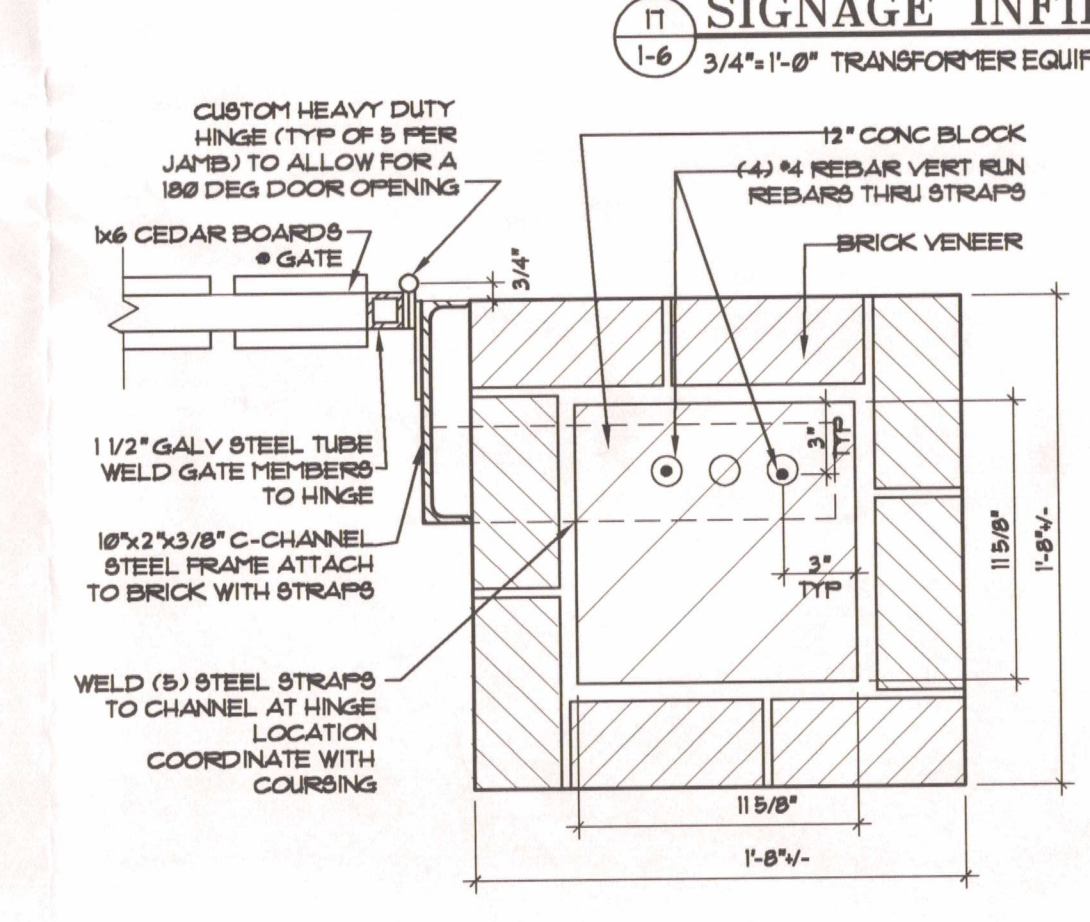


20 PIER DETAIL
1-6 1/2\"/>

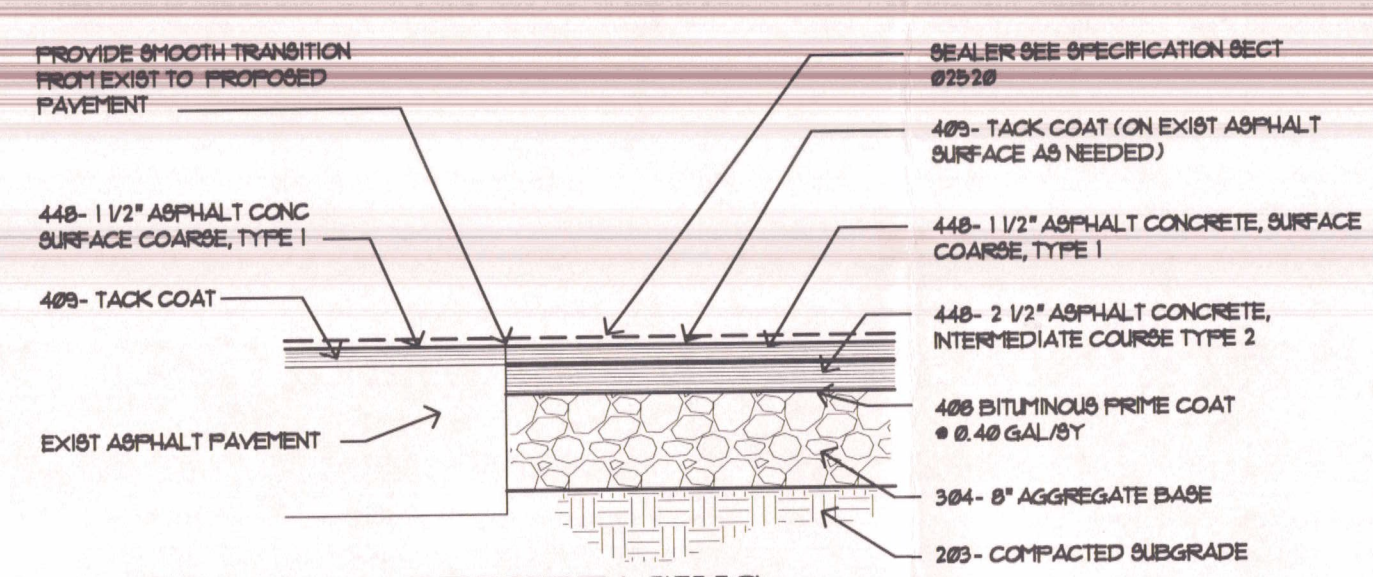


7 EXISTING RESURFACING AND FULL DEPTH TRANSITION
1-6 3/4\"/>

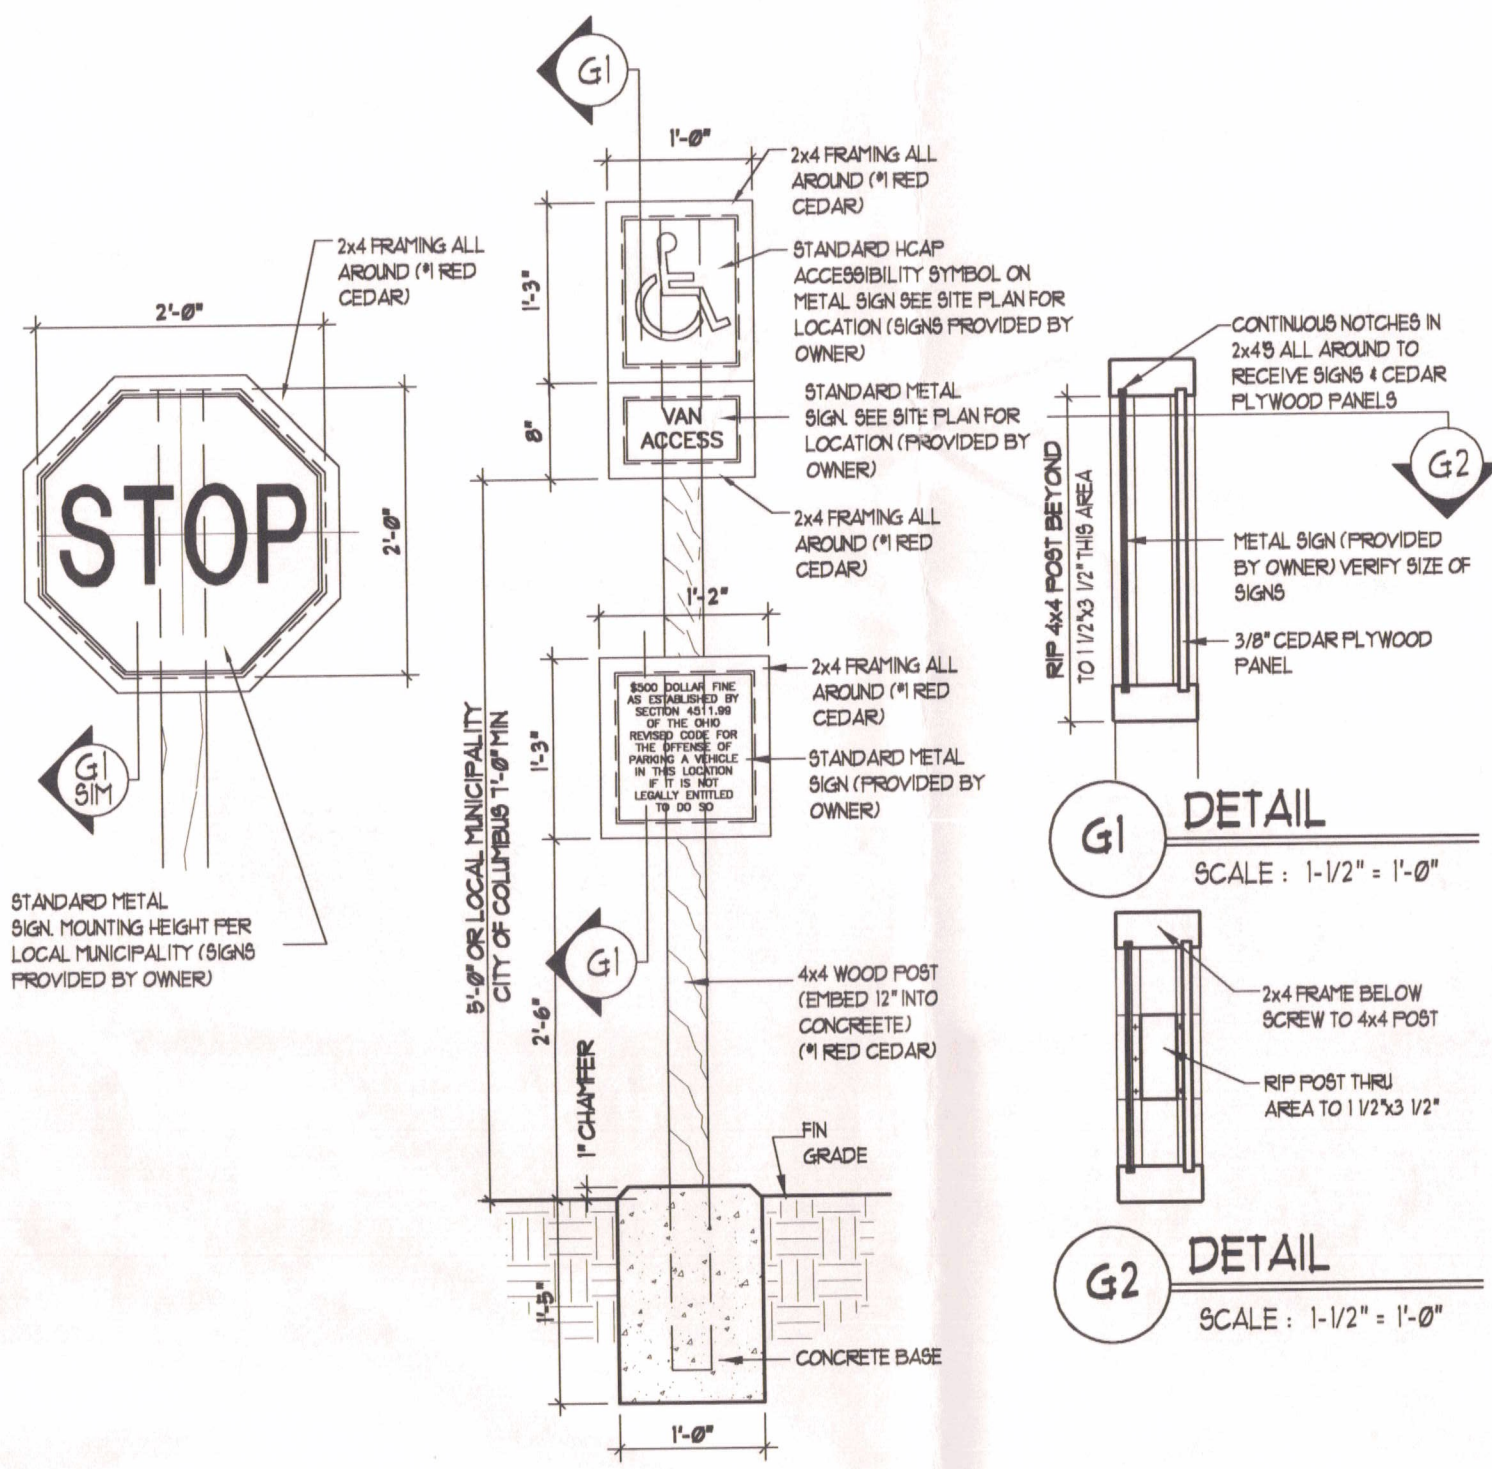


8 HANDICAP PARKING SIGN, STOP SIGN
1-6 3/4\"/>

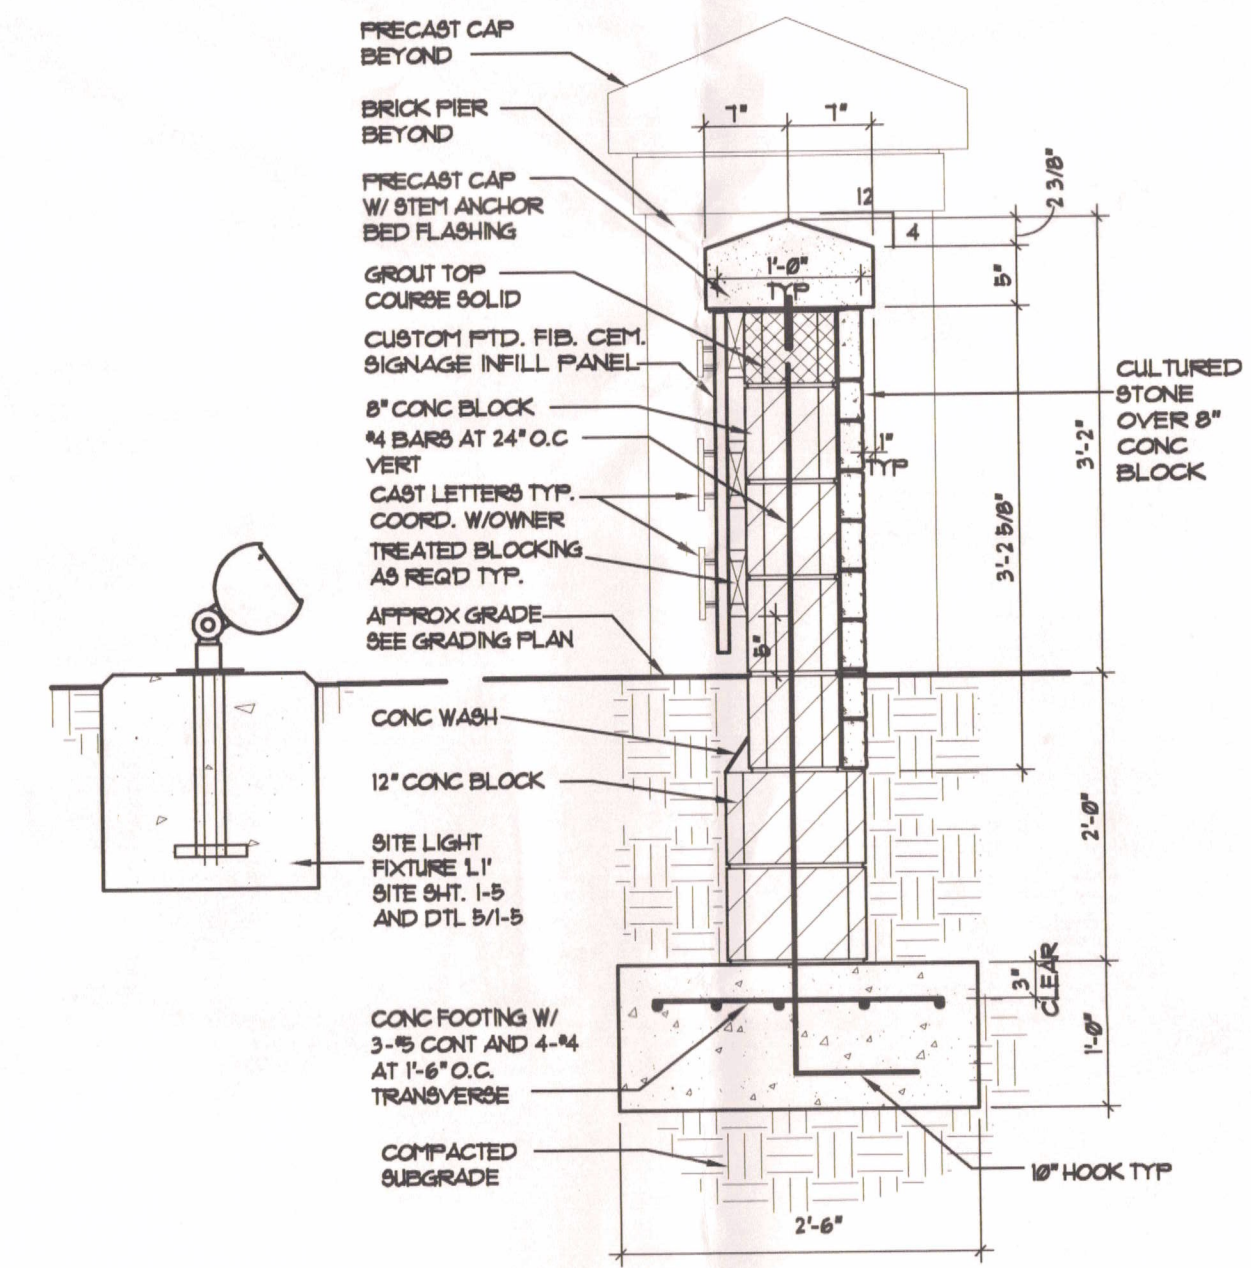


16 SIGNAGE INFILL WALL
1-6 3/4\"/>

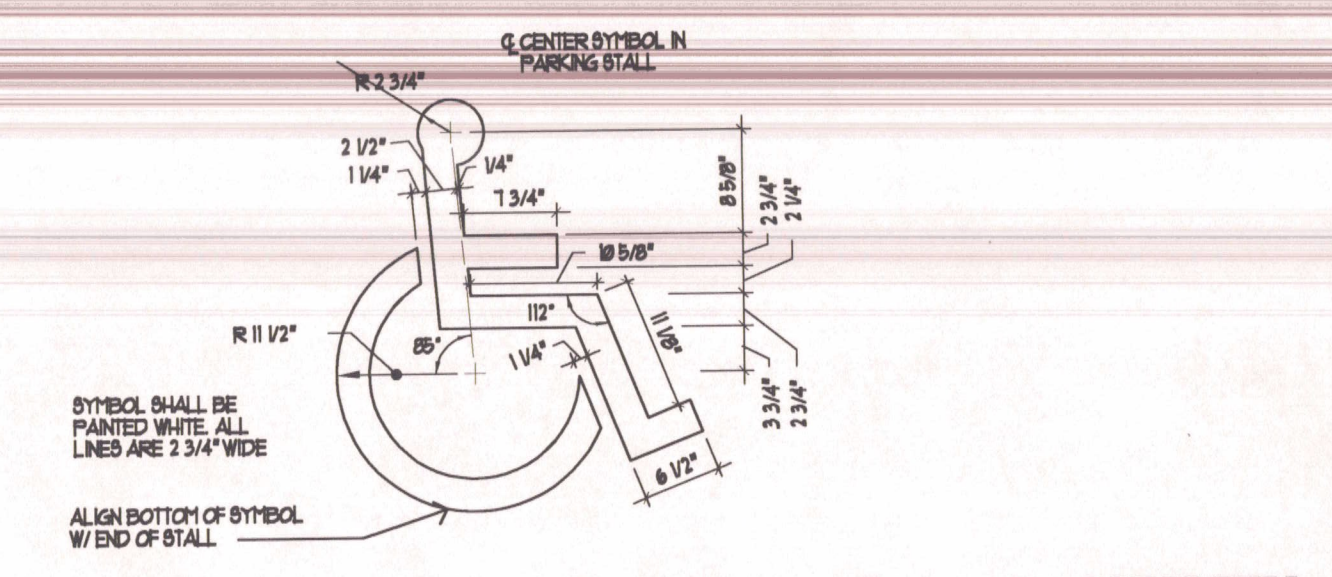


9 INTERNATIONAL SYMBOL OF ACCESSIBILITY
1-6 3/4\"/>

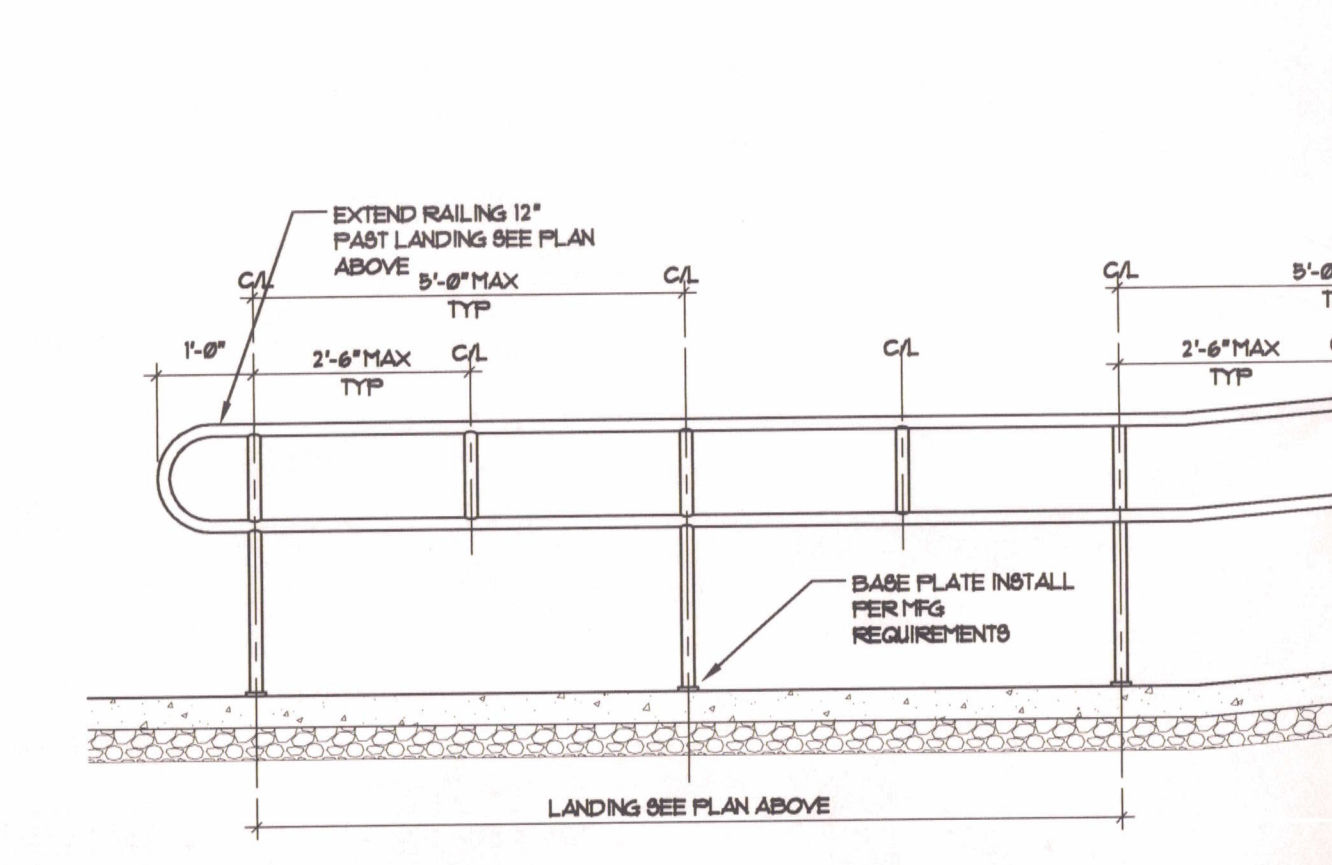


10 RAMP/HANDRAIL
1-6 1/2\"/>

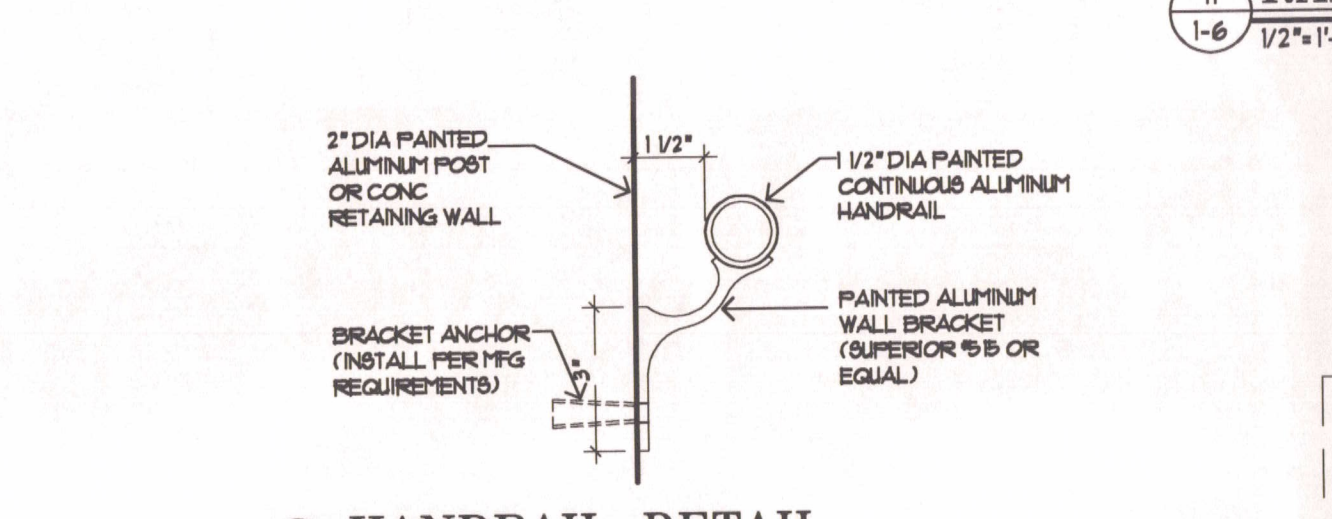


12 HANDRAIL DETAIL
1-6 1/2\"/>

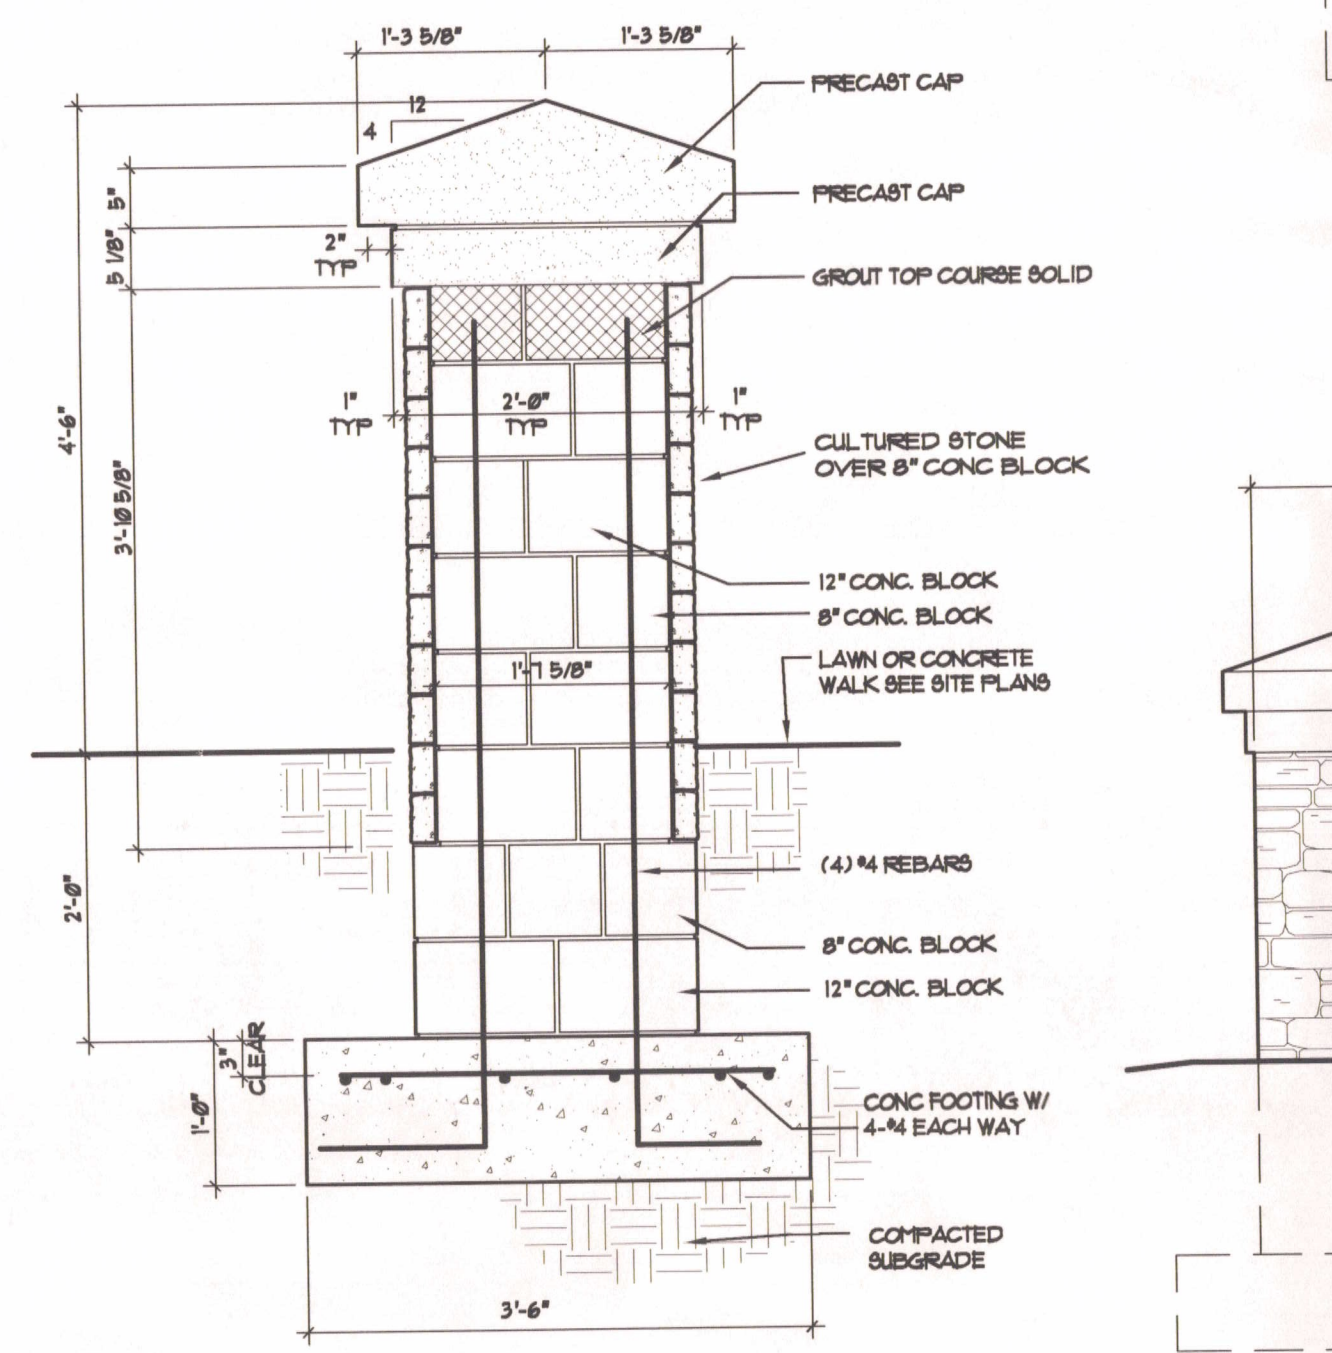


15 SIGNAGE PIER DTL
1-6 3/4\"/>

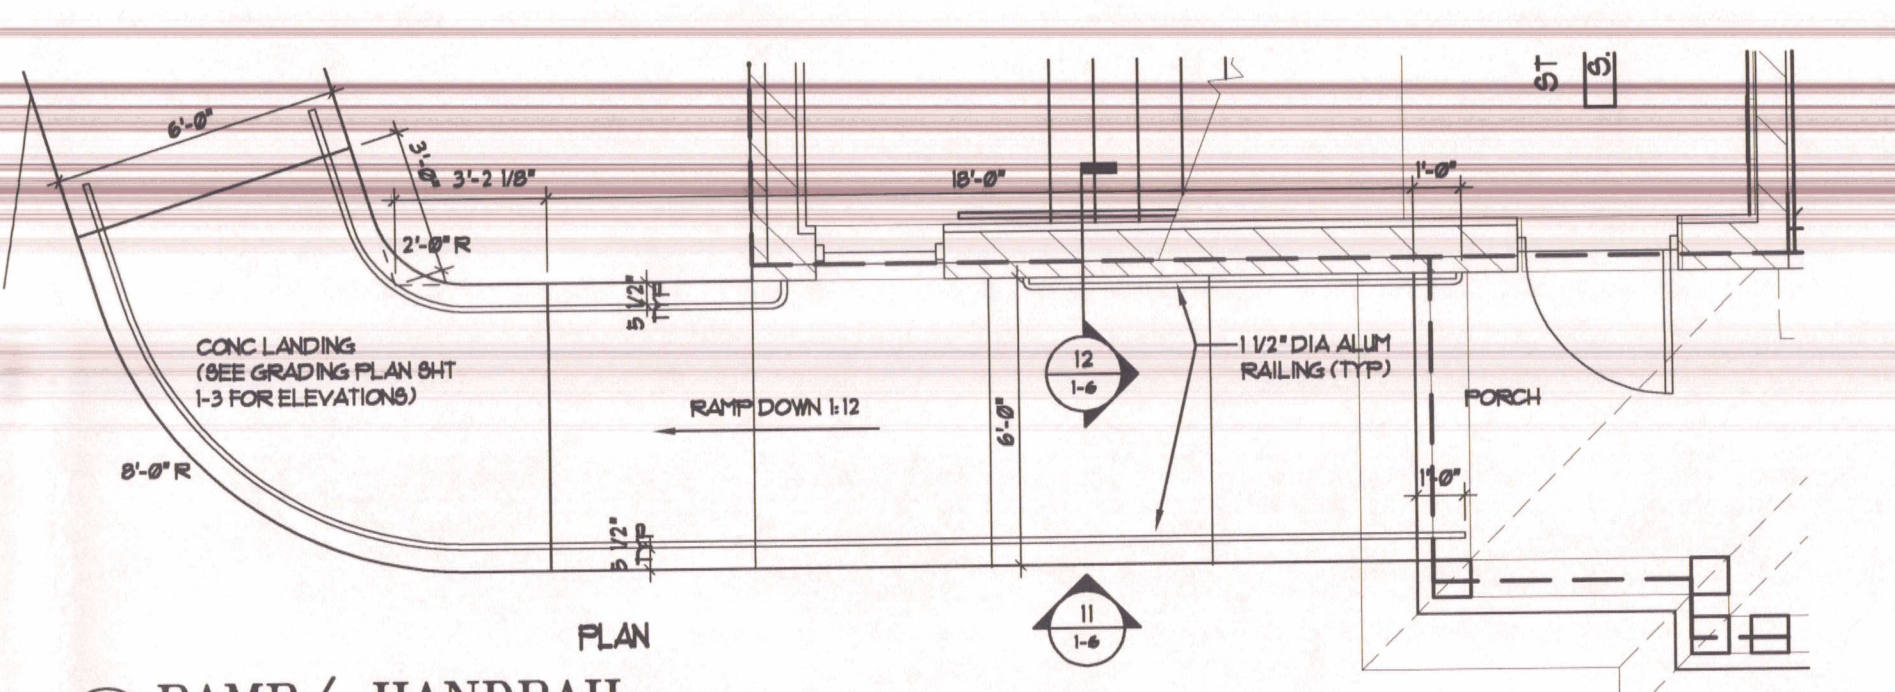


13 RAMP/HANDRAIL
1-6 1/4\"/>

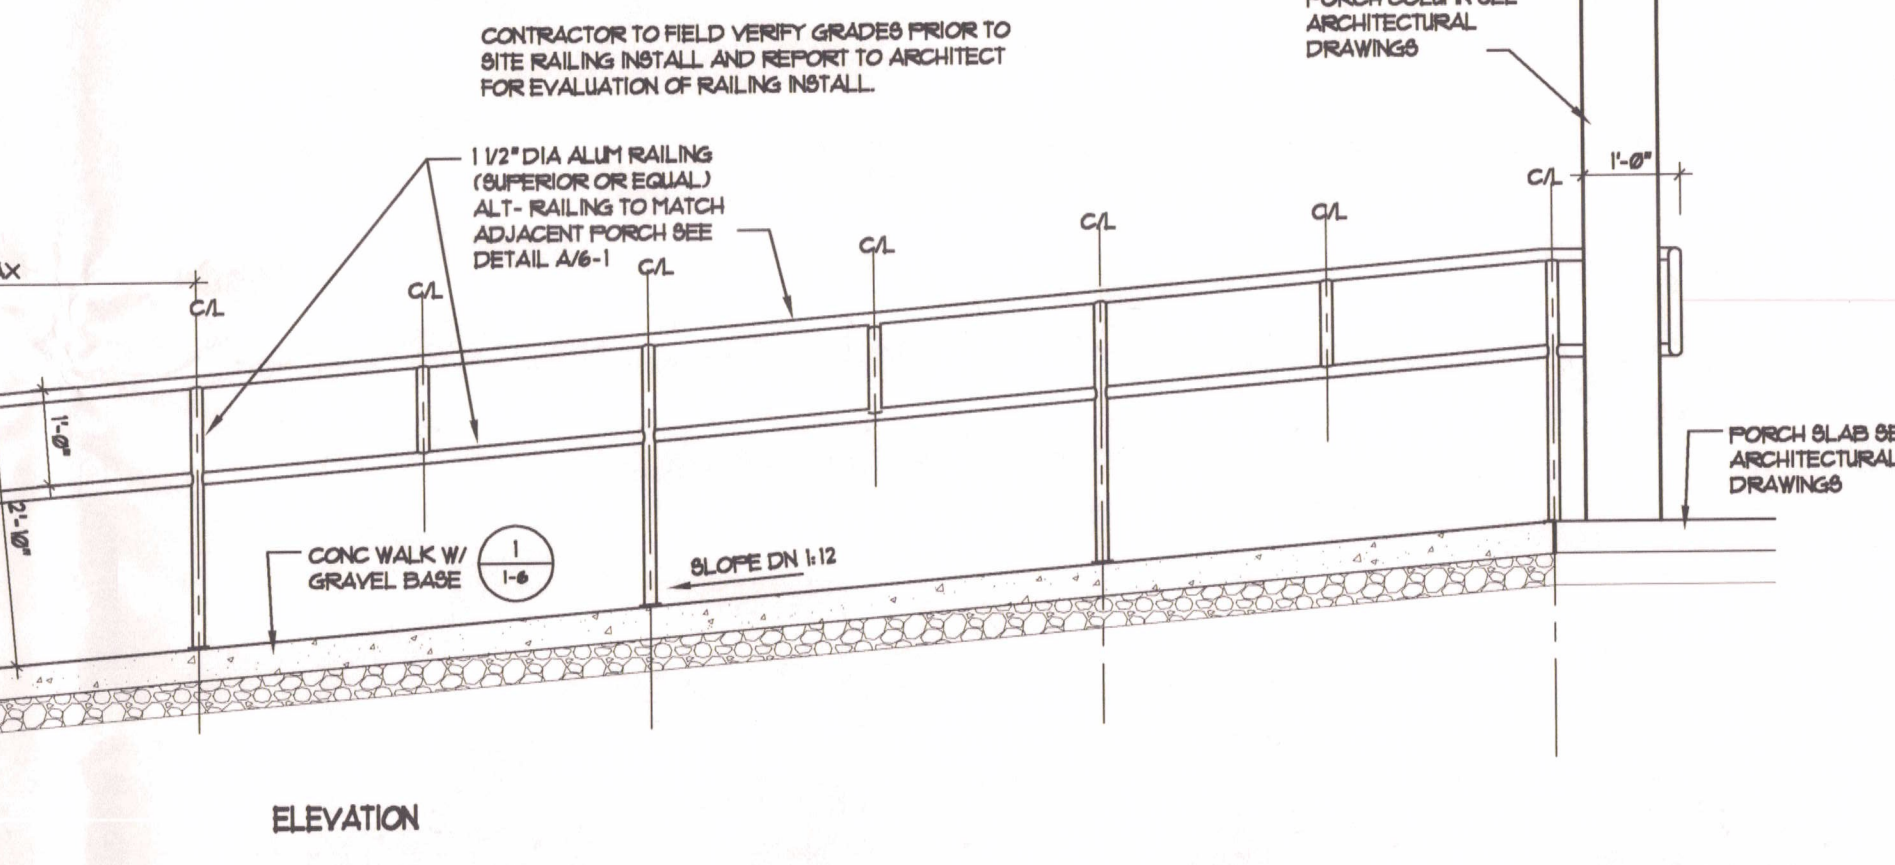

14 ENTRANCE SIGN (PLAN)
1-6 SCALE: 1/2\"/>

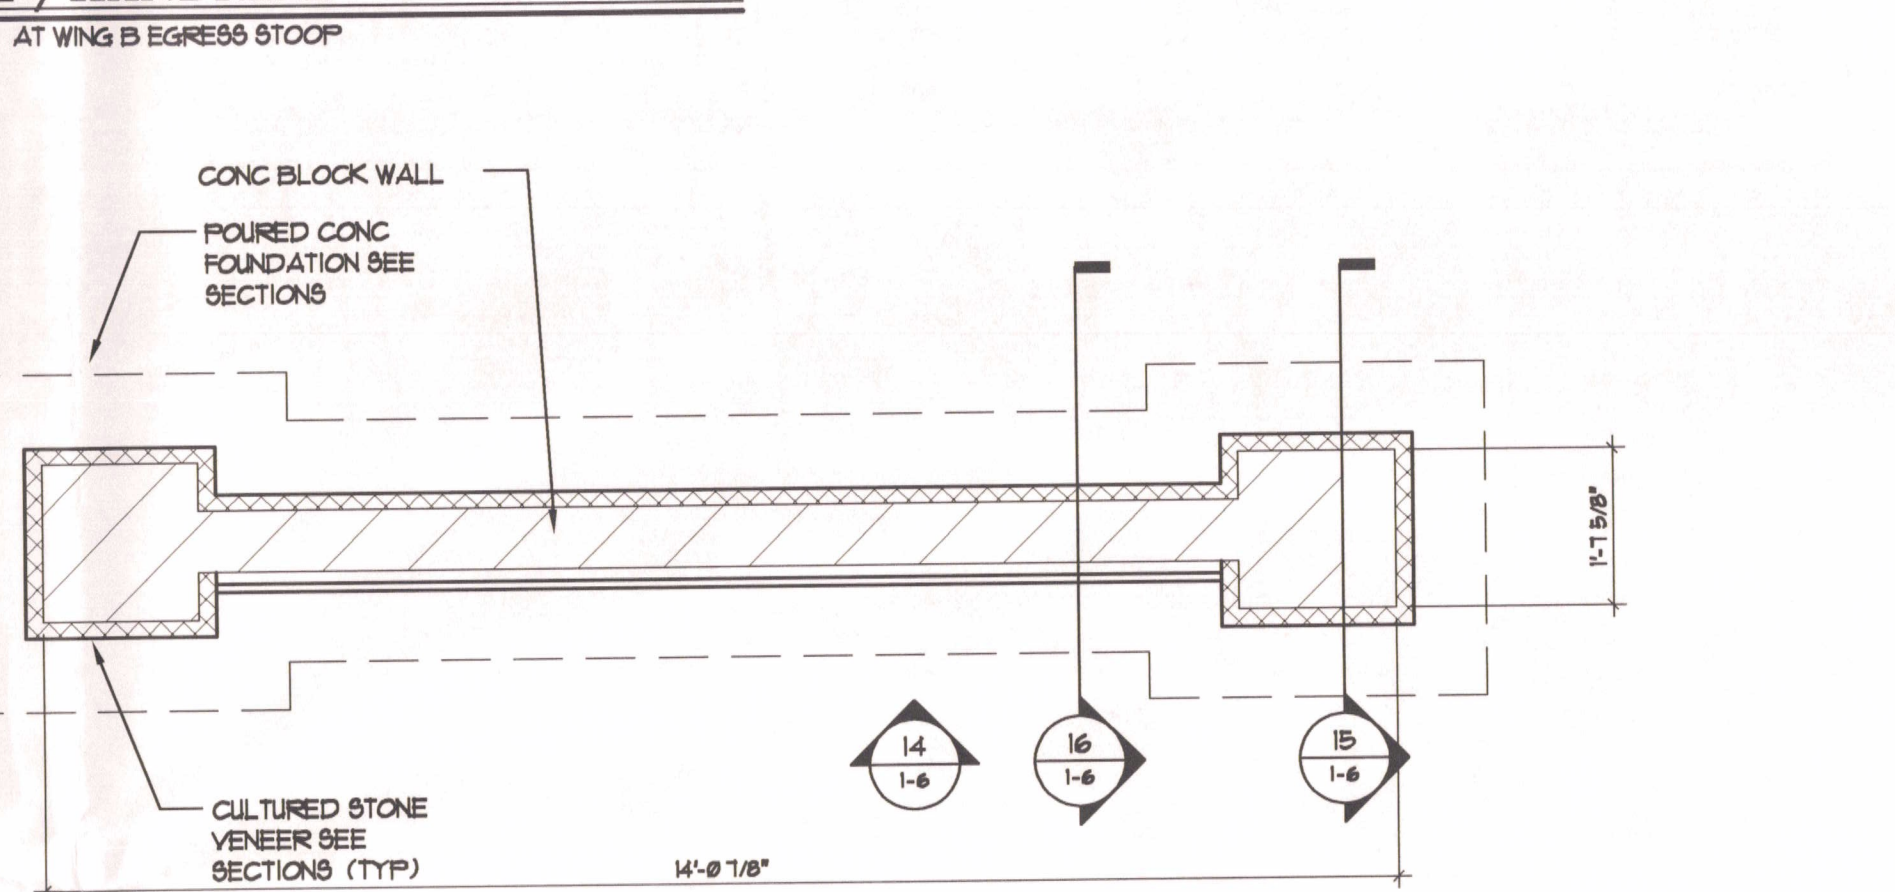

15 ENTRANCE SIGN (ELEVATION)
1-6 SCALE: 1/2\"/>

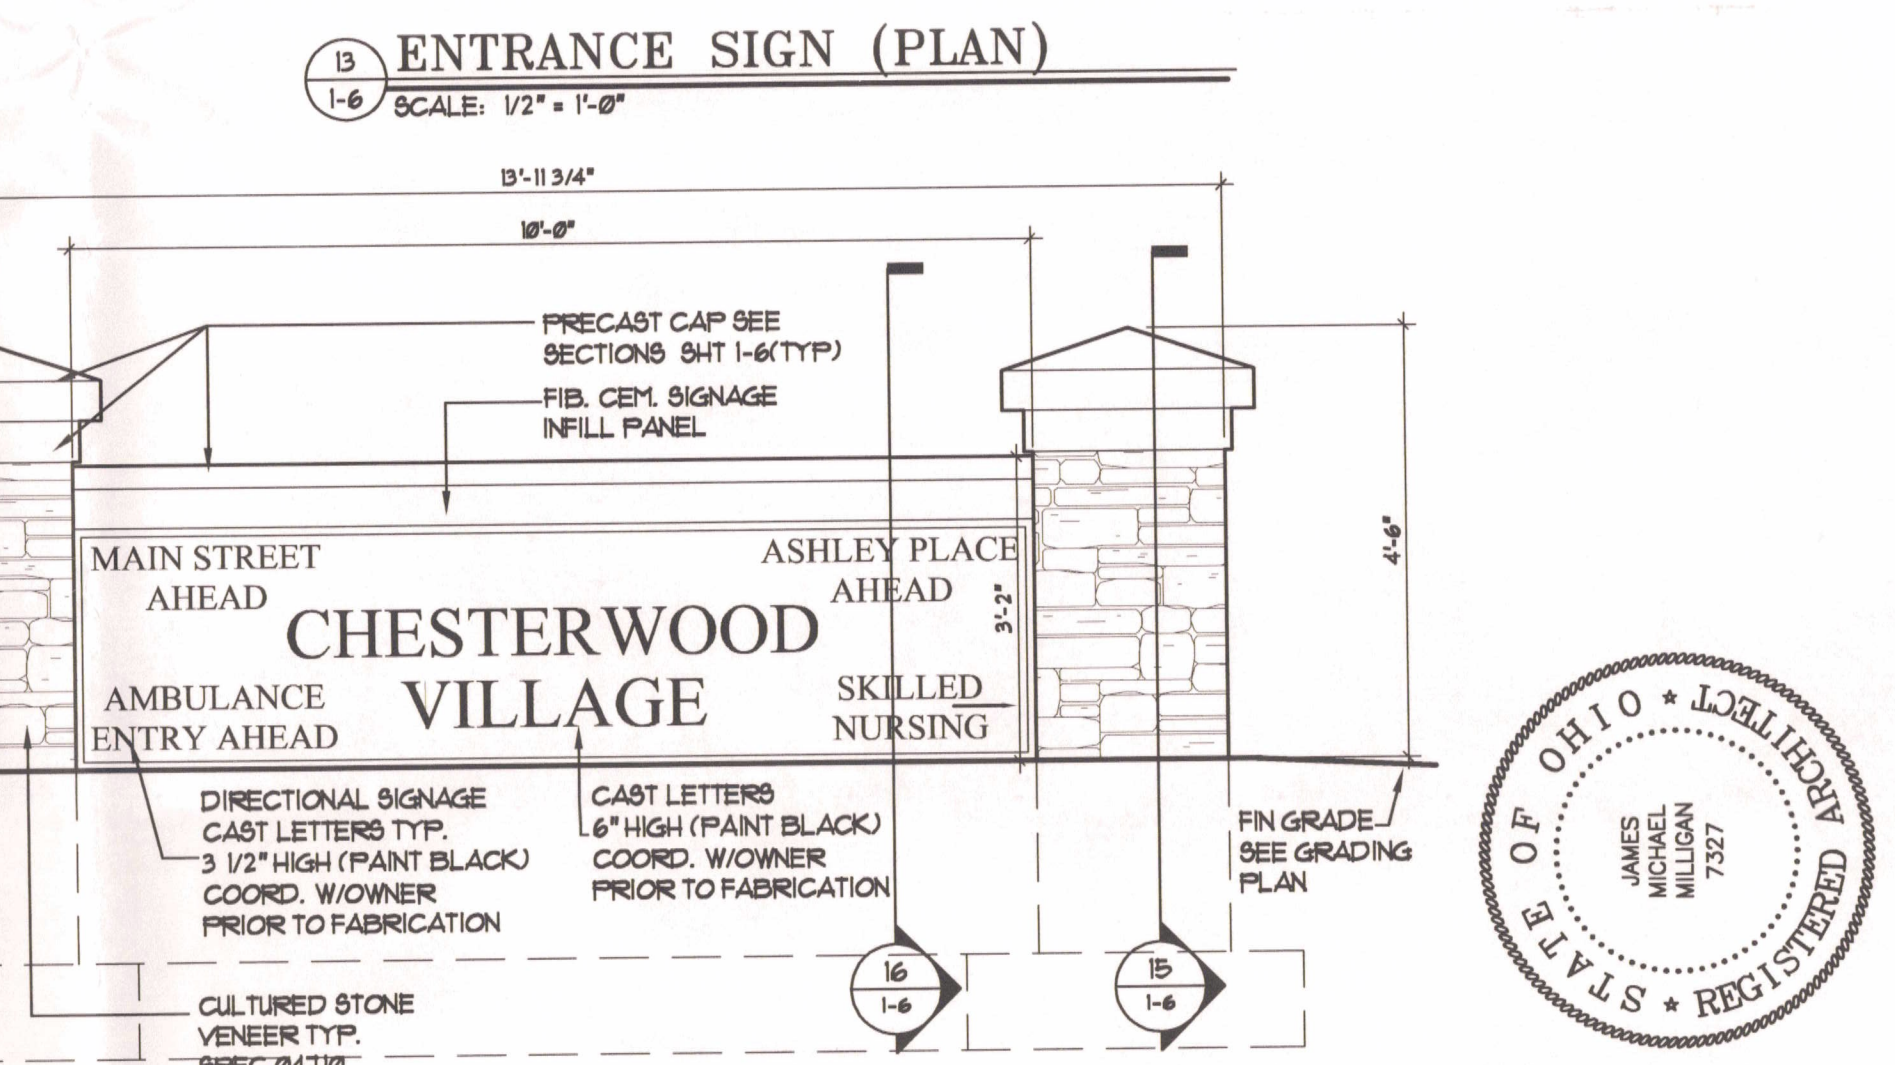

16 SIGNAGE INFILL WALL
1-6 3/4\"/>




© COPYRIGHT 2005 JMM ARCHITECTS, INC.

DATE	1-25-07	CHECKED	STG
JOB #	04138	DRAWN BY	JLC
REVISIONS			

LIGHT CARE ASSISTED LIVING
SITE DETAILS
CHESTERWOOD VILLAGE - PHASE 2
HILLDALE COMMUNITIES
WEST CHESTER, OHIO


APPROVED
WEST CHESTER TOWNSHIP
DEPT. OF ZONING & PLANNING
DATE: 2/21/07 BY: mjc

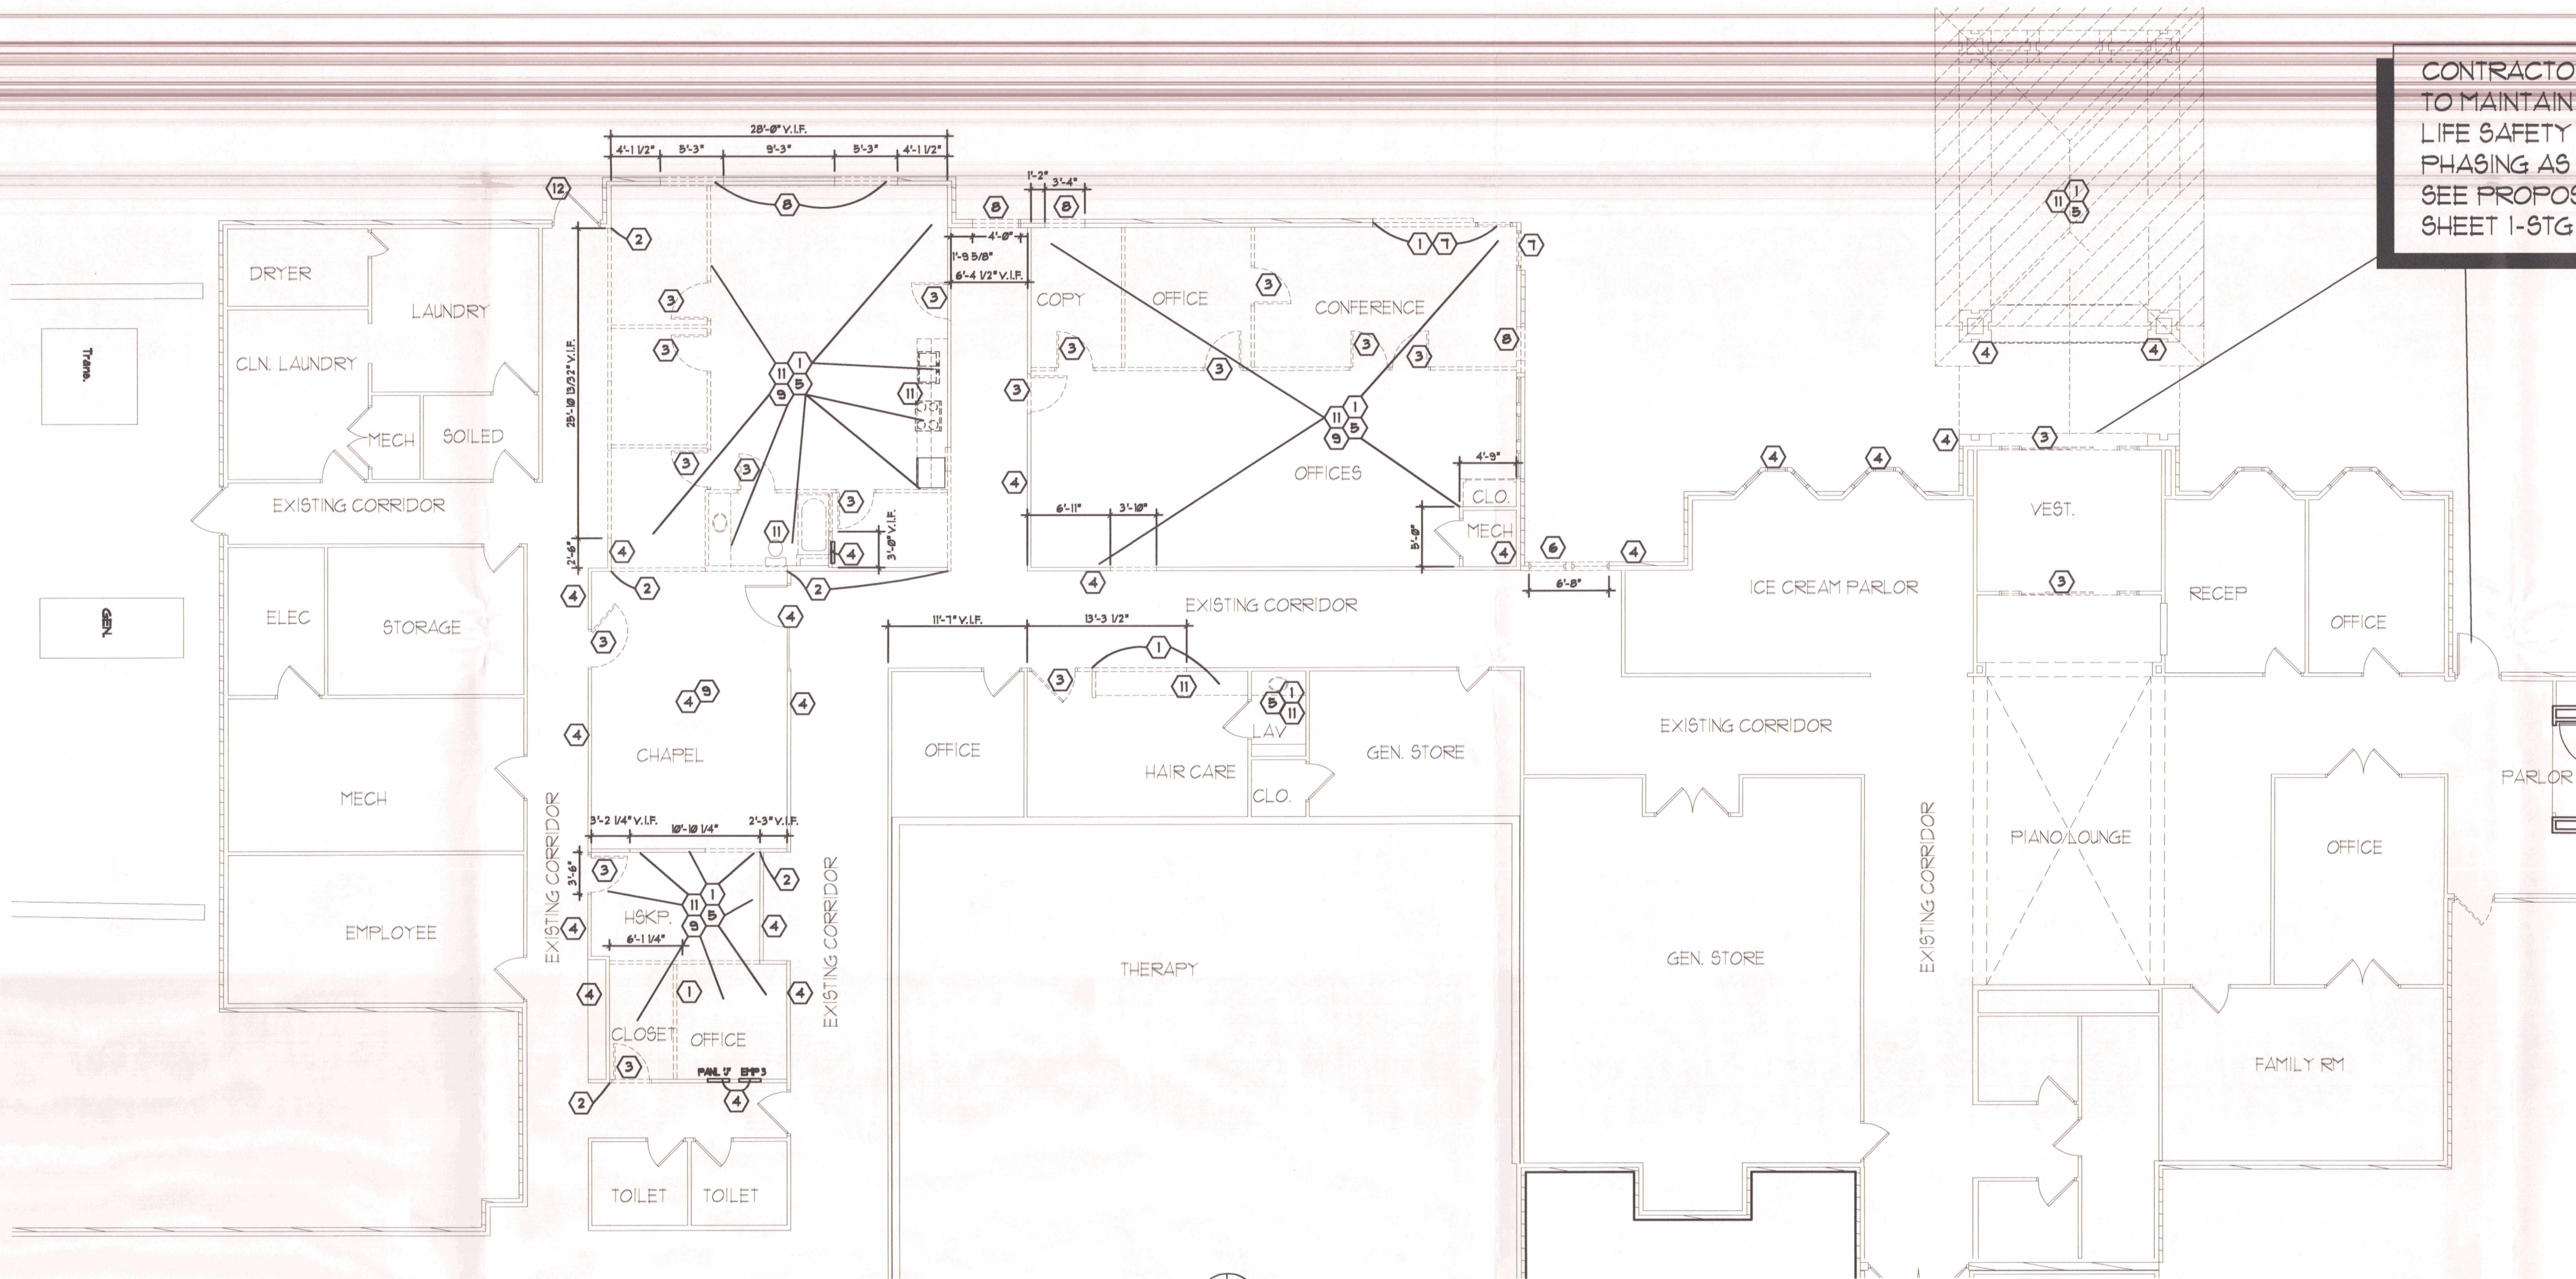

A FIRST DEMO FLOOR PLAN-
 1-D1 SCALE: 1/8" = 1'-0" ALTERATIONS TO EXISTING

CONTRACTOR
 TO MAINTAIN EMERGENCY EGRESS AND
 LIFE SAFETY SYSTEMS ON LINE THROUGH
 PHASING AS REQUIRED AT EXISTING ENTRY.
 SEE PROPOSED STAGING PLAN-
 SHEET 1-STG

- DEMOLITION CODED NOTES:**
- ITEMS SHOWN DASHED ARE TO BE DEMOLISHED TYPICAL.
- DEMOLISH ITEMS AS REQUIRED TO ACCOMMODATE NEW WORK.
 - DEMOLISH WALL FLUSH WITH ADJACENT RETURN WALLS SUITABLE TO RECEIVE NEW FINISHES AND TO ACCOMMODATE NEW CONSTRUCTION.
 - DEMOLISH DOOR AND FRAME AS REQUIRED TO ACCOMMODATE NEW WORK. SALVAGE HARDWARE AS APPROPRIATE AND COORD. RE-USE WITH OWNER, AND M.E.P. GENERAL NOTES.
 - EXISTING TO REMAIN. PROTECT ADJACENT CONSTRUCTIONS AND FINISHES WHERE NECESSARY TO ACCOMMODATE NEW WORK.
 - REMOVE FIXTURES AND ACCESSORIES AS REQUIRED TO ACCOMMODATE NEW WORK. VERIFY/COORDINATE SALVAGED FIXTURES.
 - DEMOLISH EXISTING EXTERIOR WALL SYSTEM AS REQUIRED TO ACCOMMODATE NEW DOOR OPENING SYSTEM. COORDINATE WITH STRUCTURAL DRAWINGS. DOOR SIZE & TYPE SHALL FIT WITHIN EXISTING WINDOW SYSTEM. FIELD VERIFY EXISTING WINDOW SYSTEM PRIOR TO DOOR INSTALL.
 - REMOVE EXISTING WINDOW SYSTEM IN ENTIRETY AND PREP WALL OPENING FOR NEW WALL INFILL SYSTEM.
 - DEMOLISH WALL AS REQUIRED TO ACCOMMODATE NEW OPENING. COORDINATE REINFORCEMENT WITH STRUCTURAL DWGS.
 - REMOVE EXISTING FLOOR MATERIAL, AND PREP FLOOR FOR NEW FINISH. SEE FINISH SCHEDULE.
 - DEMOLISH EXISTING HANDRAIL SYSTEM IN ENTIRETY. PREP WALLS W/NEW BLOCKING AS REQUIRED TO ACCOMMODATE NEW HANDRAIL SYSTEM.
 - REWORK/CAP PLUMBING/ELECTRIC/AVAC LINES AS REQUIRED TO ACCOMMODATE NEW WORK. COORDINATE WITH M.E.P. DRAWINGS AND M.E.P. GENERAL NOTES.
 - EXISTING DOOR SYSTEM AND HARDWARE TO REMAIN. COORDINATE DIRECTLY WITH OWNER AS TO HARDWARE REVISIONS.

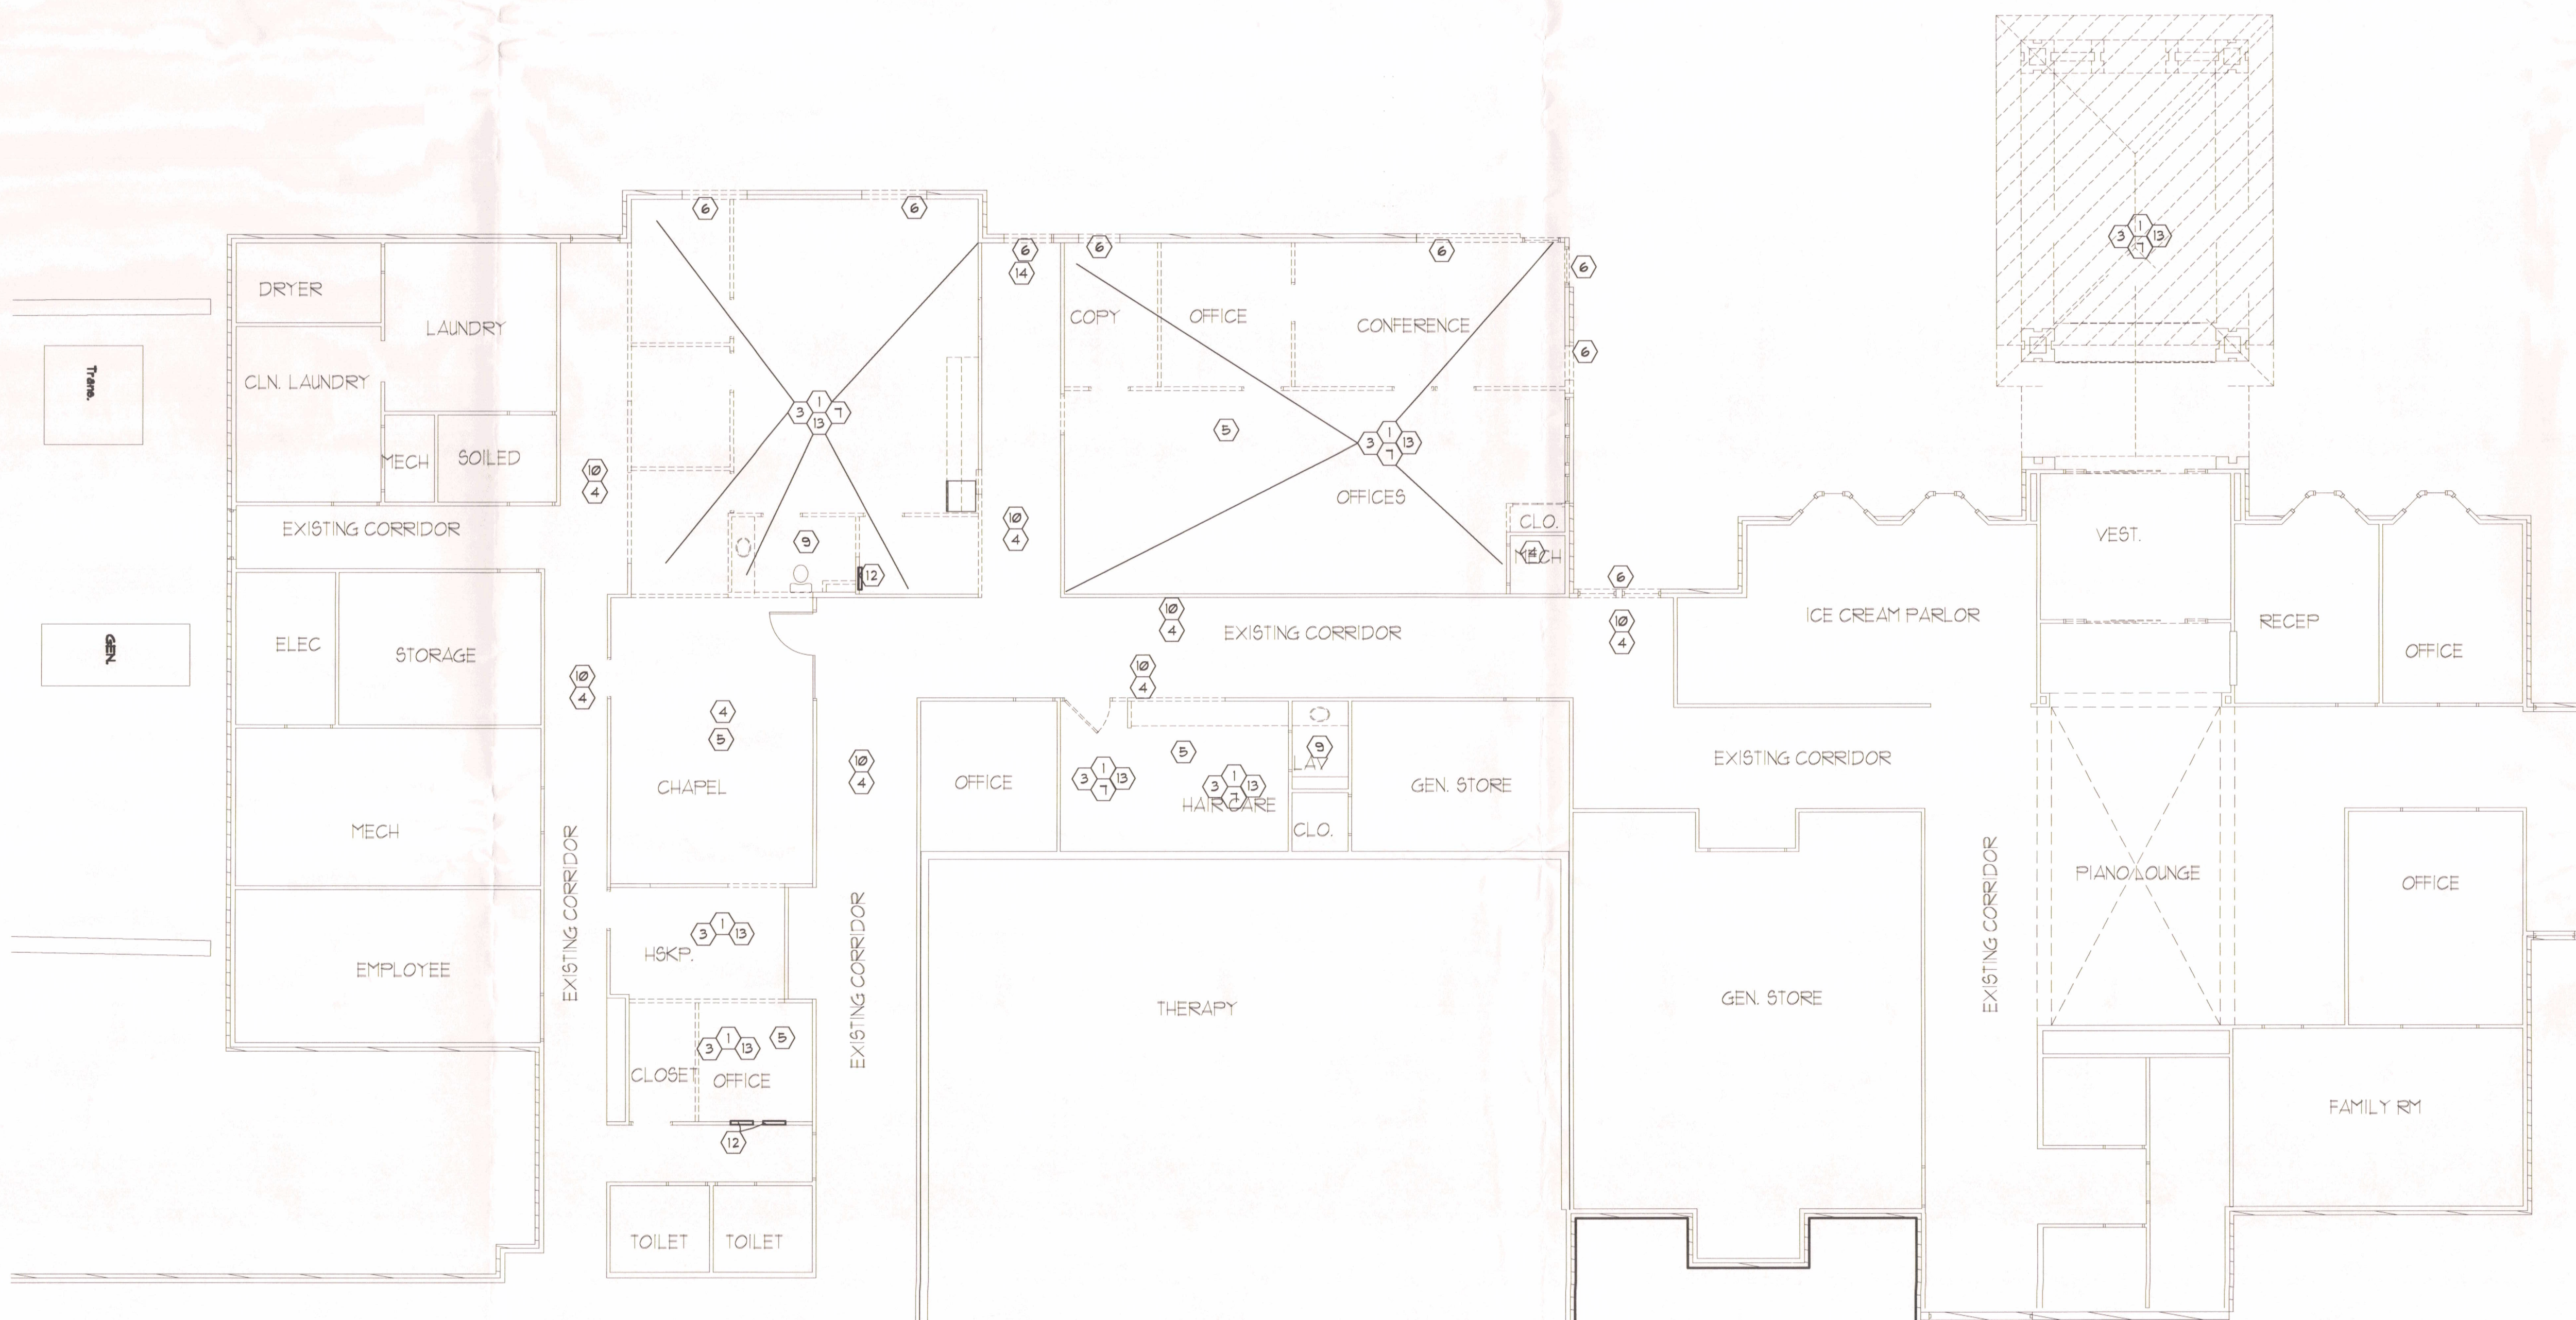

B CLNG DEMO PLAN-
 1-D1 SCALE: 1/8" = 1'-0" ALTERATIONS TO EXISTING

- DEMOLITION CEILING GENERAL NOTES:**
- ARCHITECTURAL
- REMOVE ALL CEILING FINISHES IN ALTERED AREAS REQUIRING NEW FINISHES AND TRANSITIONS.
 - REMOVE ALL WOOD TRIM AND MOLDING IN ALTERED AREAS/WALLS AND REWORK IN NEW LOCATIONS OR PROVIDE NEW TRIM TO MATCH ORIGINAL LOOK.
 - ALL FIRE RESISTANCE RATED ASSEMBLIES SHALL BE MAINTAINED IN ALTERED AREAS. PROVIDE APPROVED RATED ASSEMBLIES IN ALTERED AREAS REQUIRING NEW CEILING/WALL SCOPE.
 - FIELD VERIFY ALL DIMENSIONS, AND REPORT CONFLICTS PRIOR TO WORK.
- DEMOLITION CEILING CODED NOTES:**
- ITEMS SHOWN DASHED ARE TO BE DEMOLISHED TYPICAL.
- DEMOLISH ITEMS AS REQUIRED TO ACCOMMODATE NEW WORK.
 - DEMOLISH SOFFIT/BULKHEAD TO ACCOMMODATE NEW WORK. PROTECT PLUMBING AND ELECTRIC AS REQUIRED FOR NEW SCOPE.
 - REWORK/REMOVE/RELOCATE M.E.P. ITEM. ELECTRIC DEVICES/FIXTURE, CAP PLUMBING/VENT LINES, OR SPRINKLER PIPING/AVAC LINES AS REQUIRED TO ACCOMMODATE NEW WORK. COORDINATE WITH M.E.P. DRAWINGS AND M.E.P. GENERAL NOTES.
 - EXISTING TO REMAIN. PROTECT ADJACENT CONSTRUCTIONS AND FINISHES WHERE NECESSARY TO ACCOMMODATE NEW WORK.
 - REWORK EXISTING CABLE/TELE/NETWORK LINE AND POWER AS NEEDED TO ACCOMMODATE NEW LOCATIONS.
 - DEMOLISH EXISTING HEAD CONDITION. WALL AS REQUIRED TO ACCOMMODATE NEW OPENING. COORDINATE REINFORCEMENT WITH WALL SECTIONS.
 - DEMOLISH EXISTING CEILING TILE/GRID TO ACCOMMODATE NEW TILE AND GRID SYSTEM. DEMOLISH CEILING GRID AS REQUIRED TO ACCOMMODATE NEW CLING SCOPE AND SOFFITS. MATCH EXISTING FINISHES.
 - REMOVE LIGHT FIXTURE DURING CONSTRUCTION, AND REPLACE AS INDICATED AT NEW CEILING SYSTEM. CONTRACTOR TO VERIFY FIXTURE LOCATIONS AND RELOCATE FIXTURES AS REQUIRED. SEE NEW LIGHTING PLAN FOR NEW LOCATIONS.
 - REMOVE/REWORK EXISTING EXHAUST FAN DEVICE AND RELOCATE AS INDICATED. SEE MEP DWGS. PATCH, REPAIR, REPLACE CEILING SYSTEM AS REQUIRED TO MAINTAIN RATINGS.
 - EXISTING CEILING GRID TO REMAIN UNLESS DIRECTED OTHERWISE BY THE OWNER. REMOVE CEILING TILE AND PREP GRID FOR NEW PAINT TO MATCH NEW GRID INSTALLED IN ALTERED AREAS. REPLACE TILE AS REQUIRED TO MATCH NEW CEILING SCOPE.
 - PANEL TO REMAIN. SEE ELEC. DWGS.
 - EXISTING SPRINKLER LINE AND HEAD SHALL BE MODIFIED AS REQUIRED TO MEET NFPA 13. REWORK/EXTEND LINES AS REQUIRED FOR NEW CEILING GRID AND TILE. PROVIDE QUICK RESPONSE HEADS AT ALL ALTERED AREAS.



© COPYRIGHT 2005 JMM ARCHITECTS, INC.

DATE	1-23-07	CHECKED	STG	REVISIONS
DRAWN BY	04139	STG		


PARTIAL DEMOLITION
 ALTERATIONS TO EXISTING
 CHESTERWOOD VILLAGE—PHASE 2
 HILLDALE COMMUNITIES
 WEST CHESTER, OHIO

James Michael Hillman
 Registered Professional Engineer
 No. 1327
 State of Ohio

CHESTERWOOD BLVD.

Ex Access Esm't
O.R. 6006, Pg. 1775

Asphalt

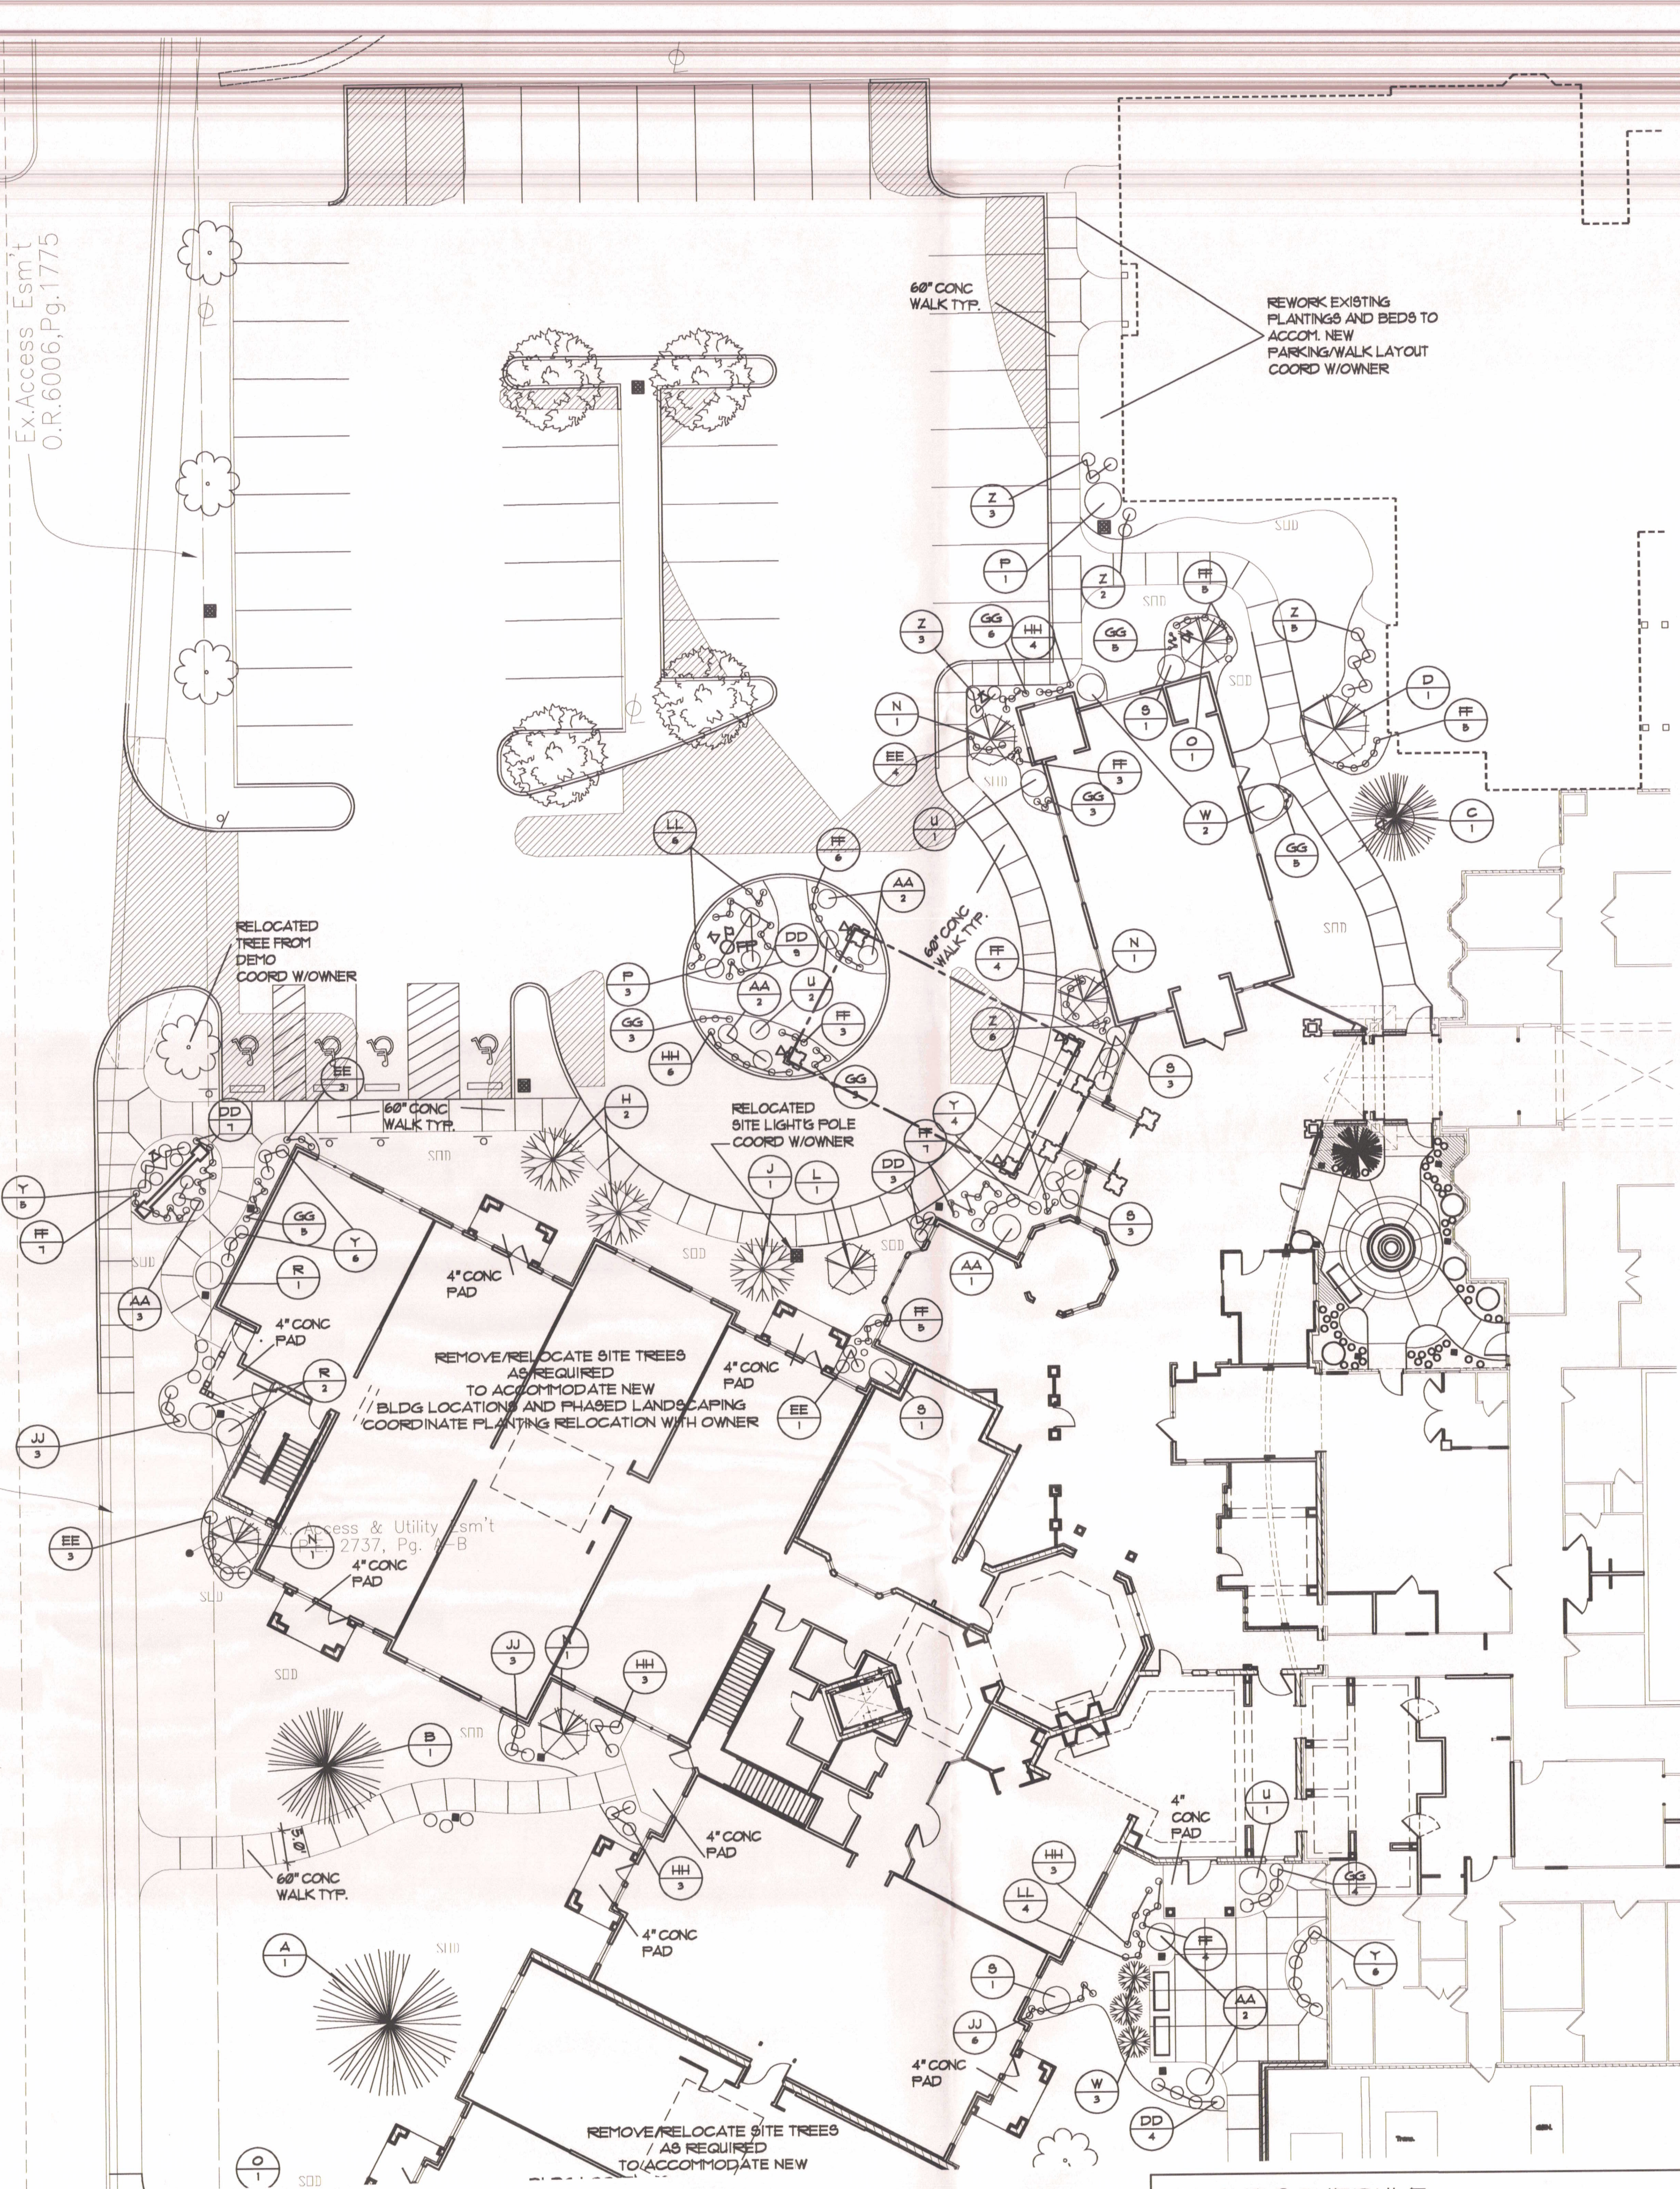

LANDSCAPING PLAN: NORTH
SCALE: 1" = 20'-0"

LANDSCAPE NOTES:


- 1) ALL BEDS FOR SHRUBS SHALL HAVE 8" MINIMUM TOP SOIL THICKNESS. MIX COMPOST IN ALL PLANTING BEDS TO ENRICH THE SOIL.
- 2) PROVIDE ALTERNATE PRICE FOR PLASTIC OR METAL EDGING ON ALL BEDS. MULCH WITH 3" DEPTH GROUND HARDWOOD BARK MULCH.
- 3) STAKE LOCATIONS OF ALL SHRUBS AND MARK BED CONFIGURATION FOR ARCHITECT'S APPROVAL PRIOR TO PLANTING.
- 4) ANY PROPOSED SUBSTITUTIONS MUST BE APPROVED BY THE ARCHITECT.
- 5) SOD AN AREA 3'-0" WIDE ADJOINING ALL WALKS AND BUILDINGS AND AS NOTED. SEED ALL OTHER SOD AREAS DISTURBED BY CONSTRUCTION.
- 6) PRUNE ALL EXISTING TREES TO REMAIN WHERE ACTIVITY OCCURS WITHIN TREE DRIP LINE.
- 7) PROVIDE TREE PROTECTION WITHIN THE DRIP LINE AREAS (SEE SPECIFICATION).
- 8) SEE SHEET L-2 THRU L-6 FOR ENLARGED LANDSCAPE PLAN AND L-5 FOR TYPICAL DETAILS.
- 9) PROVIDE 3" MULCH RING AROUND 2" CAL. TREES AND LARGER WHERE NOT INSTALLED IN MULCH BEDS TYP. TREES INSTALLED FLUSH WITH TURF AND MULCH RING.

PLANT SCHEDULE


NOTE: VERIFY ALL QUANTITIES WITH PLANS

TYPE	BOTANICAL NAME	COMMON NAME	SIZE	COND.
A	Pinus strobus	WHITE PINE	1'-8"	B4B
B	Pinus nigra	AUSTRIAN PINE	1'-8"	B4B
C	Pinus strobus 'ROCK MOUNTAIN'	ROCK MOUNTAIN BLUE PINE	5'-6"	B4B
D	Pinus calleryana 'ARISTOCRAT'	ARISTOCRAT PINE	2 1/2"	B4B
E	Gleditsia 'T. SKYLINE'	SKYLINE HONEYLOCUST	2 1/2"	B4B
F	NOT USED			
G	Quercus palustris	PIN OAK	3"	B4B
H	Acer platanoides	NORWAY MAPLE	3"	B4B
I	Tilia tomentosa 'STERLING SILVER'	STERLING SILVER LINDEN	2"	B4B
J	Platanus occidentalis	AMERICAN SYCAMORE	2 1/2"	B4B
K	Acer platanoides 'CRIMSON KING'	CRIMSON KING MAPLE	2 1/2"	B4B
L	Malus 'RED BARON'	RED BARON FLOWERING CRAB	2"	B4B
M	Magnolia soulangeana	SAUAGER MAGNOLIA	1'-8"	B4B
N	Acer tataricum	TATARIAN MAPLE	1"	B4B
O	Euonymus fortunei 'GREEN LANE'	GREEN LANE EUONYMUS	5"	1 GALLON
P	Picea abies 'NIDIFORMIS'	BIRDS NEST SPRUCE	18"-24" SPREAD	3 GALLON
Q	Juniperus conferta	BLUE PACIFIC JUNIPER	24"-32" SPREAD	3 GALLON
R	NOT USED			
S	NOT USED			
T	NOT USED			
U	Styrax meyeri 'PALIBIN'	DWARF KOREAN LILAC	8"-24" SPREAD	5 GALLON
V	Styrax x chinensis	DWARF BURNING BUSH	5"-18" SPREAD	3 GALLON
W	Euonymus alatus 'CORPUSCULUS'	LITTLE PRINCESS SPIREA	5"-18" SPREAD	3 GALLON
X	Spiraea 'LITTLE PRINCESS'	GREEN MOUNTAIN BOXWOOD	5"-18" SPREAD	3 GALLON
Y	Buxus 'GREEN MOUNTAIN'	BUSH CINQUEFOIL	5"-18" SPREAD	3 GALLON
Z	Potentilla fruticosa 'ABBOTSWOOD'	OAKLEAF HYDRANGEA	18"-24" SPREAD	3 GALLON
AA	NOT USED			
AB	NOT USED			
AC	Viburnum rhytidophyllum	LEATHER LEAF VIBURNUM	3"	5 GALLON
AD	Hosta 'AUGUST MOON'	AUGUST MOON HOSTA	8"-18" SPREAD	1 GALLON
AE	Hosta 'LANCEOLATA'	LANCEOLATA HOSTA	12"-18" SPREAD	1 GALLON
AF	Hebe 'Minnie Pearl'	REINLAND ASTILE	12"-15" SPREAD	1 GALLON
AG	Astilbe x arendsii 'REINLAND'	BUTTERFLY BLUE PINCUSHION	12" SPREAD	1 GALLON
AH	Scabiosa columbiana	CORAL BELLS	18"-24" SPREAD	3 GALLON
AJ	Heuchera 'PALACE PURPLE'	BIG BLUE LIRIOPE	2 QT. POTS	
AK	Berberis thunbergii 'ATROPURPUREA NANA'	GREEN CARPET PACHY SANDRA		
AL	Liriope muscari 'BIG BLUE'	MYRTLE		
AM	SEASONAL FLOWERS/ANNUALS BY OWNER			
CG-1	PACHY SANDRA TERMINALIS GREEN CARPET			
CG-2	VINCA MINOR			


CHESTERWOOD BLVD.

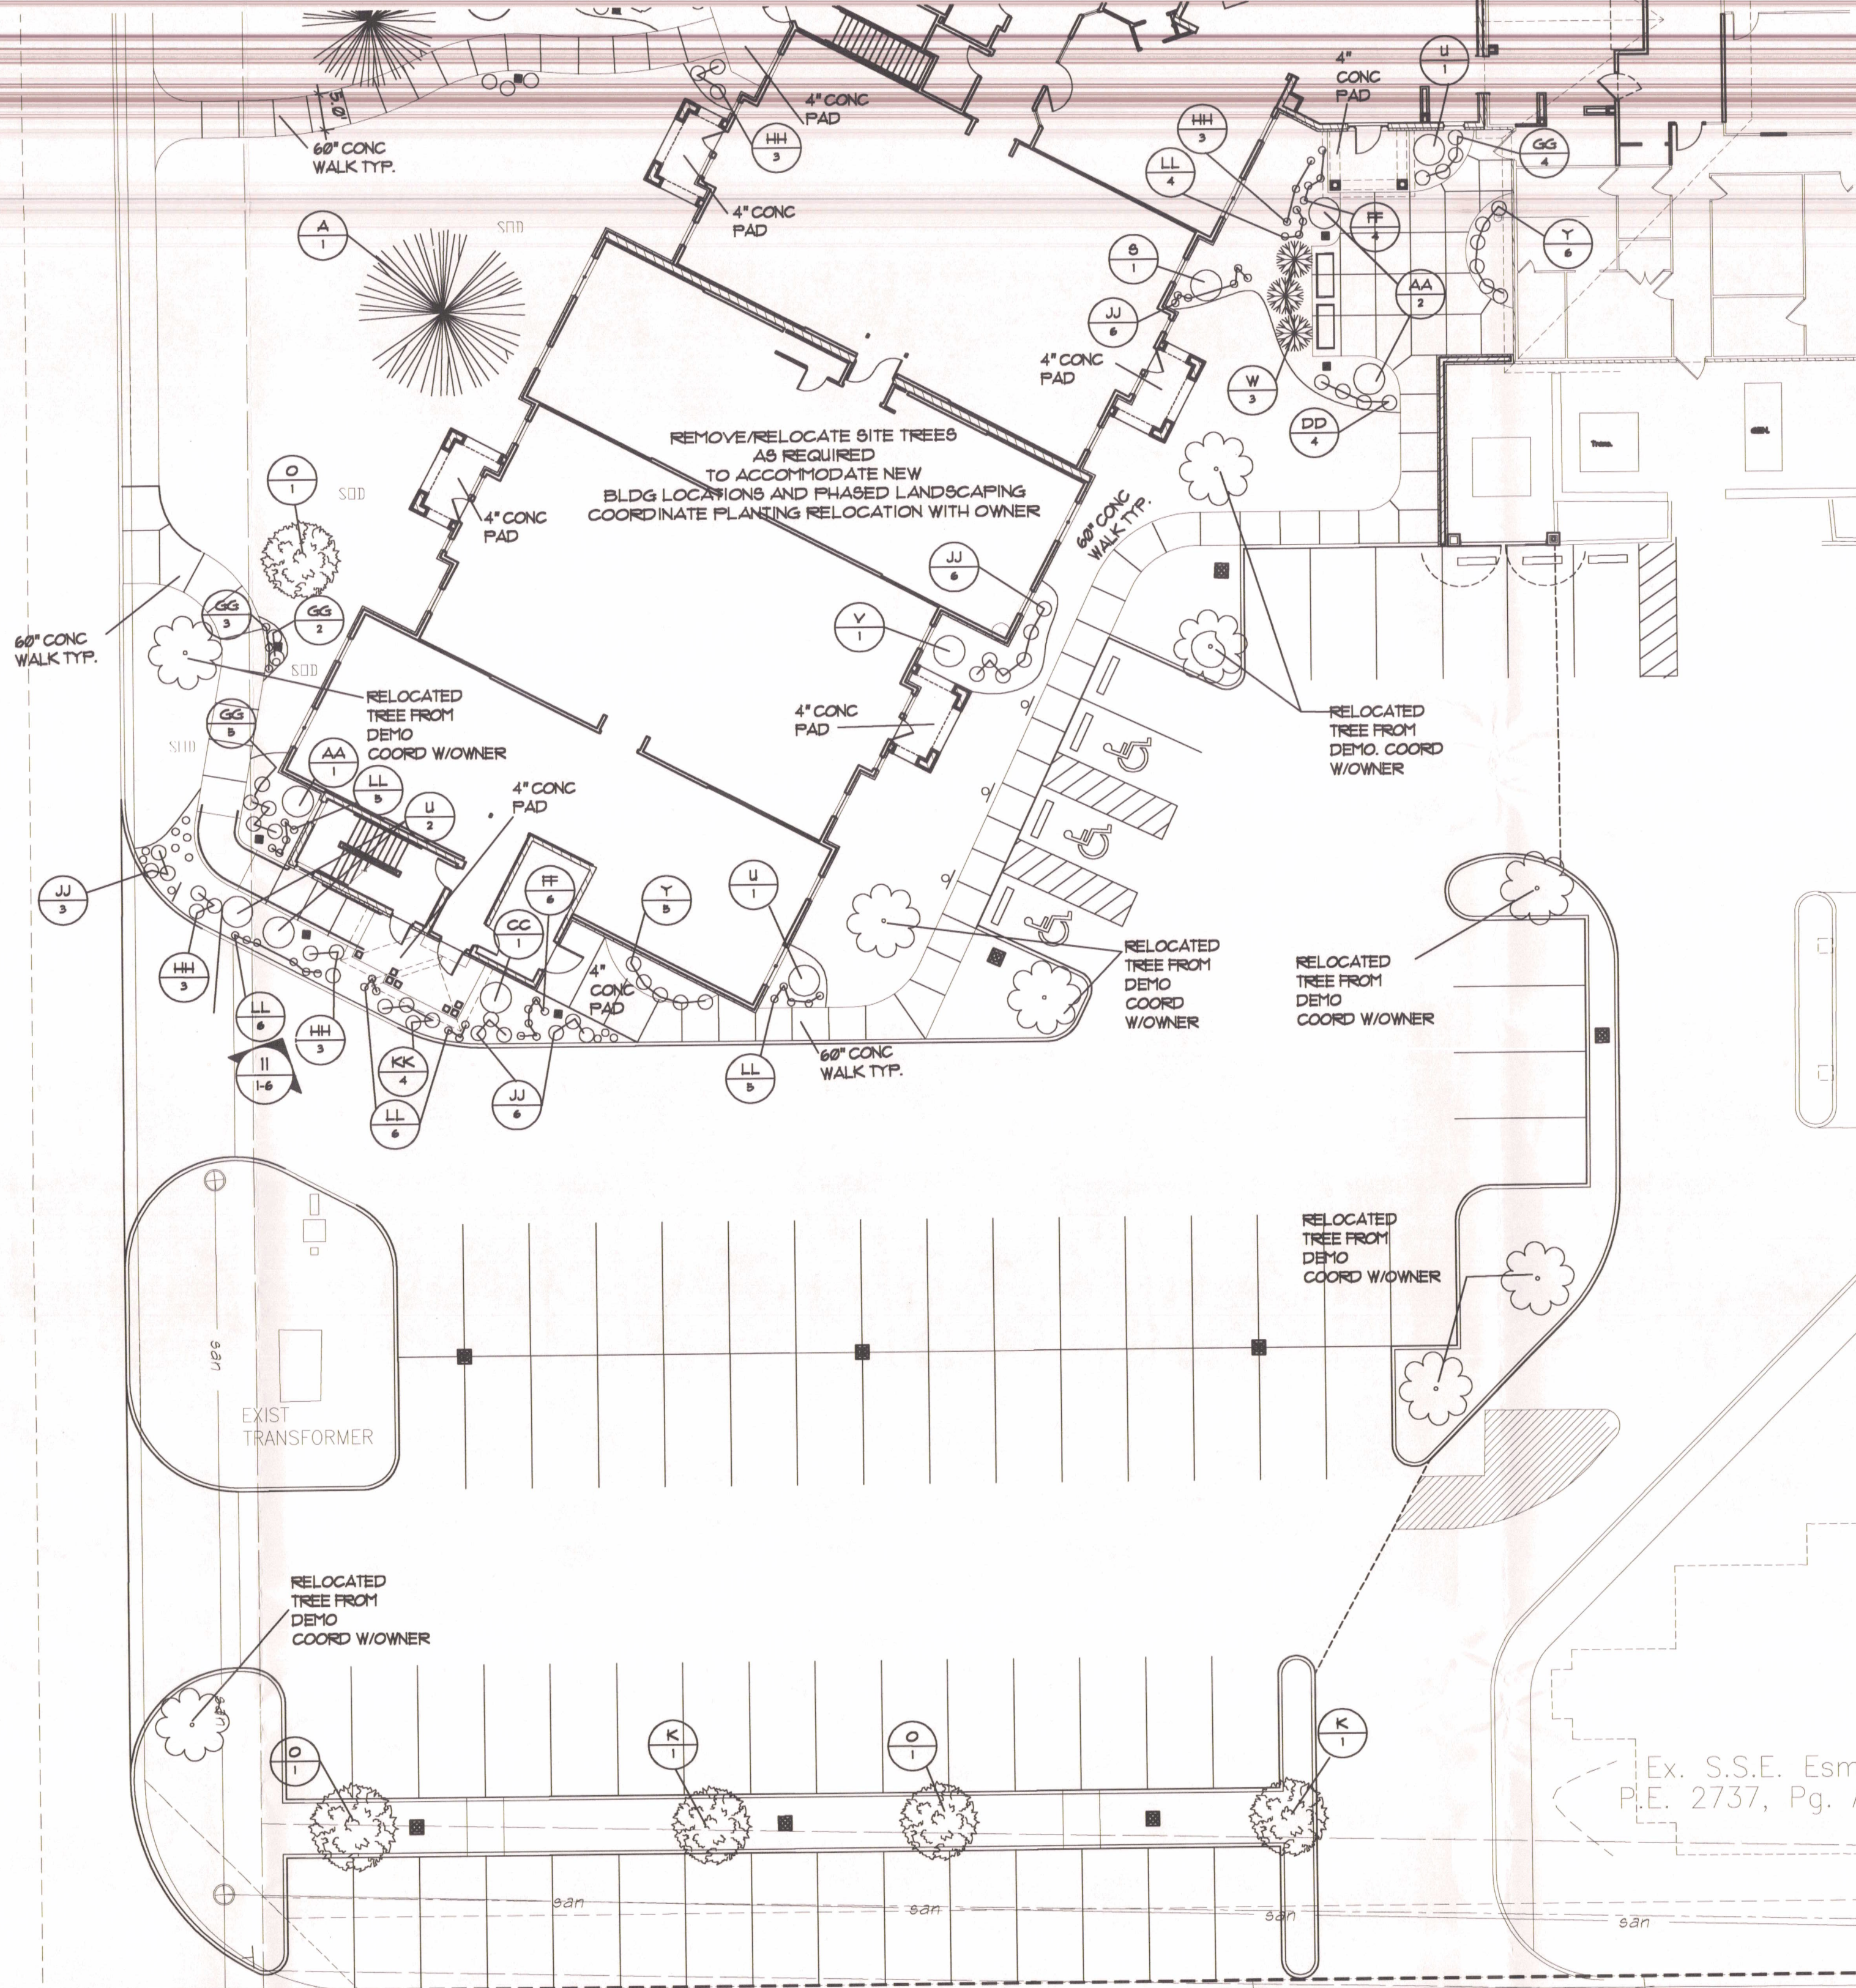

LANDSCAPING PLAN: SOUTH
SCALE: 1" = 20'-0"

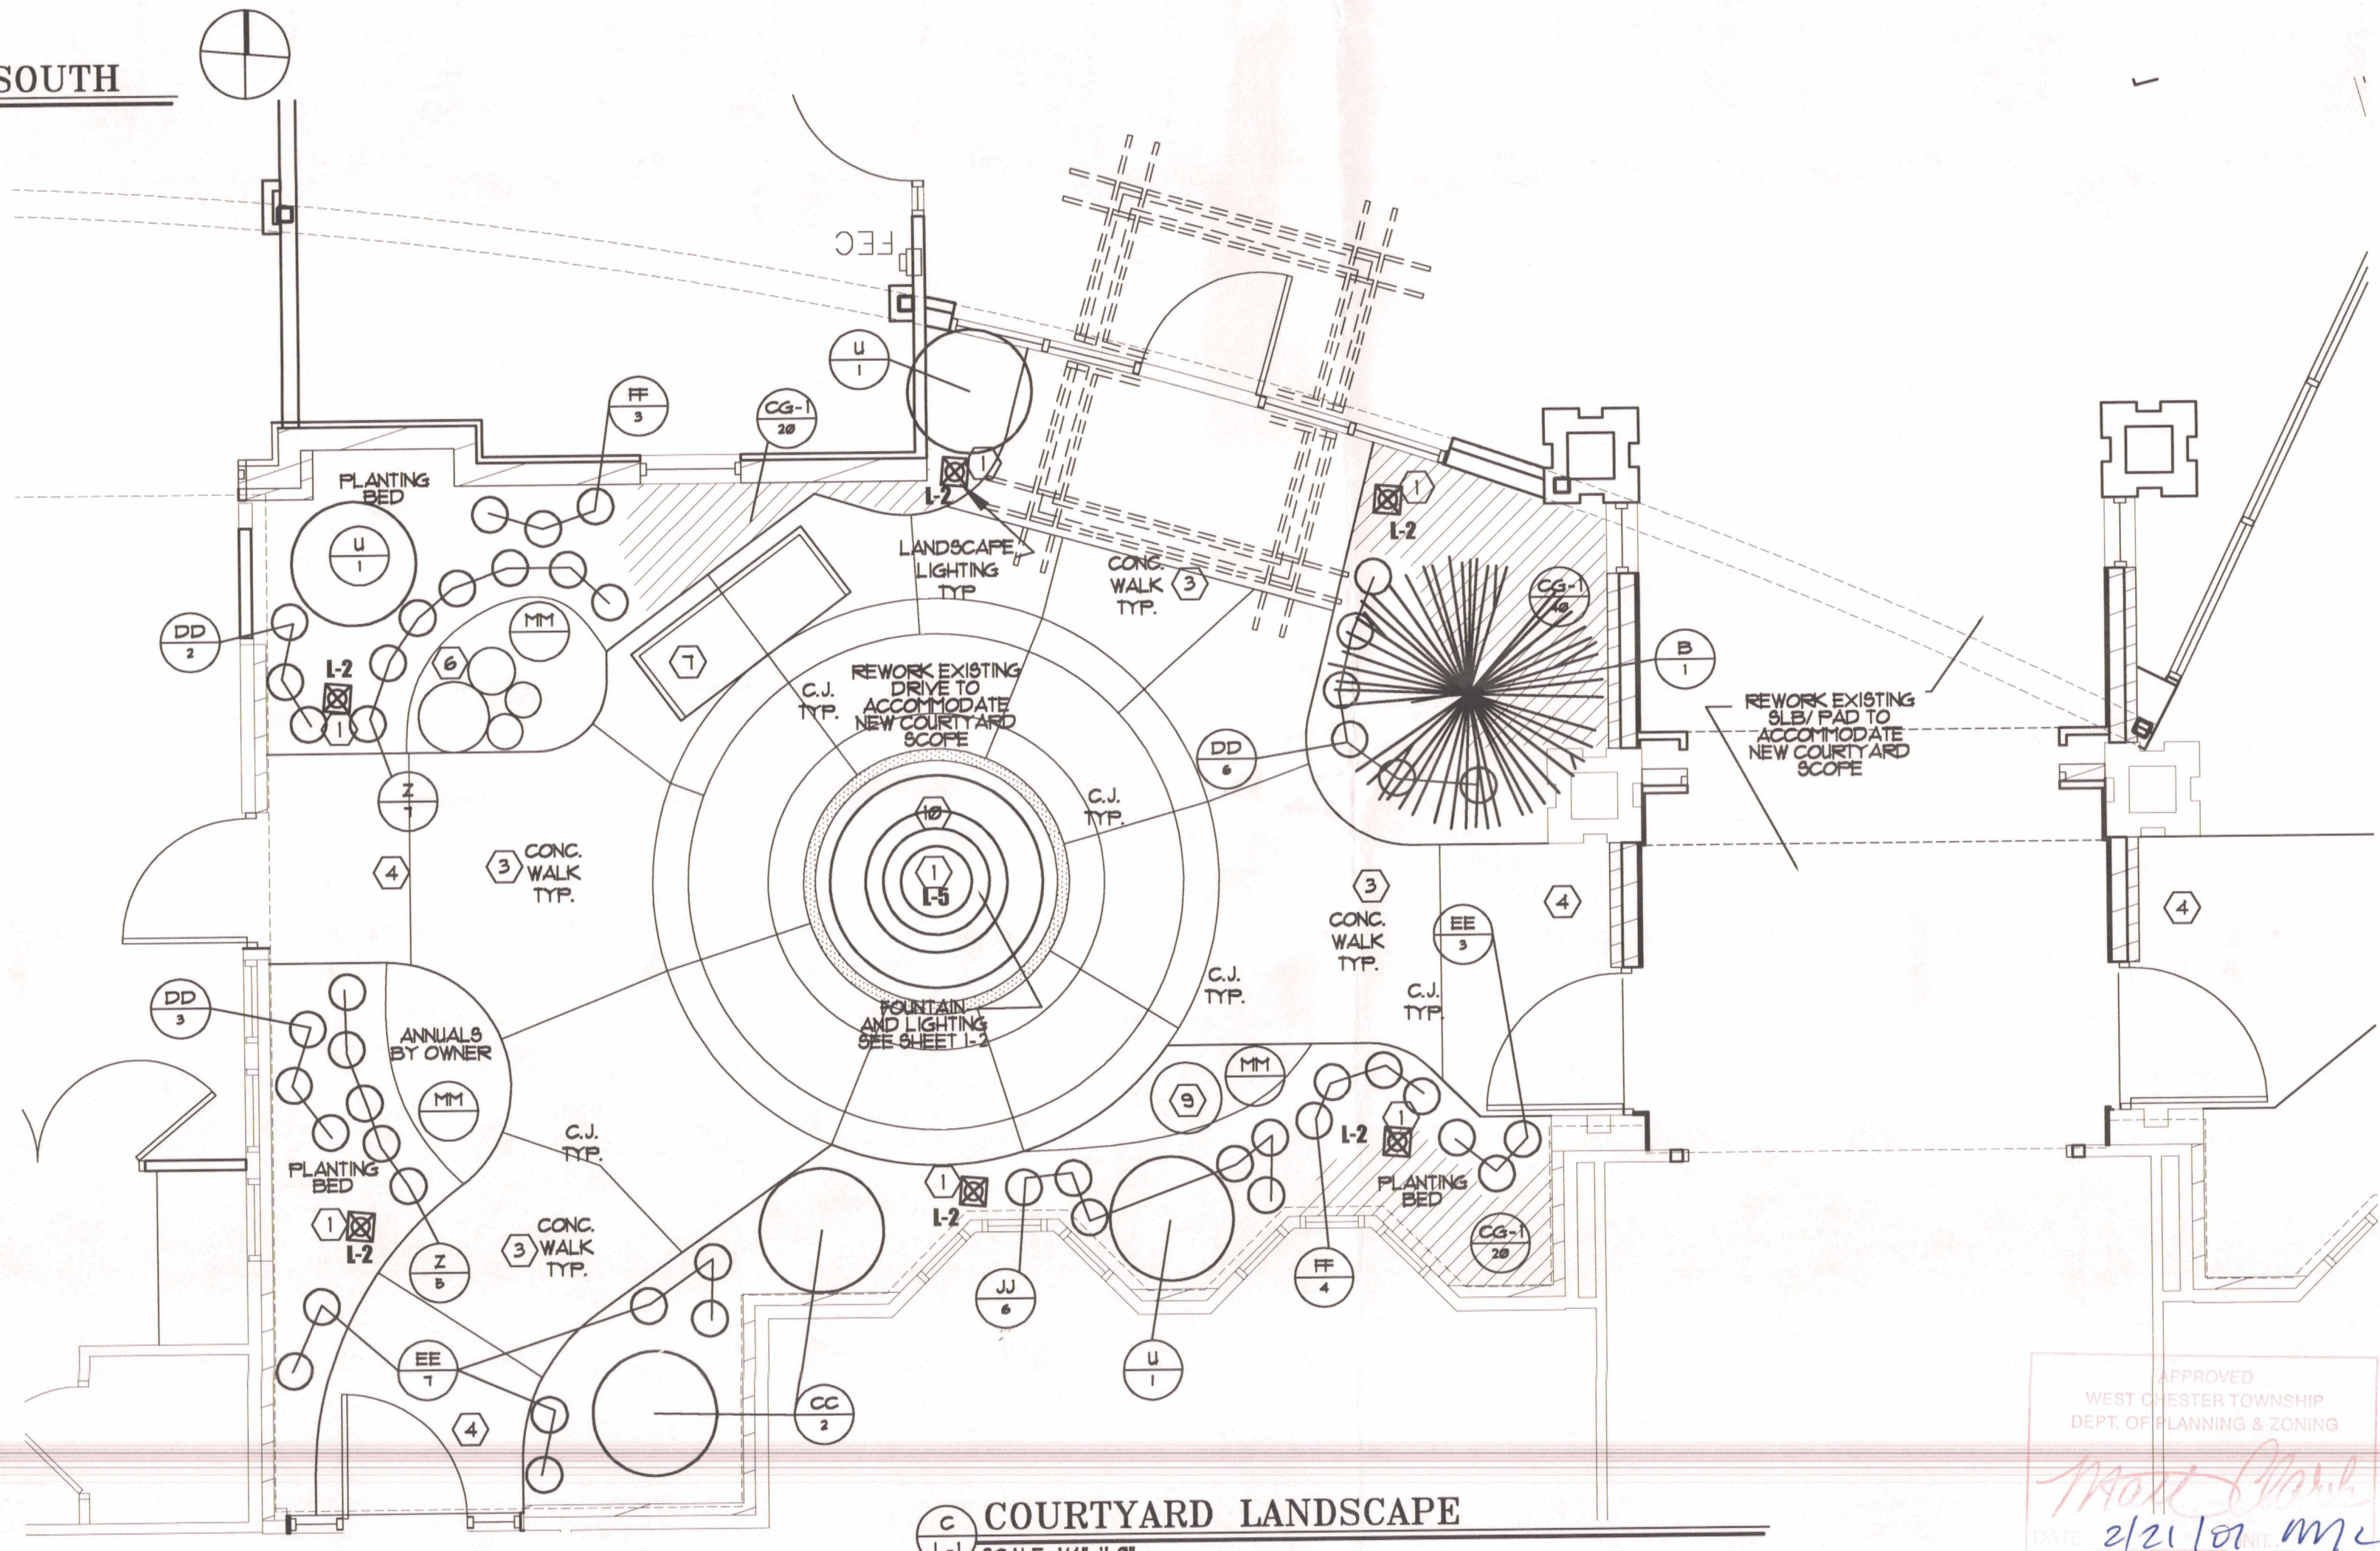

COURTYARD LANDSCAPE
SCALE: 1/4" = 1'-0"

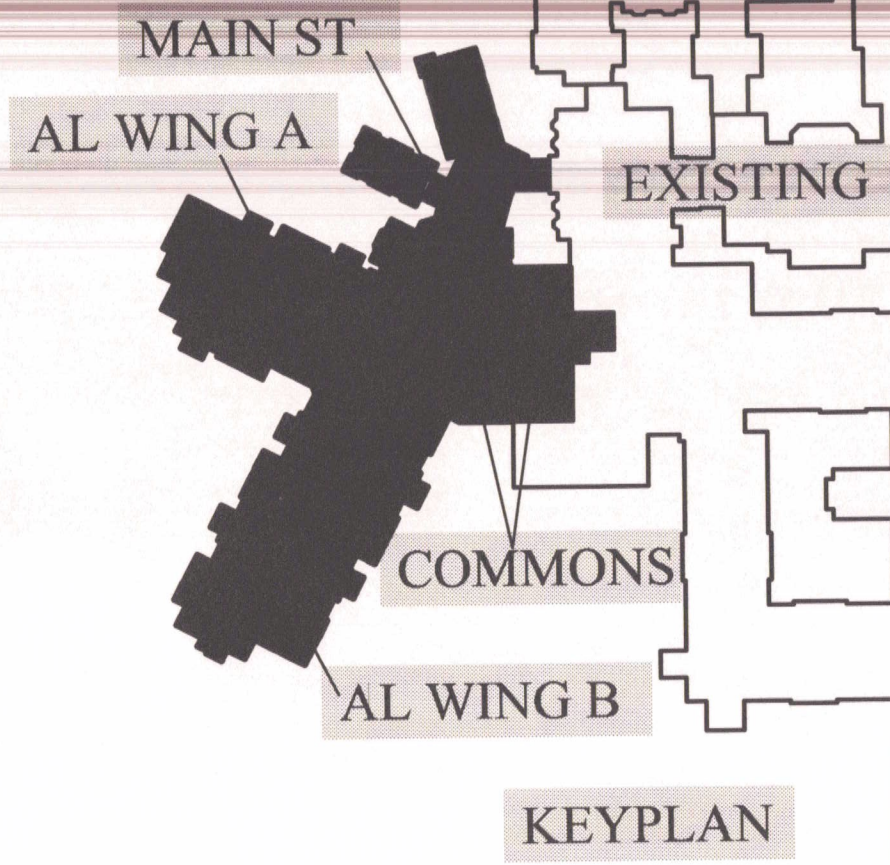

LANDSCAPE/SITE CODED NOTES:

1. LANDSCAPE LIGHT FIXTURE. SEE ELECTRIC DRAWINGS.
1-1: GROUND MOUNTED BUILDING UPRISE LIGHT FIXTURE. SEE ELEC DWGS.
1-2: GROUND MOUNTED BUILDING UPRISE LIGHT FIXTURE. SEE ELEC DWGS.
1-3: GROUND MOUNTED BUILDING UPRISE LIGHT FIXTURE. SEE ELEC DWGS.
1-4: GROUND MOUNTED BUILDING UPRISE LIGHT FIXTURE. SEE ELEC DWGS.
1-5: FOUNTAIN AND LIGHT. SEE DETAIL 1/1-2 FOR DETAILS. SEE ELEC AND PLS DWGS.
2. REWORK PARKING SPACE AS REQUIRED/INDICATED AT PHASE 1 DEVELOPMENT.
SEE SHEET L-2.
3. 60" WIDE STAMPED CONCRETE SIDEWALK TYPICAL. SEE C/1-2 FOR COURTYARD WALKS.
SEE SHEET L-3 FOR GRADING AND DETAILS.
4. 4" CONCRETE PAD. TURN DOWN SLAB 42" TYP. AT PADS.
CONNECTED TO EXISTING LOCATIONS. SLOPE 1/4"=1'-0" TYP.
SEE SHEET L-3 FOR GRADING AND DETAILS. SEE C/1-2 FOR COURTYARD WALKS.
5. GRAVEL PAVEMENT UNDER PLANTERS.
6. LARGE PLANTER POTS BY OWNER.
MEDIUM PLANTER POTS BY OWNER.
SMALL PLANTER POTS BY OWNER.
7. PARK BENCH WITH SECURITY ANCHORS. SEE SPEC. 10844.
8. DOWNSPOUT LOCATION. SEE SHEET L-2, L-3 FOR ROOF DRAINAGE. SEE SHEET L-3 FOR YARD DRAIN AND STORM LINES AT COURTYARDS. LINES DASHED INDICATE ROOF DRAINAGE THAT SHALL BE COORDINATED BY PLUMBING CONTRACTOR. SEE PLS DWGS. ROOF PLAN 3-20.
9. DRIP IRRIGATION. PROVIDE CONCRETE REINFORCED DRAIN, 34"-36" HIGH.
20" DIAMETER MIN. SLOPE 1/4"=1'-0" TYP.
SEE DETAIL 1/1-2. SLOPE 1/4"=1'-0" TYP. SEE ELEC AND PLS DWGS.



© COPYRIGHT 2005 JMM ARCHITECTS, INC.

DATE	CHECKED	DATE	CHECKED
1-23-07	STG	04-13-07	STG
JOB #	DRAWN BY	REVISIONS	
0413B	STG		

PHASE 1: LANDSCAPING PLAN
PARTIAL SITE PLAN
CHESTERWOOD VILLAGE - PHASE 2
HILLDALE COMMUNITIES
WEST CHESTER, OHIO

L-1