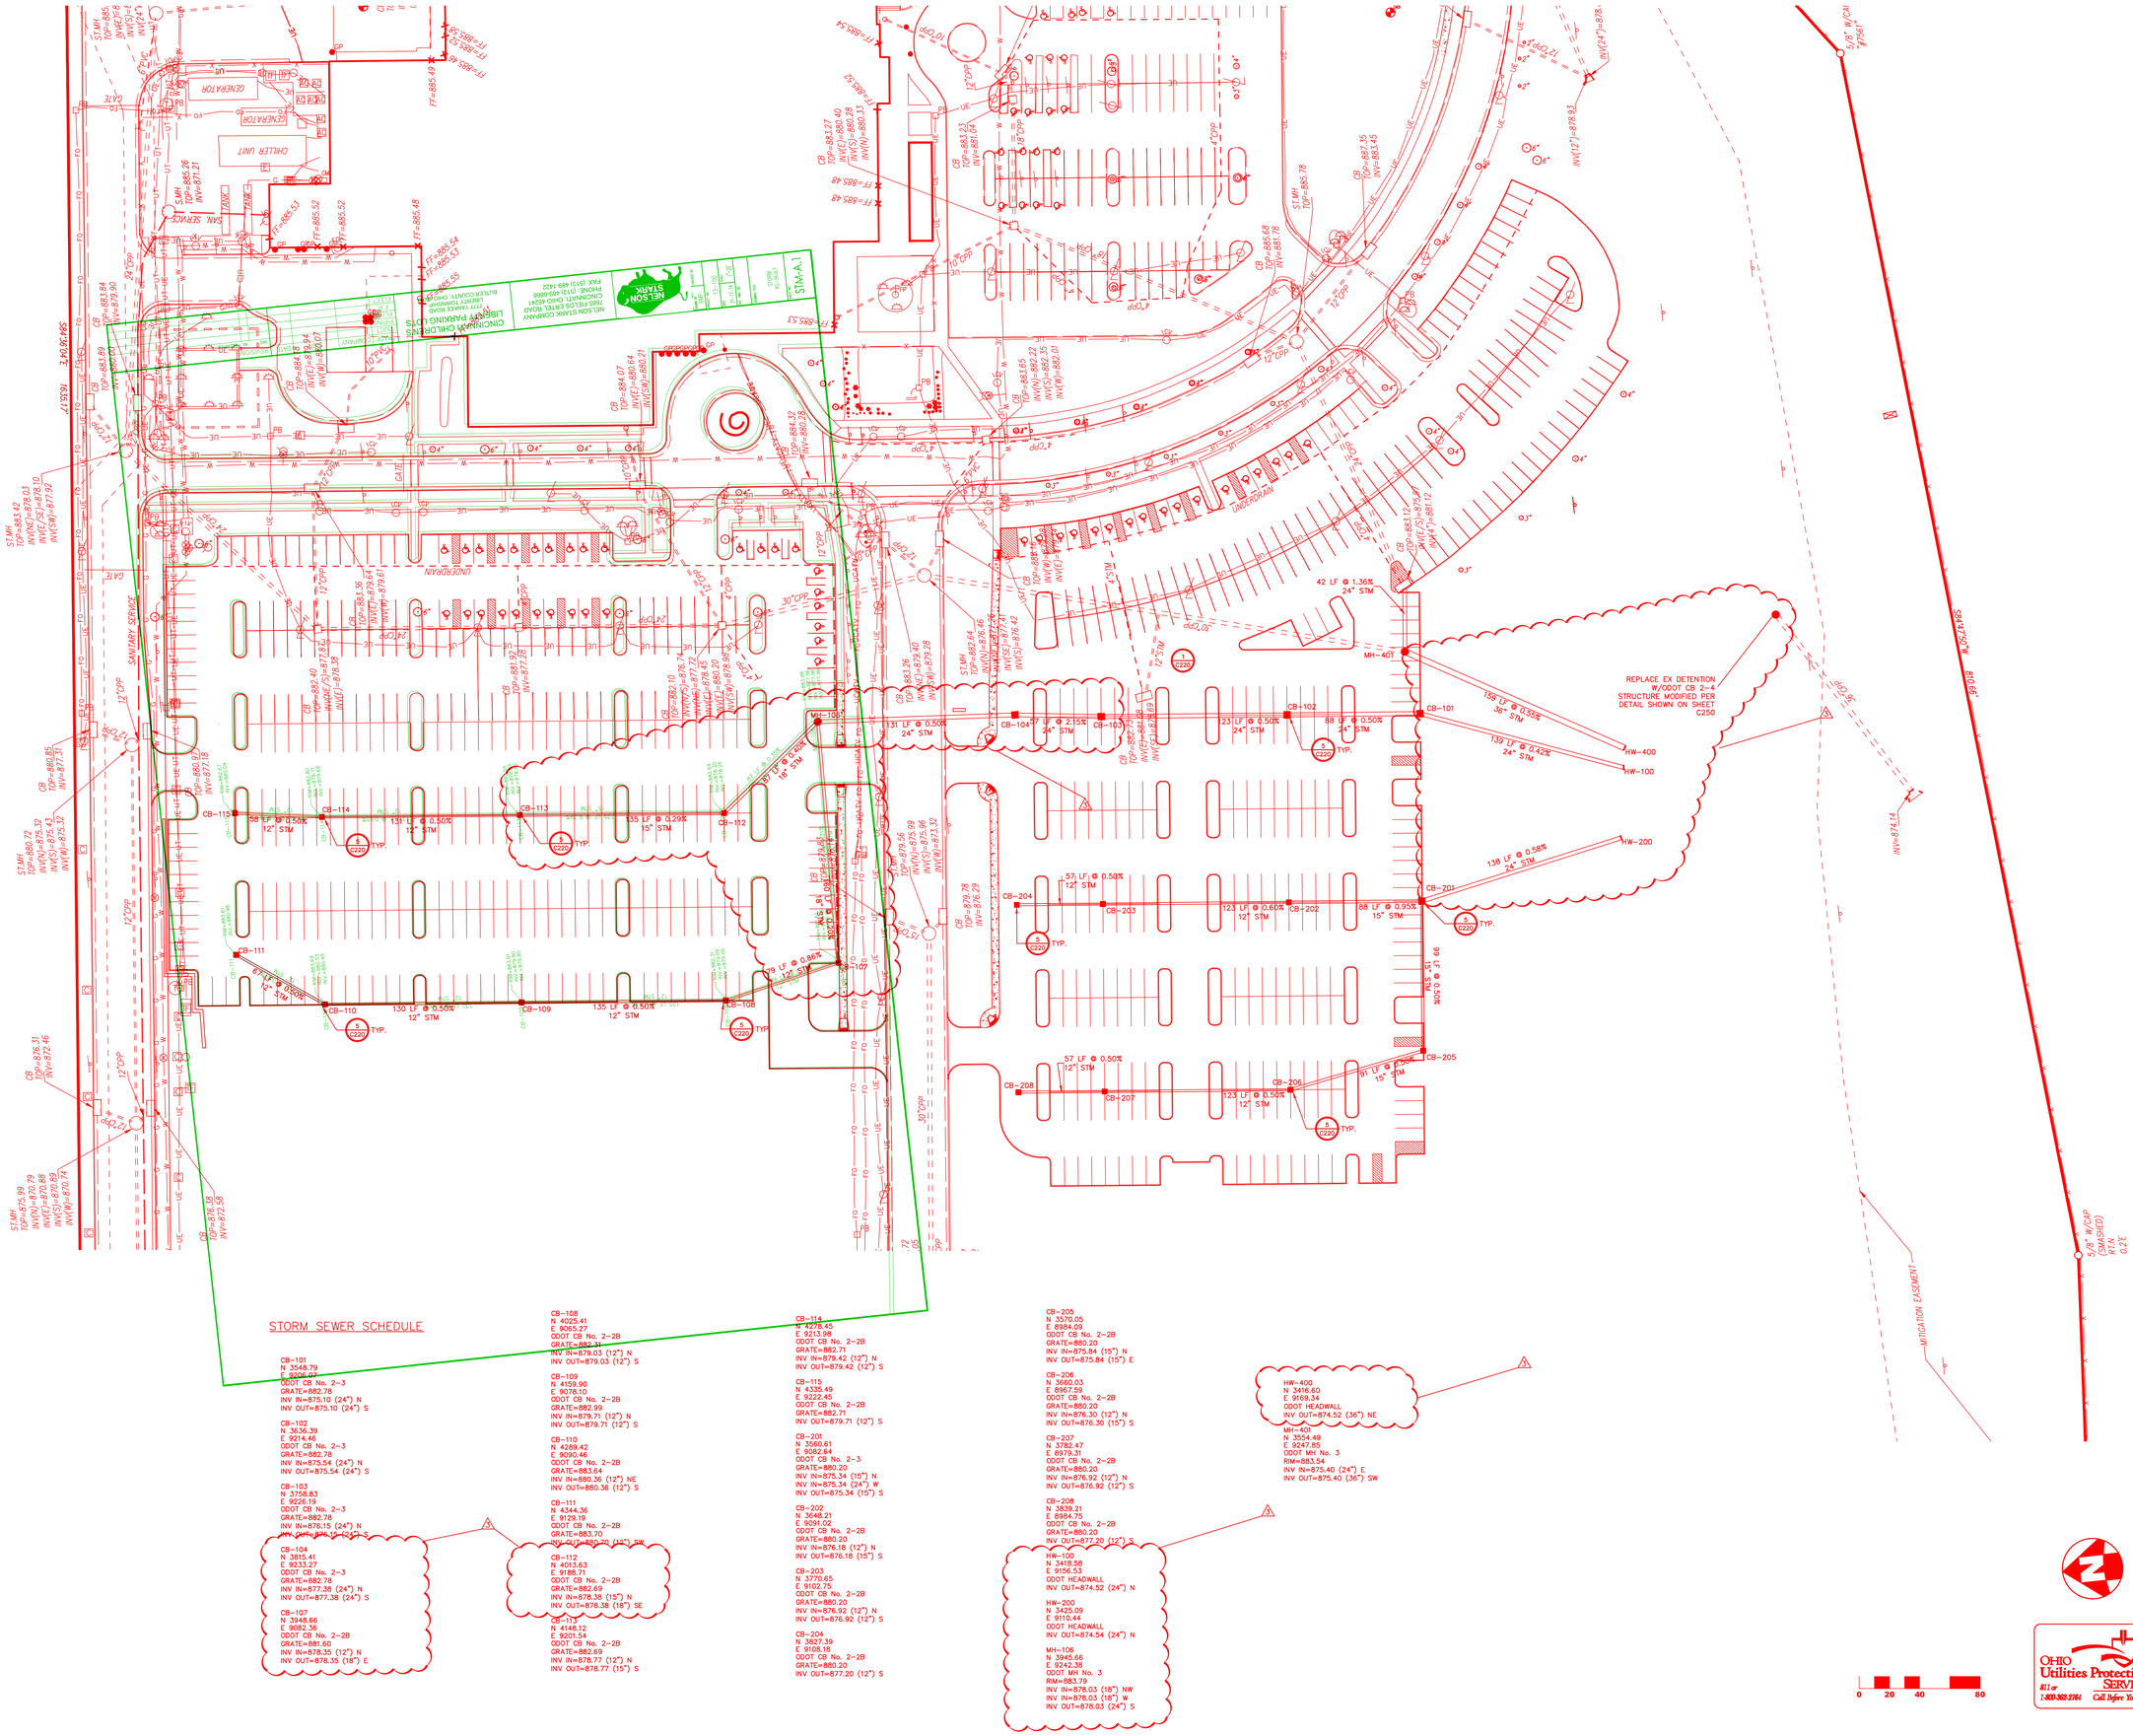


STORM SEWER SCHEDULE

CB-101
N 3548.79
E 9226.07
ODOT CB No. 2-3
GRATE=882.78
INV IN=875.10 (24") N
INV OUT=875.10 (24") S

CB-102
N 3636.39
E 9214.46
ODOT CB No. 2-3
GRATE=882.78
INV IN=875.54 (24") N
INV OUT=875.54 (24") S

CB-103
N 3758.83
E 9226.19
ODOT CB No. 2-3
GRATE=882.78
INV IN=876.15 (24") N
INV OUT=876.15 (24") S

CB-104
N 3815.41
E 9233.27
ODOT CB No. 2-3
GRATE=882.78
INV IN=877.38 (24") N
INV OUT=877.38 (24") S

CB-107
N 3948.66
E 9082.36
ODOT CB No. 2-2B
GRATE=881.60
INV IN=878.35 (12") N
INV OUT=878.35 (18") E

CB-108
N 4025.41
E 9065.27
ODOT CB No. 2-2B
GRATE=882.71
INV IN=879.03 (12") N
INV OUT=879.03 (12") S

CB-109
N 4159.90
E 9078.10
ODOT CB No. 2-2B
GRATE=882.99
INV IN=879.71 (12") N
INV OUT=879.71 (12") S

CB-110
N 4289.42
E 9090.46
ODOT CB No. 2-2B
GRATE=883.64
INV IN=880.36 (12") NE
INV OUT=880.36 (12") S

CB-111
N 4344.36
E 9129.19
ODOT CB No. 2-2B
GRATE=883.70
INV OUT=880.70 (12") SW

CB-112
N 4013.63
E 9188.71
ODOT CB No. 2-2B
GRATE=882.69
INV IN=878.38 (15") N
INV OUT=878.38 (18") SE

CB-113
N 4148.12
E 9201.54
ODOT CB No. 2-2B
GRATE=882.69
INV IN=878.77 (12") N
INV OUT=878.77 (15") S

CB-114
N 4278.45
E 9213.98
ODOT CB No. 2-2B
GRATE=882.71
INV IN=879.42 (12") N
INV OUT=879.42 (12") S

CB-115
N 4335.49
E 9222.45
ODOT CB No. 2-2B
GRATE=882.71
INV OUT=879.71 (12") S

CB-201
N 3560.61
E 9082.64
ODOT CB No. 2-3
GRATE=880.20
INV IN=875.34 (15") N
INV OUT=875.34 (15") S

CB-202
N 3648.21
E 9091.09
ODOT CB No. 2-2B
GRATE=880.20
INV IN=876.18 (12") N
INV OUT=876.18 (15") S

CB-203
N 3770.65
E 9102.75
ODOT CB No. 2-2B
GRATE=880.20
INV IN=876.92 (12") N
INV OUT=876.92 (12") S

CB-204
N 3827.39
E 9108.18
ODOT CB No. 2-2B
GRATE=880.20
INV OUT=877.20 (12") S

CB-205
N 3570.05
E 8984.09
ODOT CB No. 2-2B
GRATE=880.20
INV IN=875.84 (15") N
INV OUT=875.84 (15") E

CB-206
N 3660.03
E 8967.59
ODOT CB No. 2-2B
GRATE=880.20
INV IN=876.30 (12") N
INV OUT=876.30 (15") S

CB-207
N 3782.47
E 8979.31
ODOT CB No. 2-2B
GRATE=880.20
INV IN=876.92 (12") N
INV OUT=876.92 (12") S

CB-208
N 3839.21
E 8984.75
ODOT CB No. 2-2B
GRATE=880.20
INV OUT=877.20 (12") S

HW-100
N 3418.58
E 9156.53
ODOT HEADWALL
INV OUT=874.52 (24") N

HW-200
N 3425.09
E 9110.44
ODOT HEADWALL
INV OUT=874.54 (24") N

MH-106
N 3945.66
E 9242.38
ODOT MH No. 3
RIM=883.79
INV IN=878.03 (18") NW
INV IN=878.03 (18") W
INV OUT=878.03 (24") S

HW-400
N 3416.60
E 9169.34
ODOT HEADWALL
INV OUT=874.52 (36") NE

MH-401
N 3554.49
E 9247.85
ODOT MH No. 3
RIM=883.54
INV IN=875.40 (24") E
INV OUT=875.40 (36") SW

0 20 40 80

OHIO Utilities Protection SERVICE
811 or 1-800-362-2764 Call Before You Dig

GBBN architects | HKS

ARCHITECT (GBBN/HKS LLC)

GBBN ARCHITECTS, INC.
332 EAST EIGHTH ST
CINCINNATI, OH 45202

HKS ARCHITECTS, INC.
350 N. SAINT PAUL ST
SUITE 100
DALLAS, TX 75201

CONSULTANTS:

STRUCTURAL ENGINEER
THP Ltd.
100 E 8th St.
Cincinnati, OH 45202
v 513.241.3222
www.thpltd.com

MEP ENGINEER
PEDCO E & A Services, Inc.
11499 Chester Rd, Suite 501
Cincinnati, OH 45246
v 513.782.4920
www.pedcoea.com

ARCHITECTURAL PARTNER
WA Inc.
807 Broadway, 2nd Floor
Cincinnati, Ohio 45202
v 513.641.0111
www.wa-inc.biz

CIVIL & LANDSCAPING
The Kleingers Group
6305 Centre Park Drive
West Chester, OH 45069
v 513.779.7851
www.kleingers.com

BRANDED ENVIRONMENTS
Kolar
660 Lincoln Ave, #443
Cincinnati, OH 45206
v 513.241.4884
www.kolardesign.net

Cincinnati Children's
Hospital Medical Center
Liberty Campus

Inpatient Expansion

7777 Yankee Rd.
Liberty Township,
Butler County, OH 45044

CONSTRUCTION MANAGER
Messer Construction Co.
2495 Langdon Farm Road
Cincinnati, OH 45237
v 513.672.5000
www.messer.com

Drawing Issue:

BID PACKAGE 1
EARLY SITE - PARKING AND UTILITIES

No.	Date	Description
1	9/9/13	Early Site - Parking and Utilities
2	10/23/2013	Bulletin 2
3	11/6/2013	Bulletin 3


Drawing Title

UTILITY PLAN

GBBN Job Number: 13257.03
HKS Job Number: 16051.010
Scale:
Date: 9/9/13
Seal: STATE OF OHIO — WARREN THOMAS REASOR EYRE — E-68678 — REGISTERED PROFESSIONAL ENGINEER — 11/6/13

C260

8/30/2013 8:34:47 AM C:\Revit Local\A_CCHMC-LIBERTY_SHELL_2014_tgormley.rvt

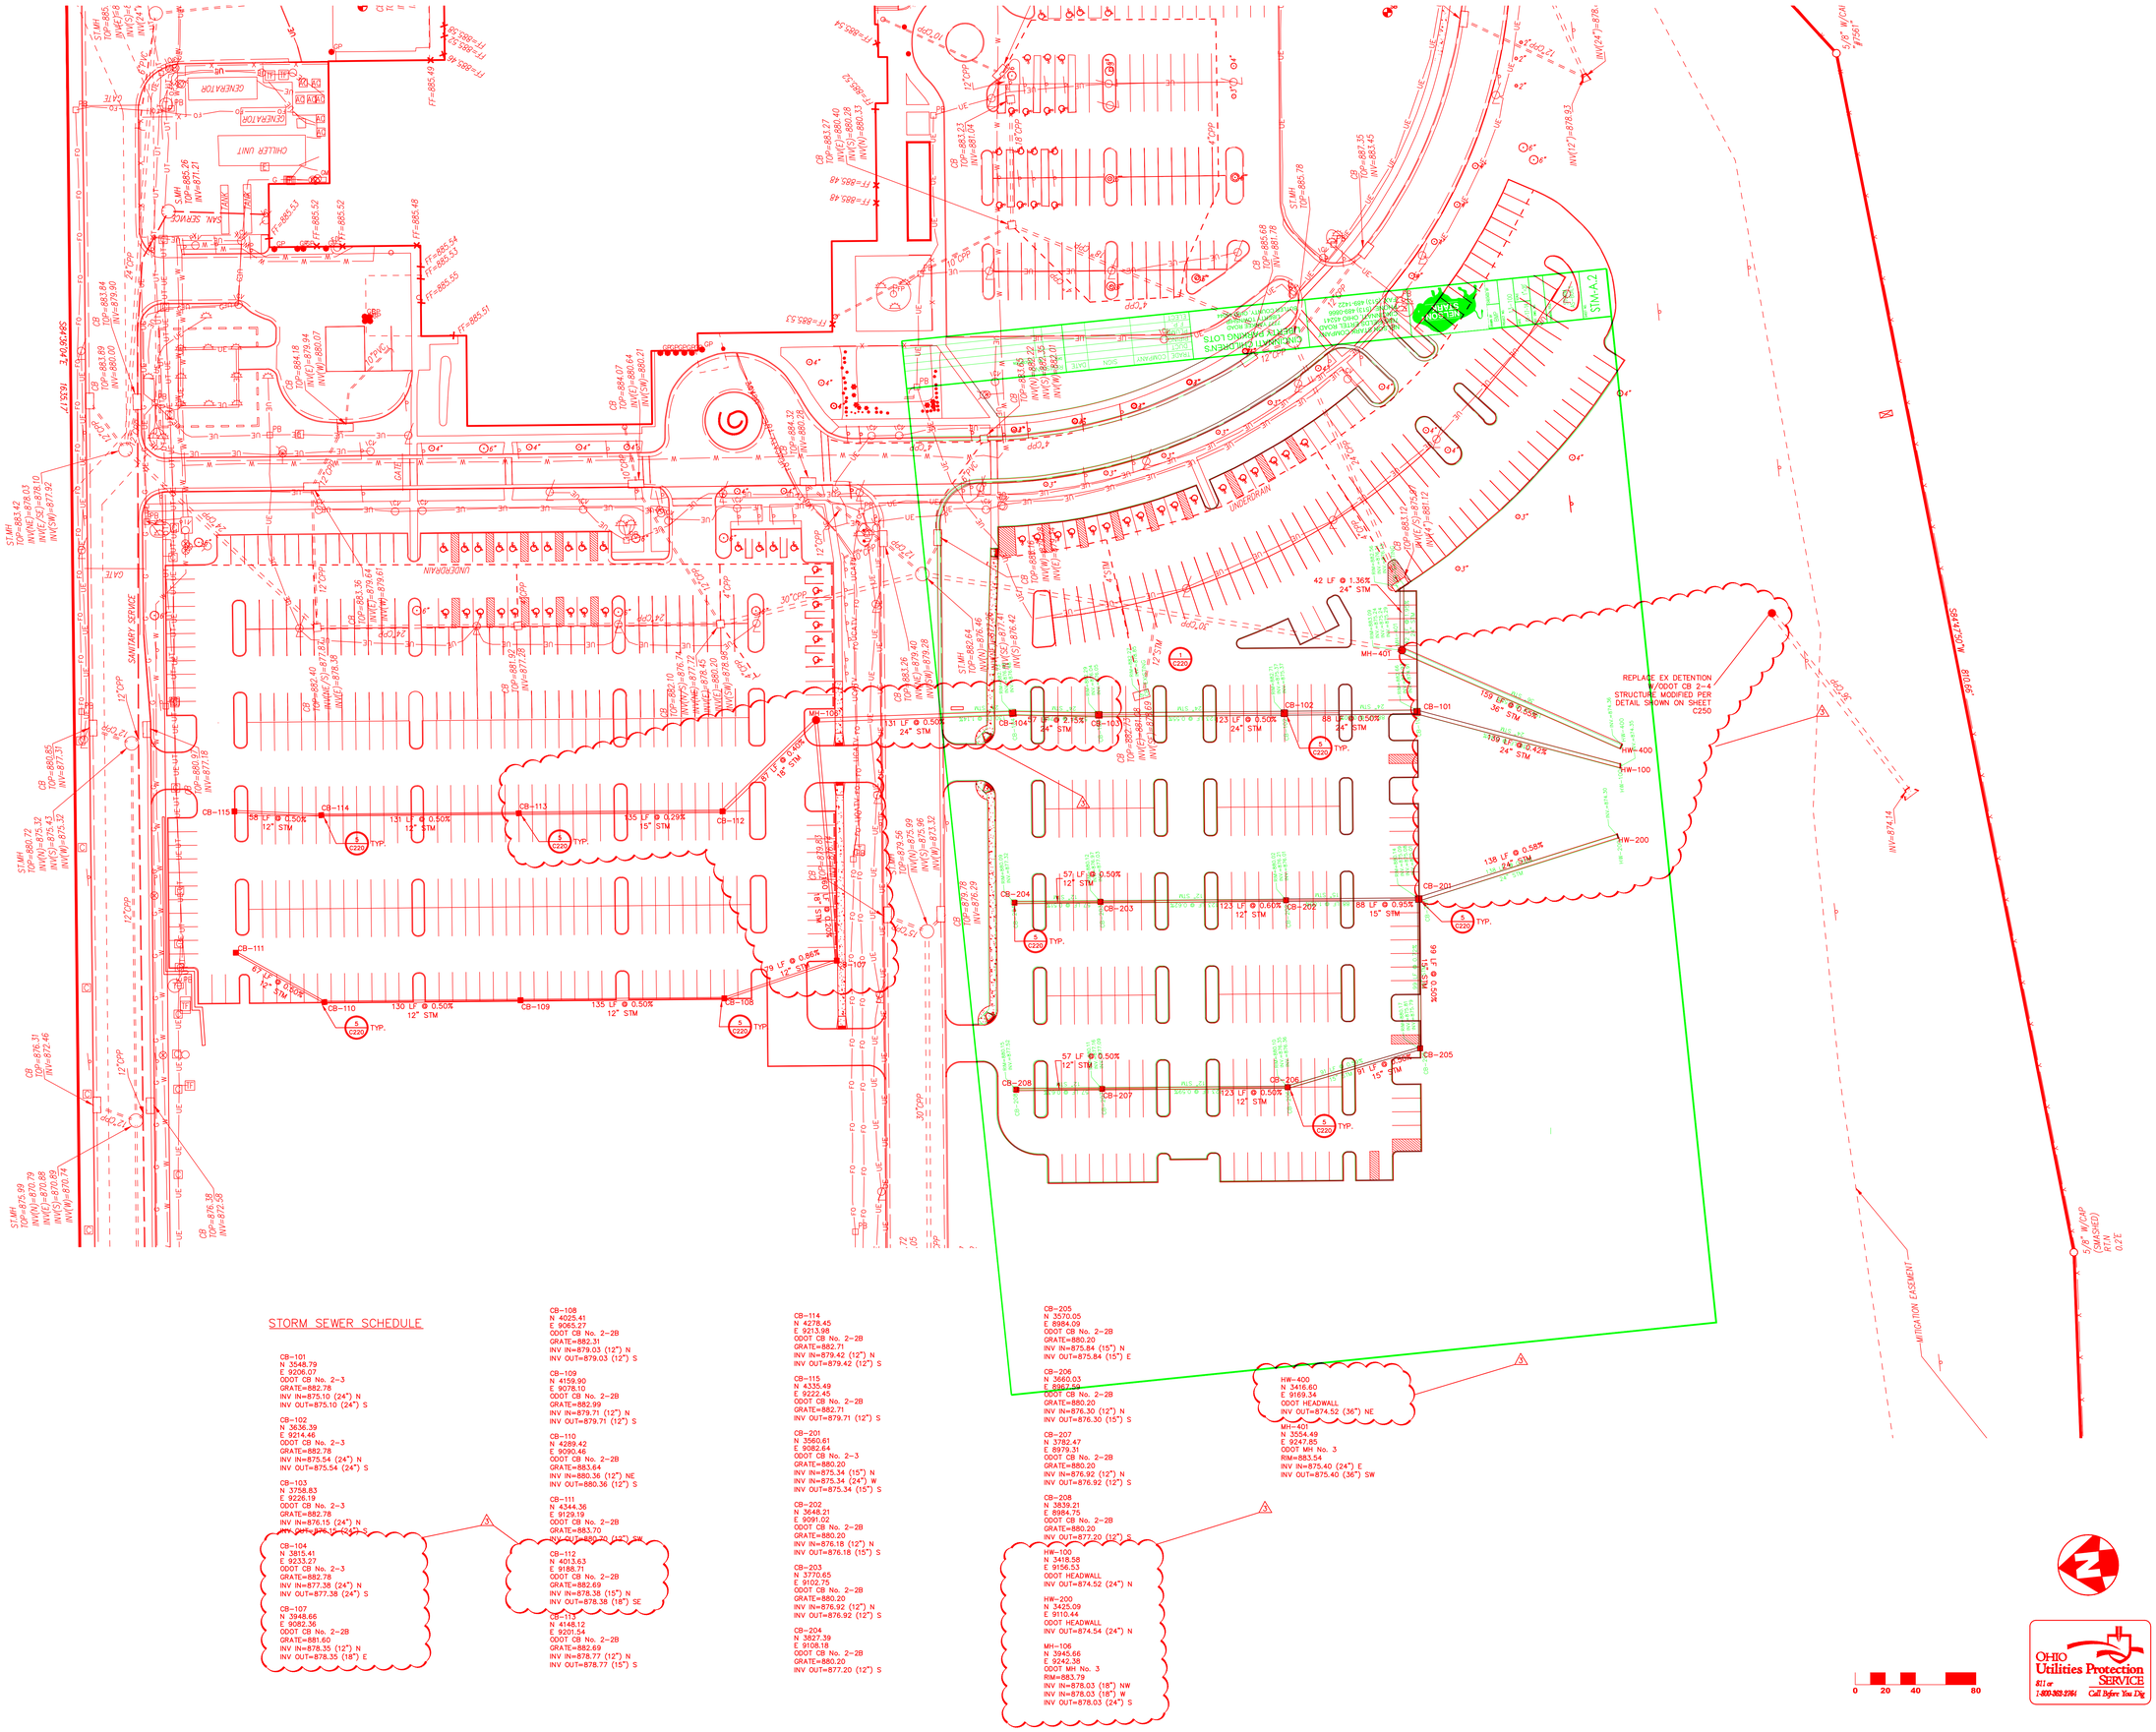

STORM SEWER SCHEDULE

CB-101
N 3548.79
E 9206.07
ODOT CB No. 2-3
GRATE=882.78
INV IN=875.10 (24") N
INV OUT=875.10 (24") S

CB-102
N 3636.39
E 9214.46
ODOT CB No. 2-3
GRATE=882.78
INV IN=875.54 (24") N
INV OUT=875.54 (24") S

CB-103
N 3758.83
E 9226.19
ODOT CB No. 2-3
GRATE=882.78
INV IN=876.15 (24") N
INV OUT=876.15 (24") S

CB-104
N 3815.41
E 9233.27
ODOT CB No. 2-3
GRATE=882.78
INV IN=877.38 (24") N
INV OUT=877.38 (24") S

CB-107
N 3948.66
E 9082.36
ODOT CB No. 2-2B
GRATE=881.60
INV IN=878.35 (12") N
INV OUT=878.35 (18") E

CB-108
N 4025.41
E 9065.27
ODOT CB No. 2-2B
GRATE=882.31
INV IN=879.03 (12") N
INV OUT=879.03 (12") S

CB-109
N 4159.90
E 9078.10
ODOT CB No. 2-2B
GRATE=882.99
INV IN=879.71 (12") N
INV OUT=879.71 (12") S

CB-110
N 4289.42
E 9090.46
ODOT CB No. 2-2B
GRATE=883.64
INV IN=880.36 (12") NE
INV OUT=880.36 (12") S

CB-111
N 4344.36
E 9129.19
ODOT CB No. 2-2B
GRATE=883.70
INV OUT=880.70 (12") SW

CB-112
N 4013.63
E 9188.71
ODOT CB No. 2-2B
GRATE=882.69
INV IN=878.38 (15") N
INV OUT=878.38 (18") SE

CB-113
N 4148.12
E 9201.54
ODOT CB No. 2-2B
GRATE=882.69
INV IN=878.77 (12") N
INV OUT=878.77 (15") S

CB-114
N 4278.45
E 9213.98
ODOT CB No. 2-2B
GRATE=882.71
INV IN=879.42 (12") N
INV OUT=879.42 (12") S

CB-115
N 4335.49
E 9222.45
ODOT CB No. 2-2B
GRATE=882.71
INV IN=879.71 (12") S

CB-201
N 3560.61
E 9082.64
ODOT CB No. 2-3
GRATE=880.20
INV IN=875.34 (15") N
INV IN=875.34 (24") W
INV OUT=875.34 (15") S

CB-202
N 3648.21
E 9091.09
ODOT CB No. 2-2B
GRATE=880.20
INV IN=876.18 (12") N
INV OUT=876.18 (15") S

CB-203
N 3770.65
E 9102.75
ODOT CB No. 2-2B
GRATE=880.20
INV IN=876.92 (12") N
INV OUT=876.92 (12") S

CB-204
N 3827.39
E 9108.18
ODOT CB No. 2-2B
GRATE=880.20
INV OUT=877.20 (12") S

CB-205
N 3570.05
E 8984.09
ODOT CB No. 2-2B
GRATE=880.20
INV IN=875.84 (15") N
INV OUT=875.84 (15") E

CB-206
N 3660.03
E 8967.59
ODOT CB No. 2-2B
GRATE=880.20
INV IN=876.30 (12") N
INV OUT=876.30 (15") S

CB-207
N 3782.47
E 8979.31
ODOT CB No. 2-2B
GRATE=880.20
INV IN=876.92 (12") N
INV OUT=876.92 (12") S

CB-208
N 3839.21
E 8984.75
ODOT CB No. 2-2B
GRATE=880.20
INV OUT=877.20 (12") S

HW-100
N 3418.58
E 9156.53
ODOT HEADWALL
INV OUT=874.52 (24") N

HW-200
N 3425.09
E 9110.44
ODOT HEADWALL
INV OUT=874.54 (24") N

MH-106
N 3945.66
E 9242.38
ODOT MH No. 3
RIM=883.79
INV IN=878.03 (18") NW
INV IN=878.03 (18") W
INV OUT=878.03 (24") S

HW-400
N 3416.60
E 9169.34
ODOT HEADWALL
INV OUT=874.52 (36") NE

MH-401
N 3554.49
E 9247.85
ODOT MH No. 3
RIM=883.54
INV IN=875.40 (24") E
INV OUT=875.40 (36") SW

0 20 40 80

OHIO Utilities Protection SERVICE
811 or 1-800-362-2764 Call Before You Dig

GBBN architects | HKS

ARCHITECT (GBBN/HKS LLC)

GBBN ARCHITECTS, INC.
332 EAST EIGHTH ST
CINCINNATI, OH 45202

HKS ARCHITECTS, INC.
350 N. SAINT PAUL ST
SUITE 100
DALLAS, TX 75201

CONSULTANTS:

STRUCTURAL ENGINEER
THP Ltd.
100 E 8th St.
Cincinnati, OH 45202
v 513.241.3222
www.thpltd.com

MEP ENGINEER
PEDCO E & A Services, Inc.
11499 Chester Rd, Suite 501
Cincinnati, OH 45246
v 513.782.4920
www.pedcoea.com

ARCHITECTURAL PARTNER
WA Inc.
807 Broadway, 2nd Floor
Cincinnati, Ohio 45202
v 513.641.0111
www.wa-inc.biz

CIVIL & LANDSCAPING
The Kleingers Group
6305 Centre Park Drive
West Chester, OH 45069
v 513.779.7851
www.kleingers.com

BRANDED ENVIRONMENTS
Kolar
660 Lincoln Ave, #443
Cincinnati, OH 45206
v 513.241.4884
www.kolardesign.net

Cincinnati Children's Hospital Medical Center
Liberty Campus

Inpatient Expansion

7777 Yankee Rd.
Liberty Township,
Butler County, OH 45044

CONSTRUCTION MANAGER
Messer Construction Co.
2495 Langdon Farm Road
Cincinnati, OH 45237
v 513.672.5000
www.messer.com

Drawing Issue:

BID PACKAGE 1
EARLY SITE - PARKING AND UTILITIES

No.	Date	Description
1	9/9/13	Early Site - Parking and Utilities
2	10/23/2013	Bulletin 2
3	11/6/2013	Bulletin 3

Drawing Title

UTILITY PLAN

GBBN Job Number: 13257.03
HKS Job Number: 16051.010
Scale:
Date: 9/9/13
Seal: STATE OF OHIO — WARREN THOMAS REASOR EYRE — E-68678 — REGISTERED PROFESSIONAL ENGINEER — 11/6/13

C260

8/30/2013 8:34:47 AM C:\Revit Local\A_CCHMC-LIBERTY_SHELL_2014_tgormley.rvt