
INSPIRED PEOPLE ▲ CREATIVE DESIGN ▲ TRANSFORMING COMMUNITIES

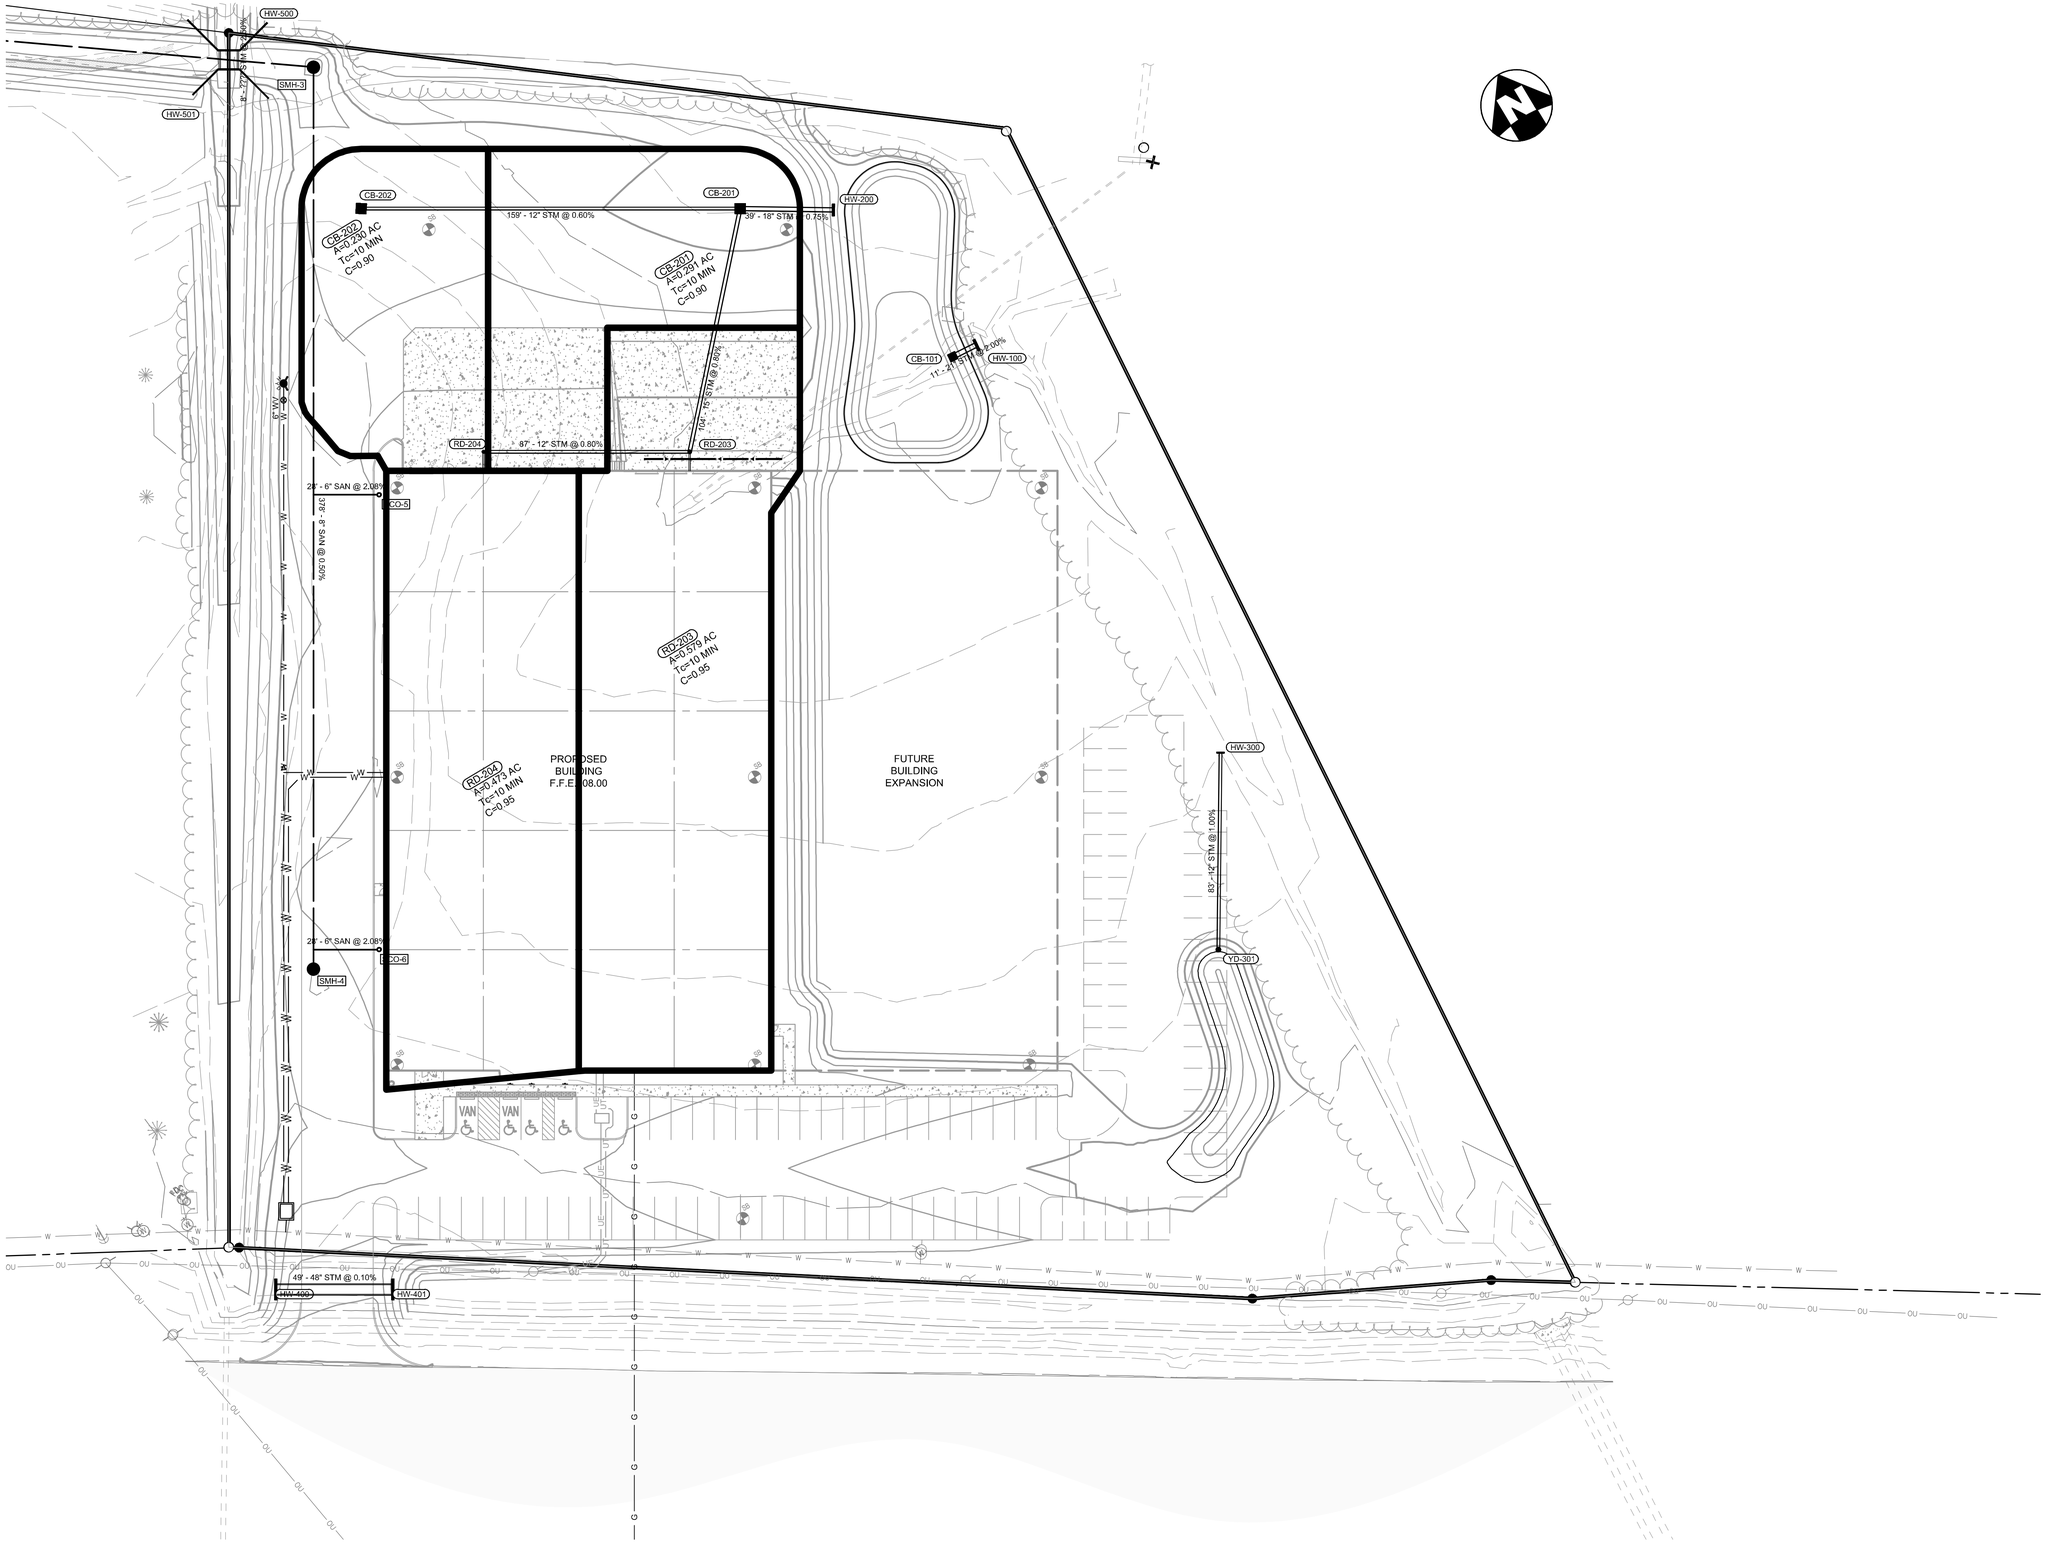

THE KLEINGERS GROUP

CIVIL ENGINEERING
SURVEYING
LANDSCAPE ARCHITECTURE

www.kleingers.com
6305 Centre Park Dr.
West Chester, OH 45069
513.779.7851

SEAL:

STATE OF OHIO
DAVID V. WRIGHT, III
E-68774
REGISTERED PROFESSIONAL ENGINEER

NO.	DATE	DESCRIPTION

DIXON BAYCO
7280 UNION CENTRE BLVD.

SECTION 10 TOWN 2 RANGE 2 BTM
WEST CHESTER TOWNSHIP
BUTLER COUNTY, OH

PROJECT NO:	180242.001
DATE:	08/21/2018

SCALE:

0 15 30 60

SHEET NAME:

LOCAL DRAINAGE PLAN

SHEET NO.

1

OHIO Utilities Protection SERVICE
811 or 1-800-362-2764 Call Before You Dig