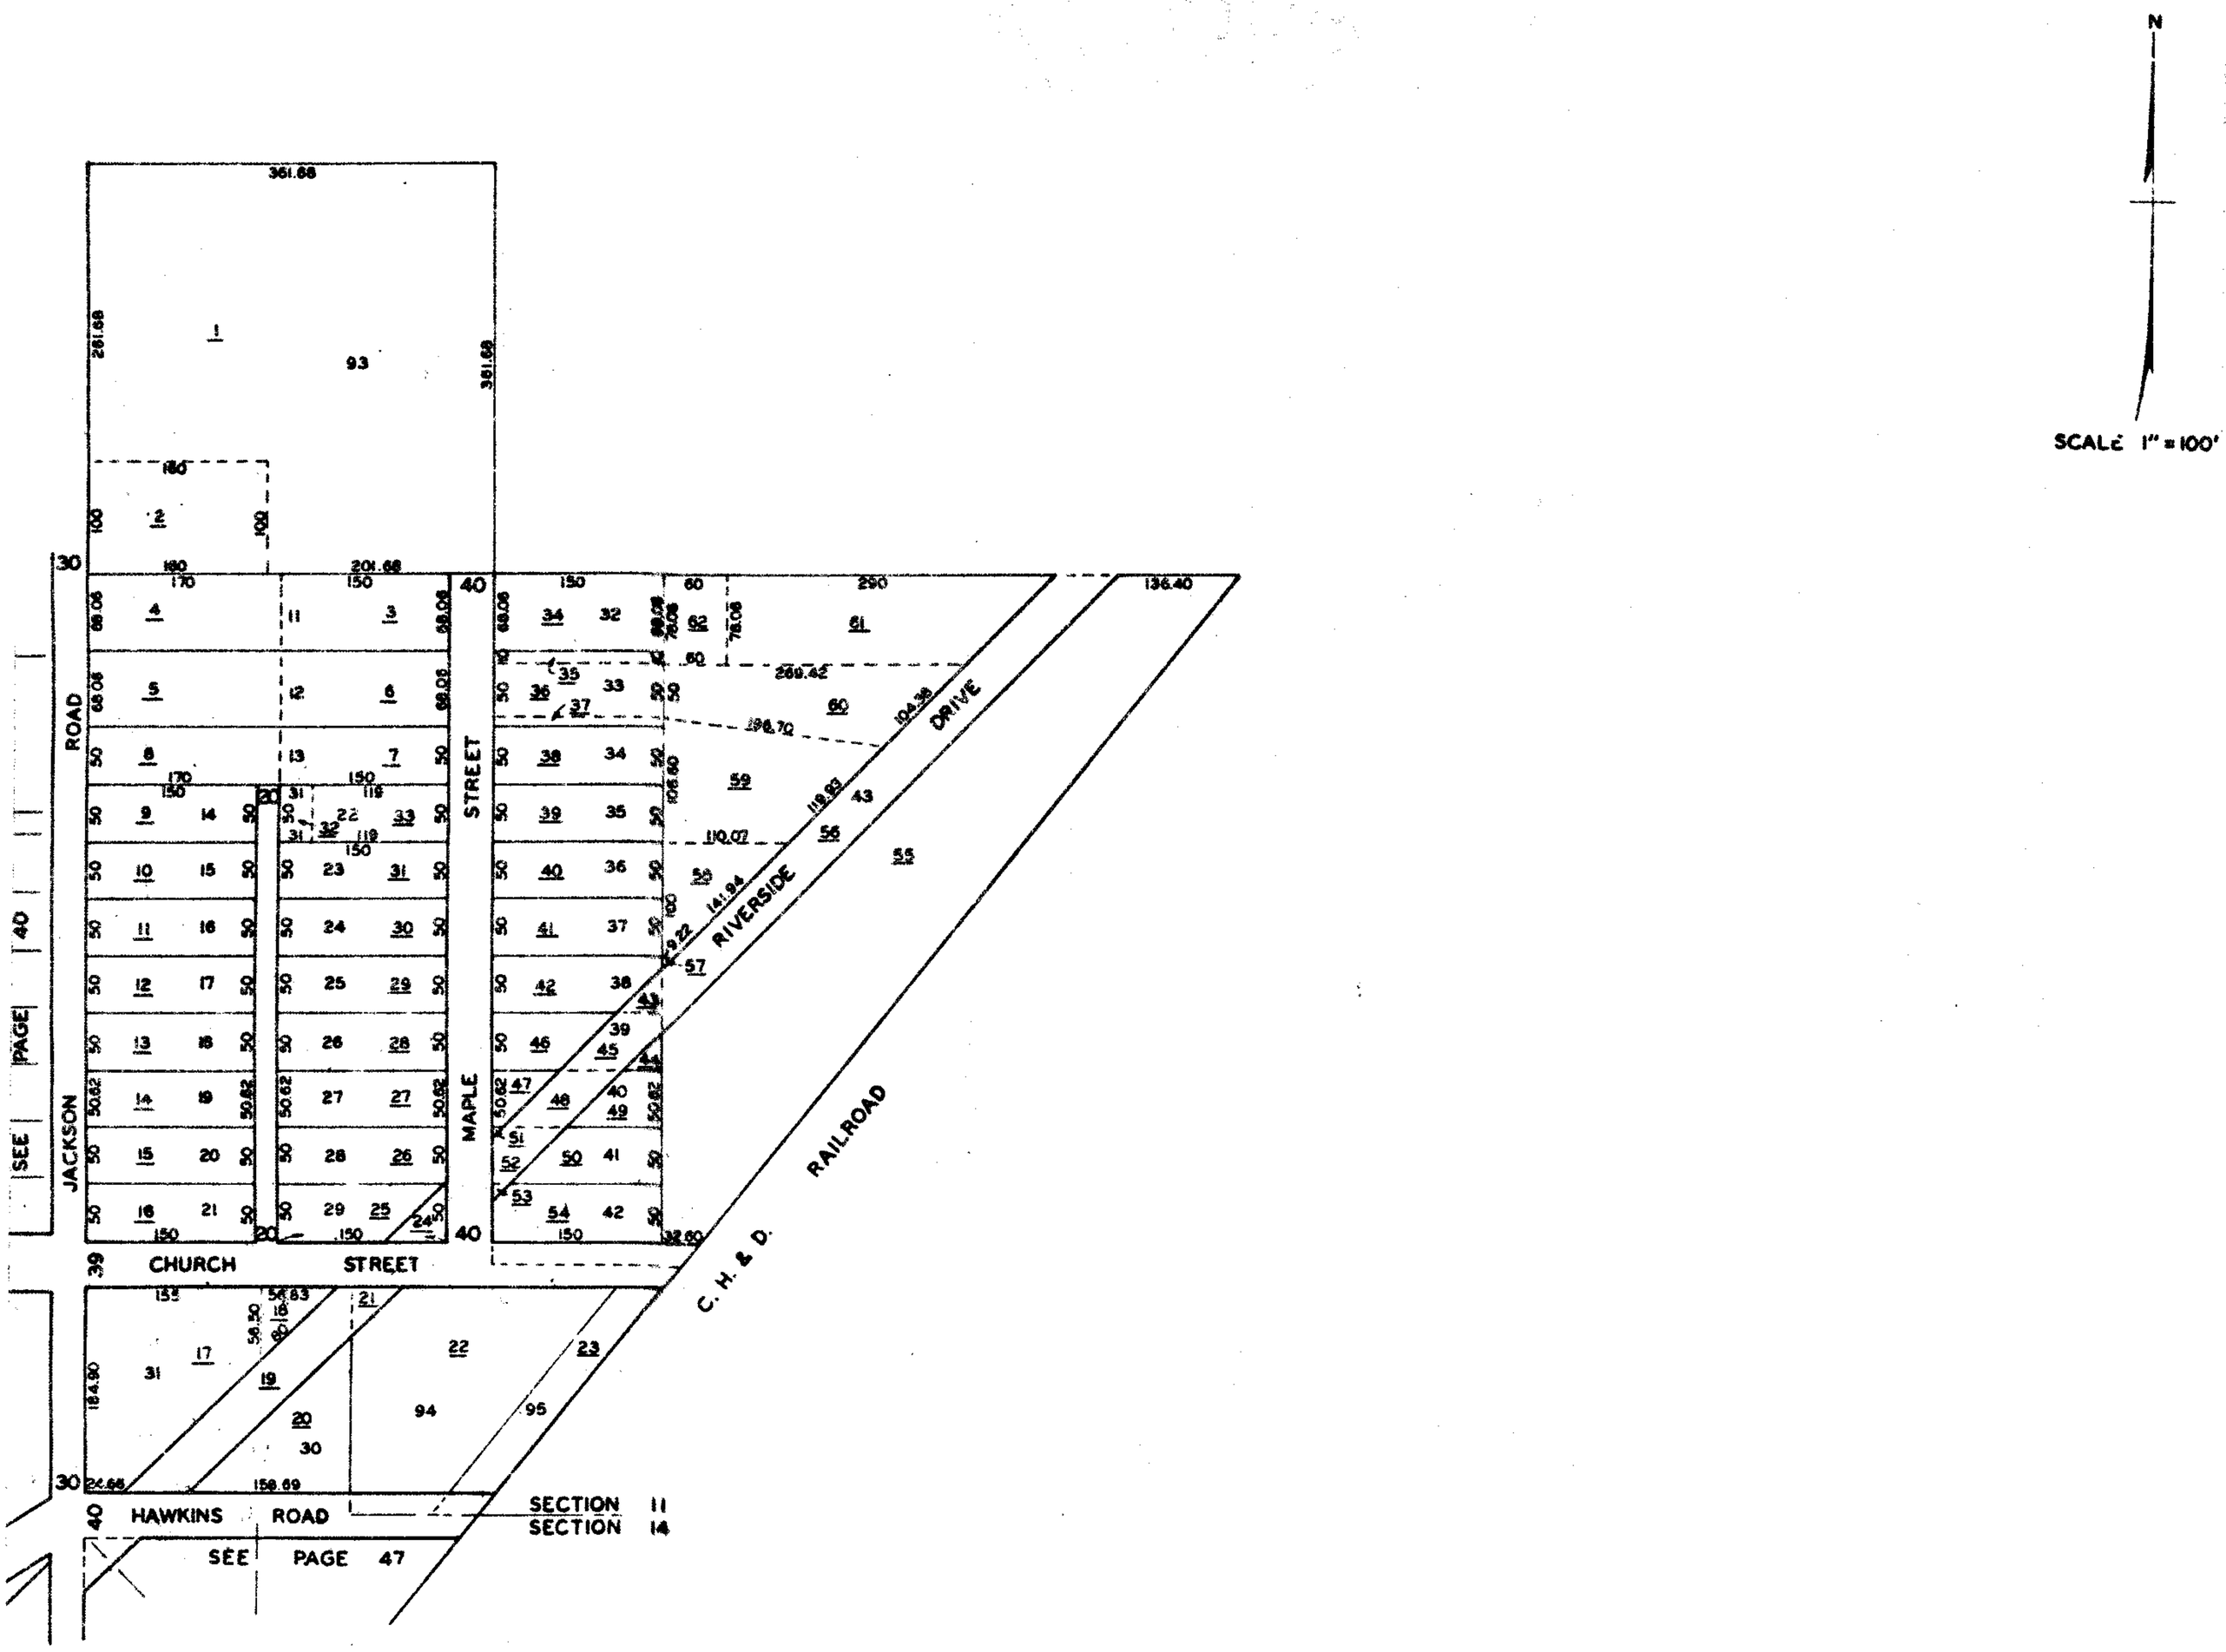
N
SCALE 1" = 100'
JACKSON ROAD
MAPLE STREET
CHURCH STREET
HAWKINS ROAD
RIVERSIDE DRIVE
C. H. & D. RAILROAD
SEE PAGE 47
SEE PAGE 40
SECTION 11
SECTION 14