NEW MIAMI

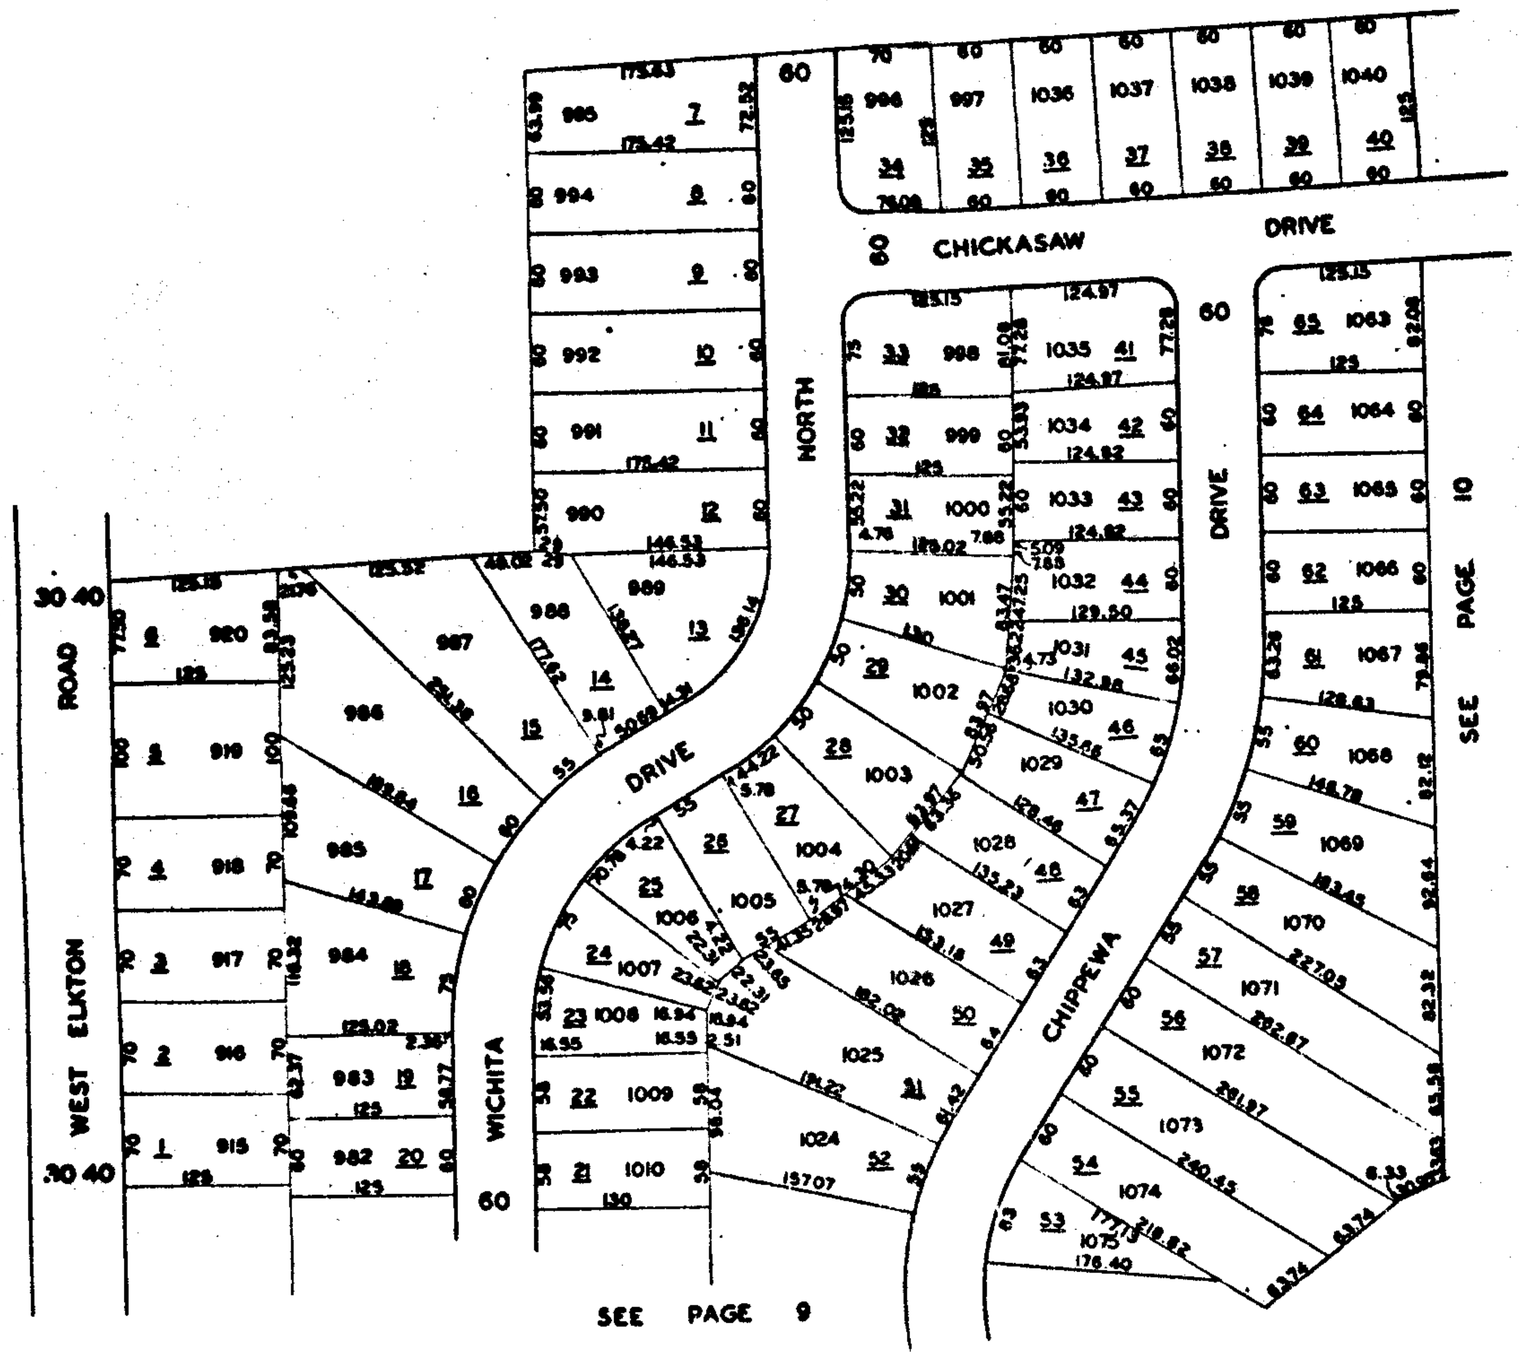
N
SCALE 1"=100'
CHICKASAW DRIVE
NORTH DRIVE
WICHITA DRIVE
CHIPPEWA DRIVE
WEST ELKTON ROAD
SEE PAGE 9
SEE PAGE 10