AUTHORITY	DATE INSTALLED OR RETIRED	DESCRIPTION
C 28972 A.F.E. 17205	Completed Dec. 3, 1920	Retirement of frame waiting shed station 4.28+28. See also Map No. 6.
C-30157 A.F.E. 12464	completed June 1, 1928	Hot Metal Line, Hamilton Furnace to Middletown. See also Sheets 1 and 2, Vol. Sec 62-01-102.2, and Sheets 2, 4, 6, Country 7, this section.
Form 588 Section D	July 1, 1918.	The following deletions from land report as of 6/30/18 have been made to correct errors due to original platting: CLASS 3-1 LAND Parcel No 1 reduced 0.004 Ac. " " 2 " 0.998 Ac. " " 5 " 0.583 Ac. " " 6 " 0.130 Ac. " " 7 " 0.159 Ac. " " 8 " 0.437 Ac. " " 9 " 0.478 Ac. " " 10 " 0.598 Ac. " " 11 " 0.791 Ac. See land schedule. See also changes on Maps 1, 2, 3, 4 and 6.

NOTHING ON THIS LIST.

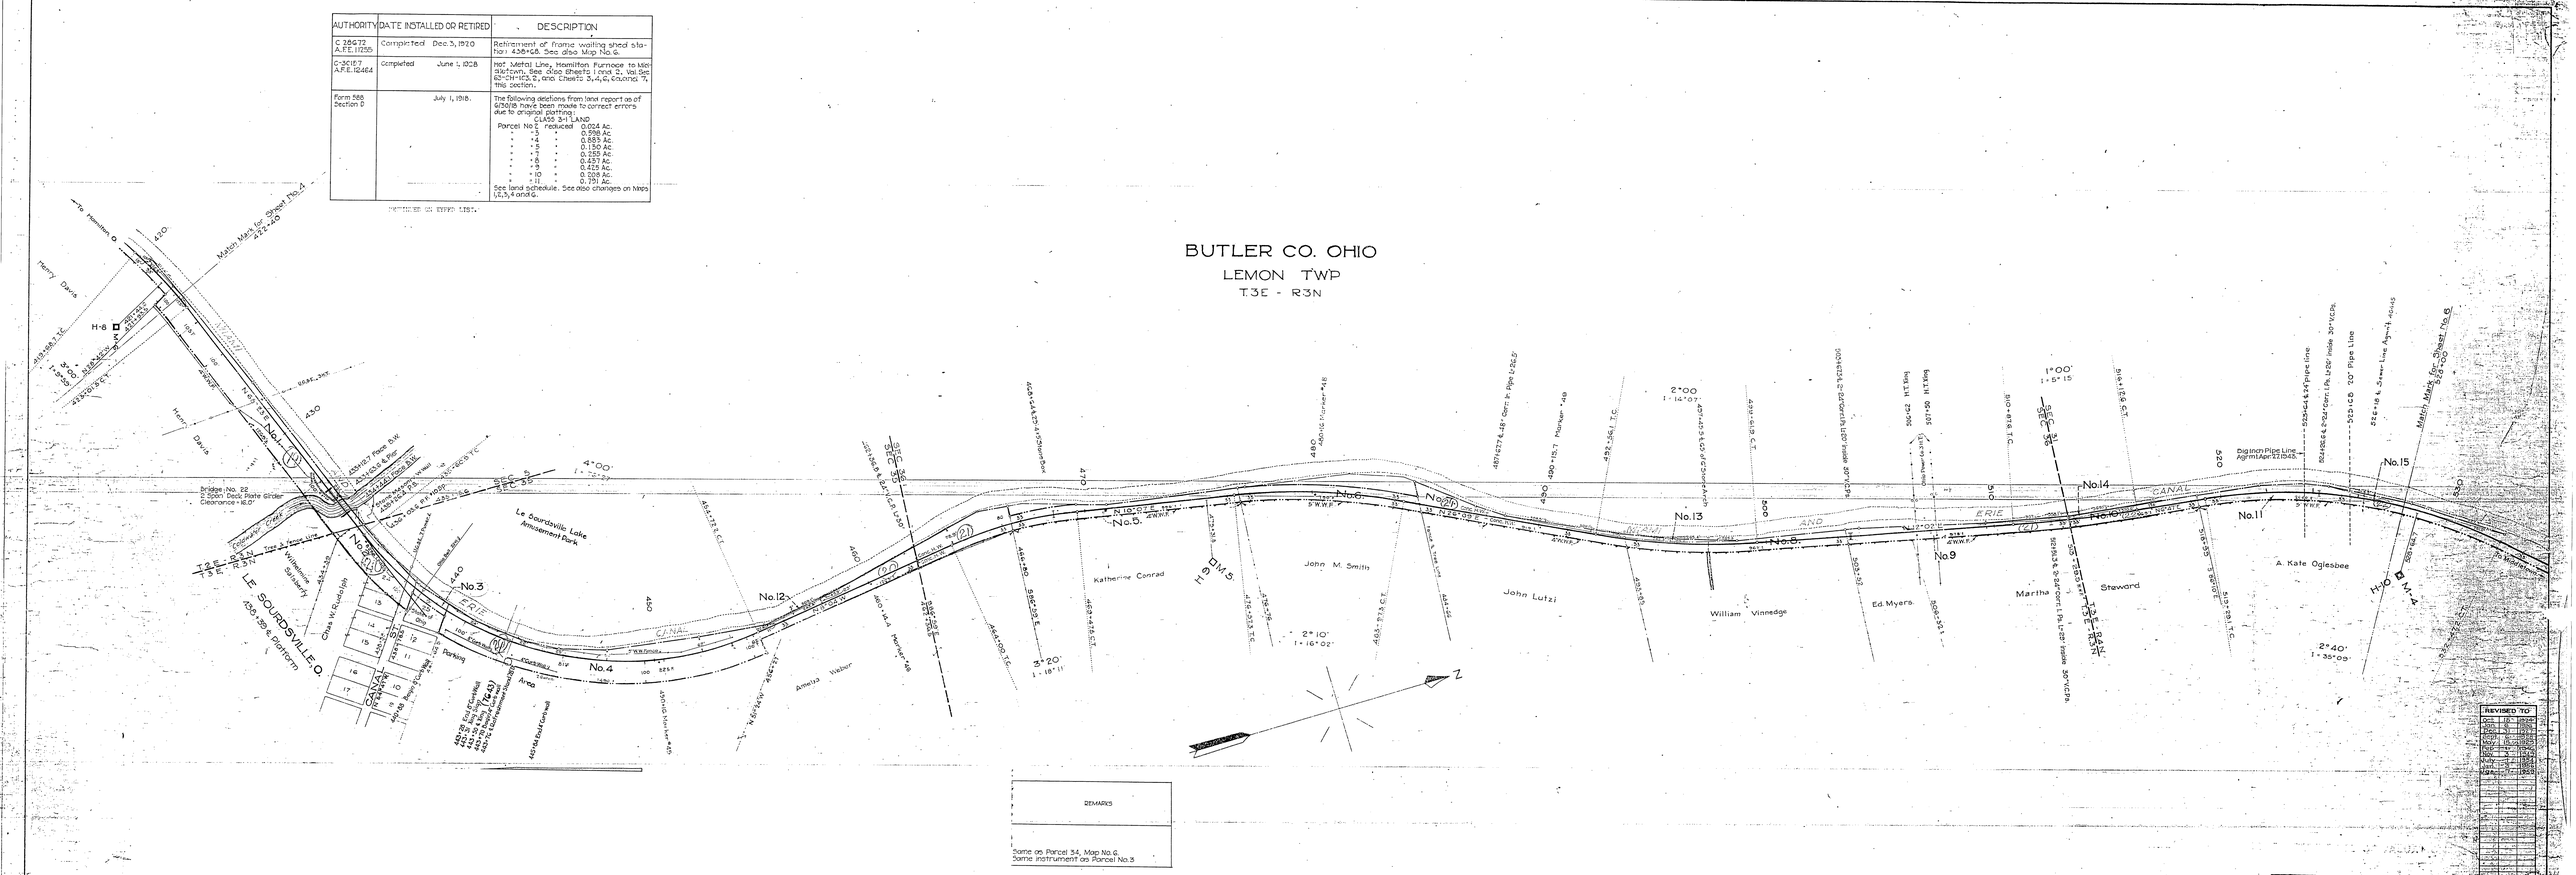
BUTLER CO. OHIO
LEMON TWP
T.3E - R3N
To Hamilton 6
Match Mark for Sheet No. 4
Harry Davis
H-8
Bridge No. 22
2 Span Deck Plate Girder
Clearance = 16.0'
Sidewalk Grade
Top of Rail Line
Le Sourdsville Lake Amusement Park
LE SOURDSVILLE O.
Elev. 639.6 Platform
Wheelwright Sanitary
Chas. W. Rudolph
Parking Area
No. 1
No. 2
No. 3
No. 4
No. 5
No. 6
No. 7
No. 8
No. 9
No. 10
No. 11
No. 12
No. 13
No. 14
No. 15
ERIE
CANAL
Katherine Conrad
John M. Smith
John Lutzi
William Vinnedge
Ed. Myers
Martha Steward
A. Kate Oglesbee
Amelia Weber
H-9
H-10
H-11
Match Mark for Sheet No. 6
Dig Inch Pipe Line Agrmt Apr. 23, 1945
Sewer Line Agrmt. 1945
Pipe Line
Cont. Inc. Pipe Line
Cont. Inc. Pipe Line
Cont. Inc.