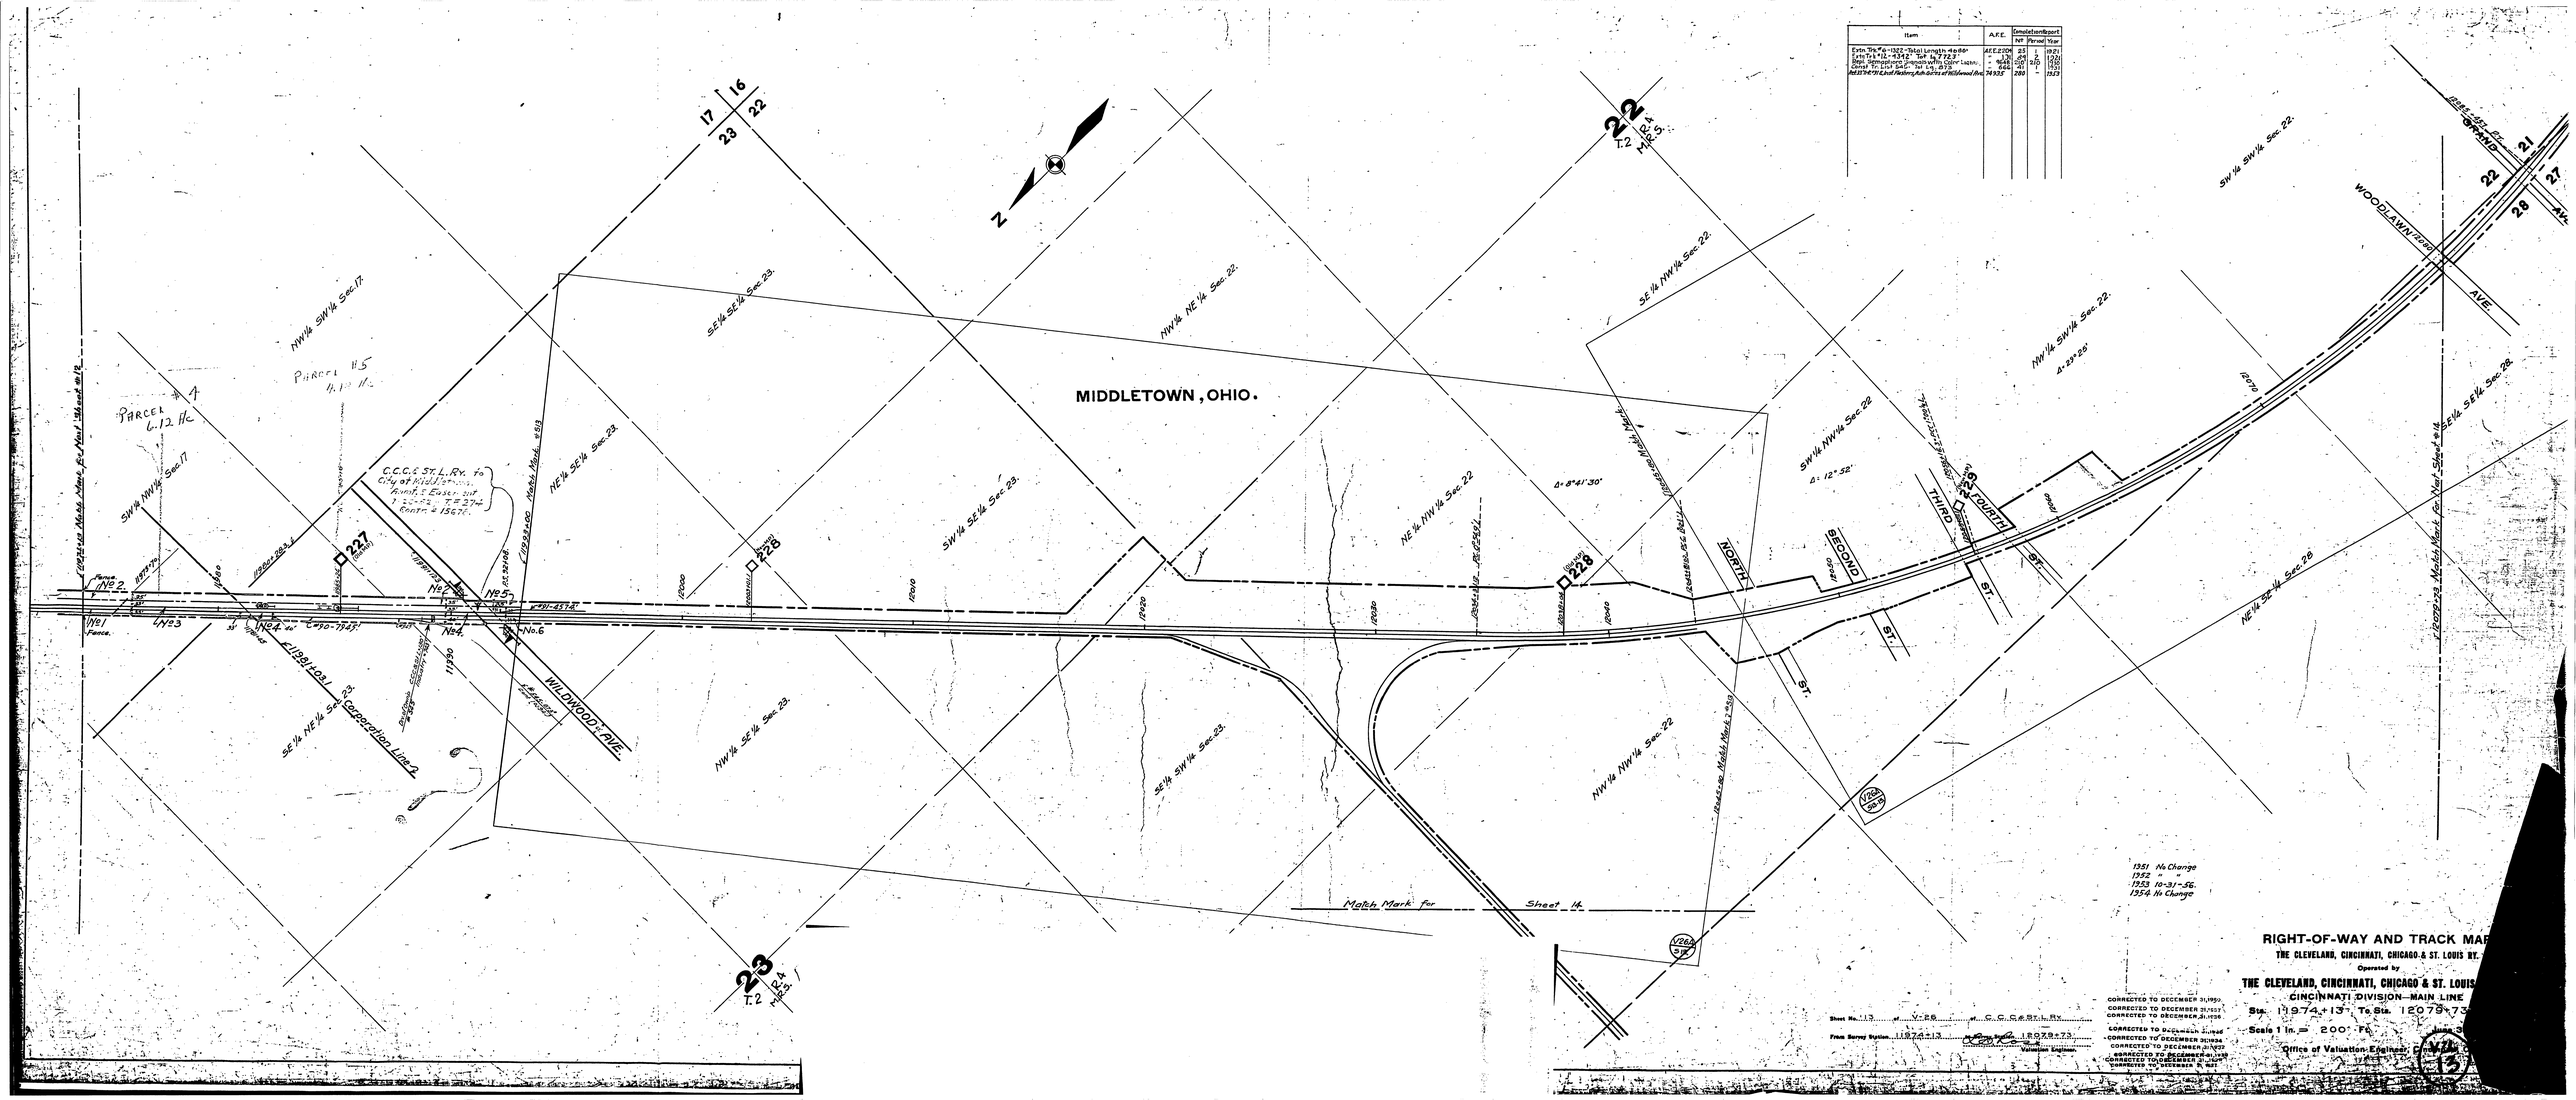

MIDDLETOWN, OHIO.
Item
A.F.E.
Completion Report
AFE 2204
Extn. "Pa" to 1972 - Total Length 4.656"
Extn. 24.15 - 1972 "Pa" 2.722'
Sect. Improvement - Construct Yard Lighting
Const. Tr. Line Sect. - Tot. Ln. 8120'
Add 33'x4'-7" Lt. Roof Reading Auto Gates at Wildwood Ave.
74935
25
15
40
280
1
210
-
1921
1920
1951
1953
PARCEL # 1
6.12.11c
PARCEL # 5
6.11.11c
C.C.C.& St. L. Ry. To City of Middletown
Permit & Easement
Ordinance # 15671
Match Mark #59
Match Mark for Sheet 14
WILDWOOD AVE.
Corporation Line
THIRD
FOURTH
SECOND
NORTH
ST.
AVE.
WOODLAWN
GRAND
Δ= 8°41'30"
Δ= 12°52'
Δ= 27°25'
1351 No Change
1952 " "
1953 10-31-56.
1954 No Change
RIGHT-OF-WAY AND TRACK MAP
THE CLEVELAND, CINCINNATI, CHICAGO & ST. LOUIS RY.
Operated by
THE CLEVELAND, CINCINNATI, CHICAGO & ST. LOUIS
CINCINNATI DIVISION—MAIN LINE
Sta. 1197+13 To Sta. 1207+73
Scale 1 In. = 200' Ft.
Office of Valuation Engineer
Sheet No. 13 of V-26 of C.C.C.St.L.Ry.
From Survey Station 1197+13 To Survey Station 1207+73
Valuation Engineer
CORRECTED TO DECEMBER 31,1950
CORRECTED TO DECEMBER 31,1937
CORRECTED TO DECEMBER 31,1938
CORRECTED TO DECEMBER 31,1940
CORRECTED TO DECEMBER 31,1934
CORRECTED TO DECEMBER 31,1927
CORRECTED TO DECEMBER 31,1939
CORRECTED TO DECEMBER 31,1947
CORRECTED TO DECEMBER 31, 1951
V-26
13