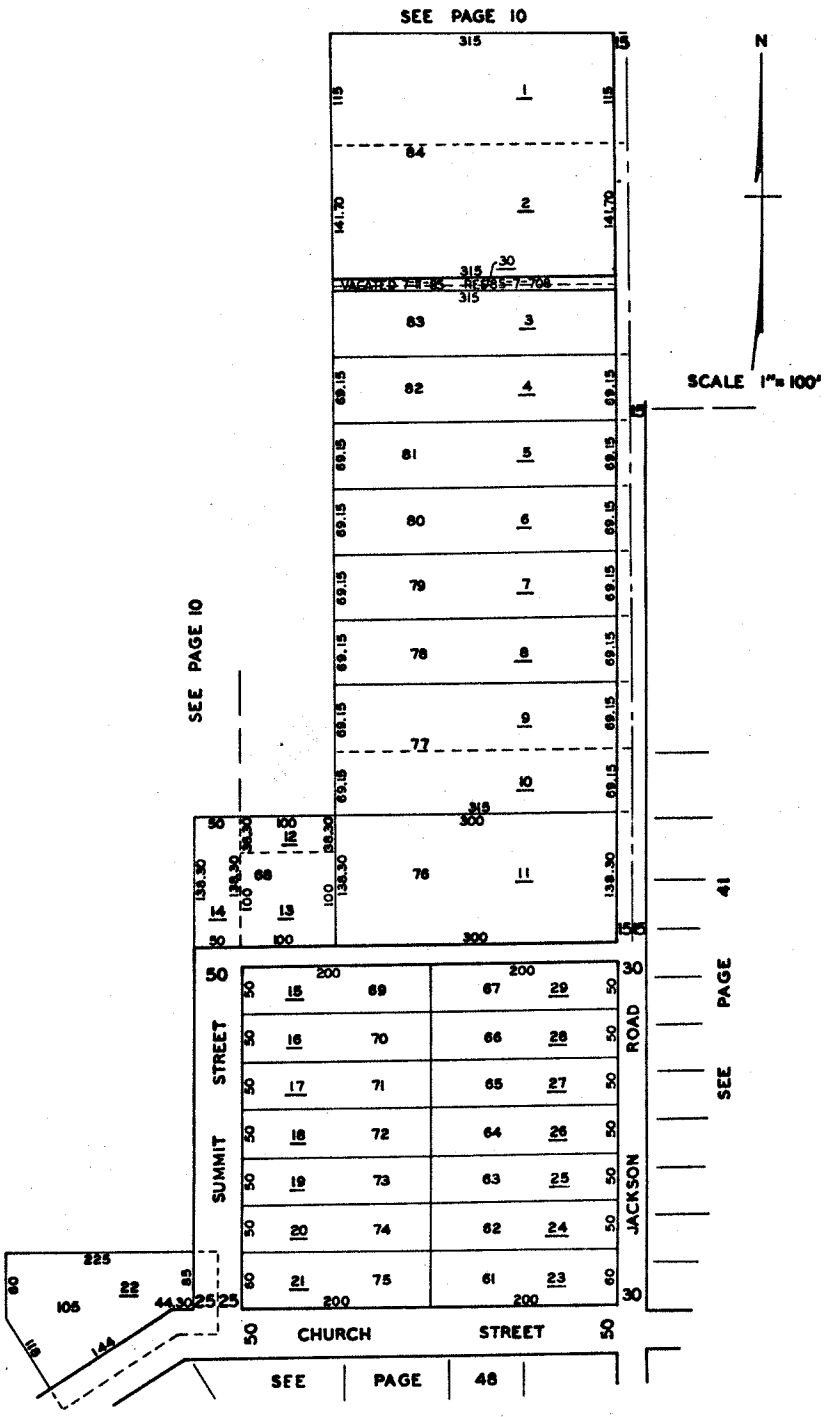
SEE PAGE 10
N
SCALE 1" = 100'
SEE PAGE 10
SUMMIT STREET
JACKSON ROAD
CHURCH STREET
SEE PAGE 41
SEE PAGE 48