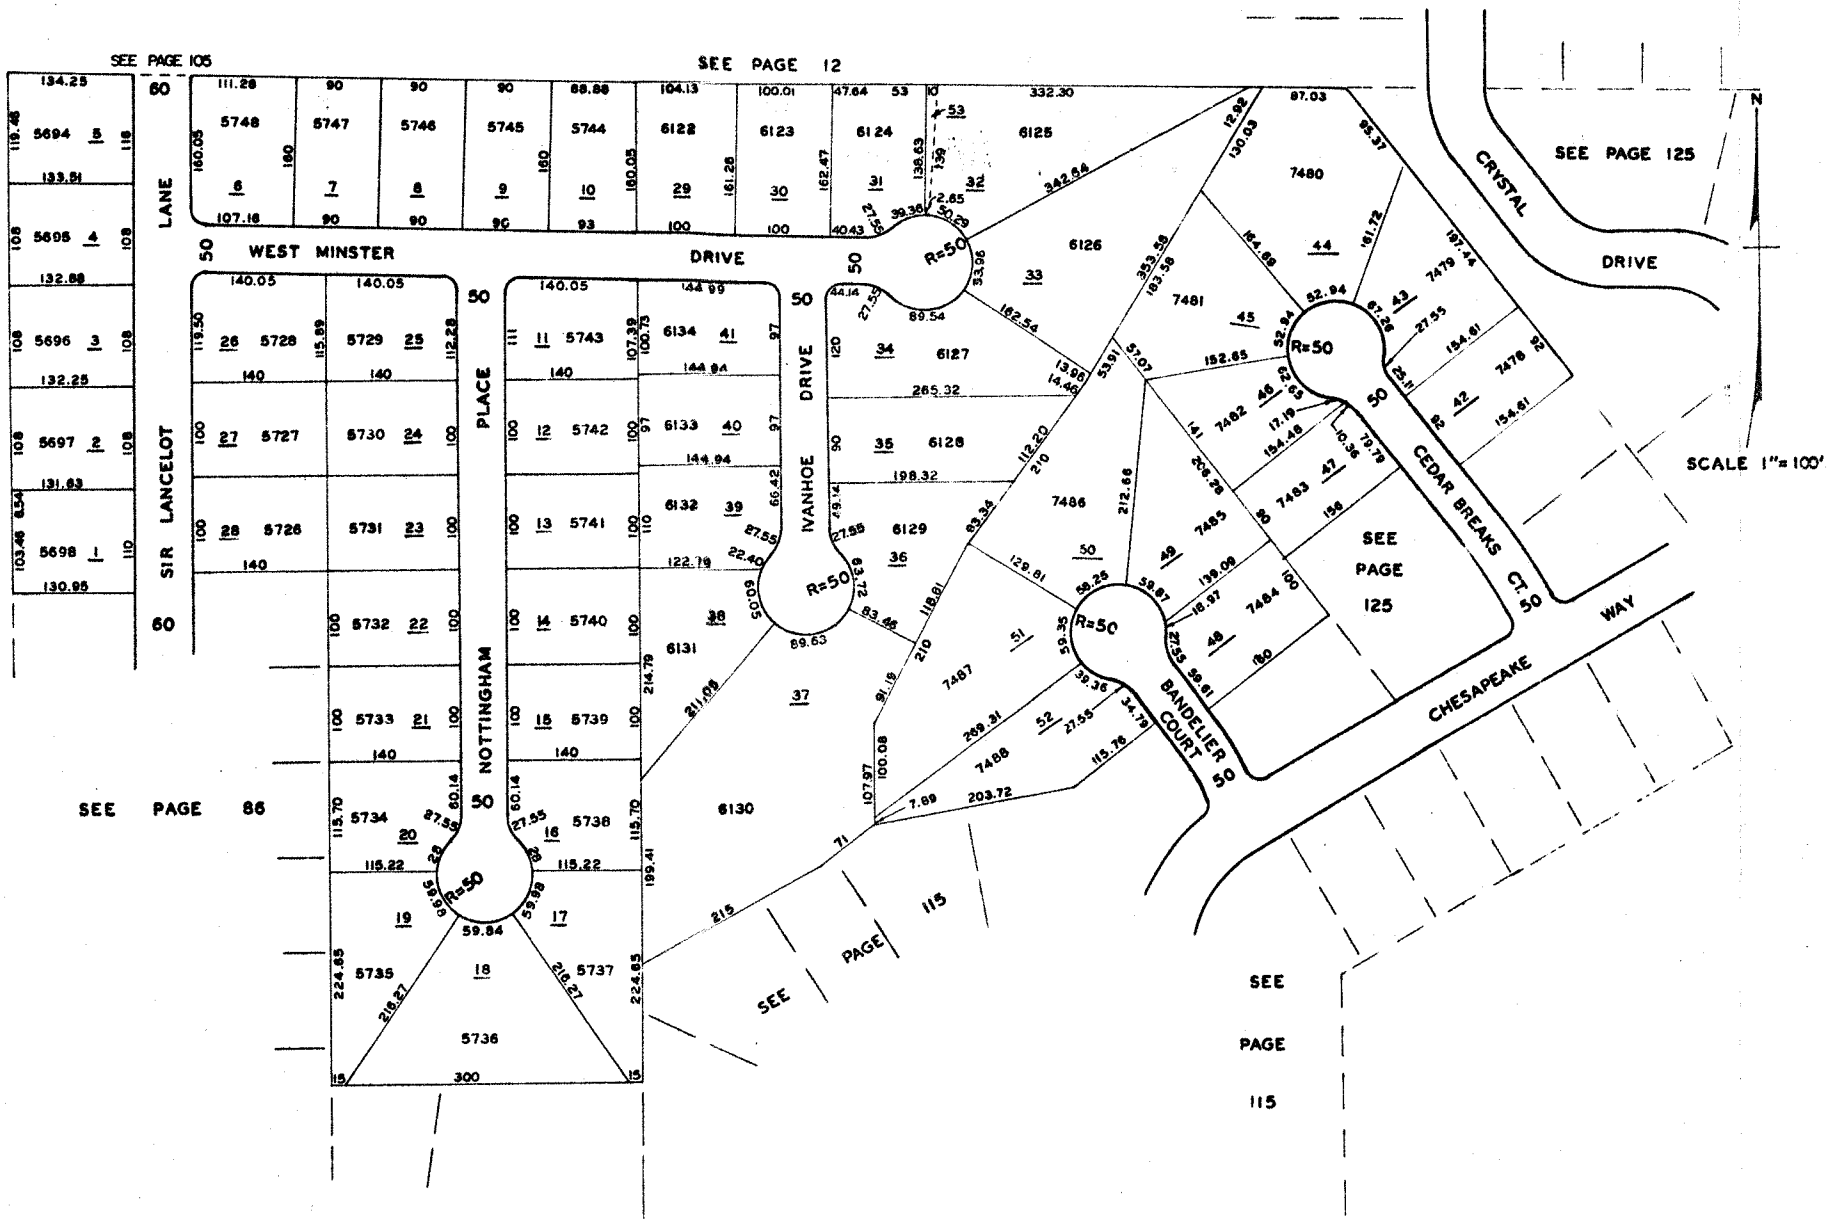
SEE PAGE 105
SEE PAGE 12
SEE PAGE 125
SEE PAGE 86
SEE PAGE 115
SEE PAGE 115
SEE PAGE 125
SIR LANCELOT LANE
WEST MINSTER DRIVE
NOTTINGHAM PLACE
IVANHOE DRIVE
CEDAR BREAKS CT.
BANDELIER COURT
CHESAPEAKE WAY
CRYSTAL DRIVE
SCALE 1"= 100'
N