MIDDLETOWN

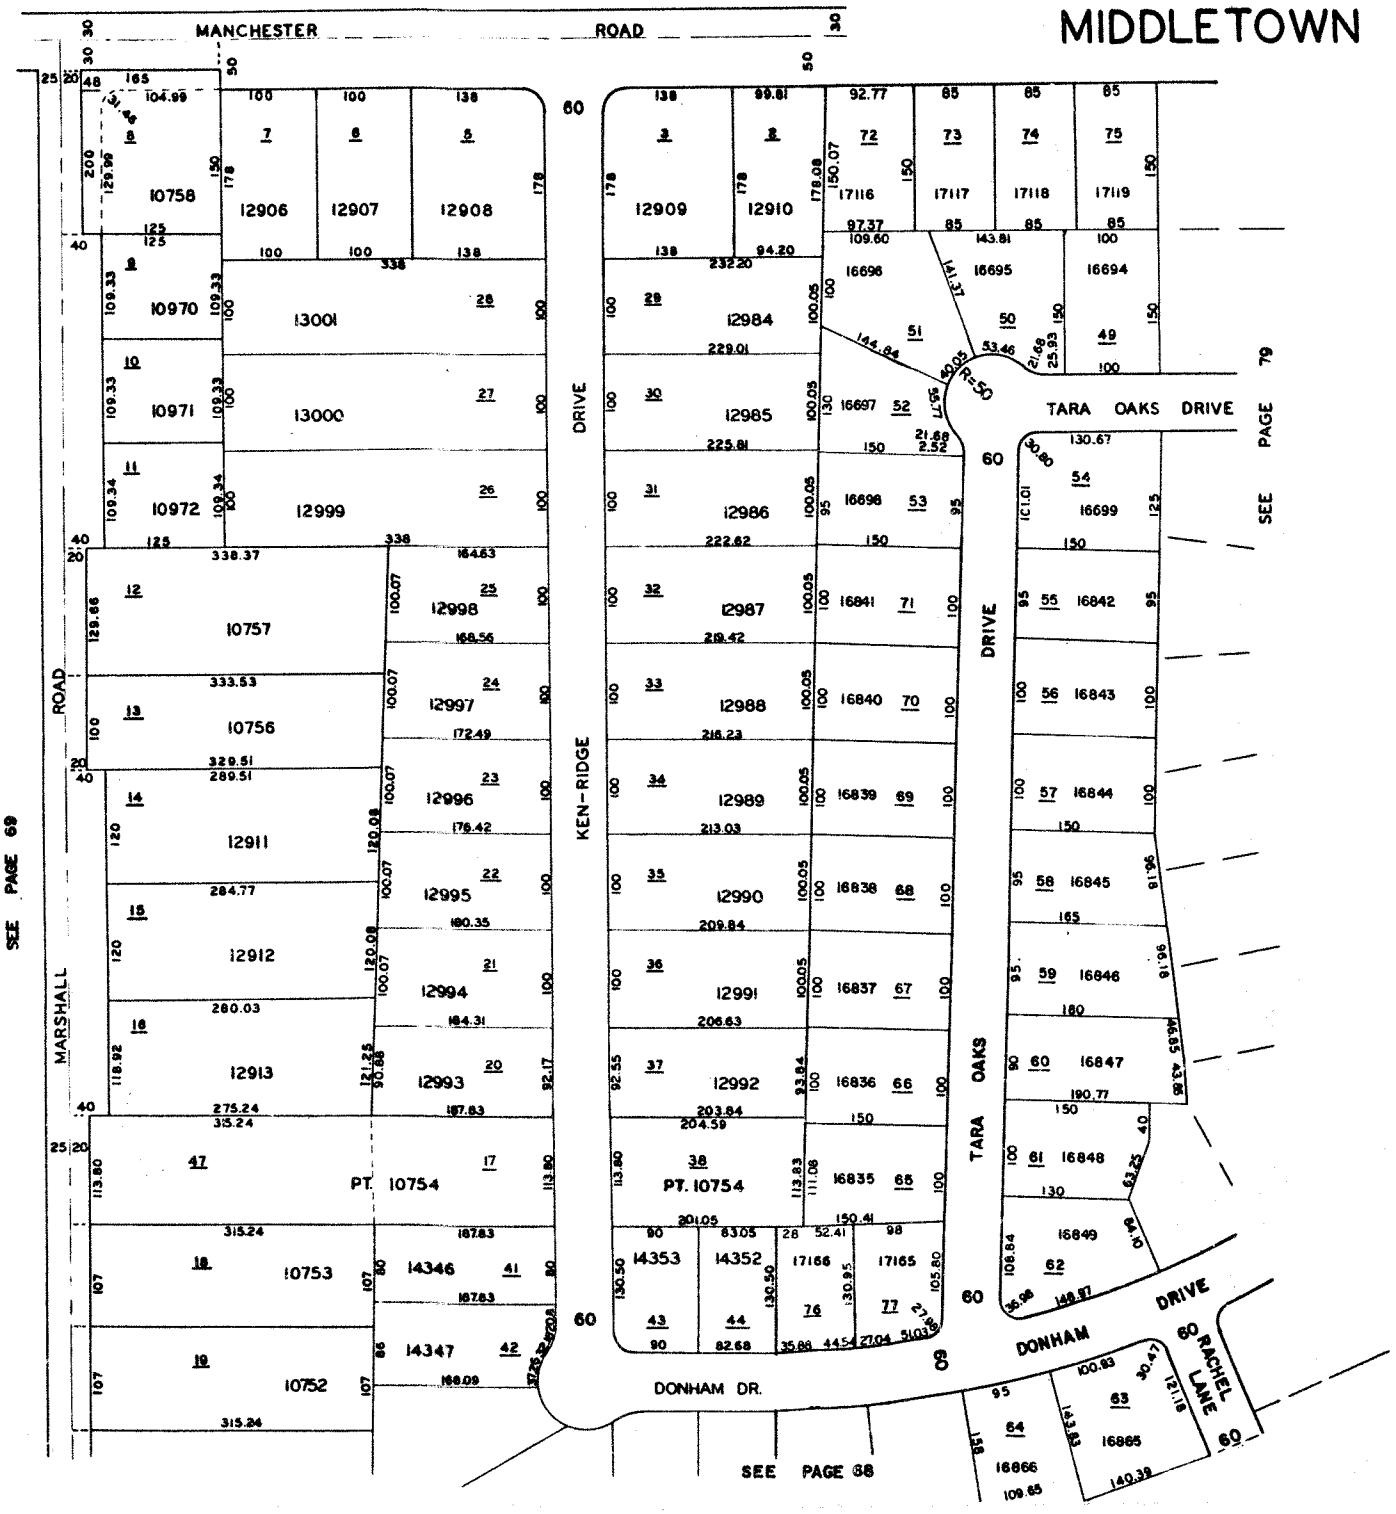
MANCHESTER ROAD
MARSHALL ROAD
KEN-RIDGE DRIVE
TARA OAKS DRIVE
DONHAM DRIVE
DONHAM DR.
RACHEL LANE
SEE PAGE 69
SEE PAGE 79
SEE PAGE 68
PT. 10754
PT. 10754
R=50
N
SCALE 1"= 100'