NEW MIAMI

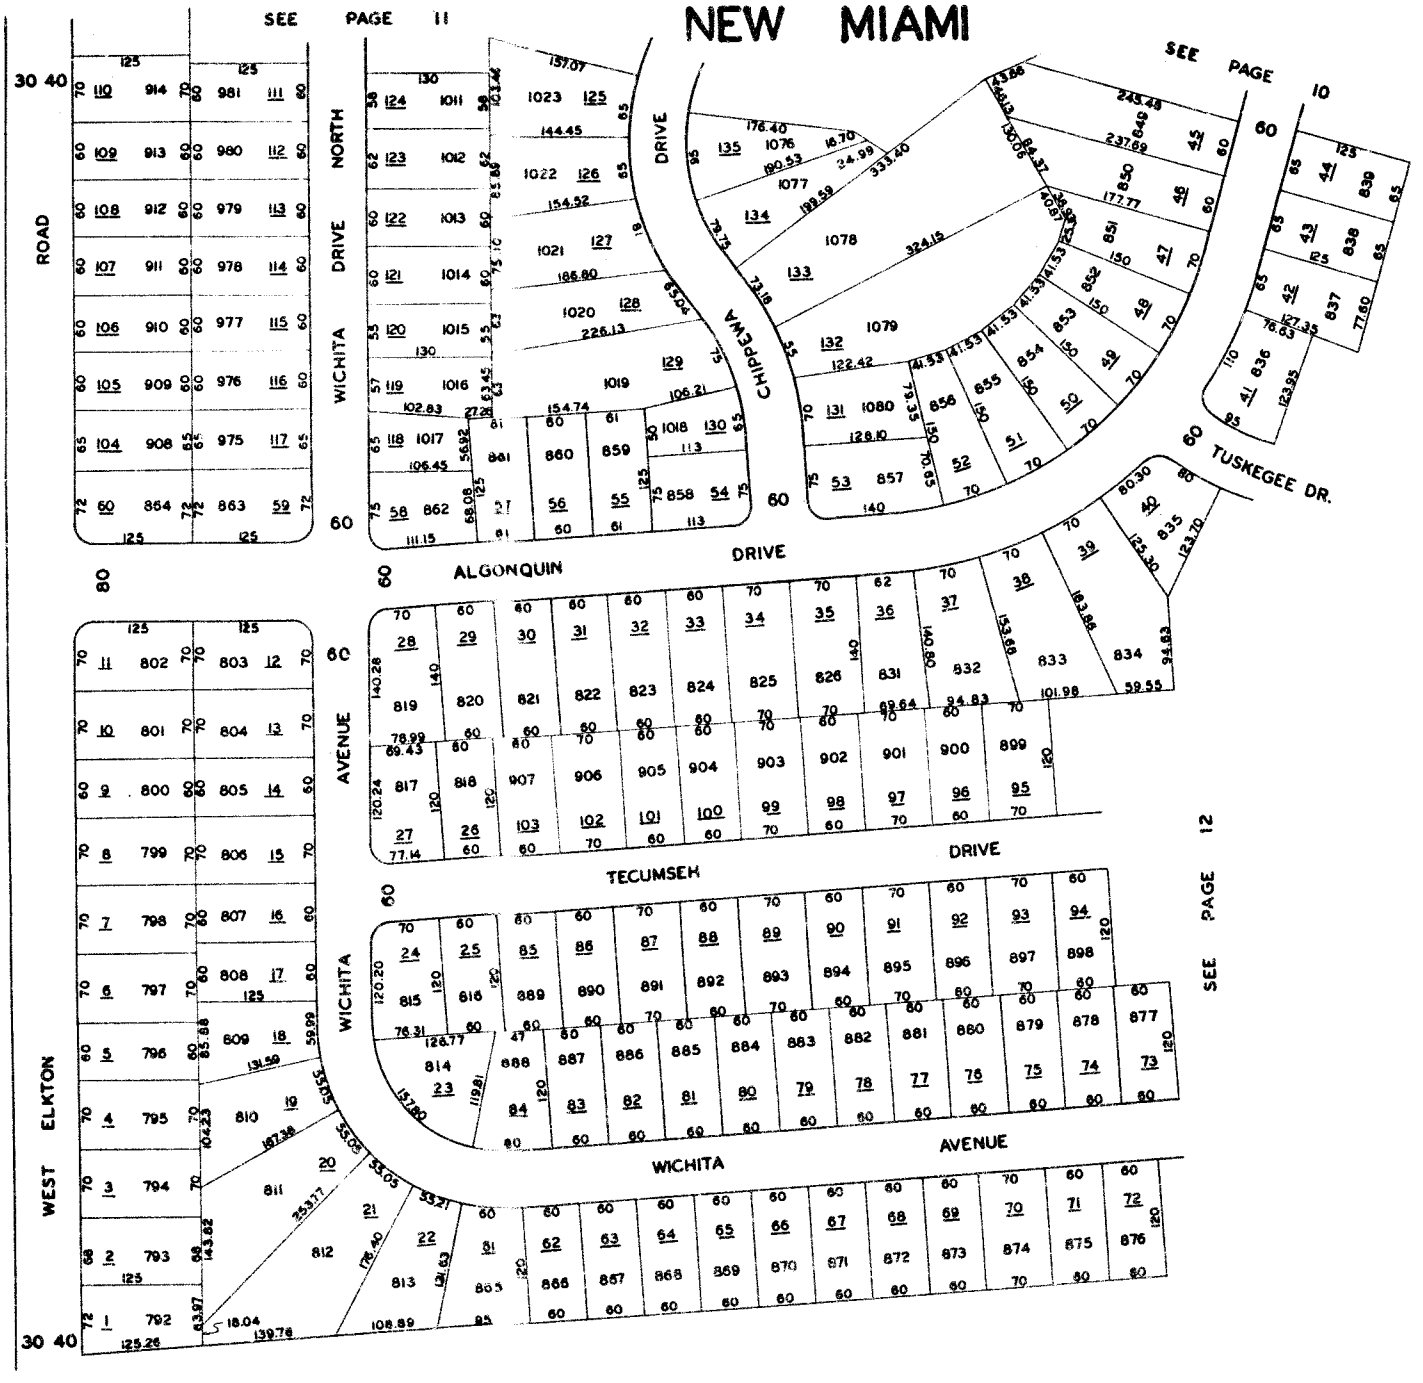
SEE PAGE 11
SEE PAGE 10
SEE PAGE 12
WEST ELKTON ROAD
NORTH WICHITA DRIVE
CHIPPEWA DRIVE
ALGONQUIN DRIVE
TUSKEGEE DR.
TECUMSEH DRIVE
WICHITA AVENUE
N
SCALE 1"=100'