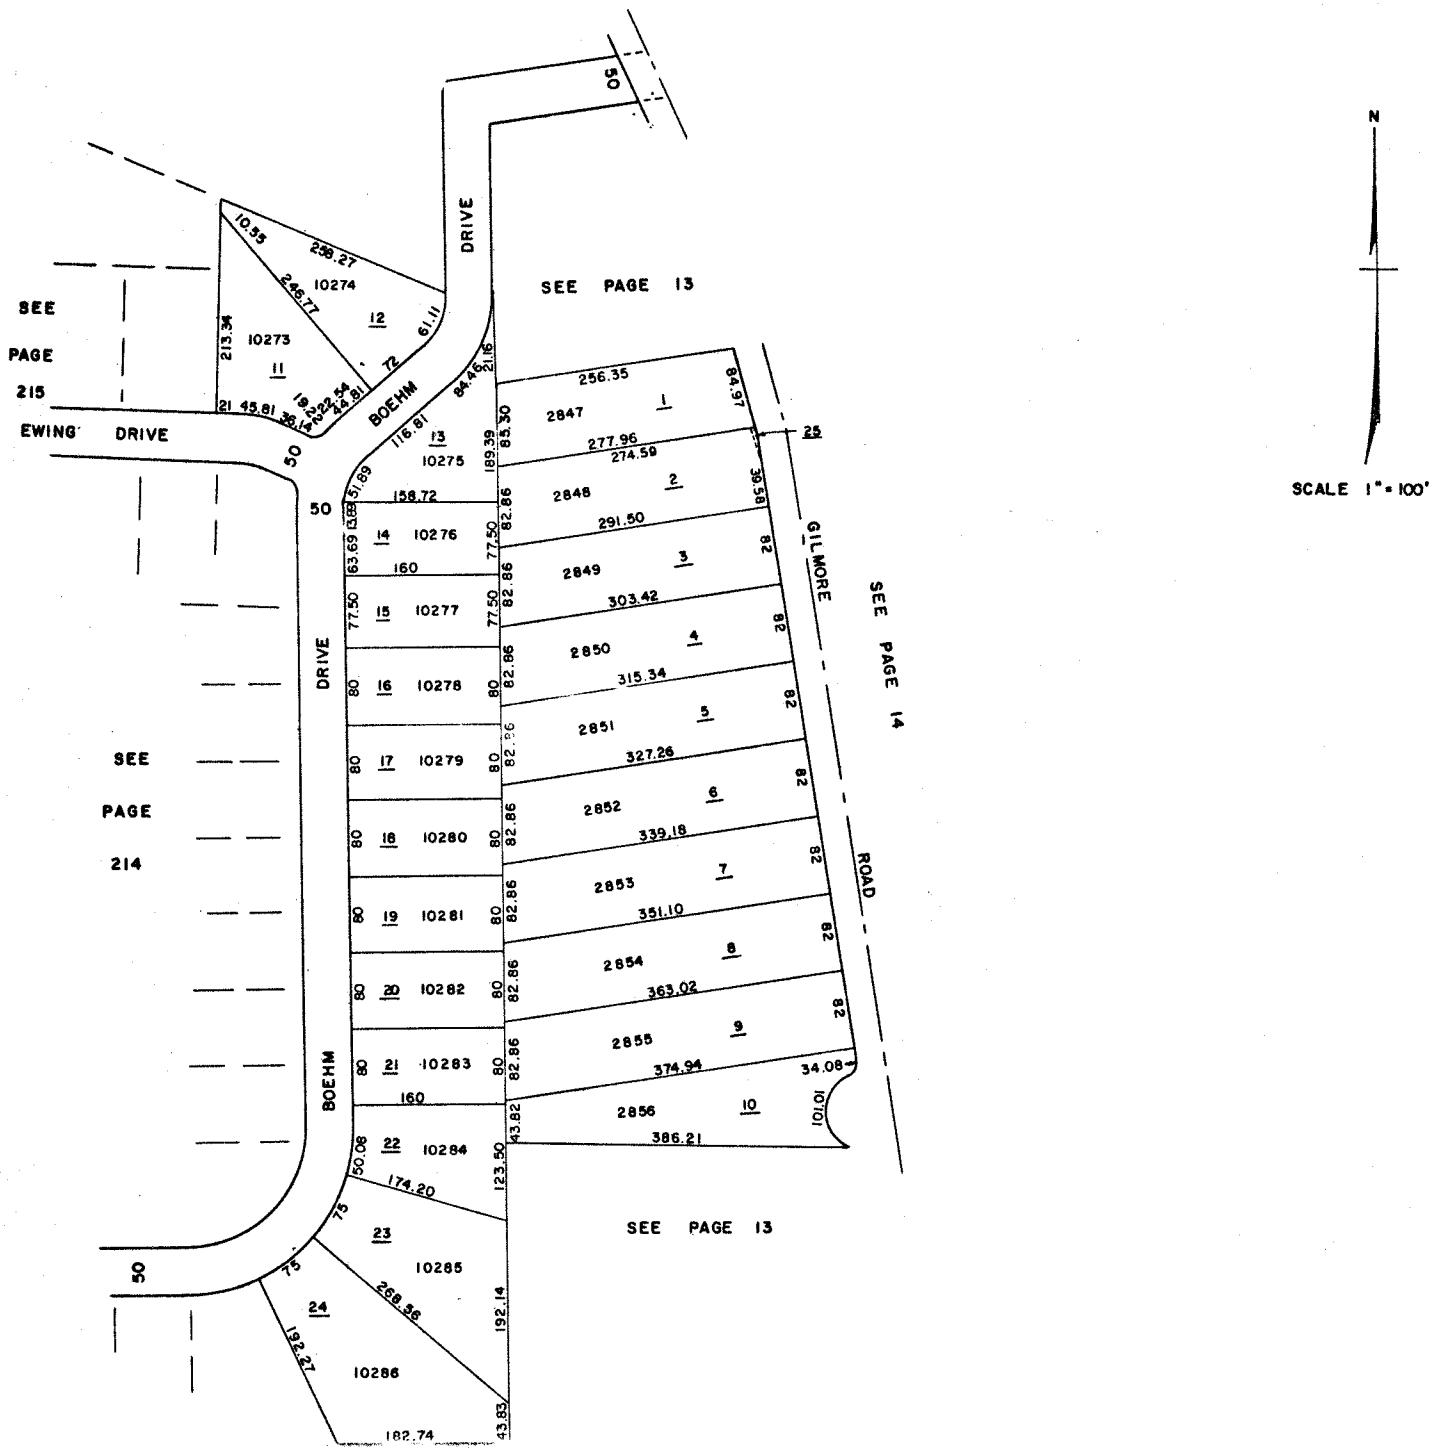
SEE PAGE 215
EWING DRIVE
SEE PAGE 214
SEE PAGE 13
SEE PAGE 13
SEE PAGE 14
BOEHM DRIVE
GILMORE ROAD
N
SCALE 1" = 100'