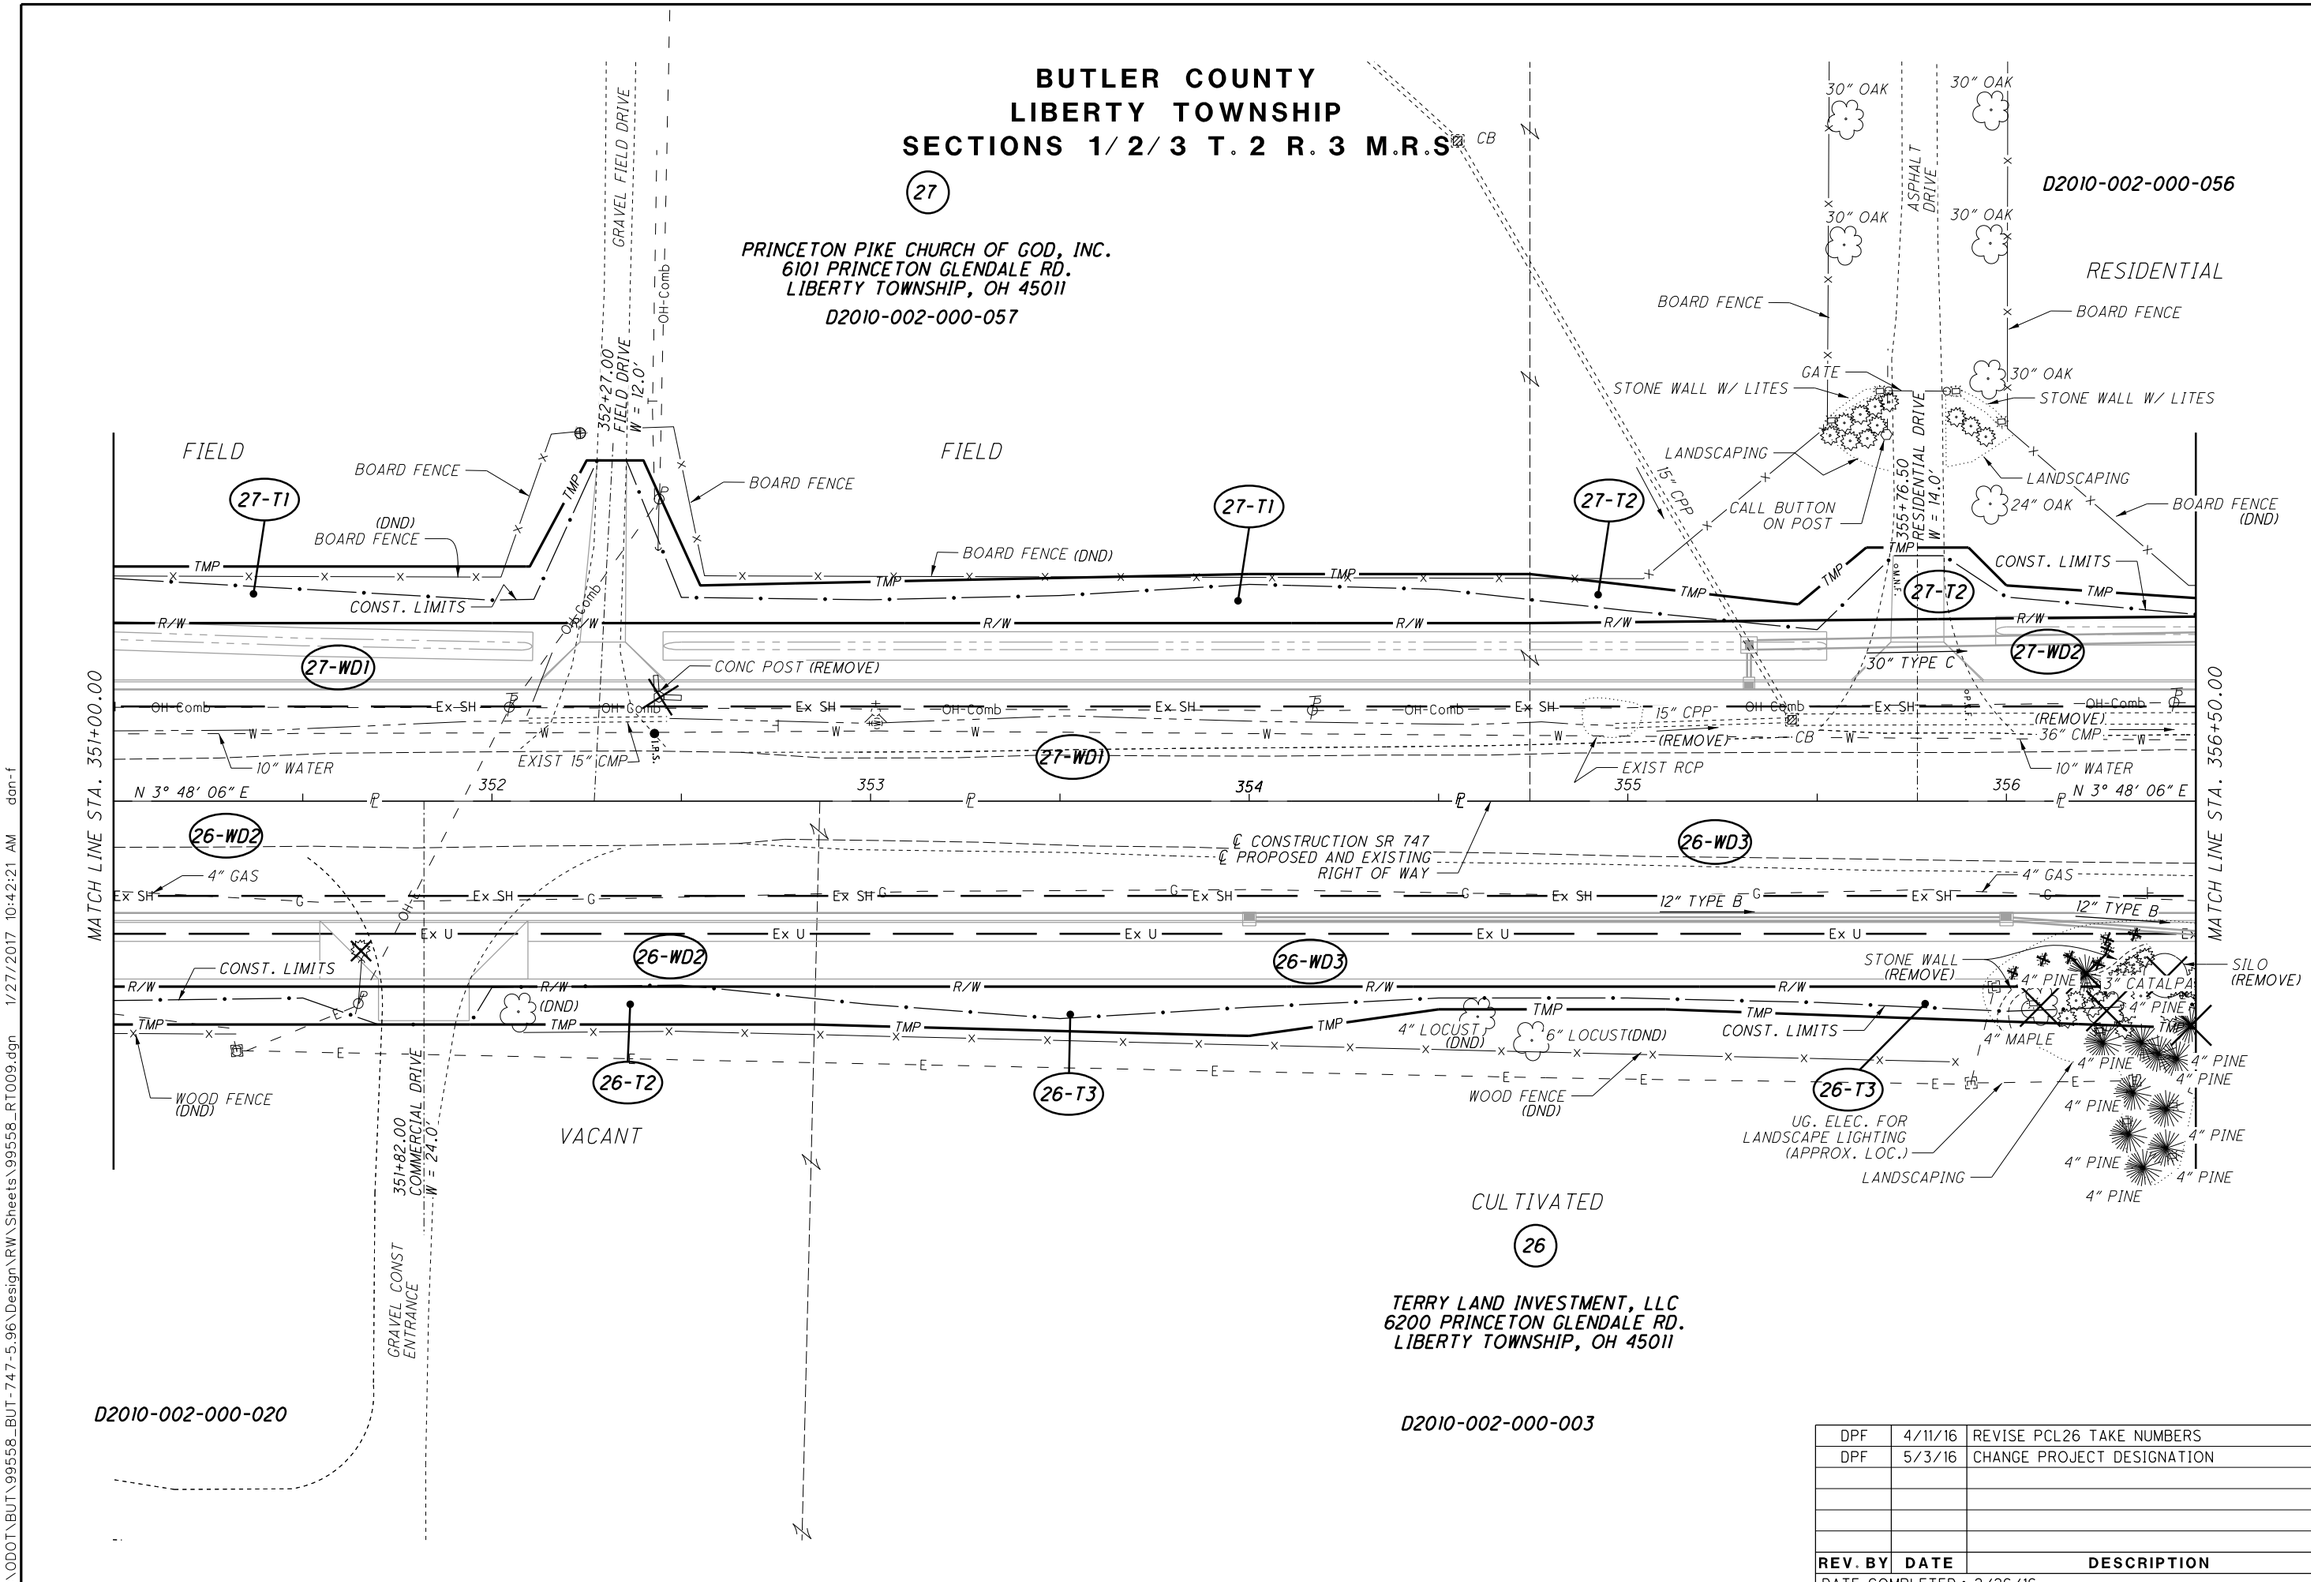

REV. BY	DATE	DESCRIPTION
DPF	4/11/16	REVISE PCL26 TAKE NUMBERS
DPF	5/3/16	CHANGE PROJECT DESIGNATION

DATE COMPLETED : 2/26/16

HORIZONTAL SCALE IN FEET 0 10 20 40

PID NO. 99558

R/W DESIGNER DPF
R/W REVIEWER JDM

RIGHT OF WAY TOPO SHEET
S.R. 747 STA. 351+00 - STA. 356+50

BUT-SR747-5.96

O:\ODOT\BUT\99558_BUT-747-5.96\Design\RW\Sheets\99558_RT009.dgn 1/27/2017 10:42:21 AM dan-f