

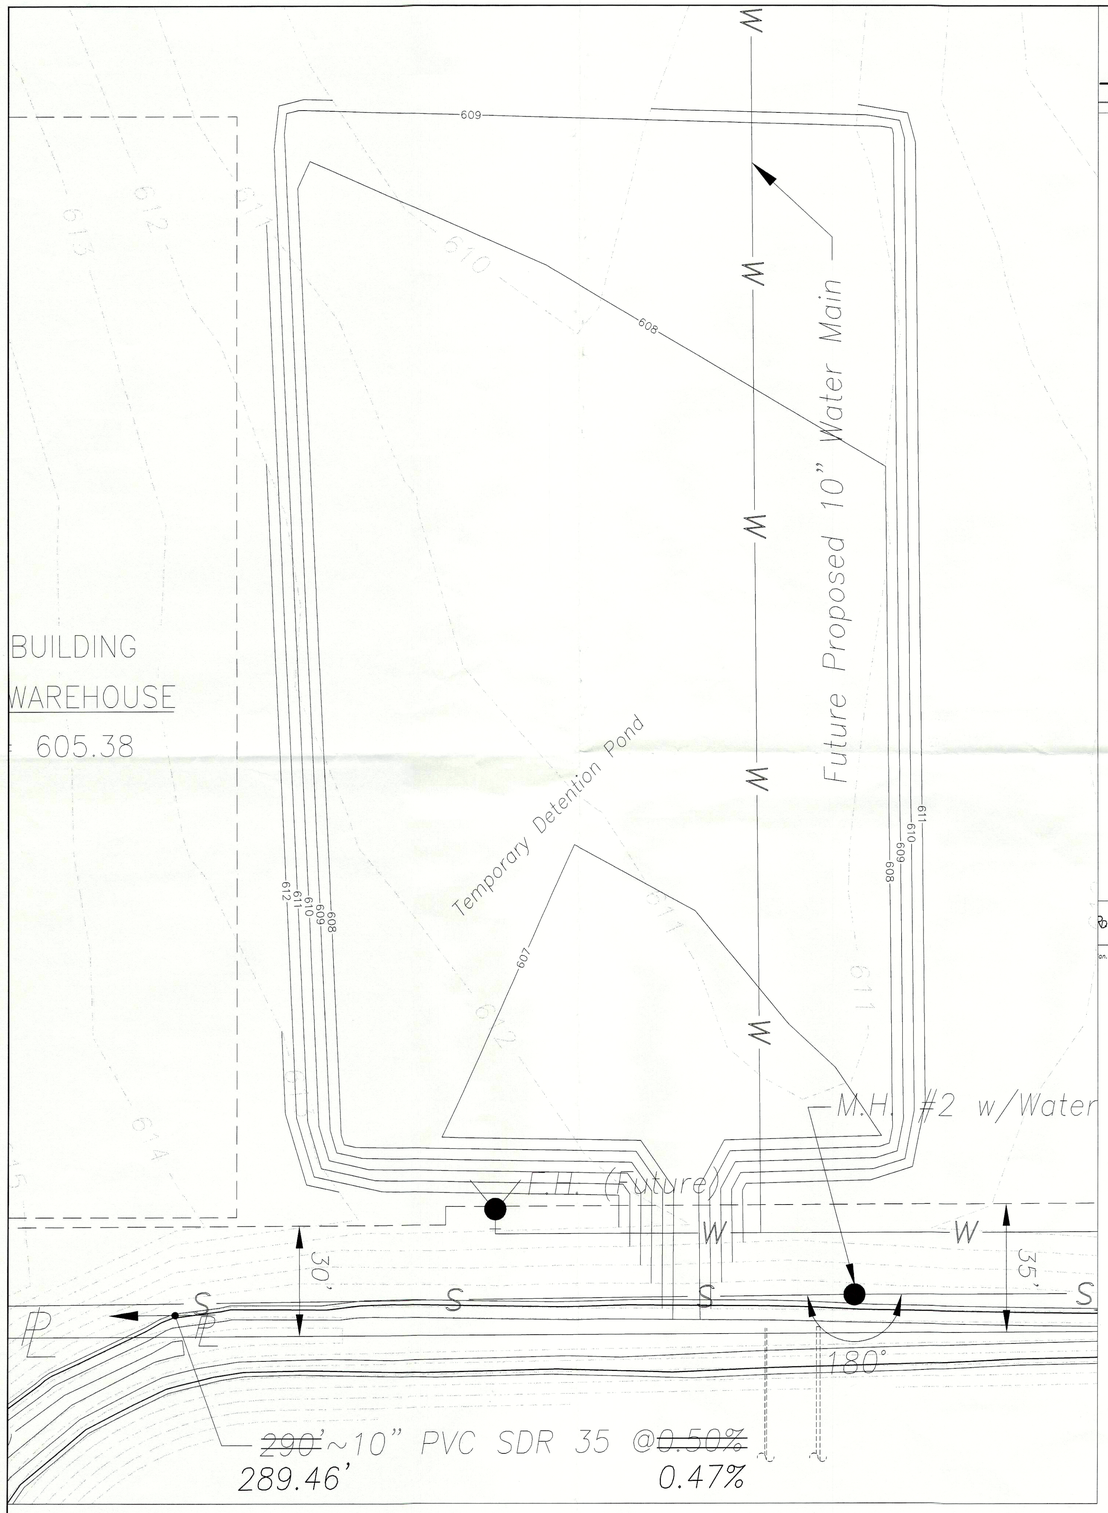



PROPOSED
TEMPORARY DETENTION
SCALE: 1"=20'

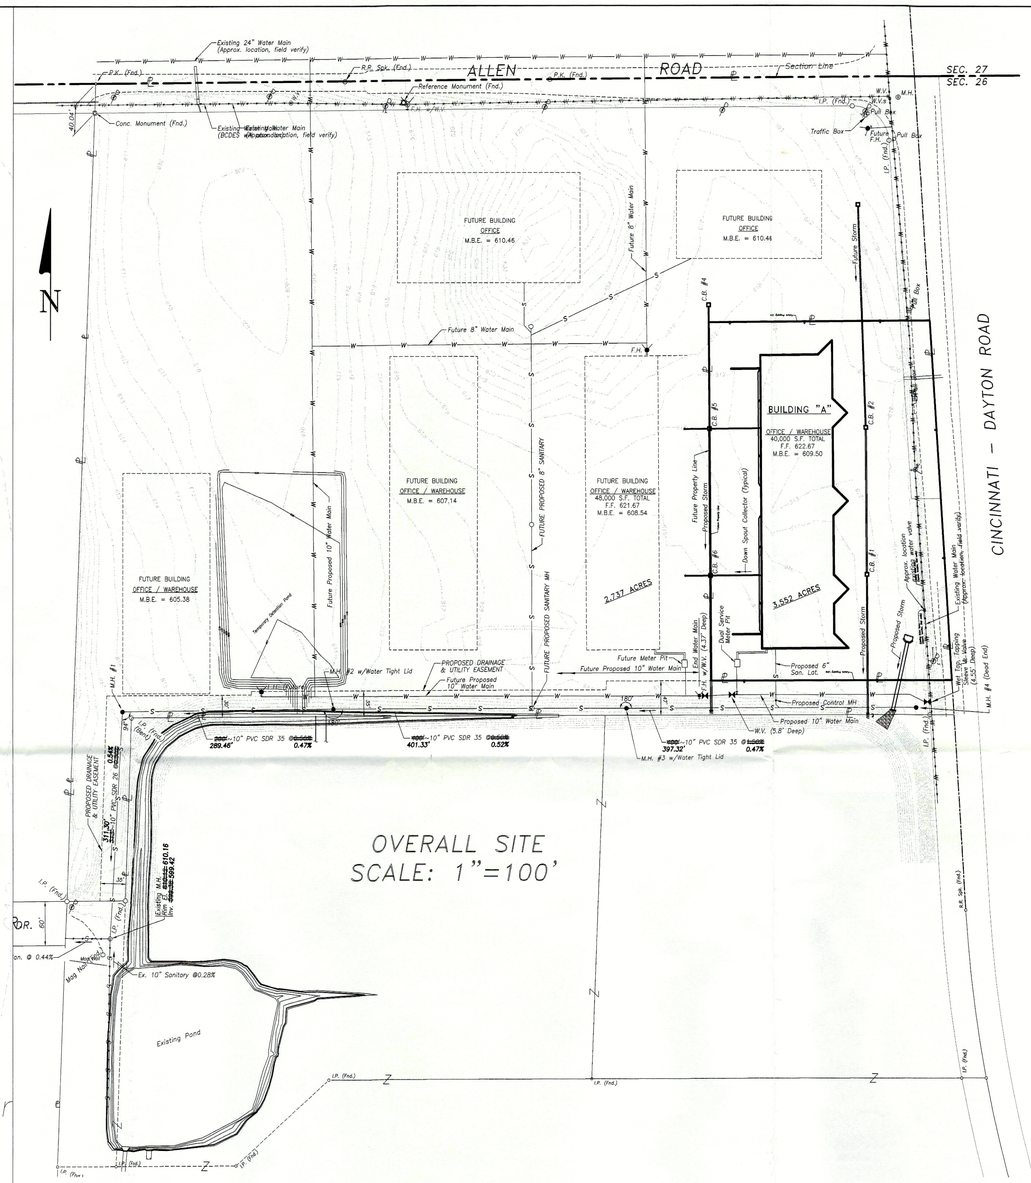

OVERALL SITE
SCALE: 1"=100'

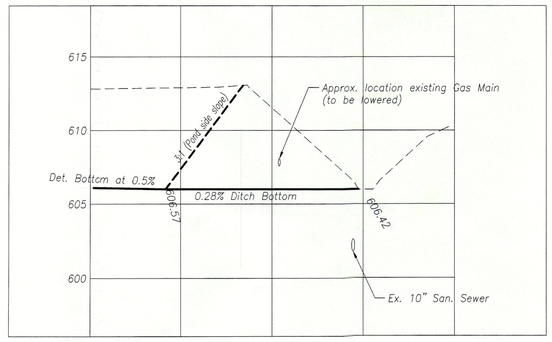

PROPOSED
DITCH PROFILE (1"=20' Hor., 1"=5' Vert)

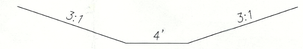

PROPOSED
DITCH SECTION
NTS

RECEIVED
MAY 27 2004
SCHUMACHER DUGAN CONSTRUCTION, INC.

PRINTED
MAY 27 2004
NEXUS ENGINEERING

2 WORKING DAYS BEFORE YOU DIG
CALL TOLL FREE 800-362-2764
OHIO UTILITIES PROTECTION SERVICE

0 20 40
SCALE IN FEET

	DATE	REVISIONS
1	5-27-2004	Revised location of release opening
2		
3		
4		
5		
6		
7		
8		
9		
10		

PLANS PREPARED BY:

NEXUS ENGINEERING
CIVIL ENGINEERS AND LAND SURVEYORS
8080 BECKETT CENTER DRIVE, SUITE 203
WEST CHESTER, OHIO 45069
PHONE: (513) 860-9100

SCHUMACHER DUGAN CONSTRUCTION, INC.
General Contractors and Land Development Company
6355 Centre Park Drive • West Chester, Ohio 45069
Phone: 513-777-9800 • Fax: 513-777-2642
www.schumacher-dugan.com
Email: schudu1234@aol.com

BUILDING 7
PROPOSED DETENTION
ALLEN ROAD AT
CINCINNATI–DAYTON ROAD

DESIGNED	C.F.G.
DRAWN	C.F.G.
CHECKED	M.A.N.
LAST REVISED:	5-27-04

1/1