NEW MIAMI

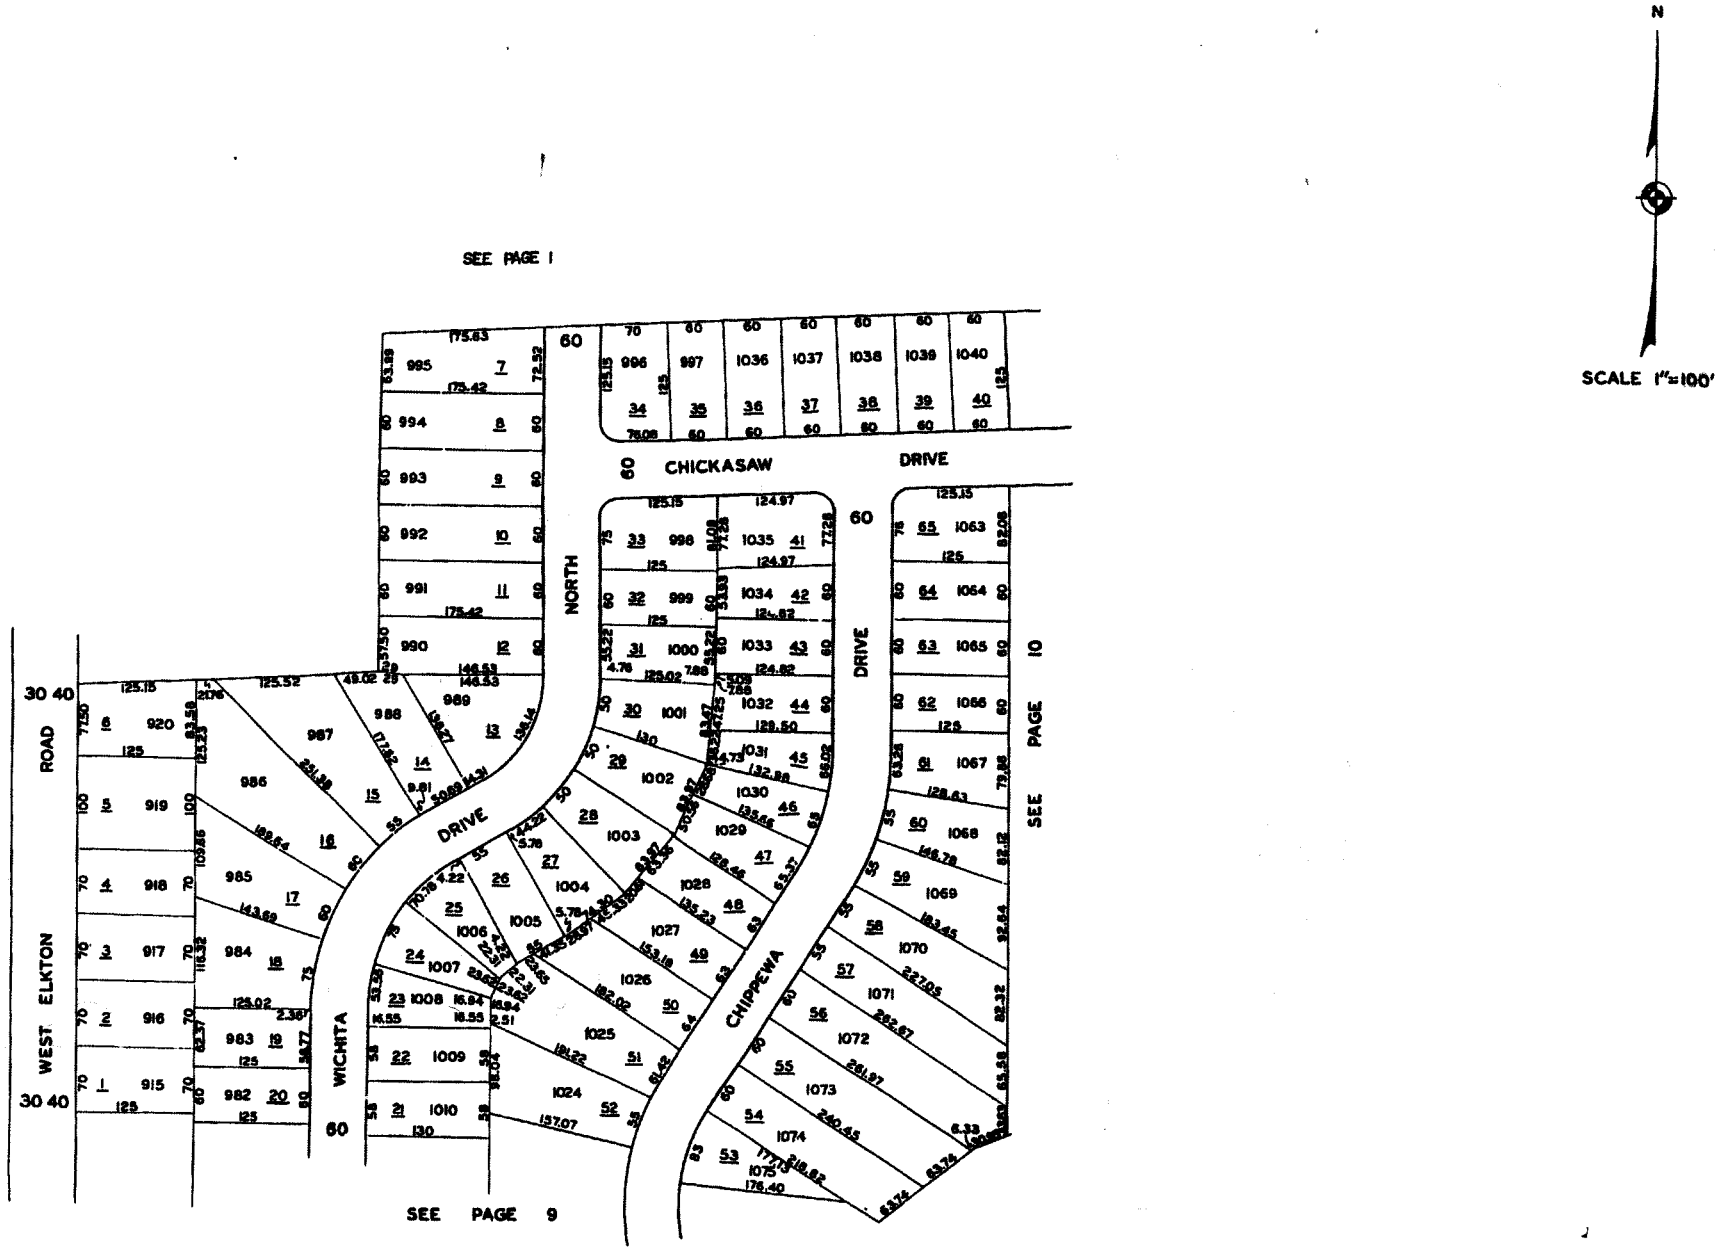
N
SCALE 1"=100'
SEE PAGE 1
CHICKASAW DRIVE
NORTH DRIVE
CHIPPEWA DRIVE
WICHITA DRIVE
WEST ELKTON ROAD
SEE PAGE 10
SEE PAGE 9