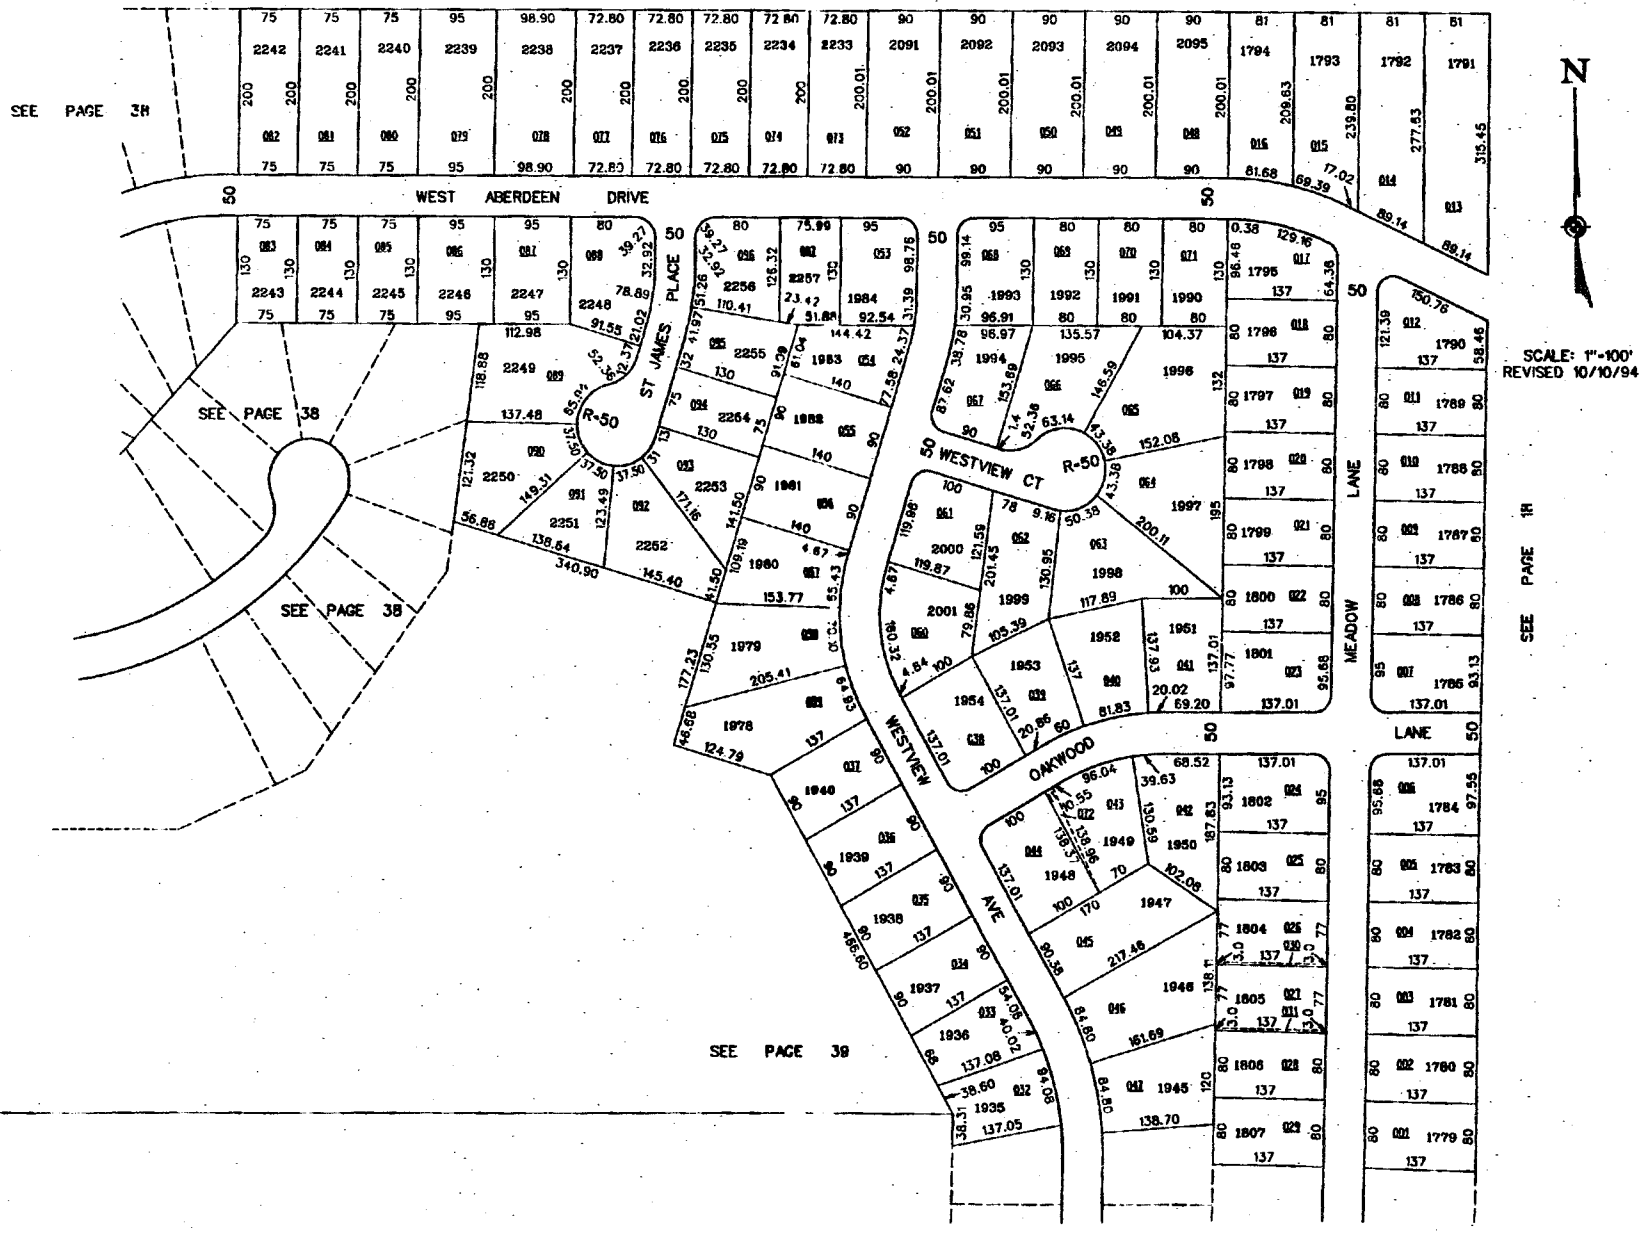
SEE PAGE 38
WEST ABERDEEN DRIVE
ST JAMES PLACE
R=50
WESTVIEW CT
WESTVIEW AVE
OAKWOOD
MEADOW LANE
SEE PAGE 38
SEE PAGE 38
SEE PAGE 39
SEE PAGE 1R
N
SCALE: 1"=100'
REVISED 10/10/94