AUTHORITY	DATE INSTALLED OR RETIRED	DESCRIPTION
C - 10925 A.F.E. None	Installed January 14, 1919. See also A.F.E. 12647	Installation of pipe connected Denail pipe sta. 2020+93.4 and leave Siding Signal pipe sta. 2020+79.0, and pipe connecting switch at station 2051+55.4, being north end of Middletown Siding. See also 1940 - C-10925 on Sheets #18, 19, 24 and 25.
C-30160 A.F.E. 12647	Completed Aug. 15, 1928	Changes in switch signal mechanism. Station 2028+79.
C-32780 A.F.E. 1531	Installed Dec. 21, 1929	Installation of swing switches and color position signals. Station 2031+35.6

CONTINUED ON TYPED LIST

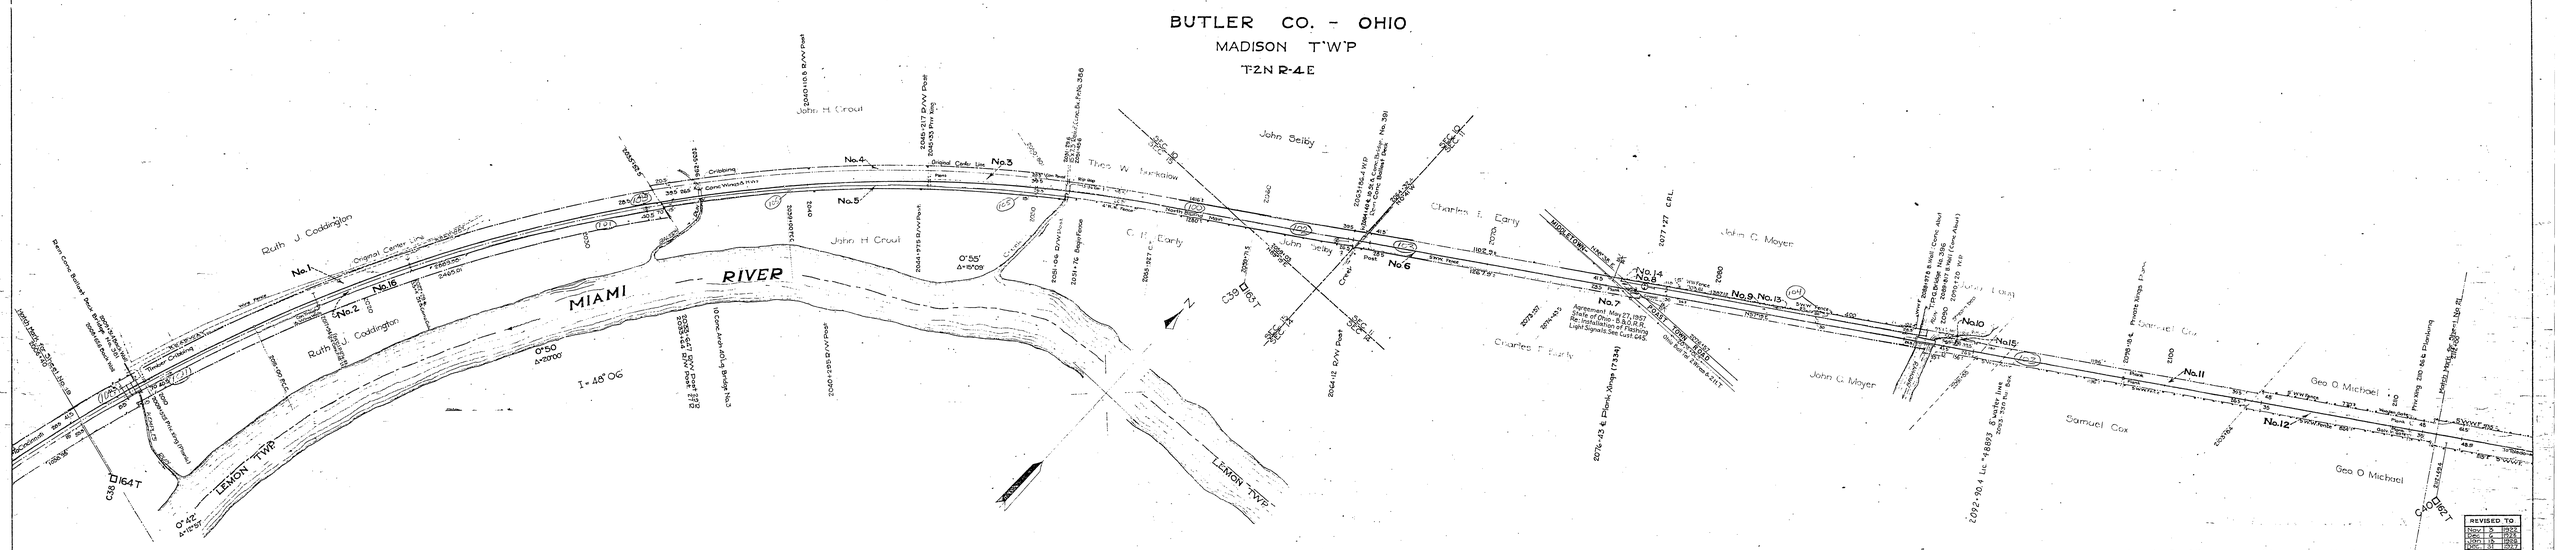

REVISED TO	
Nov. 3	1926
Nov. 15	1926
Nov. 15	1926
Nov. 11	1927
Sept. 24	1927
Nov. 15	1927
Nov. 15	1927
Nov. 4	1927
Jan. 1	1929
Nov. 19	1929
Apr. 25	1930
Oct. 7	1930
Oct. 7	1930
Jan. 7	1931

RIGHT-OF-WAY AND TRACK MAP

THE BALTIMORE AND OHIO RAILROAD COMPANY

OPERATED BY

THE BALTIMORE AND OHIO RAILROAD COMPANY

TOLEDO-INDIANAPOLIS DIV. T. & C. BRANCH

STATION 2006+40 TO STATION 2112+00

Scale: 1 in = 200 ft. June 30, 1918.

Office of Valuation Engineer
Baltimore, Md.

V.10.1.1
20