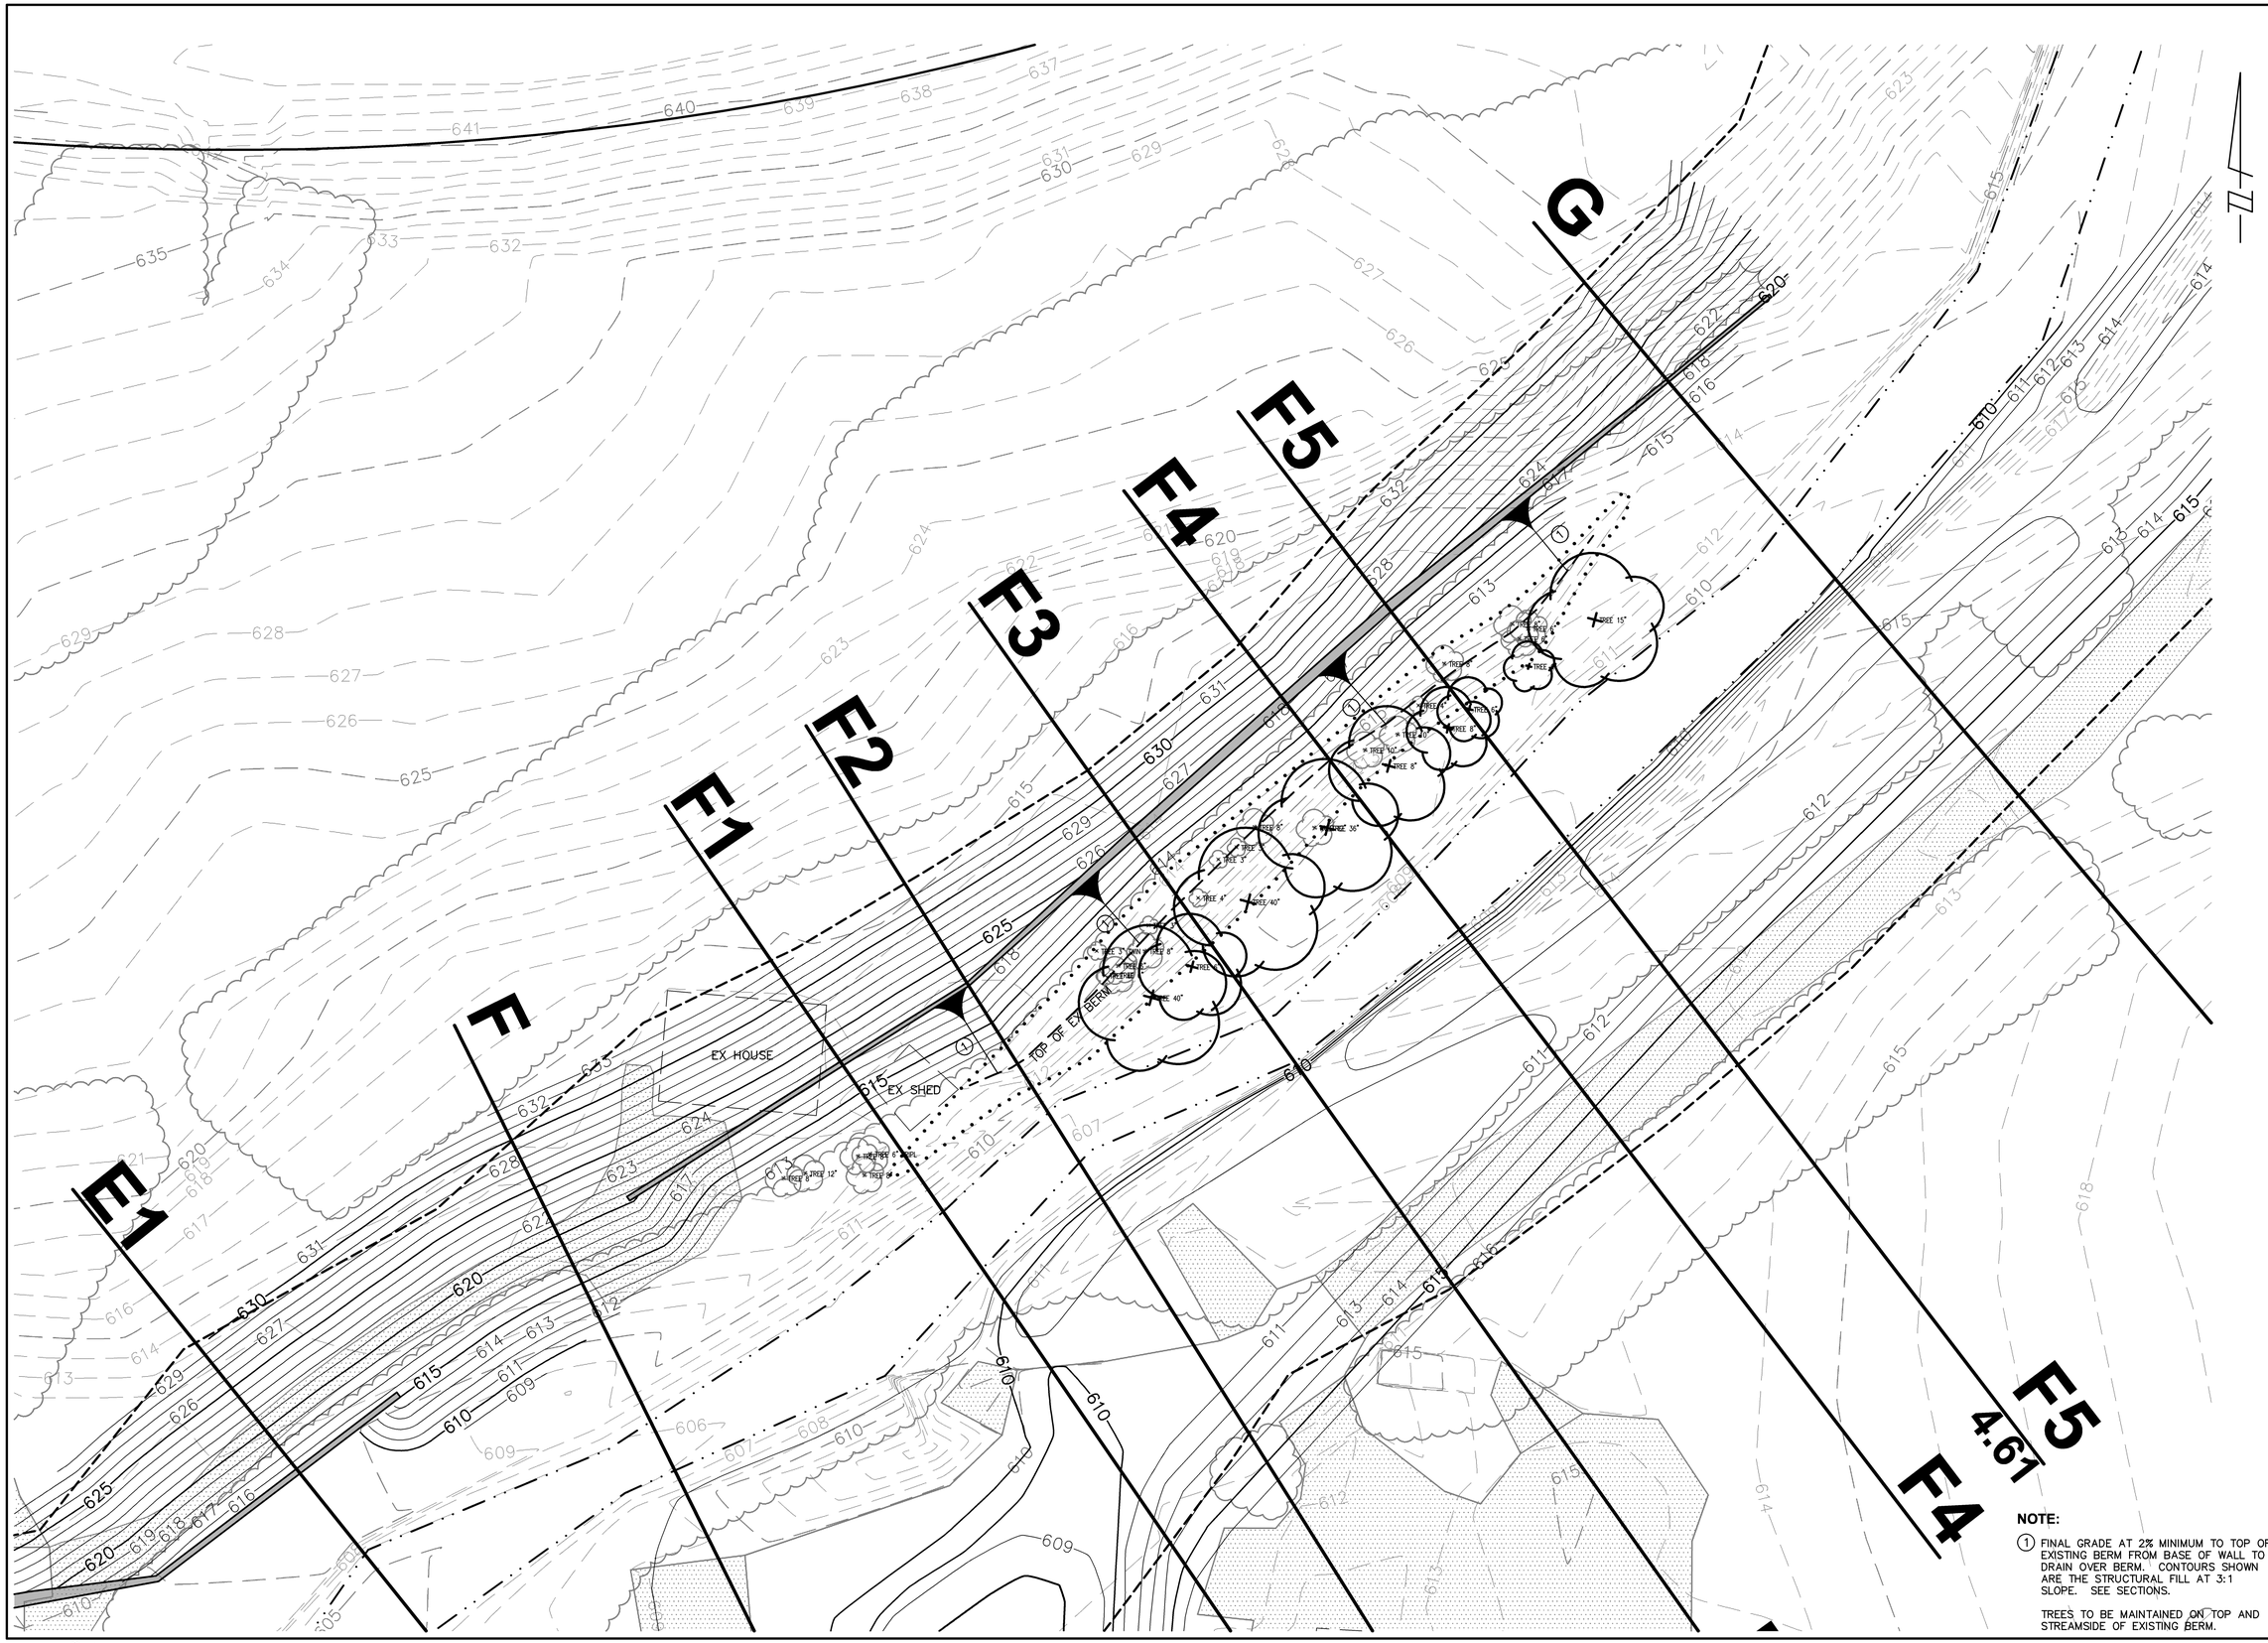

NOTE:

1. FINAL GRADE AT 2% MINIMUM TO TOP OF EXISTING BERM FROM BASE OF WALL TO DRAIN OVER BERM. CONTOURS SHOWN ARE THE STRUCTURAL FILL AT 3:1 SLOPE. SEE SECTIONS.

TREES TO BE MAINTAINED ON TOP AND STREAMSIDE OF EXISTING BERM.

NO.	DATE	DESCRIPTION	NO.	DATE	DESCRIPTION

REVISIONS

BUFFER AREA
PLAN VIEW 4

DATE: 10/08/08 | JOB NO.: CHF02 | DRAWN BY: SRT | SCALE: 1"=20'

CENTRE PARK
OF WEST CHESTER
SITUATED IN
SECTION 27, TOWN 3, RANGE 2
WEST CHESTER TOWNSHIP
BUTLER COUNTY, OHIO

PREPARED BY

HENDERSON AND BODWELL, L.L.P.

CONSULTING ENGINEERS
3530 IRWIN-SIMPSON RD.
MASON, OHIO 45040
(513) 398-1728
PLAINVIEW, NEW YORK
(516) 935-8870

SHEET
5
OF **10**

COPYRIGHT © 2008 BY HENDERSON AND BODWELL, L.L.P.

P:\CHF02\Improvement Plans\dwg_CHF02_BASEMAP.dwg, AREA 4, 10/9/2008 3:43:10 PM, jsmey, 1:1

P:\CHF02\Improvement Plans\dwg_CHF02_BASEMAP.dwg 10/9/2008 3:23:38 PM EDT