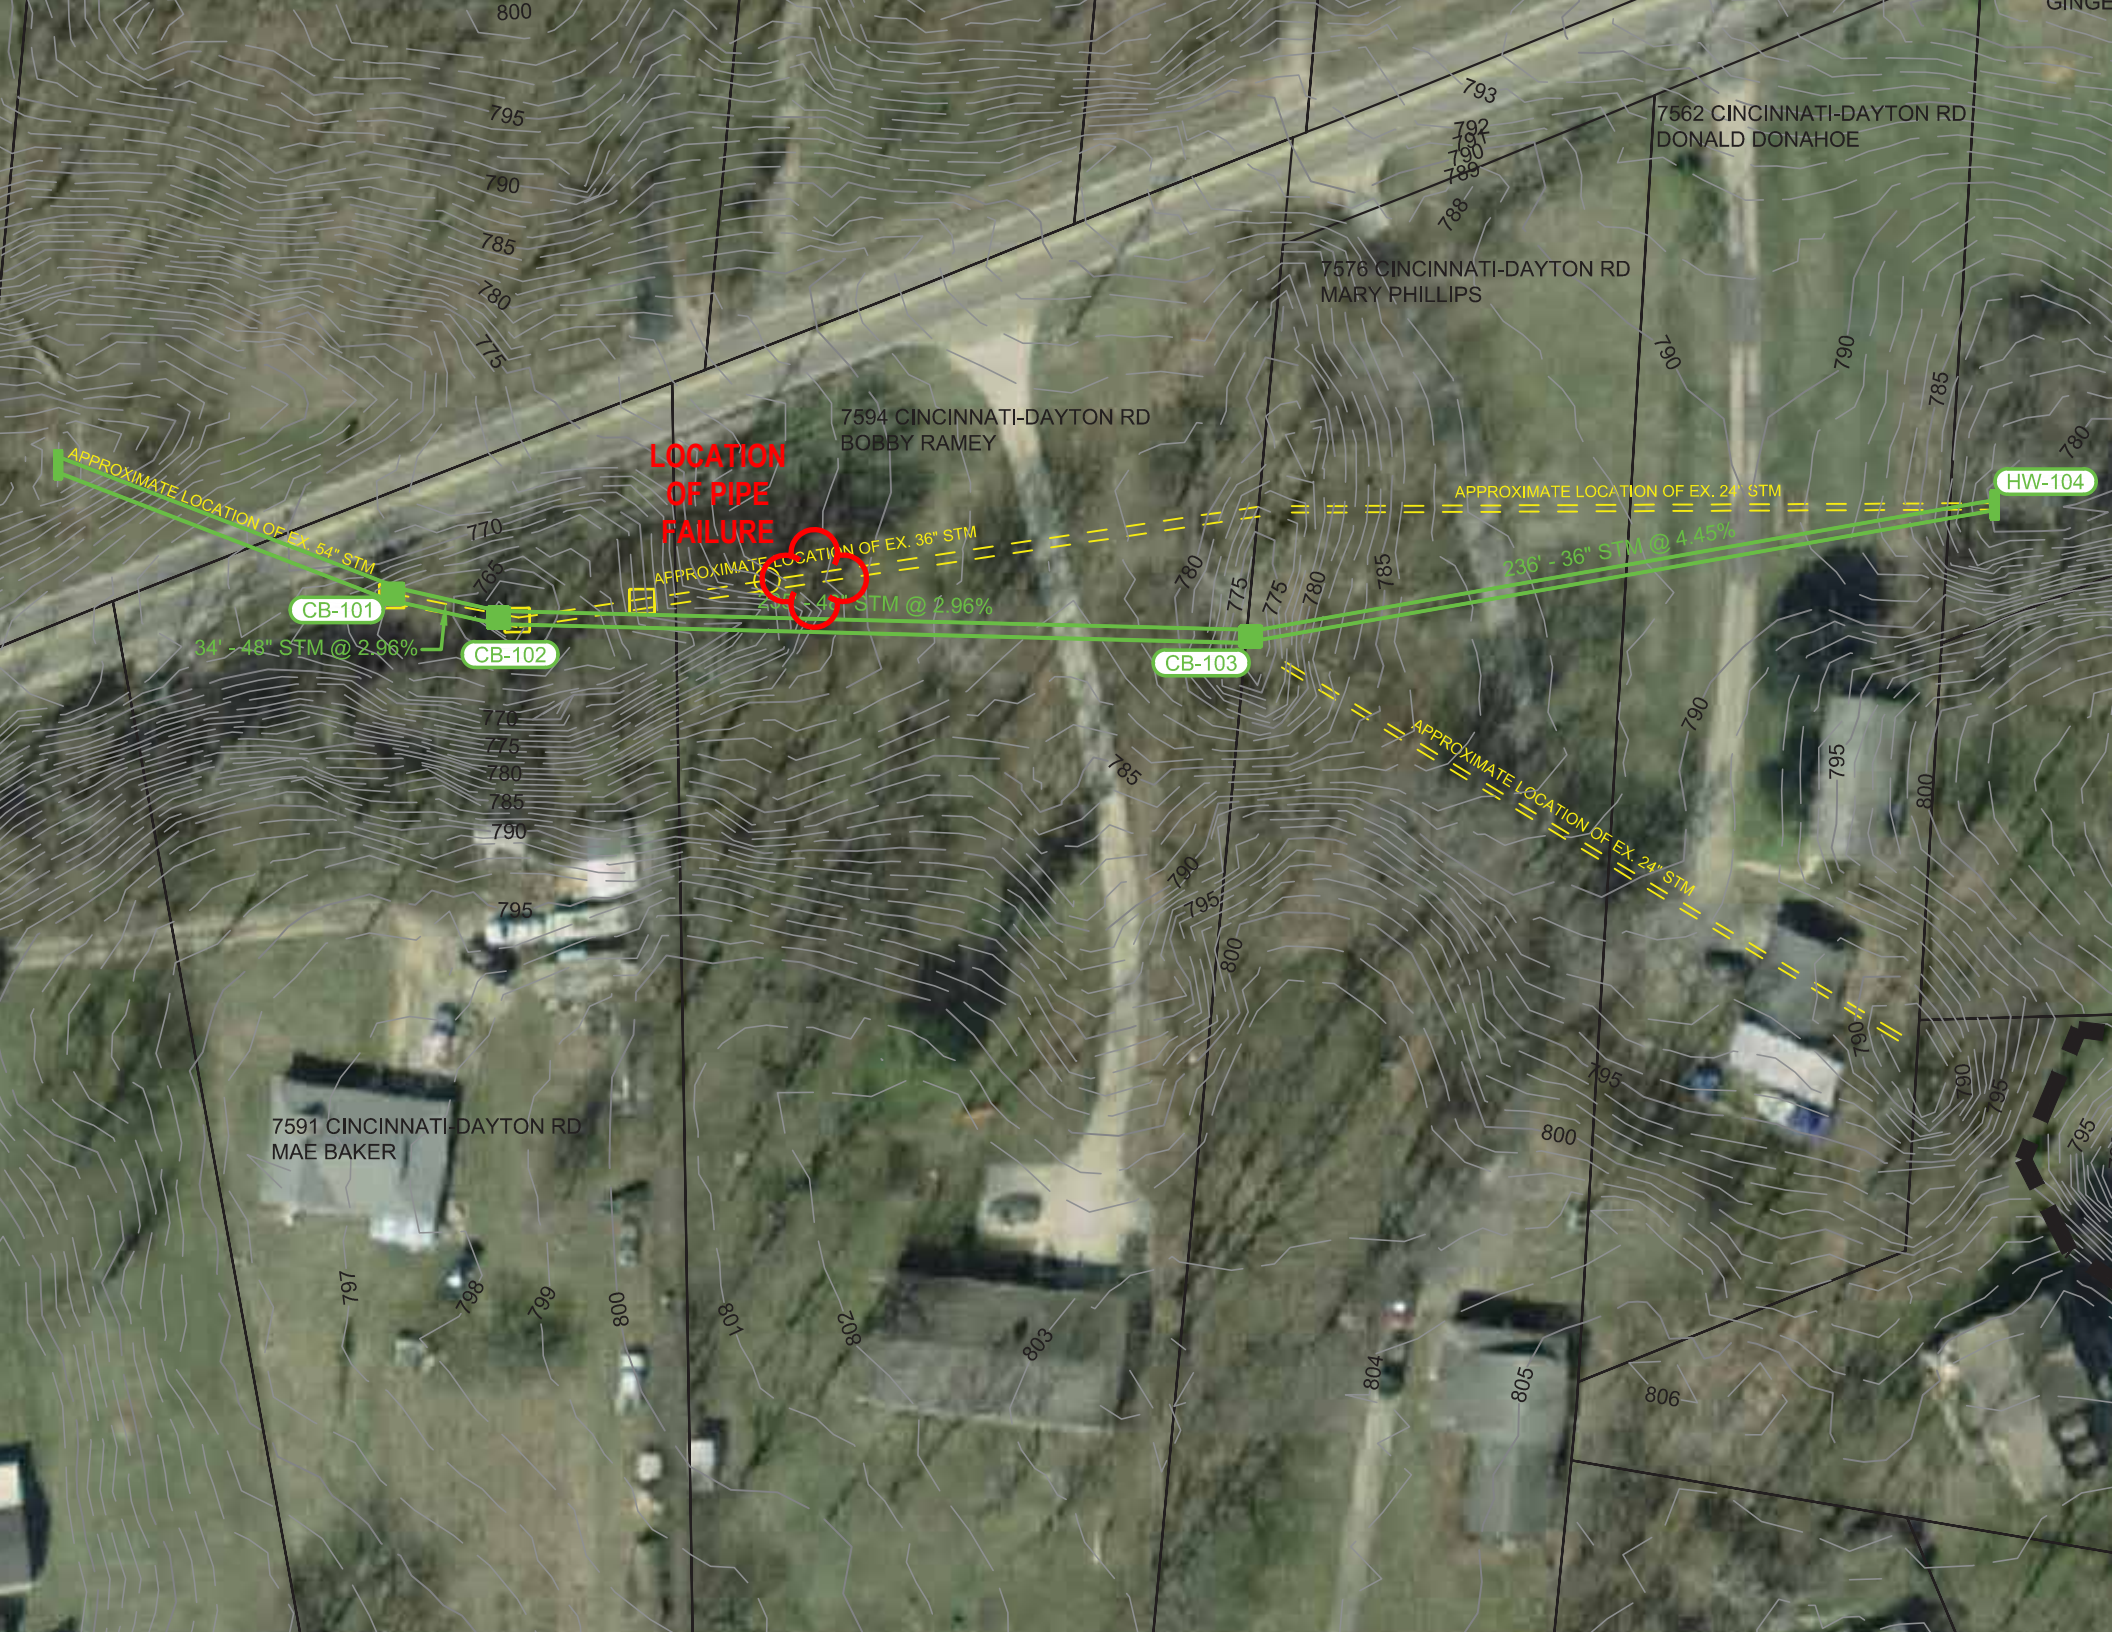

7562 CINCINNATI-DAYTON RD
DONALD DONAHOE
7576 CINCINNATI-DAYTON RD
MARY PHILLIPS
7594 CINCINNATI-DAYTON RD
BOBBY RAMEY
LOCATION OF PIPE FAILURE
APPROXIMATE LOCATION OF EX. 54" STM
APPROXIMATE LOCATION OF EX. 36" STM
APPROXIMATE LOCATION OF EX. 24" STM
APPROXIMATE LOCATION OF EX. 24" STM
CB-101
CB-102
CB-103
HW-104
34' - 48" STM @ 2.96%
236' - 36" STM @ 4.45%
7591 CINCINNATI-DAYTON RD
MAE BAKER