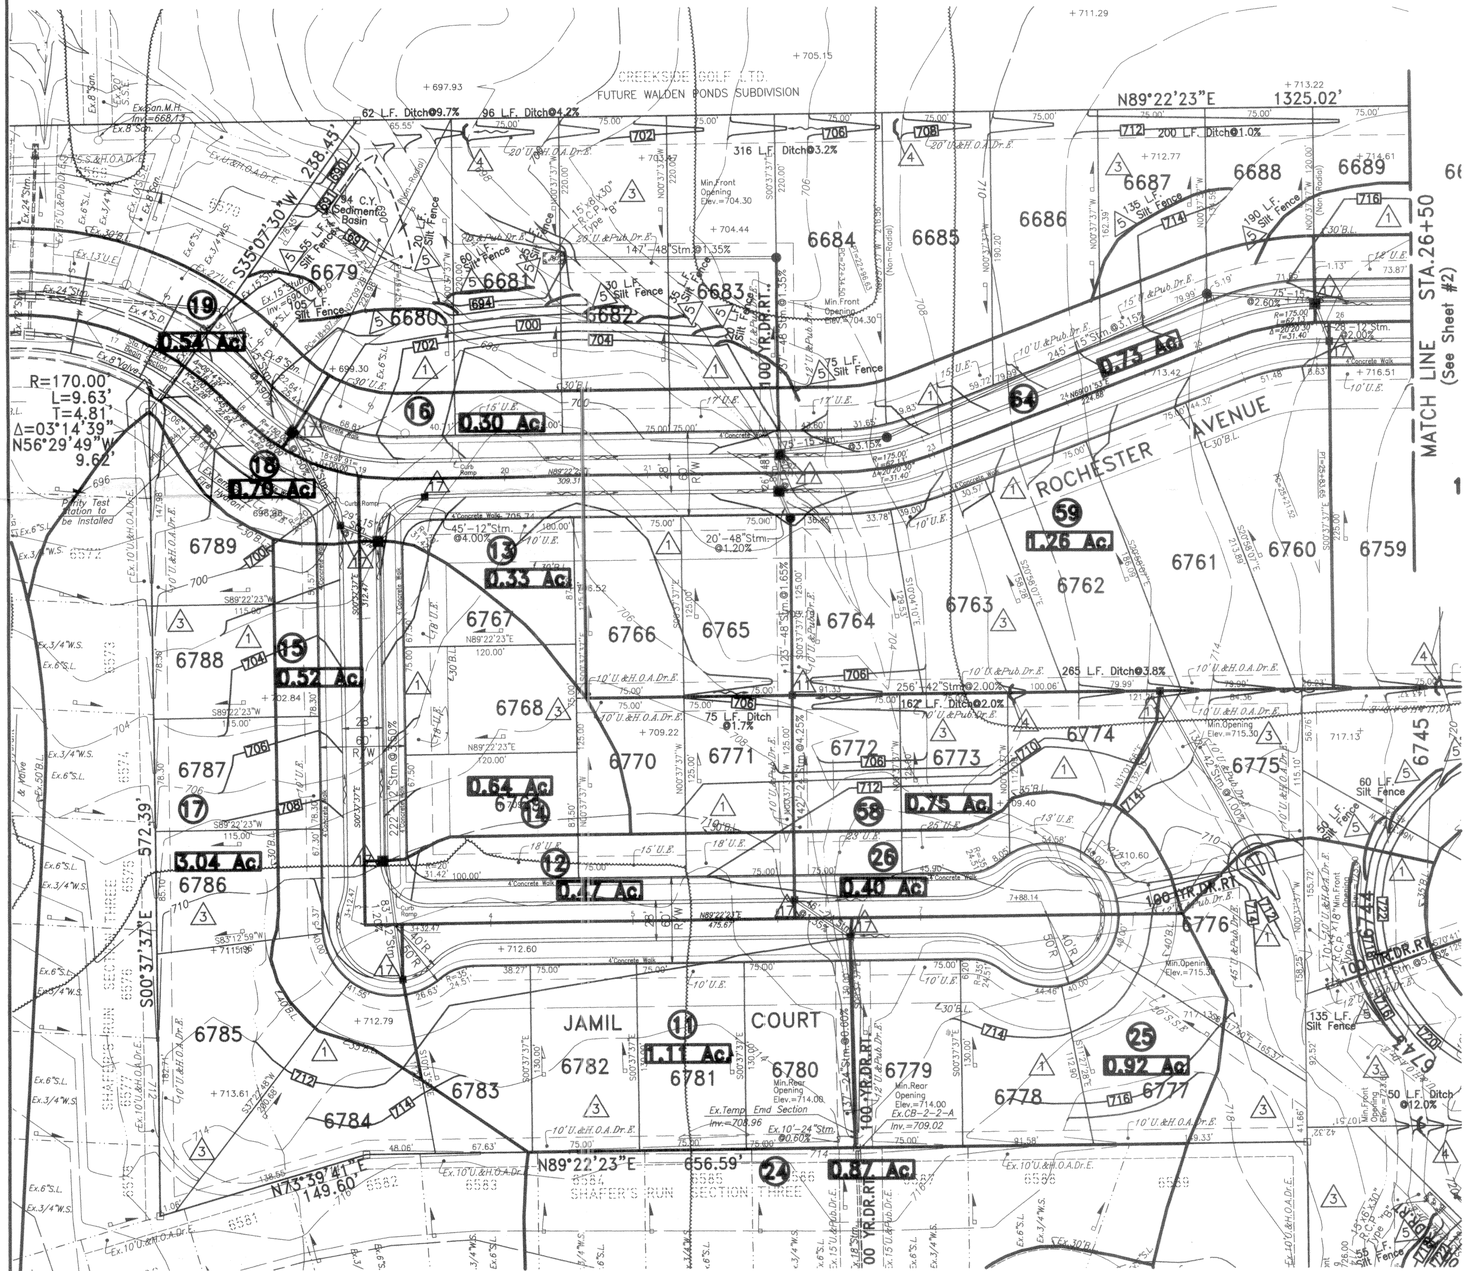


NOTE:
All Ditches to be Sodded or Hydra-Seeded.

NOTE:
A 1.1' topsoil cap will be placed on top of all compacted fills outside of the right-of-way. See Cross Sections for more details.

NOTE:
Contractors to accept all quantities as correct prior to beginning construction.

NOTE:
Quantities for Erosion Control may vary between detailed plans and field conditions during construction. Plan quantities are a minimum, more erosion control may be needed depending upon field conditions.

EROSION CONTROL NOTES

1. SEEDING AND MULCHING
2. SODDING
3. PRESERVE EXISTING VEGETATION
4. STRAW BALE
5. SILT FENCE
6. SOIL PILES
7. TEMPORARY STREAM CROSSING
8. GRAVEL CURB INLET SEDIMENT FILTER
9. BLOCK & GRAVEL DROP INLET SEDIMENT FILTER
10. GABIONS
11. STRAW BALE DROP INLET SEDIMENT FILTER
12. SOD DROP INLET SEDIMENT FILTER
13. GRAVEL & WIRE MESH DROP INLET SEDIMENT FILTER
14. BLOCK & GRAVEL CURB INLET SEDIMENT FILTER
15. SEDIMENT BASINS & DAMS
16. DIKES & SLOPE PROTECTION
17. ROLLED GRAVEL CURB INLET SEDIMENT FILTER

SEE SOIL EROSION & SEDIMENTATION CONTROL DETAIL SHEET (Page ____)

ETTA M. PITTS EXPIRES

JUN 0 4 1999

DRAINAGE PLAN

J:\99\9961\M9961.DWG Fri Jun 04 09:44:54 1999 T.A.C.

NOTE:
All Ditches to be Sodded or Hydro-Seeded.

NOTE:
A 1.1' topsoil cap will be placed on top of all compacted fills outside of the right-of-way. See Cross Sections for more details.

NOTE:
Contractors to accept all quantities as correct prior to beginning construction.

NOTE:
Quantities for Erosion Control may vary between detailed plans and field conditions during construction. Plan quantities are a minimum, more erosion control may be needed depending upon field conditions.

0 50 100 150
Scale: 1"=50'

EROSION CONTROL NOTES

2/3

1. SEEDING AND MULCHING
2. SODDING
3. PRESERVE EXISTING VEGETATION
4. STRAW BALE
5. SILT FENCE
6. SOIL PILES
7. TEMPORARY STREAM CROSSING
8. GRAVEL CURB INLET SEDIMENT FILTER
9. BLOCK & GRAVEL DROP INLET SEDIMENT FILTER
10. GABIONS
11. STRAW BALE DROP INLET SEDIMENT FILTER
12. SOD DROP INLET SEDIMENT FILTER
13. GRAVEL & WIRE MESH DROP INLET SEDIMENT FILTER
14. BLOCK & GRAVEL CURB INLET SEDIMENT FILTER
15. SEDIMENT BASINS & DAMS
16. DIKES & SLOPE PROTECTION
17. ROLLED GRAVEL CURB INLET SEDIMENT FILTER

SEE SOIL EROSION & SEDIMENTATION CONTROL DETAIL SHEET (Page ____)

ETTA M. REED

ROCHESTER AVENUE
ELORA LANE
DELPHIA DRIVE
DREW DRIVE
WINFORD AVENUE
FUTURE LOTS
Temporary Turnaround

MATCH LINE STA.26+50 (See Sheet #1)
MATCH LINE STA.5+00 (See Sheet #3)
MATCH LINE STA.15+00 (See Sheet #3)

DRAINAGE PLAN

J:\96\0961\M9861.DWG Fri Jun 04 09:48:41 1999 T.A.C.

MATCH LINE STA.5+00
(See Sheet #2)

MATCH LINE STA.15+00
(See Sheet #2)

DELNEASA DRIVE

WINFORD AVENUE

LORINDA DRIVE

FAYETTA DRIVE

FUTURE LOT

FIRST CHURCH OF GOD

ETTA M. REED E-61403

27	1.49 Ac.
28	0.44 Ac.
29	4.24 Ac.
30	3.63 Ac.
31	1.41 Ac.
32	1.36 Ac.
33	0.74 Ac.
34	1.13 Ac.
35	0.51 Ac.
36	0.56 Ac.
37	0.19 Ac.
38	2.34 Ac.
39	0.42 Ac.
40	0.41 Ac.
41	0.97 Ac.
42	0.27 Ac.
43	0.55 Ac.
45	0.34 Ac.
46	0.70 Ac.
47	1.76 Ac.
56	27.23 Ac.

NOTE:
All Ditches to be Sodded or Hydra-Seeded.

NOTE:
A 1.1' topsoil cap will be placed on top of all compacted fills outside of the right-of-way. See Cross Sections for more details.

NOTE:
Contractors to accept all quantities as correct prior to beginning construction.

NOTE:
Quantities for Erosion Control may vary between detailed plans and field conditions during construction. Plan quantities are a minimum, more erosion control may be needed depending upon field conditions.

EROSION CONTROL NOTES


1. SEEDING AND MULCHING
2. SODDING
3. PRESERVE EXISTING VEGETATION
4. STRAW BALE
5. SILT FENCE
6. SOIL PILES
7. TEMPORARY STREAM CROSSING
8. GRAVEL CURB INLET SEDIMENT FILTER
9. BLOCK & GRAVEL DROP INLET SEDIMENT FILTER
10. GABIONS
11. STRAW BALE DROP INLET SEDIMENT FILTER
12. SOD DROP INLET SEDIMENT FILTER
13. GRAVEL & WIRE MESH DROP INLET SEDIMENT FILTER
14. BLOCK & GRAVEL CURB INLET SEDIMENT FILTER
15. SEDIMENT BASINS & DAMS
16. DIKES & SLOPE PROTECTION
17. ROLLED GRAVEL CURB INLET SEDIMENT FILTER

SEE SOIL EROSION & SEDIMENTATION CONTROL DETAIL SHEET

Scale: 1"=50'

DRAINAGE PLAN

DRAINAGE PLAN
SHAFER'S RUN
SECTIONS 3,4,& 5



J:\1999\9990\M9990.DWG Tue Dec 21 16:48:16 1999 Plotted by: Erik Berger