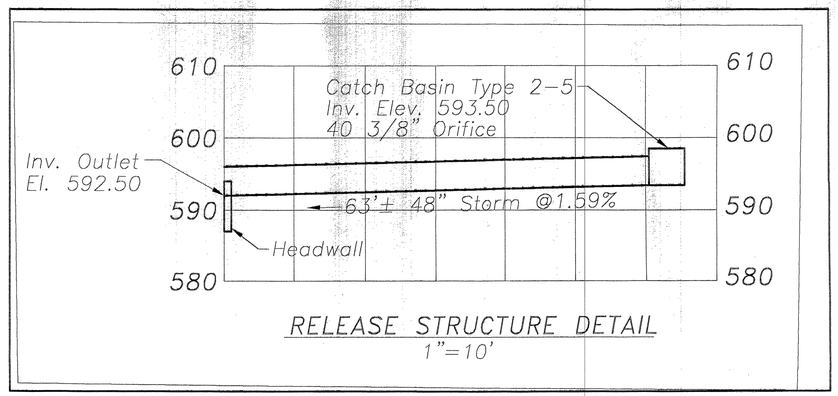

RELEASE STRUCTURE DETAIL
1"=10'

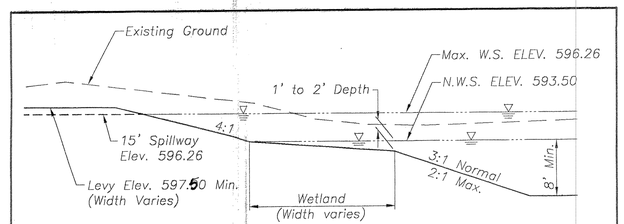

WETLAND/RETENTION TYPICAL
N.T.S.

Note: A retention pond HOLDS water and this requires an 8 foot minimum depth to prevent weed growth.

Notify engineers if there are any discrepancies between field conditions and plan information.

PRINTED
SEP 12 2002
NEXUS ENGINEERING

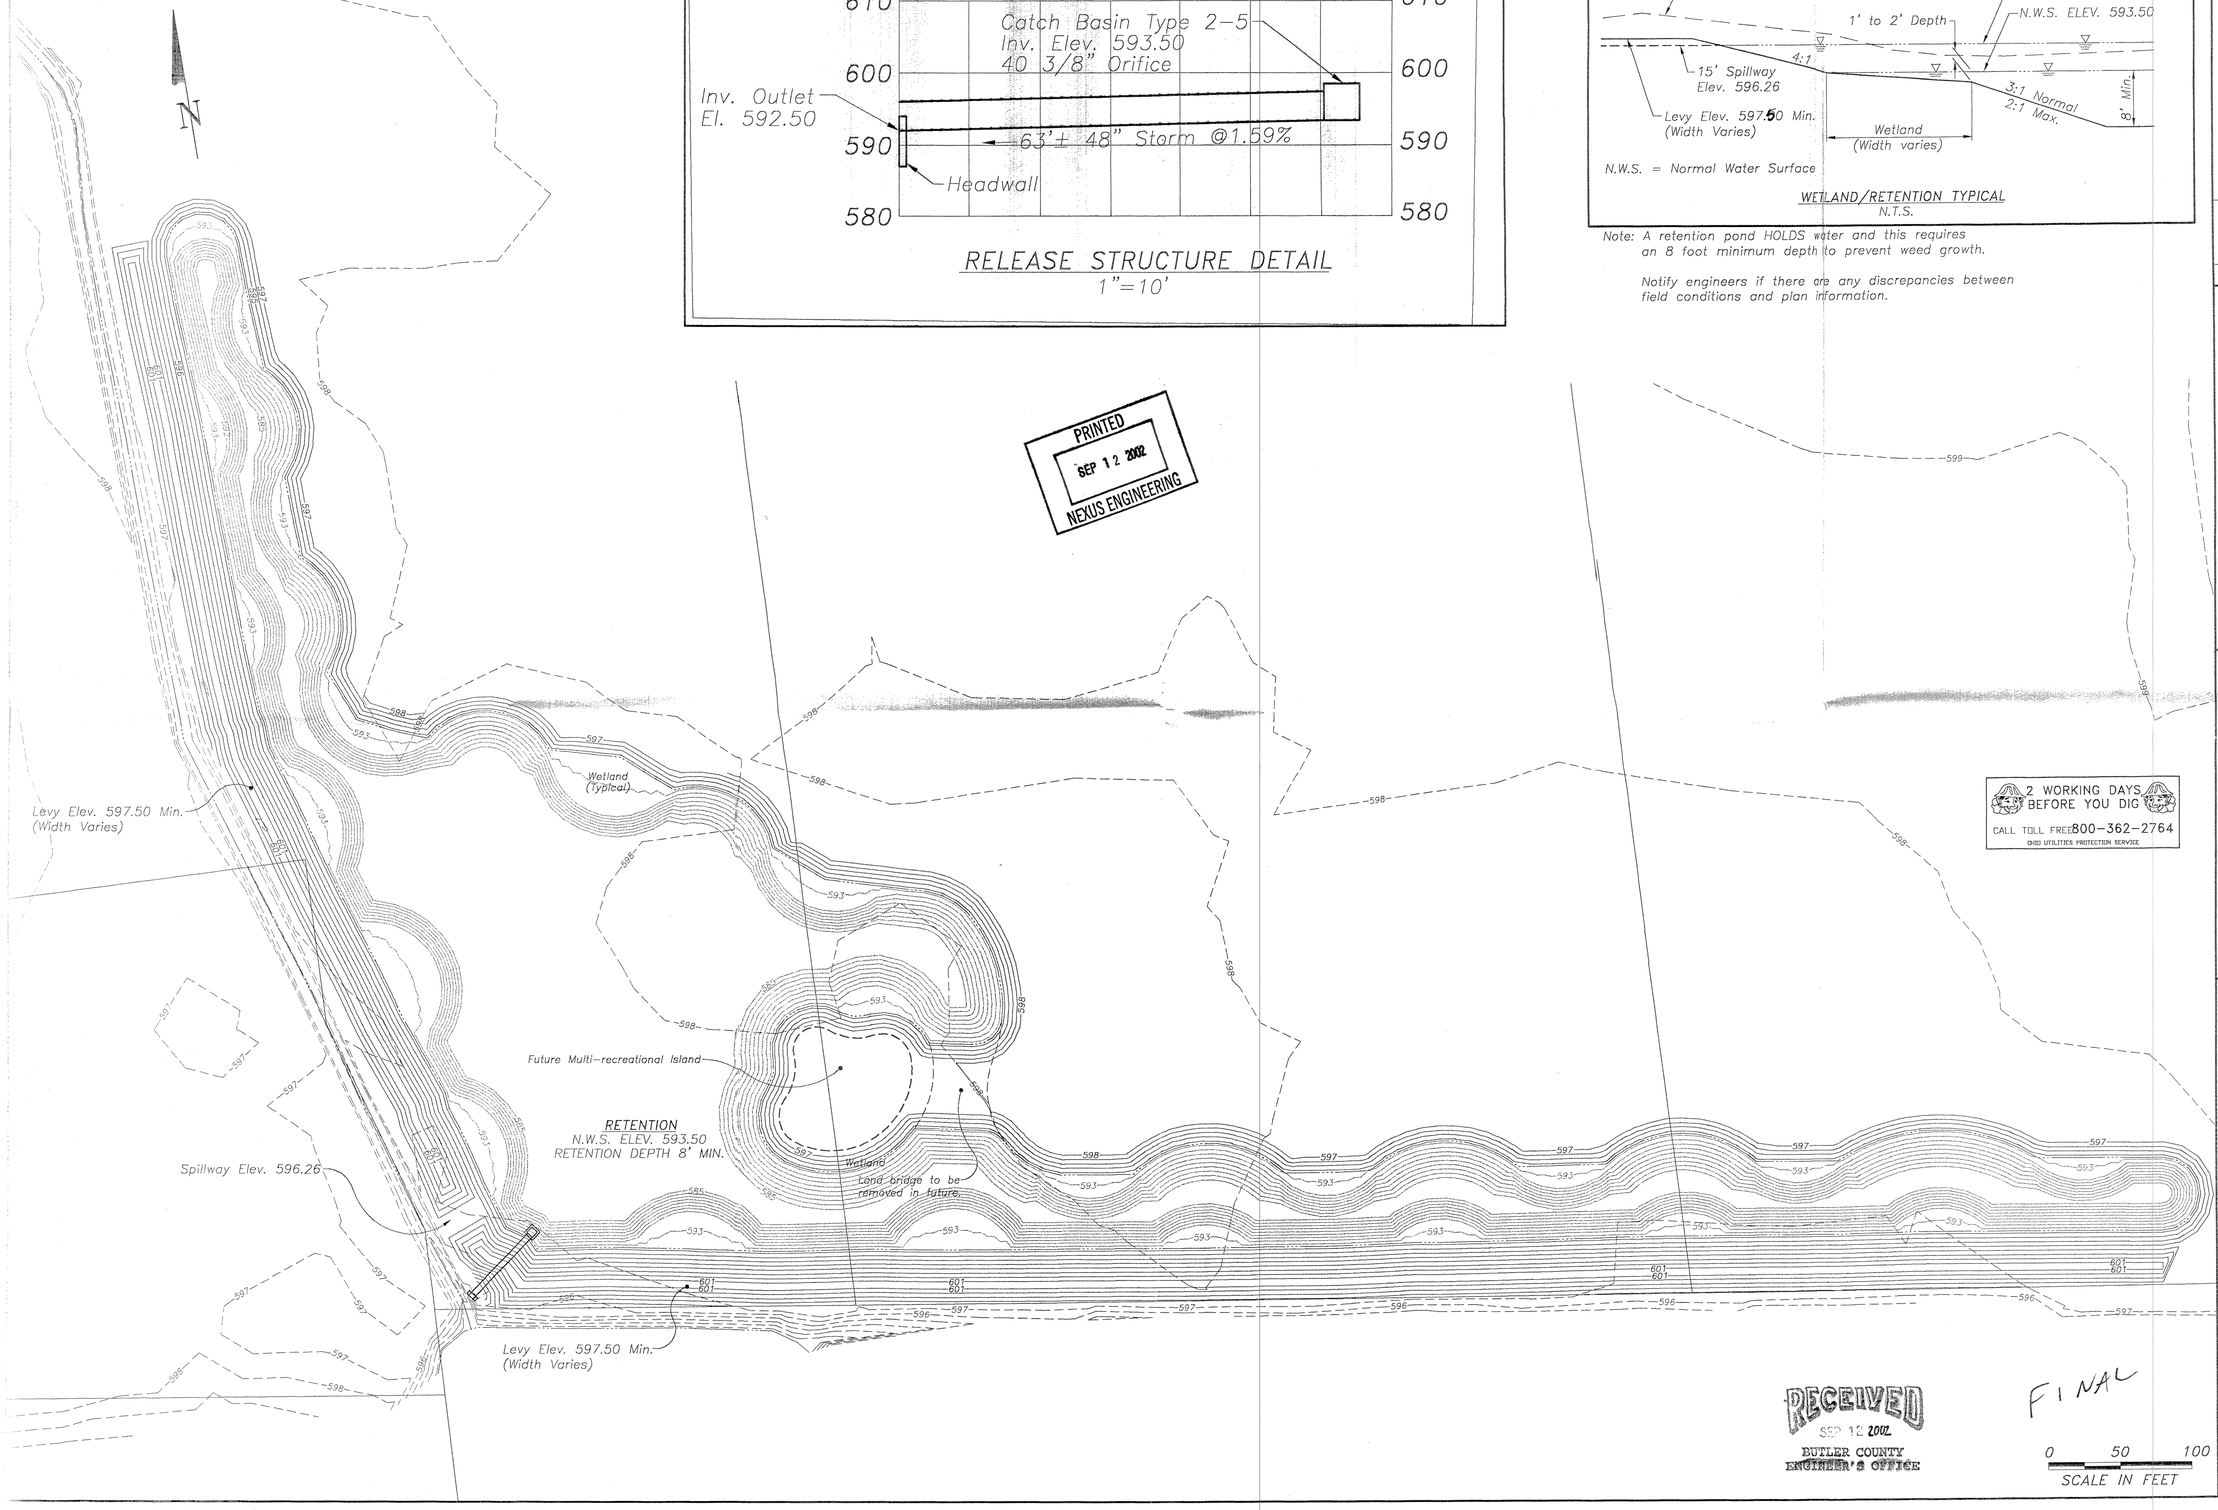

2 WORKING DAYS BEFORE YOU DIG
CALL TOLL FREE 800-362-2764
OHIO UTILITIES PROTECTION SERVICE

RECEIVED
SEP 12 2002
BUTLER COUNTY
ENGINEER'S OFFICE

FINAL

0 50 100
SCALE IN FEET

Prelim 9-12-02

REVISIONS

10		
9		
8		
7		
6		
5		
4		
3		
2		
1		DATE

NEXUS ENGINEERING
CIVIL ENGINEERS AND LAND SURVEYORS
8080 BECKETT CENTER DRIVE, SUITE 203
WEST CHESTER, OHIO 45069
PHONE: (513) 860-9130

CHAPPELL RETENTION
PRELIMINARY SITE PLAN
UNION CENTRE BOULEVARD

DESIGNED	C.F.G.
DRAWN	C.F.G.
CHECKED	M.A.N.
DATE	AUG. 2002

1/1