

ELECTRONIC DATA FILES HAVE BEEN USED BY KLEINGERS & ASSOCIATES INC. FOR THE SOLE PURPOSE OF GENERATING THIS PLAN DRAWING. THE APPROVED PLAN DRAWING REPRESENTS ACTUAL DESIGN INTENT. IN CASE OF DISCREPANCIES BETWEEN ELECTRONIC DATA FILES AND THE APPROVED PLAN DRAWING, KLEINGERS & ASSOCIATES INC. ASSUMES NO RESPONSIBILITY FOR ANY USE OR MANIPULATION OF ELECTRONIC DATA FILES BY OTHERS TO GENERATE BID PROPOSALS, PREPARE ESTIMATES, PERFORM CONSTRUCTION LAYOUT OR ANY OTHER USE. THE USE OR REUSE OF ELECTRONIC DATA FILES IS AT THE USER'S RISK AND FULL LEGAL RESPONSIBILITY.

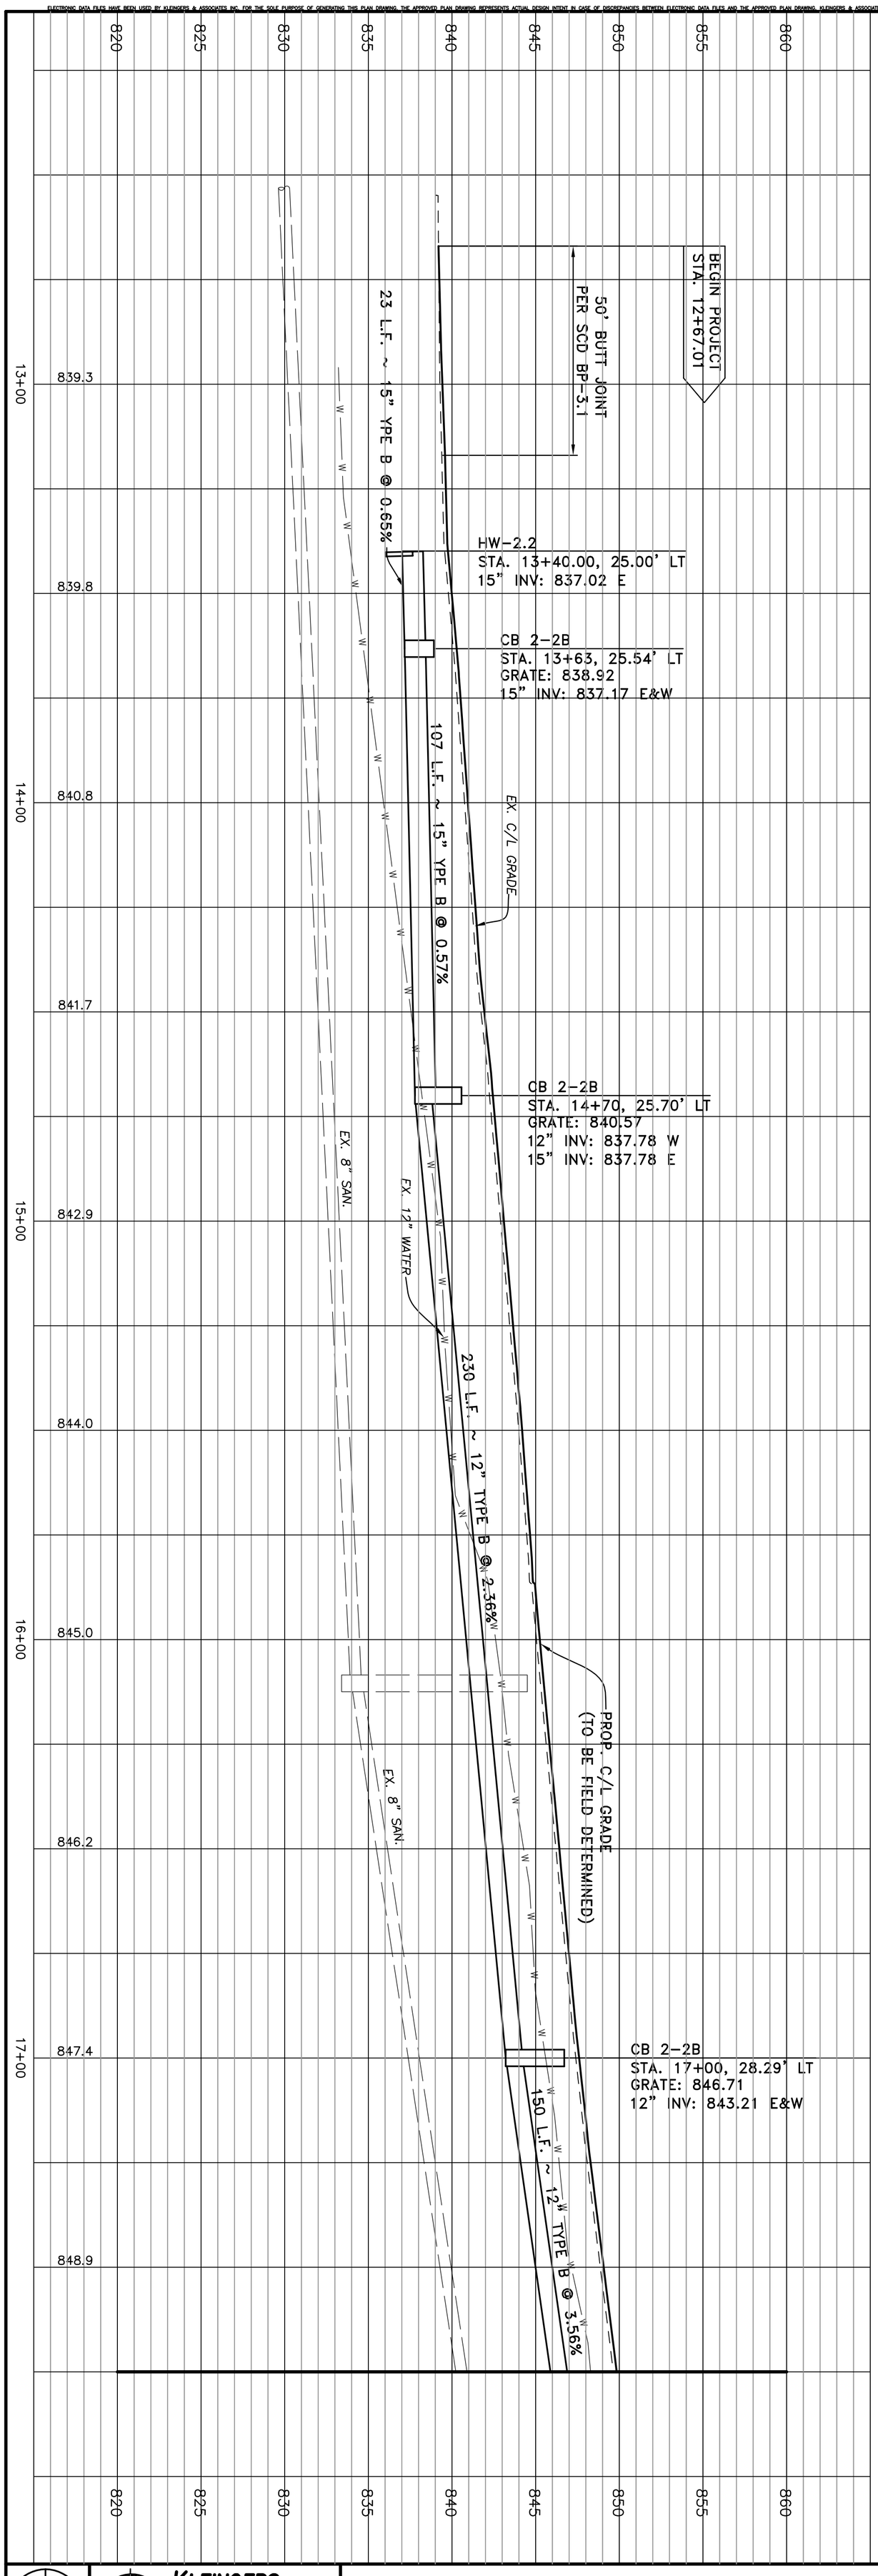

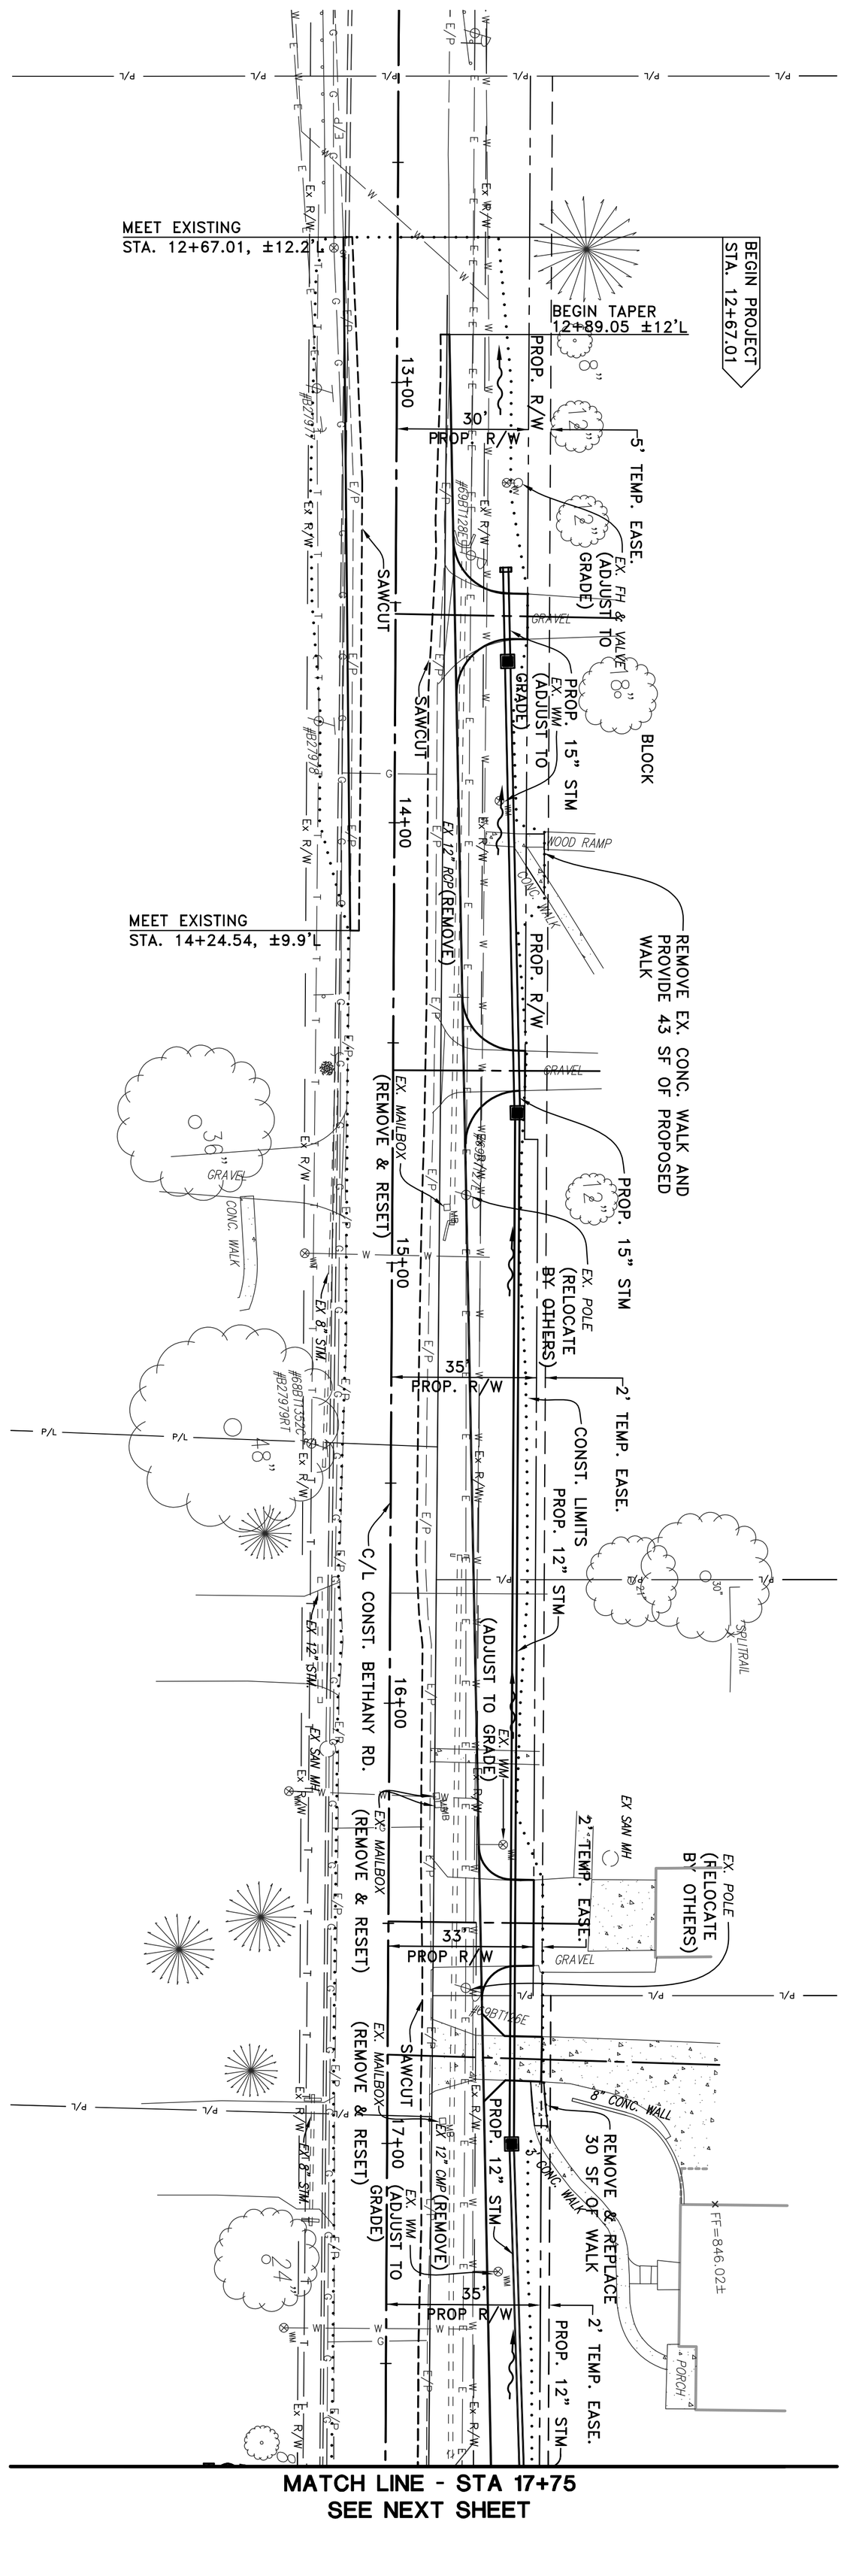

56 / 11	KLEINGERS & ASSOCIATES ENGINEERS AND SURVEYORS 6305 Centre Park Drive West Chester, OH 45069 513-779-7851 Fax: 513-779-7852	**BETHANY ROAD** **PLAN & PROFILE - STA. 12+50 TO STA. 17+75**

CALCULATED	GAU
CHECKED	NMM

0 5 10 — VERTICAL SCALE IN FEET

0 10 20 40 — HORIZONTAL SCALE IN FEET