BUTLER COUNTY ENGINEER'S OFFICE
BCEO
GREGORY J. WILKENS, P.E., P.S. BUTLER COUNTY ENGINEER

BCEO Tax Map Department
Administration Building
130 High Street
Hamilton, Ohio 45011
[Tel] 513.887.3500 [Fax] 513.887.3633
WWW.BCEO.ORG

N
W E
S

PLOT DATE: 07/15/2009

FIRST WARD
MIDDLETOWN CORP
Section 23, Town 2, Range 4
BUTLER COUNTY, OHIO

FOR INFORMATIONAL PURPOSES ONLY. NOT INTENDED FOR USE AS A SURVEY.

Scale: 1"=240'

025000

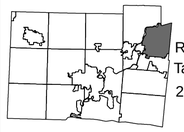
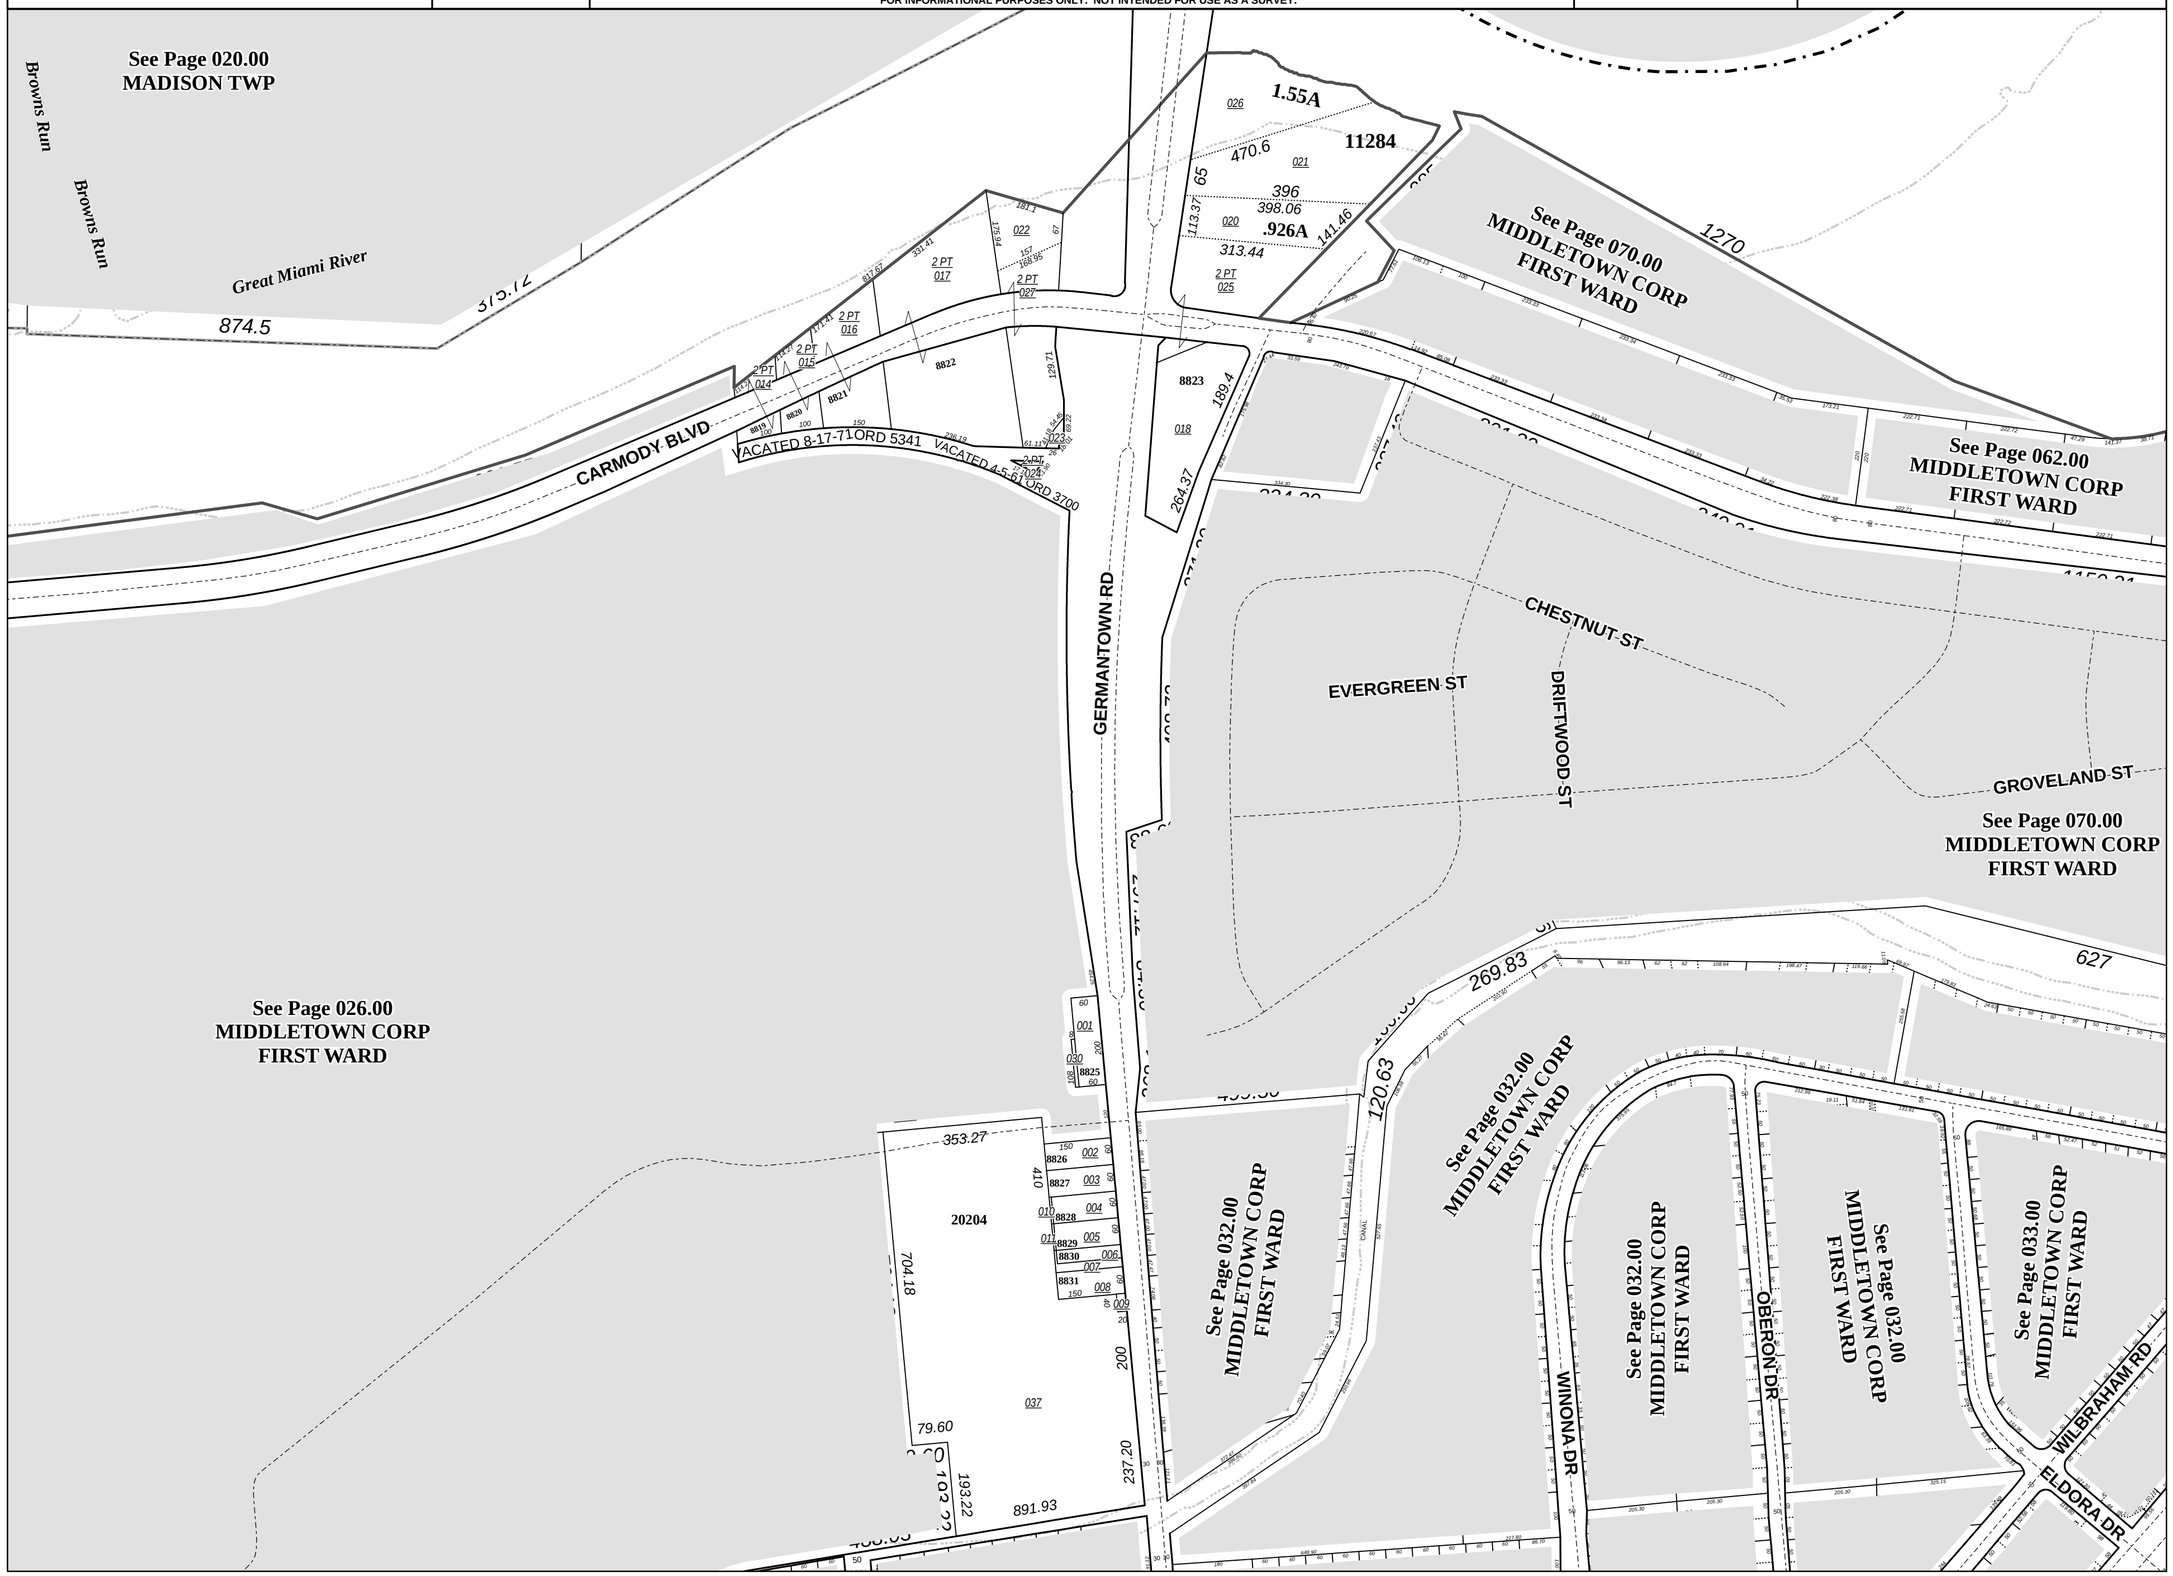
Revised Date: 2/8/2005
Taxing District: Q6511
2nd Tax Dist: NONE