BUTLER COUNTY ENGINEER'S OFFICE
BCEO
GREGORY J. WILKENS, PE., PS. BUTLER COUNTY ENGINEER

BCEO Tax Map Department
Administration Building
130 High Street
Hamilton, Ohio 45011
[Tel] 513.887.3500 [Fax] 513.887.3633
WWW.BCEO.ORG

N W E S

PLOT DATE: 04/14/2009

WEXFORD & WILLOW LAKE AT HERITAGE GREEN
MONROE CORP
Section 24, Town 3, Range 3
BUTLER COUNTY, OHIO

FOR INFORMATIONAL PURPOSES ONLY. NOT INTENDED FOR USE AS A SURVEY.

Scale: 1"=60'

004240

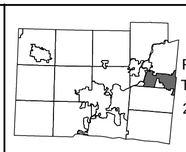
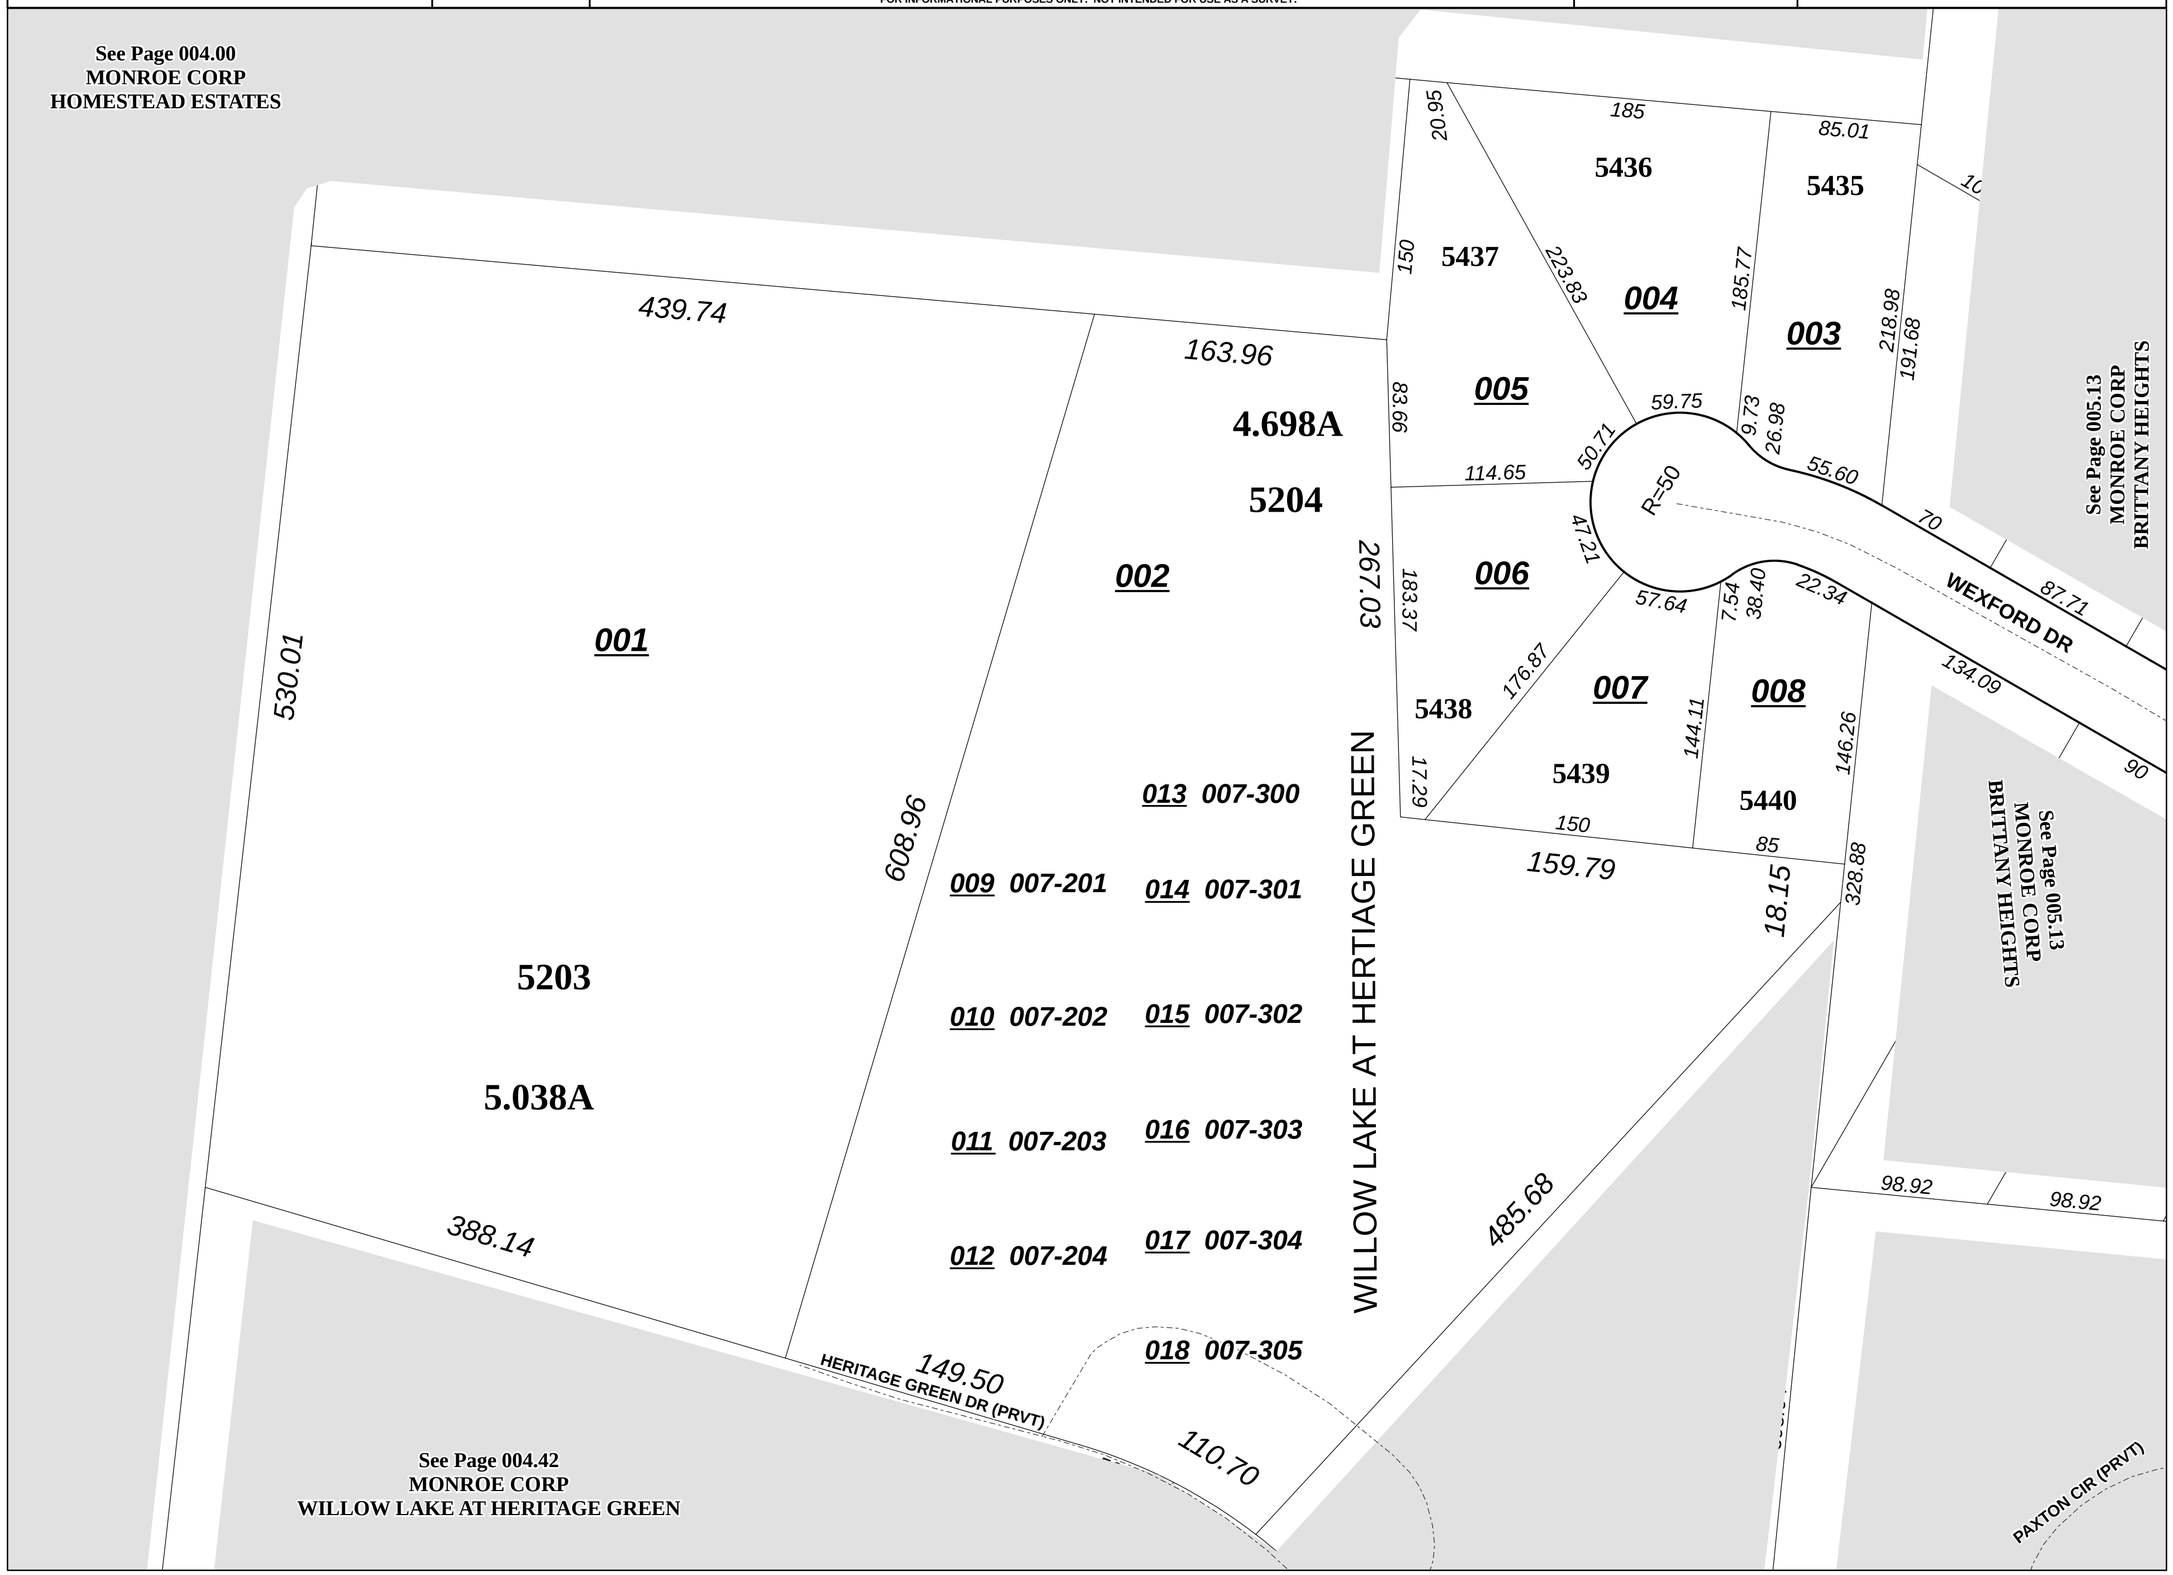
Revised Date: 5/09/2007
Taxing District: C1800
2nd Tax Dist: NONE