BUTLER COUNTY ENGINEER'S OFFICE
BCEO
GREGORY J. WILKENS, PE., PS. BUTLER COUNTY ENGINEER

BCEO Tax Map Department
Administration Building
130 High Street
Hamilton, Ohio 45011
[Tel] 513.887.3500 [Fax] 513.887.3633
WWW.BCEO.ORG

N W E S

PLOT DATE: 8/11/2010

ROSS TWP

Section 21, Town 3, Range 2

BUTLER COUNTY, OHIO

FOR INFORMATIONAL PURPOSES ONLY. NOT INTENDED FOR USE AS A SURVEY.

Scale: 1"=400'

House Address

021000
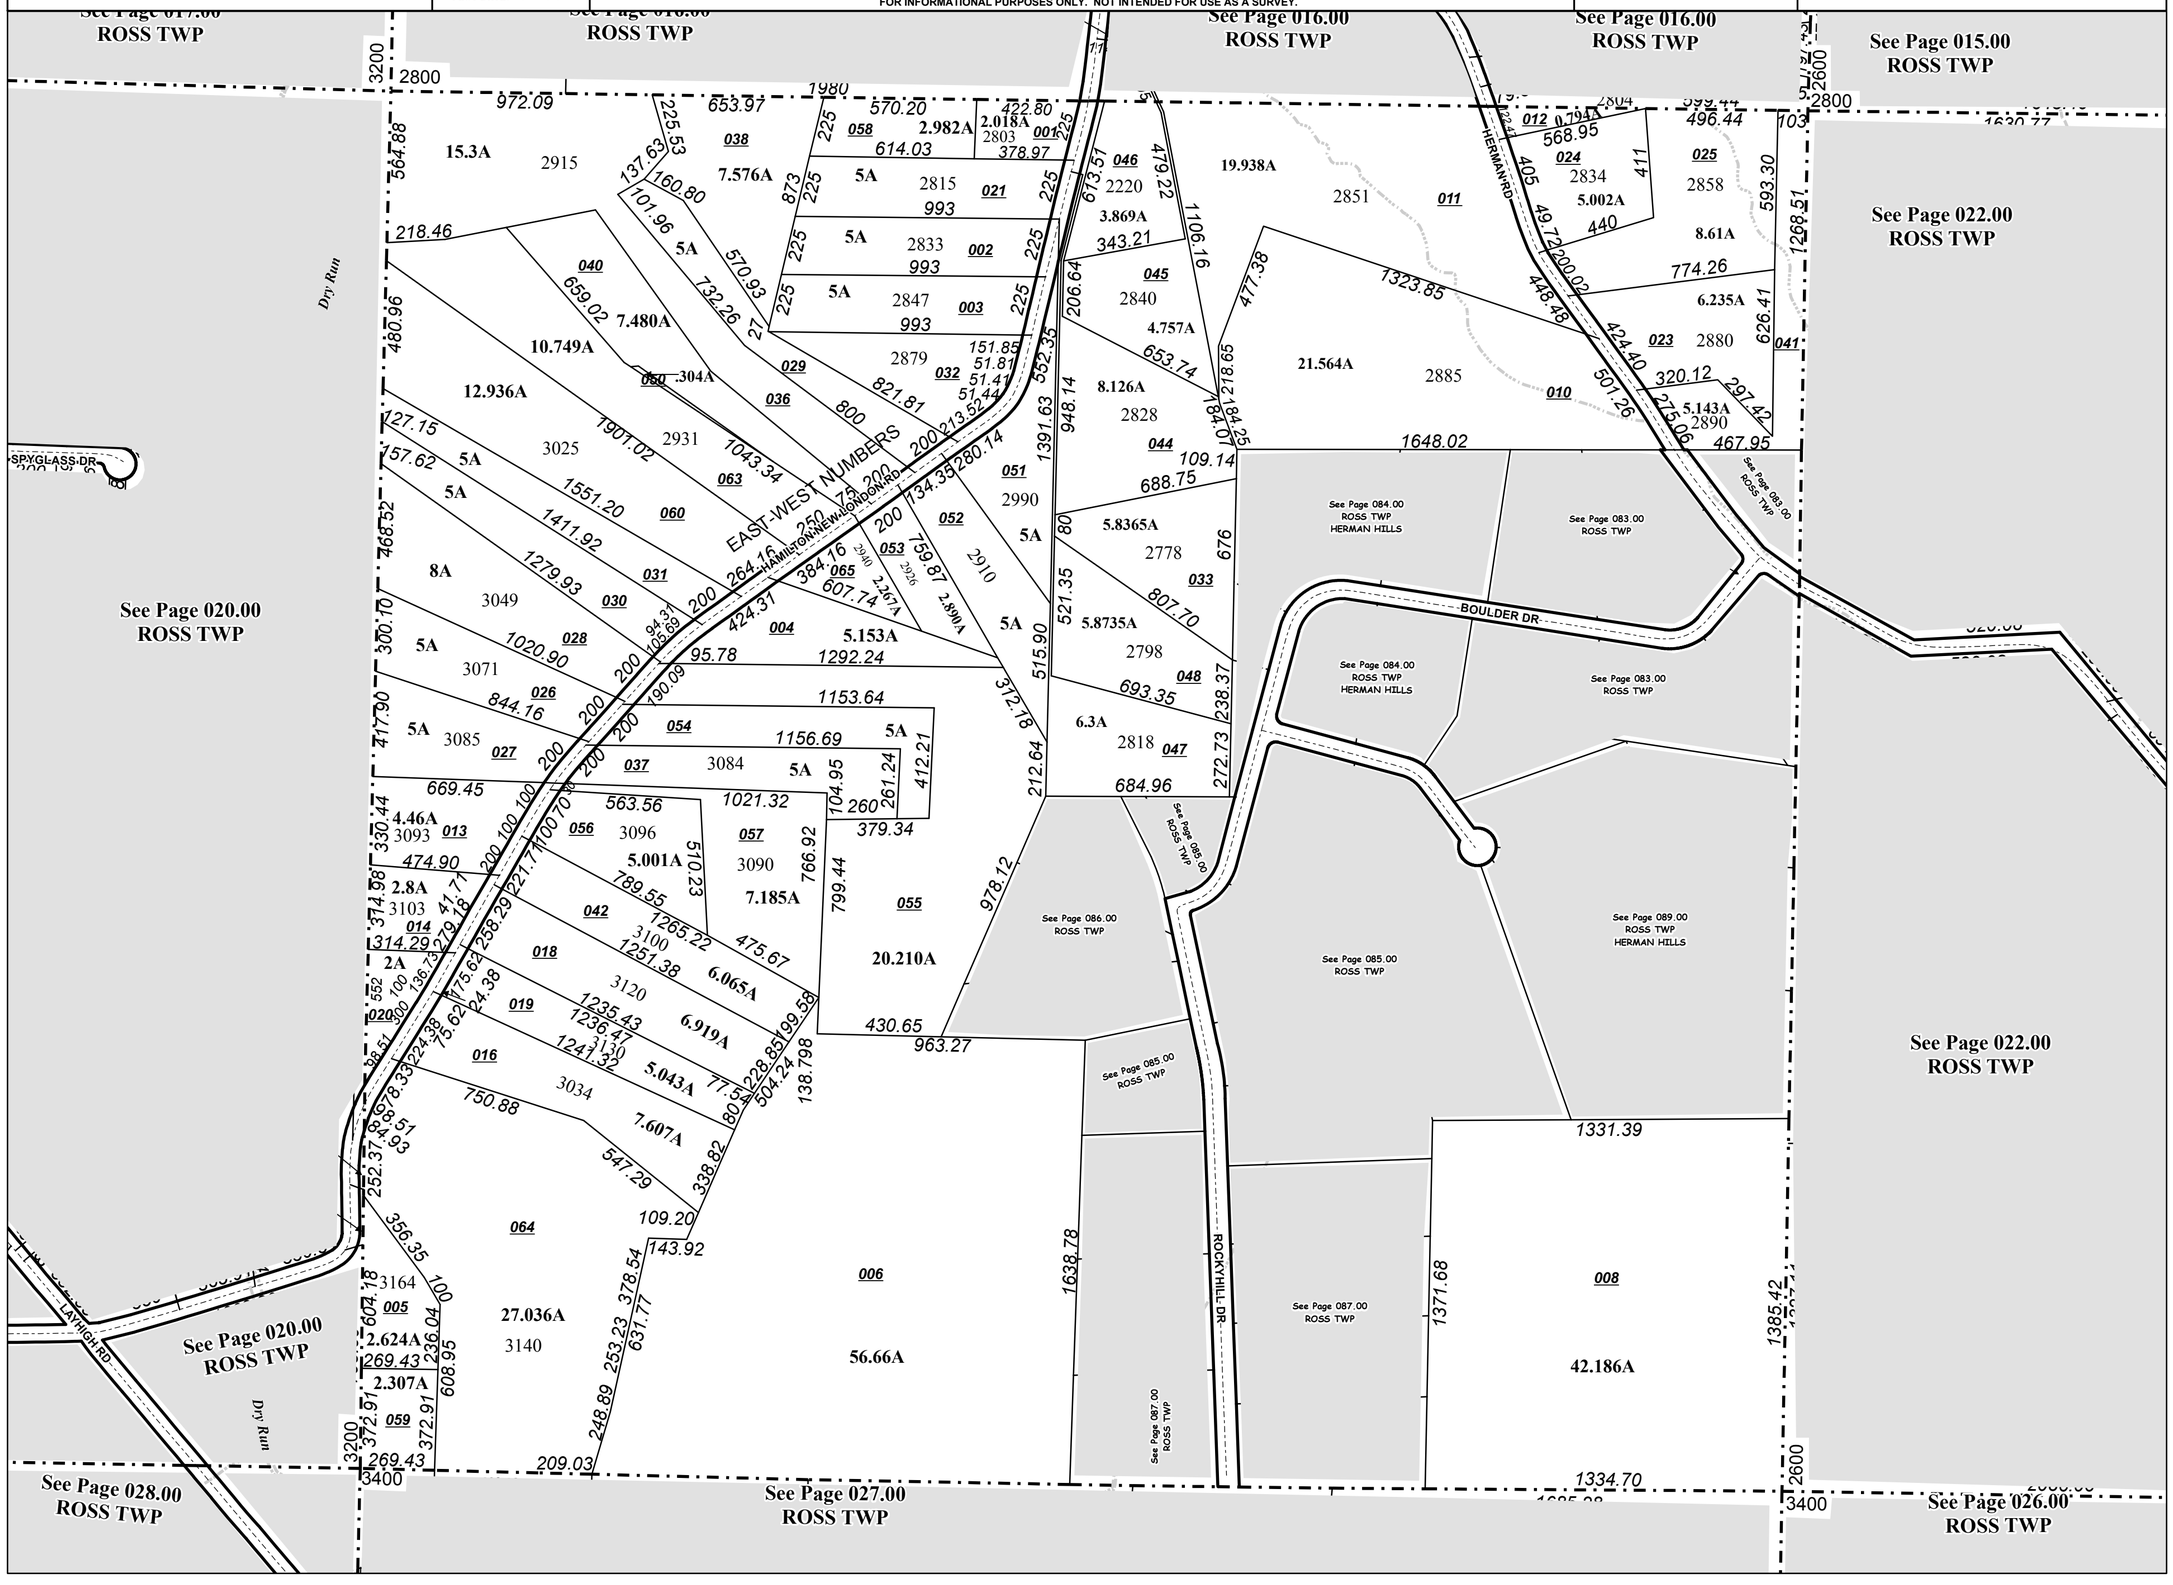
Revised Date: 8/11/2010
Taxing District: K4610
2nd Tax Dist: NONE