BUTLER COUNTY ENGINEER'S OFFICE
BCEO
GREGORY J. WILKENS, P.E., P.S. BUTLER COUNTY ENGINEER

BCEO Tax Map Department
Administration Building
130 High Street
Hamilton, Ohio 45011
[Tel] 513.887.3500 [Fax] 513.887.3633
WWW.BCEO.ORG

N
W E
S

PLOT DATE: 08/26/2009

FIRST WARD, NORTH SIDE
HAMILTON CORP
Section 30, Town 2, Range 3
BUTLER COUNTY, OHIO

FOR INFORMATIONAL PURPOSES ONLY. NOT INTENDED FOR USE AS A SURVEY.

Scale: 1"=100'

110000

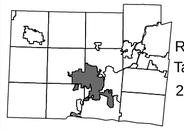
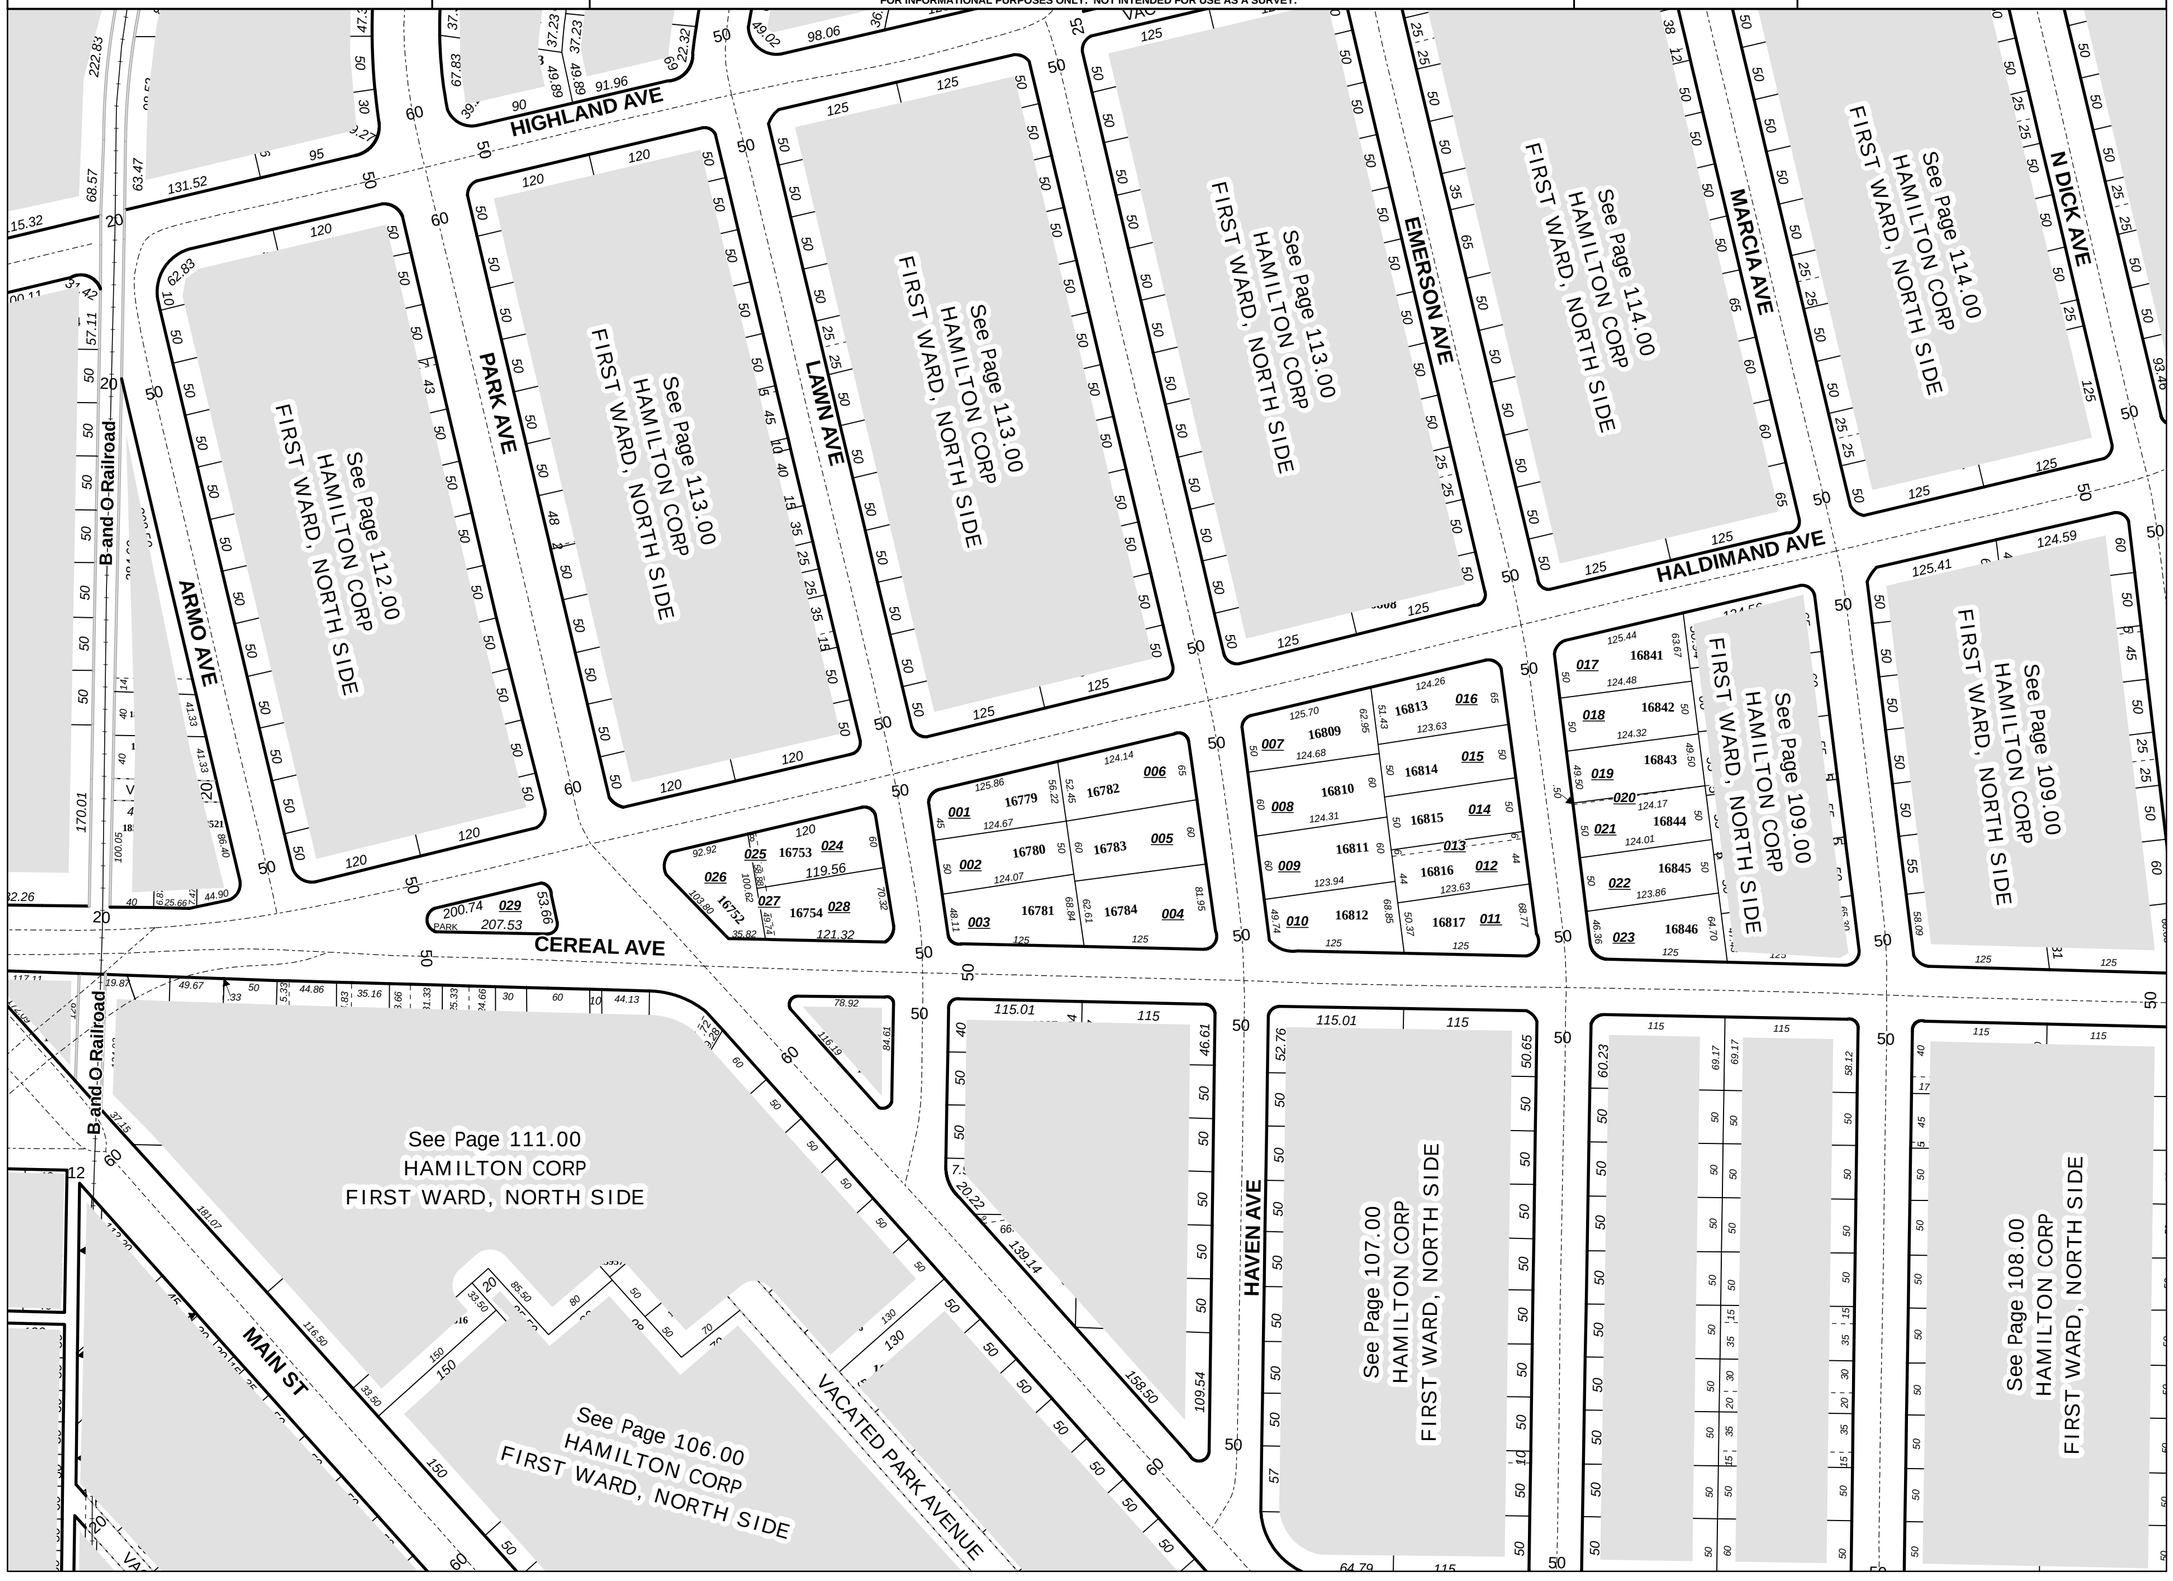
Revised Date: 04/09/2009
Taxing District: P6411
2nd Tax Dist: NONE