BUTLER COUNTY ENGINEER'S OFFICE
BCEO
GREGORY J. WILKENS, P.E., P.S. BUTLER COUNTY ENGINEER

BCEO Tax Map Department
Administration Building
130 High Street
Hamilton, Ohio 45011
[Tel] 513.887.3500 [Fax] 513.887.3633
WWW.BCEO.ORG

N W E S

PLOT DATE: 09/14/2009

FIRST WARD, SOUTH SIDE
HAMILTON CORP
Section 25, Town 4, Range 2
BUTLER COUNTY, OHIO

FOR INFORMATIONAL PURPOSES ONLY. NOT INTENDED FOR USE AS A SURVEY.

Scale: 1"=100'

024000
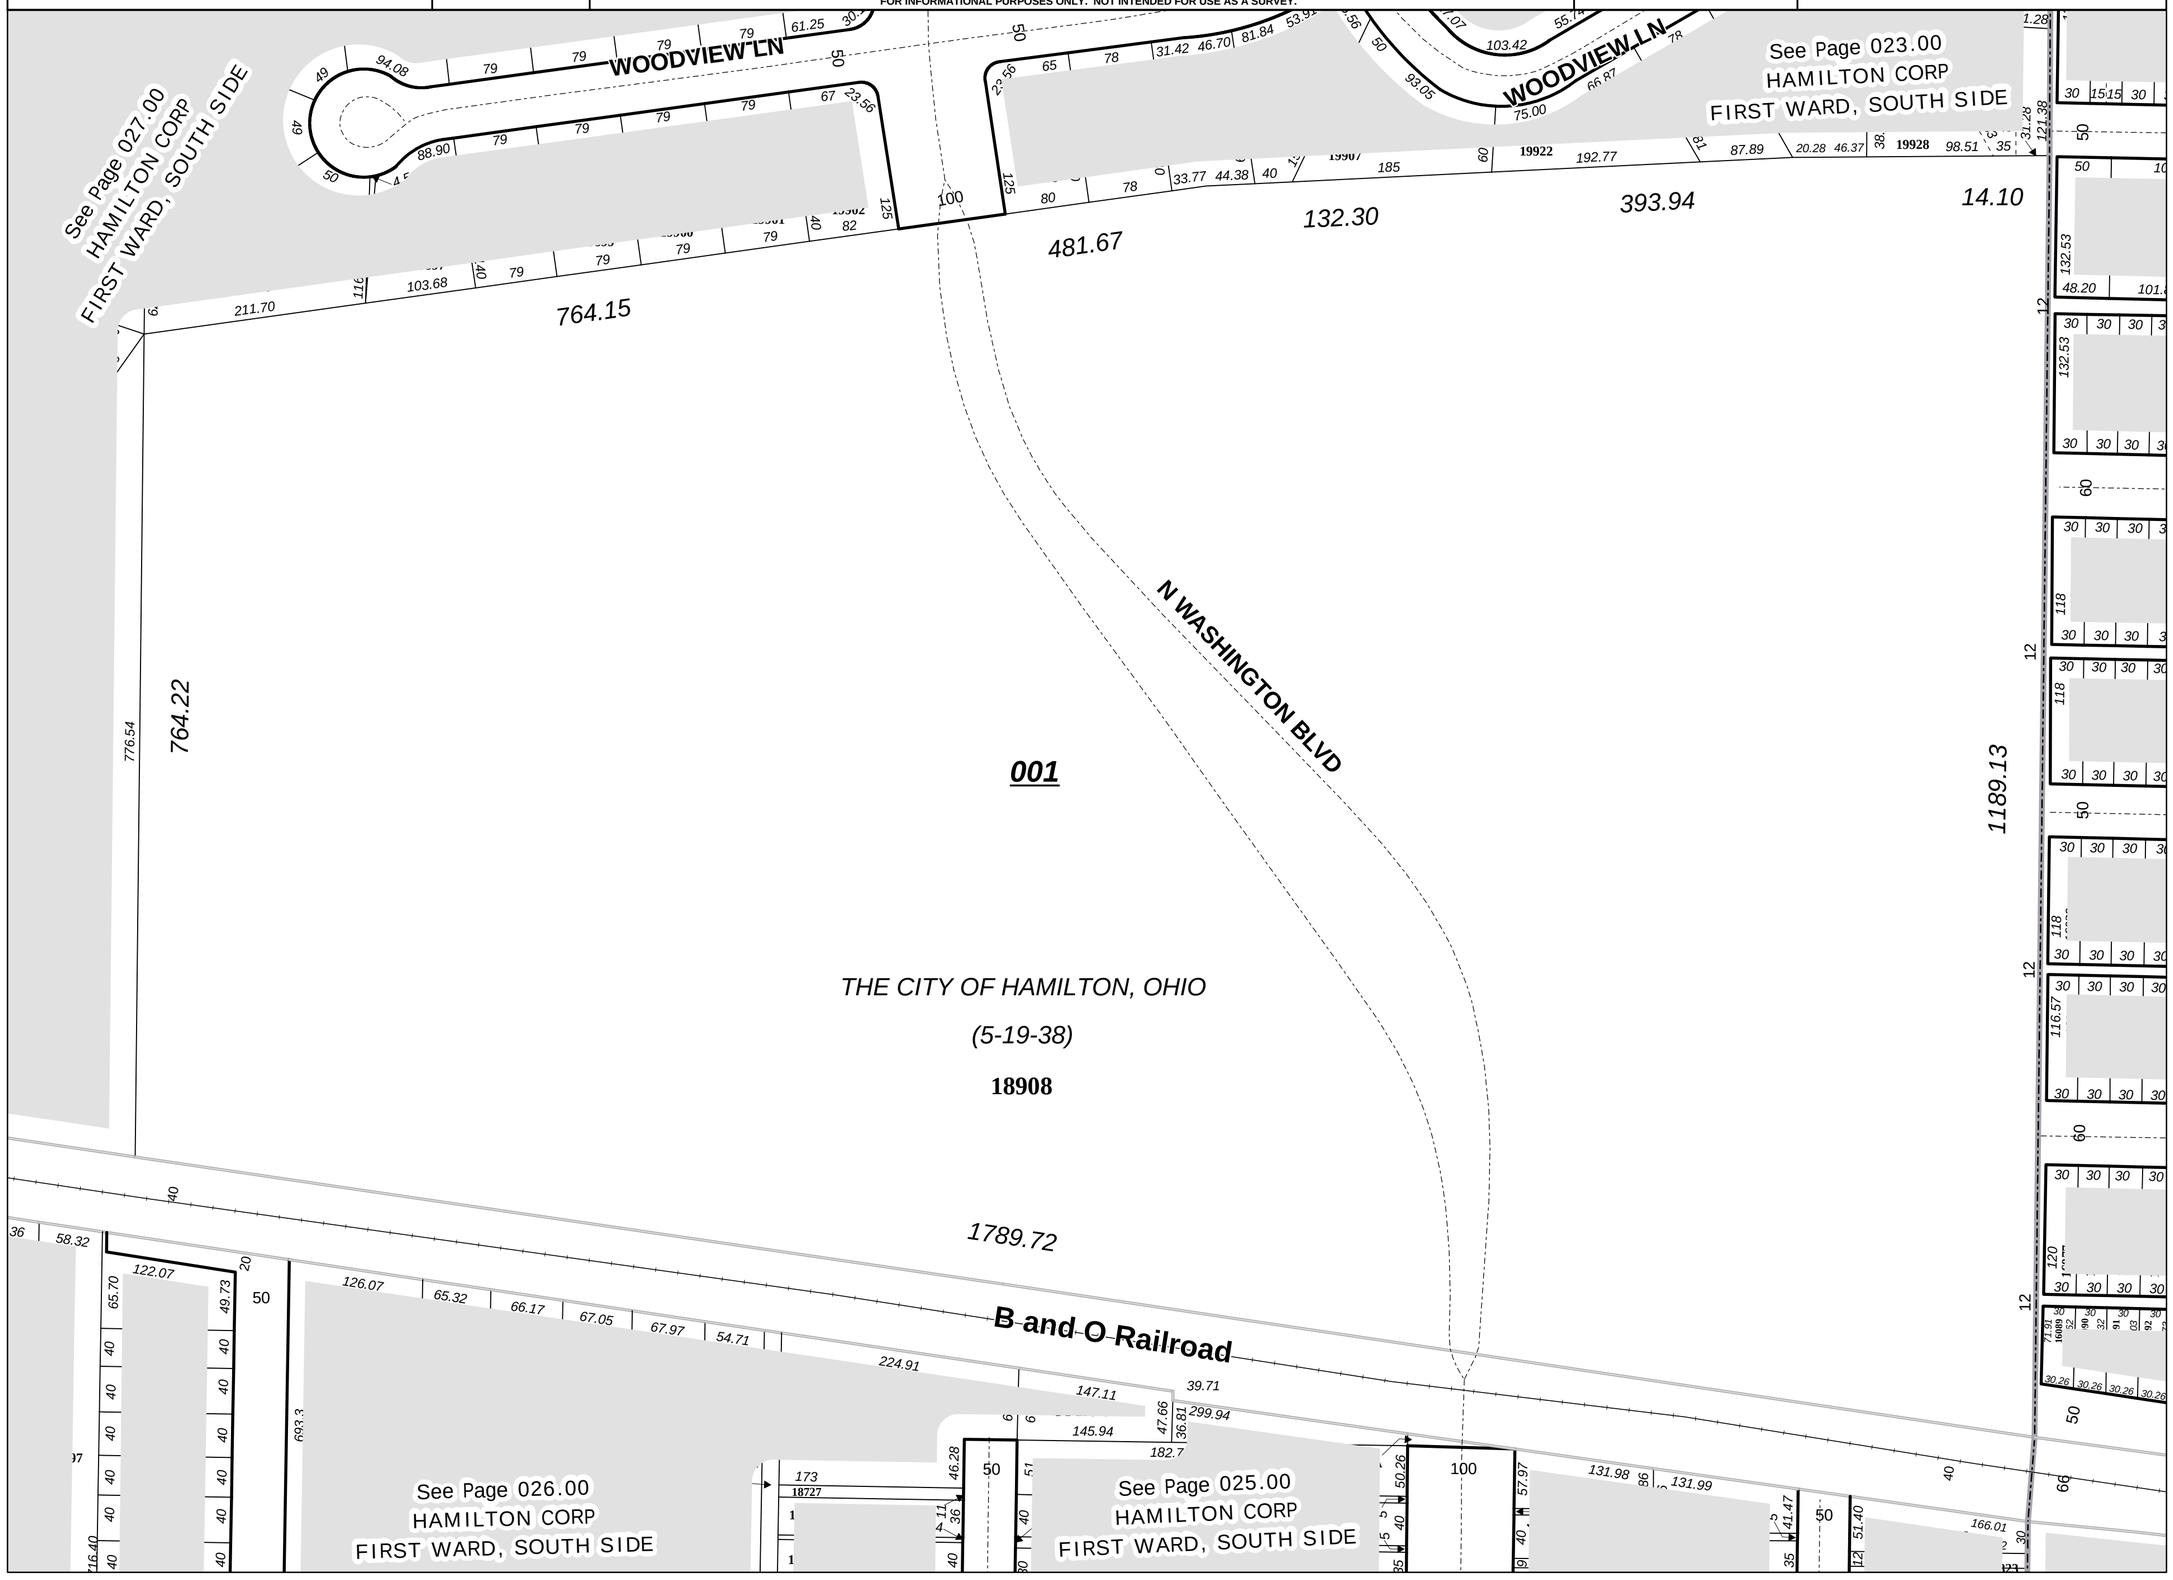
Revised Date: 04/27/1995
Taxing District: P6412
2nd Tax Dist: NONE