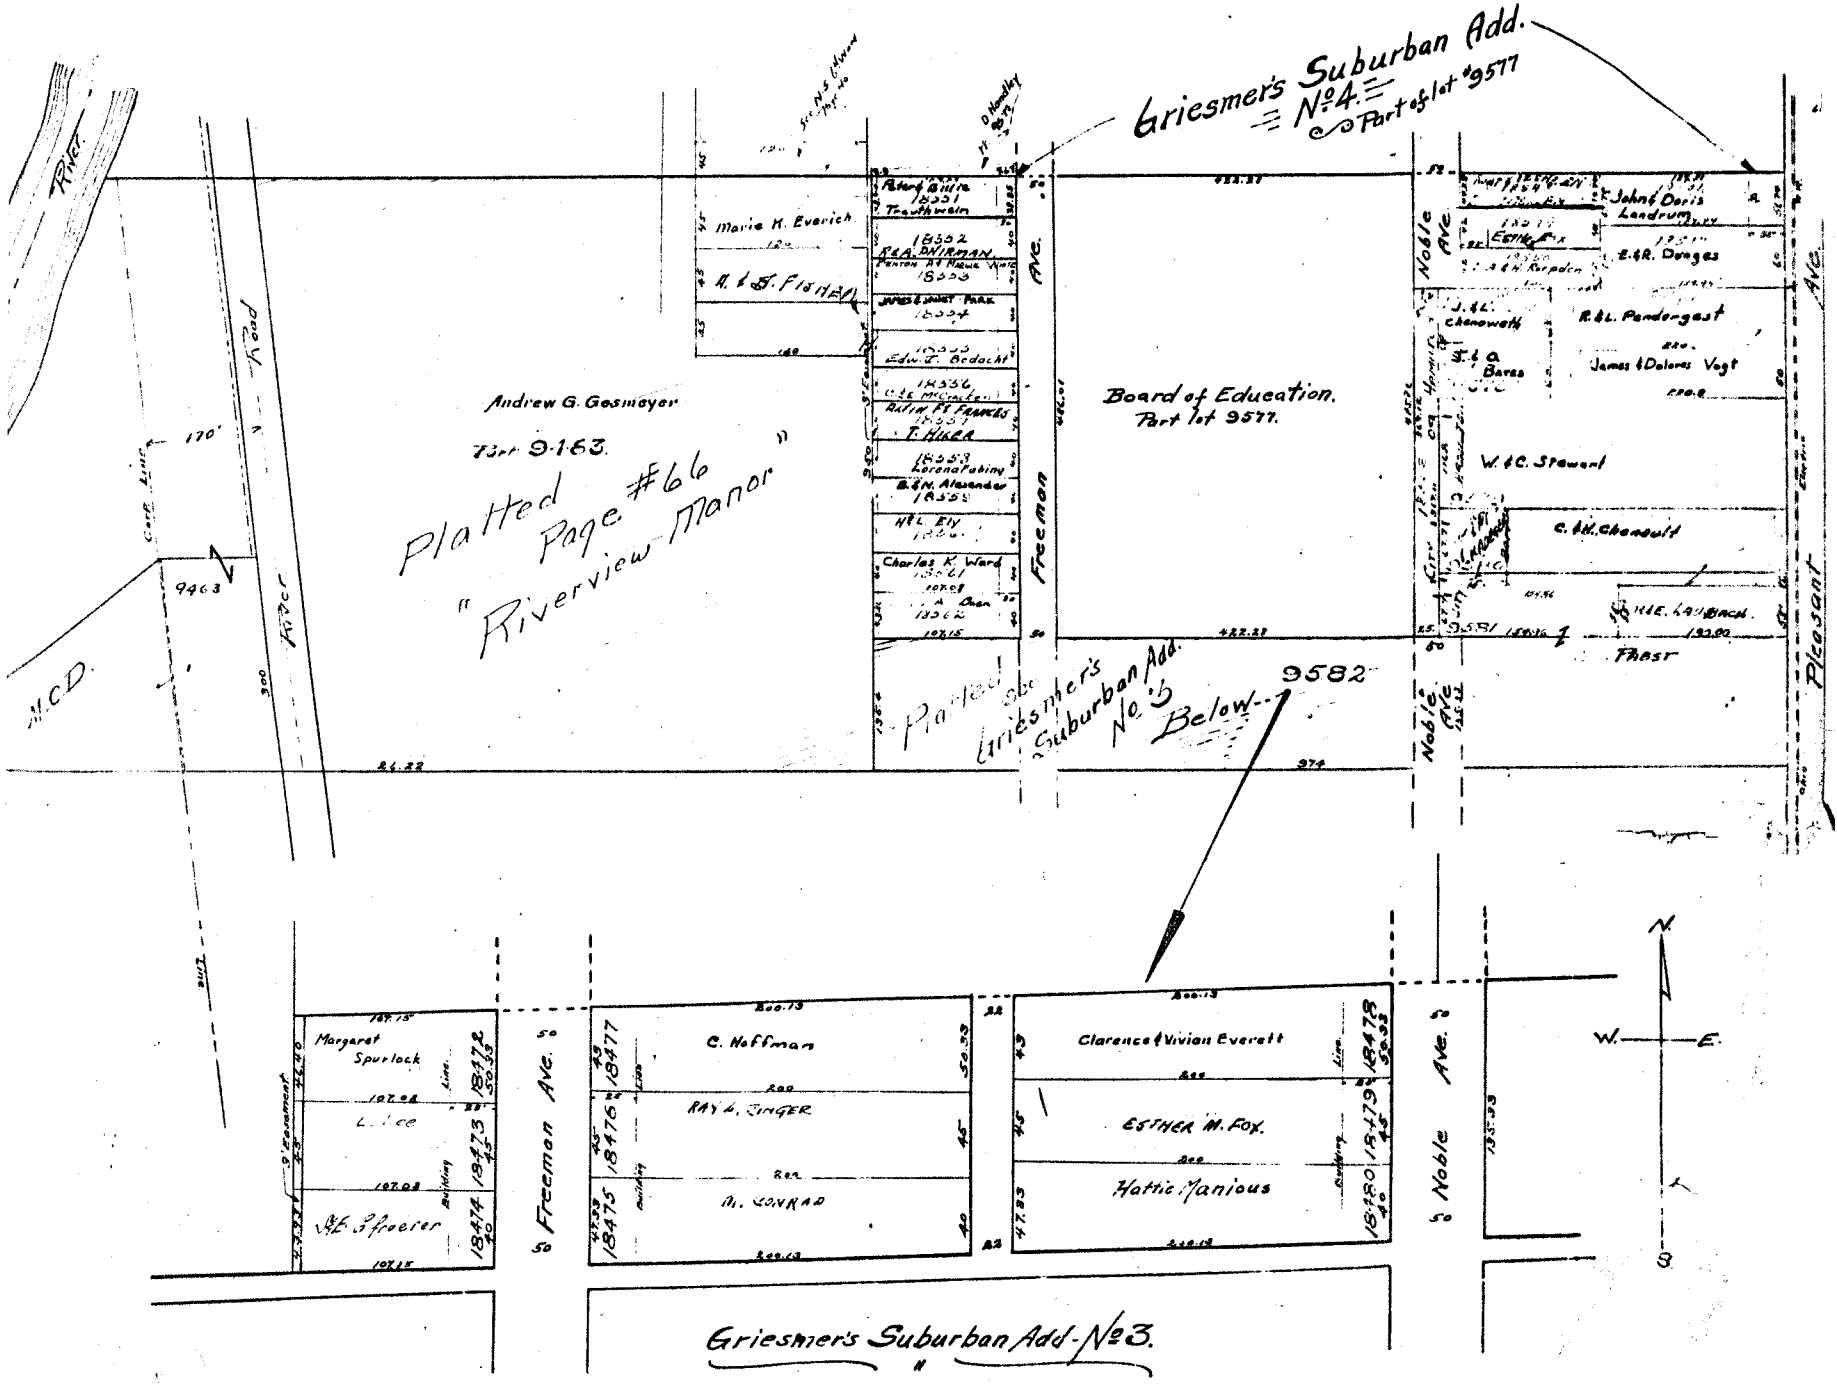
Griesmer's Suburban Add.
No. 4.
Part of lot 9577
Andrew G. Gosmeyer
Part 9.1.63.
Platted Page #66
"Riverview Manor"
Board of Education.
Part lot 9577.
Marie H. Everich
H. & S. Fisher
Freeman Ave.
Noble Ave
Pleasant Ave.
John & Doris Landrum
E. & R. Dunges
R. & L. Pendergast
James & Dolores Vogt
W. & C. Stewart
C. & M. Chenault
Platted see Griesmer's Suburban Add. No. 5 Below
9582
Margaret Spurlock
C. Hoffman
RAY A. SINGER
M. CONRAD
Clarence & Vivian Everett
ESTHER M. FOX
Hattie Manious
Griesmer's Suburban Add. No. 3.
N.C.D.
P.C.Y.
N.
S.
W.
E.