BUTLER COUNTY ENGINEER'S OFFICE
BCEO
GREGORY J. WILKENS, P.E., P.S. BUTLER COUNTY ENGINEER

BCEO Tax Map Department
Administration Building
130 High Street
Hamilton, Ohio 45011
[Tel] 513.887.3500 [Fax] 513.887.3633
WWW.BCEO.ORG

N
W E
S

PLOT DATE: 11/10/2010

MCWHORTERS SUBDIVISION
HANOVER TWP
Section 26, Town 4, Range 2
BUTLER COUNTY, OHIO

FOR INFORMATIONAL PURPOSES ONLY. NOT INTENDED FOR USE AS A SURVEY.

Scale: 1"=100'

092000

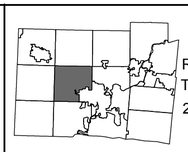
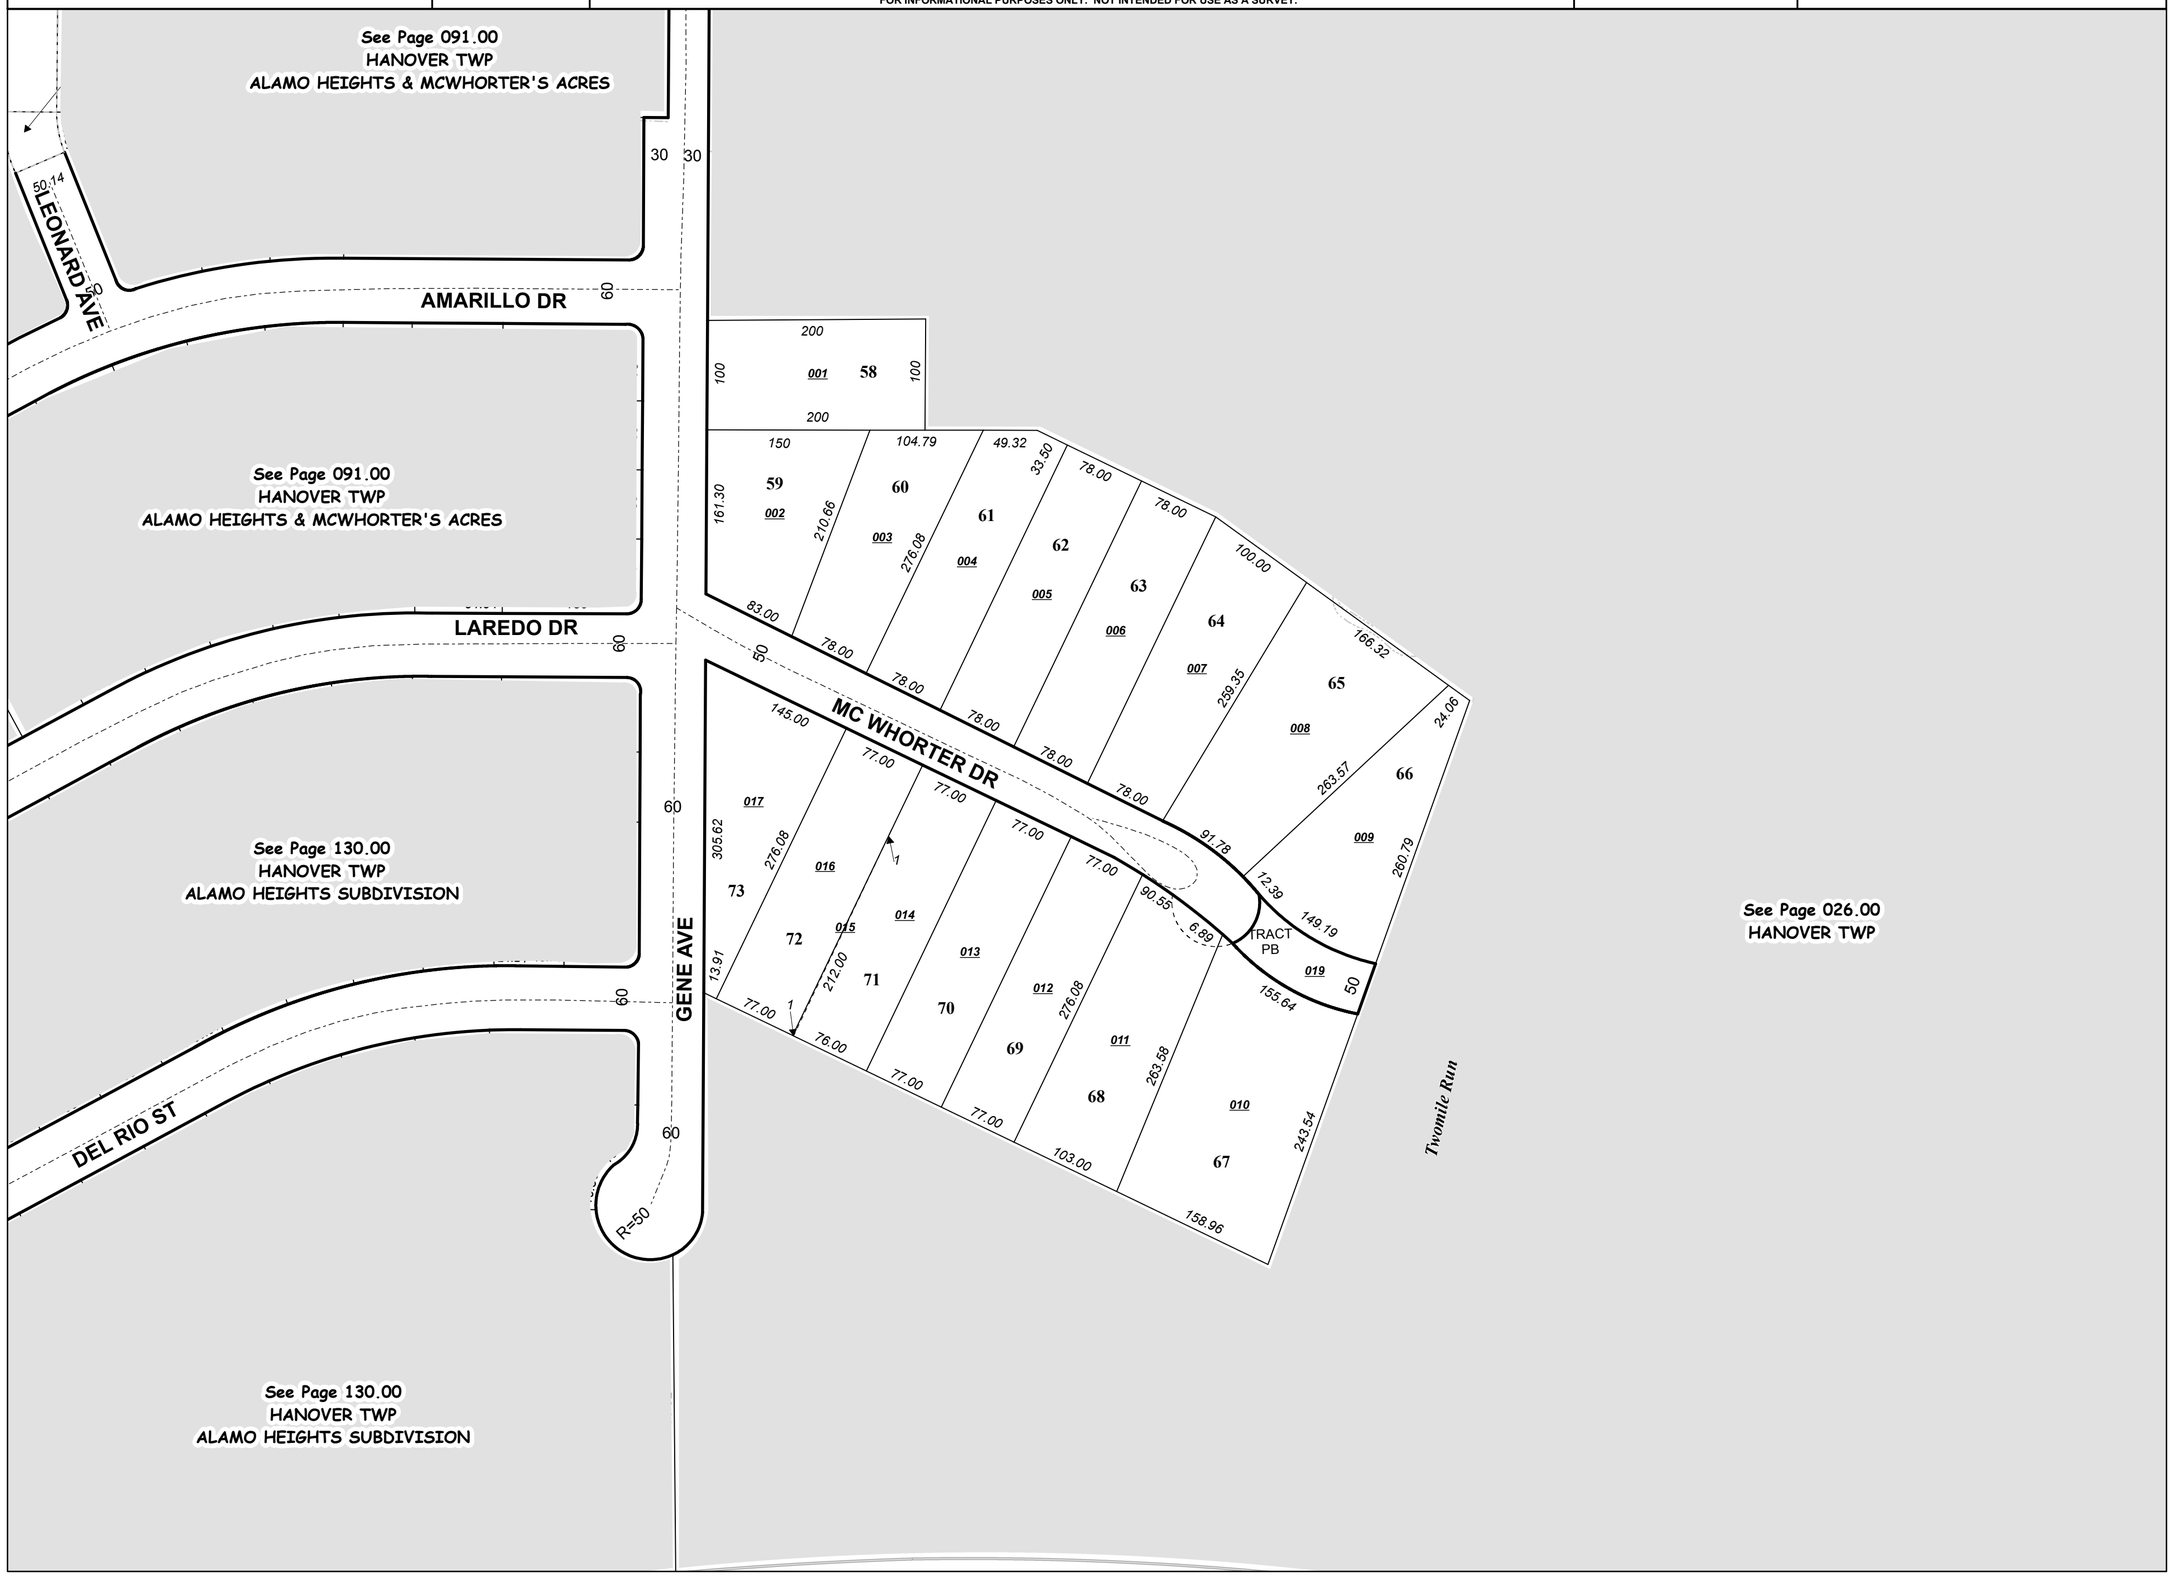
Revised Date: 11/30/1994
Taxing District: B1220
2nd Tax Dist: NONE