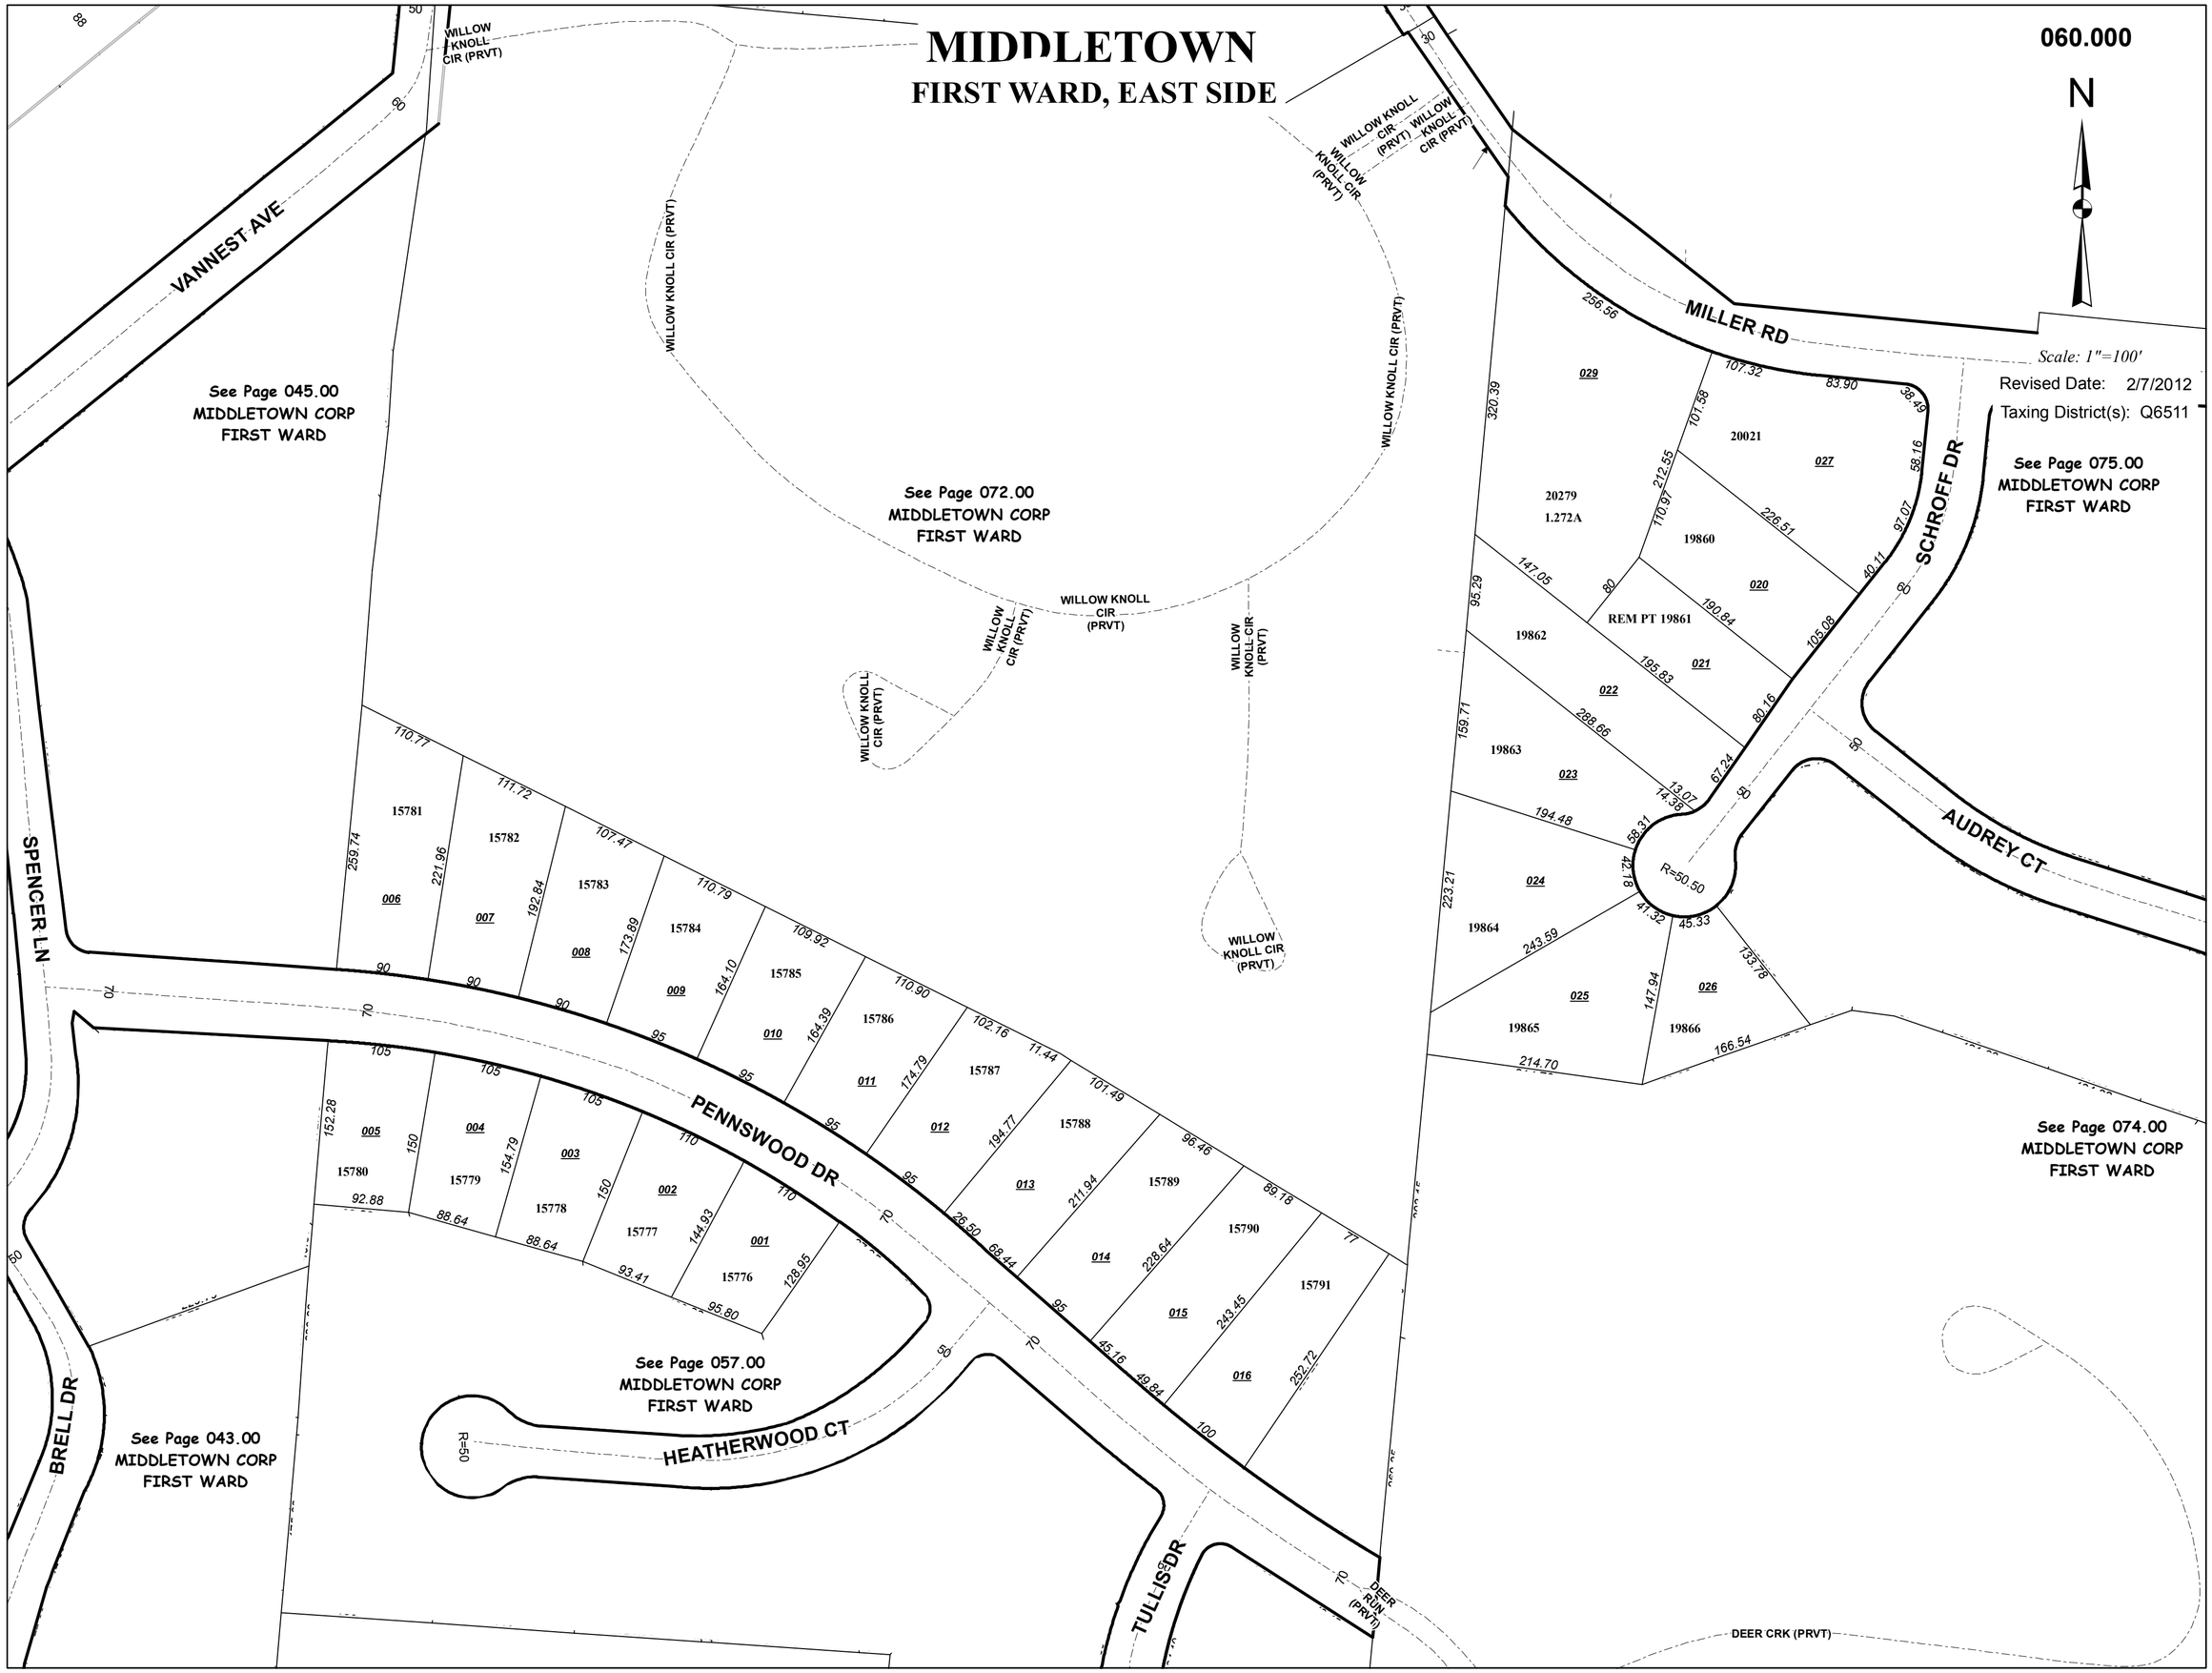

MIDDLETOWN
FIRST WARD, EAST SIDE
060.000
N
Scale: 1"=100'
Revised Date: 2/7/2012
Taxing District(s): Q6511
See Page 045.00
MIDDLETOWN CORP
FIRST WARD
See Page 072.00
MIDDLETOWN CORP
FIRST WARD
See Page 075.00
MIDDLETOWN CORP
FIRST WARD
See Page 074.00
MIDDLETOWN CORP
FIRST WARD
See Page 057.00
MIDDLETOWN CORP
FIRST WARD
See Page 043.00
MIDDLETOWN CORP
FIRST WARD
VANNEST AVE
MILLER RD
SCHROFF DR
AUDREY CT
SPENCER LN
PENNSWOOD DR
HEATHERWOOD CT
BRELL DR
TULLIS DR
WILLOW KNOLL CIR (PRVT)
DEER RUN (PRVT)
DEER CRK (PRVT)
R=50.50
R=50
20021
20279
1.272A
19860
REM PT 19861
19862
19863
19864
19865
19866
15781
15782
15783
15784
15785
15786
15787
15788
15789
15790
15791
15780
15779
15778
15777
15776