Item	A.F.E. No.	Cost Acct. No.	Report Year
Concrete Paving-Woodlawn Ave. (Assn1)	None	101	2	1916
Instl. of Water Column Station-Jct Extn. Sta Plat	CE 1076	202	1	1917
Const. Crossing Gates at Second Street	None	496	1	1917
Third St Detail (Assn1)	None	309	2	1917
Concrete Sidewalk (Assn1)	None	308	2	1917
Construct Freight House & Platform (Assn1)	AFE 2011	6	2	1918
Dolr St Asphalt Paving (Assn1)	AFE 3436	5	1	1923
Second St Asphalt Paving (Assn1)	AFE 3412	10	1	1923
Flashlight Assn (Stations and Junction)	AFE 2509	3.5	2	1922
8 Driveway for Tool Crib at Station	" 1420	319	2	1923
North St-Asphalt Paving (Assn1)	" 4232	11	1	1924
Const. Platform at Station	" 1282	504	2	1927
Repl. pinch with const. rail-welded-together	" 1298	504	2	1927
Repl. track with rail-welded-together	" 1281	504	2	1927
Pole-Wires at Jct. Sta. 40	" 4219	100	1	1929
Const. Pole Line Sta. 40 to Sta. 45+75	" 4219	100	1	1929
Const. a Shelter house complete Station	" 4551	401	1	1929
Instl. Kyrock Assn. N. St. Lot 96, 97, 98, 99, 100, 101	" 8005	503	2	1928
Const. Lot 99 Ins. & Wall	" 9167	459	2	1929
Instl. Dis. Switching Lines To North, Wood, Grand Yd	" 113	111	2	1930
Const. Switching Lines To North, Wood, Grand Yd	" 113	111	2	1930
Rel. of signal and Sch. Switch Ft. 1 Plat 28	None	55	1	1931
Relocate Oil Hy. & Pr. Pwy. at M.C. Tower	1048	230	1	1931
Acquisition of Parcel No. 21	None	641	-	1934
Track Station Sign - Lot 96 & 97	" 6764	619	-	1936
Repl. Wooden Tel. Pole Line with Tube in Ground	" Short	914	-	1941
Repl. Wooden Tel. Pole Line	" 9884	17	-	1942

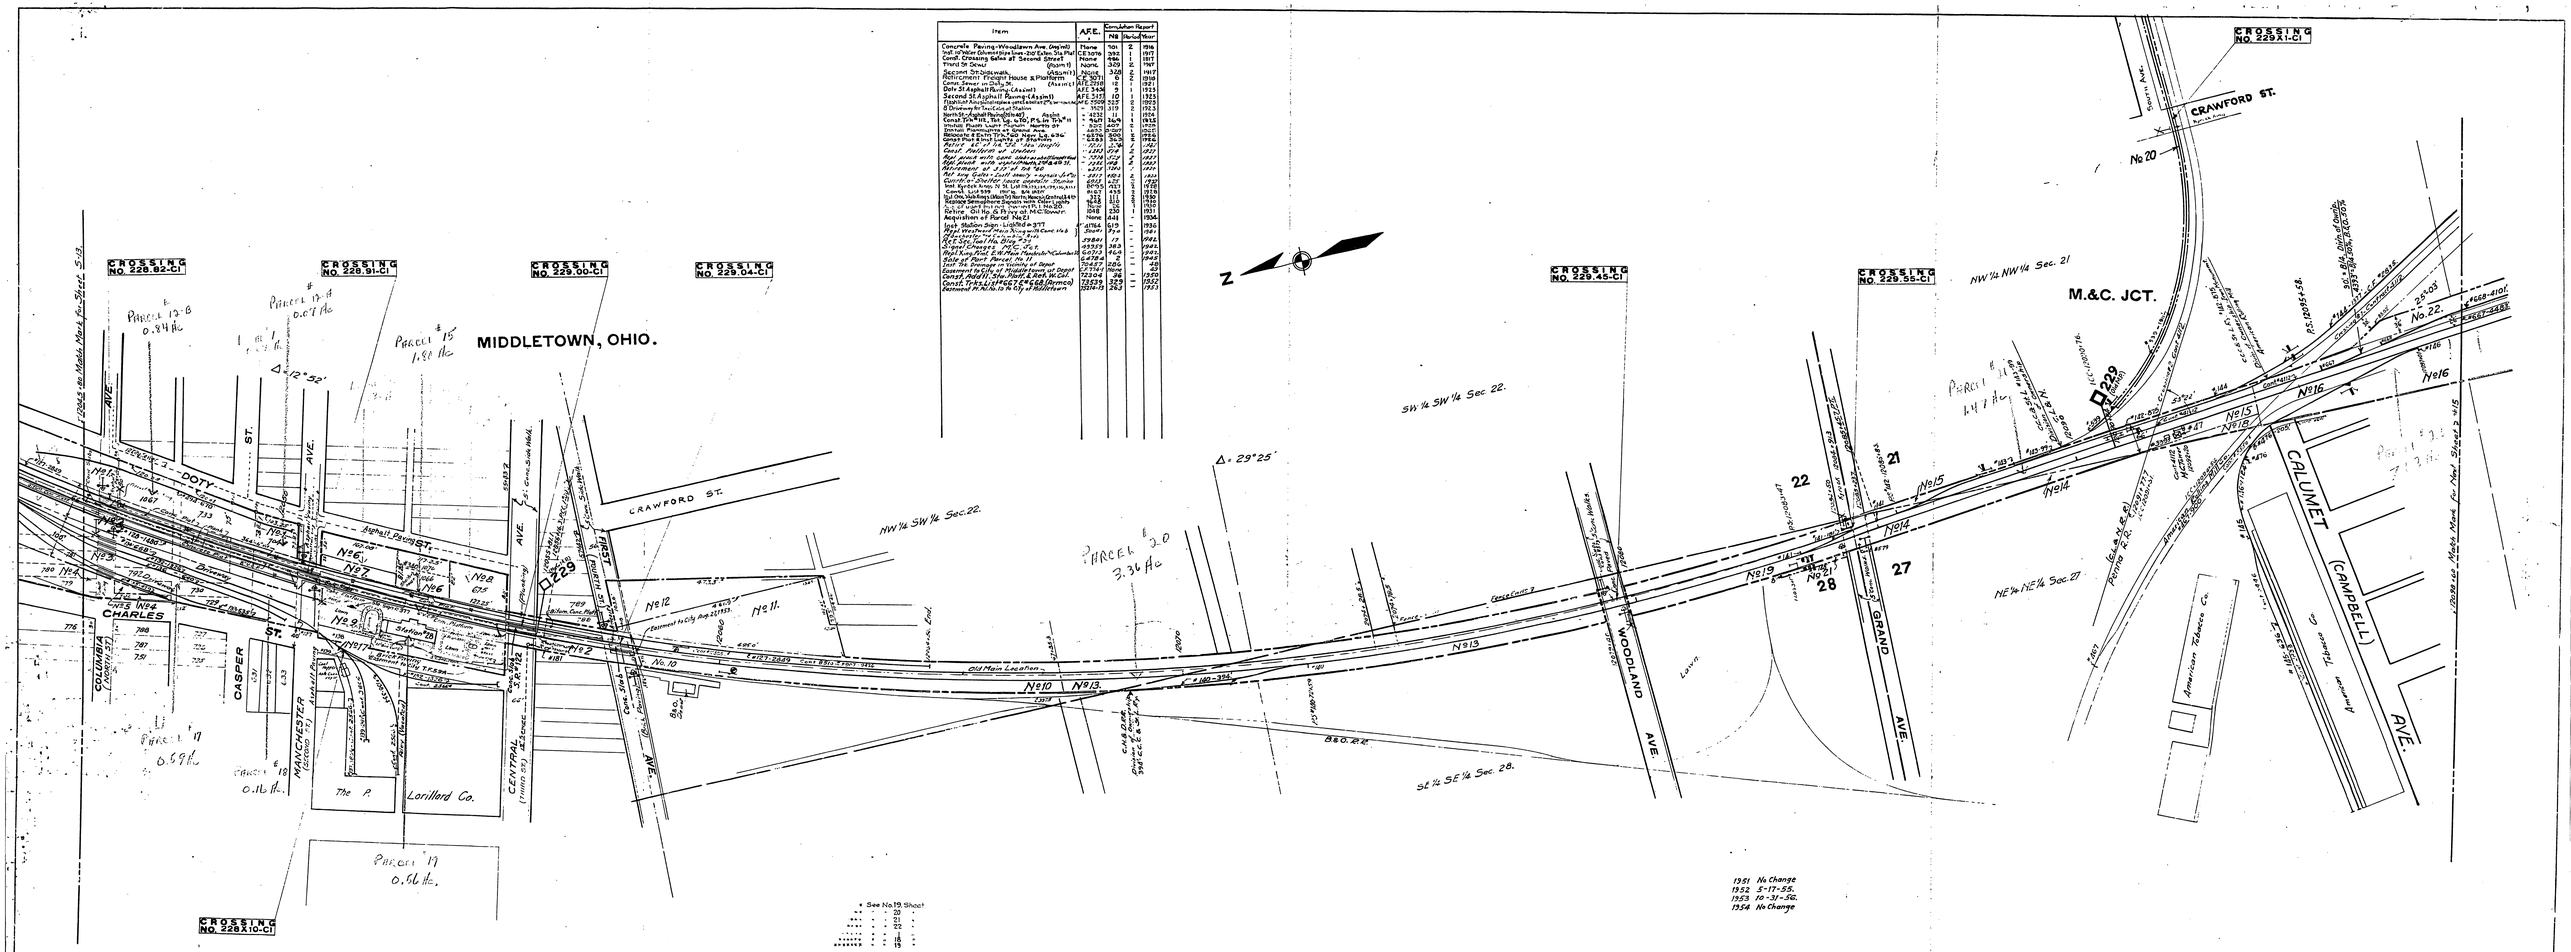

CORRECTED TO DECEMBER 31, 1950.
CORRECTED TO DECEMBER 31, 1951
CORRECTED TO DECEMBER 31, 1952
CORRECTED TO DECEMBER 31, 1935
CORRECTED TO DECEMBER 31, 1954
CORRECTED TO DECEMBER 31, 1955
CORRECTED TO DECEMBER 31, 1956
CORRECTED TO DECEMBER 31, 1957
CORRECTED TO DECEMBER 31, 1958

Sheet No. 9-13-15 of V-26-A
From Survey Station ... To Station ...
Valuation Engineer.

RIGHT-OF-WAY AND TRACK MAP

THE CLEVELAND, CINCINNATI, CHICAGO & ST. LOUIS RY.

Operated by

THE CLEVELAND, CINCINNATI, CHICAGO & ST. LOUIS RY. CO.

CINCINNATI DIVISION—MAIN LINE

Sta. 12045+80 To Sta. 12098+60

Scale 1 In. = 100 Ft. June 30th, 1915.

Office of Valuation Engineer, Cincinnati, O.

V26