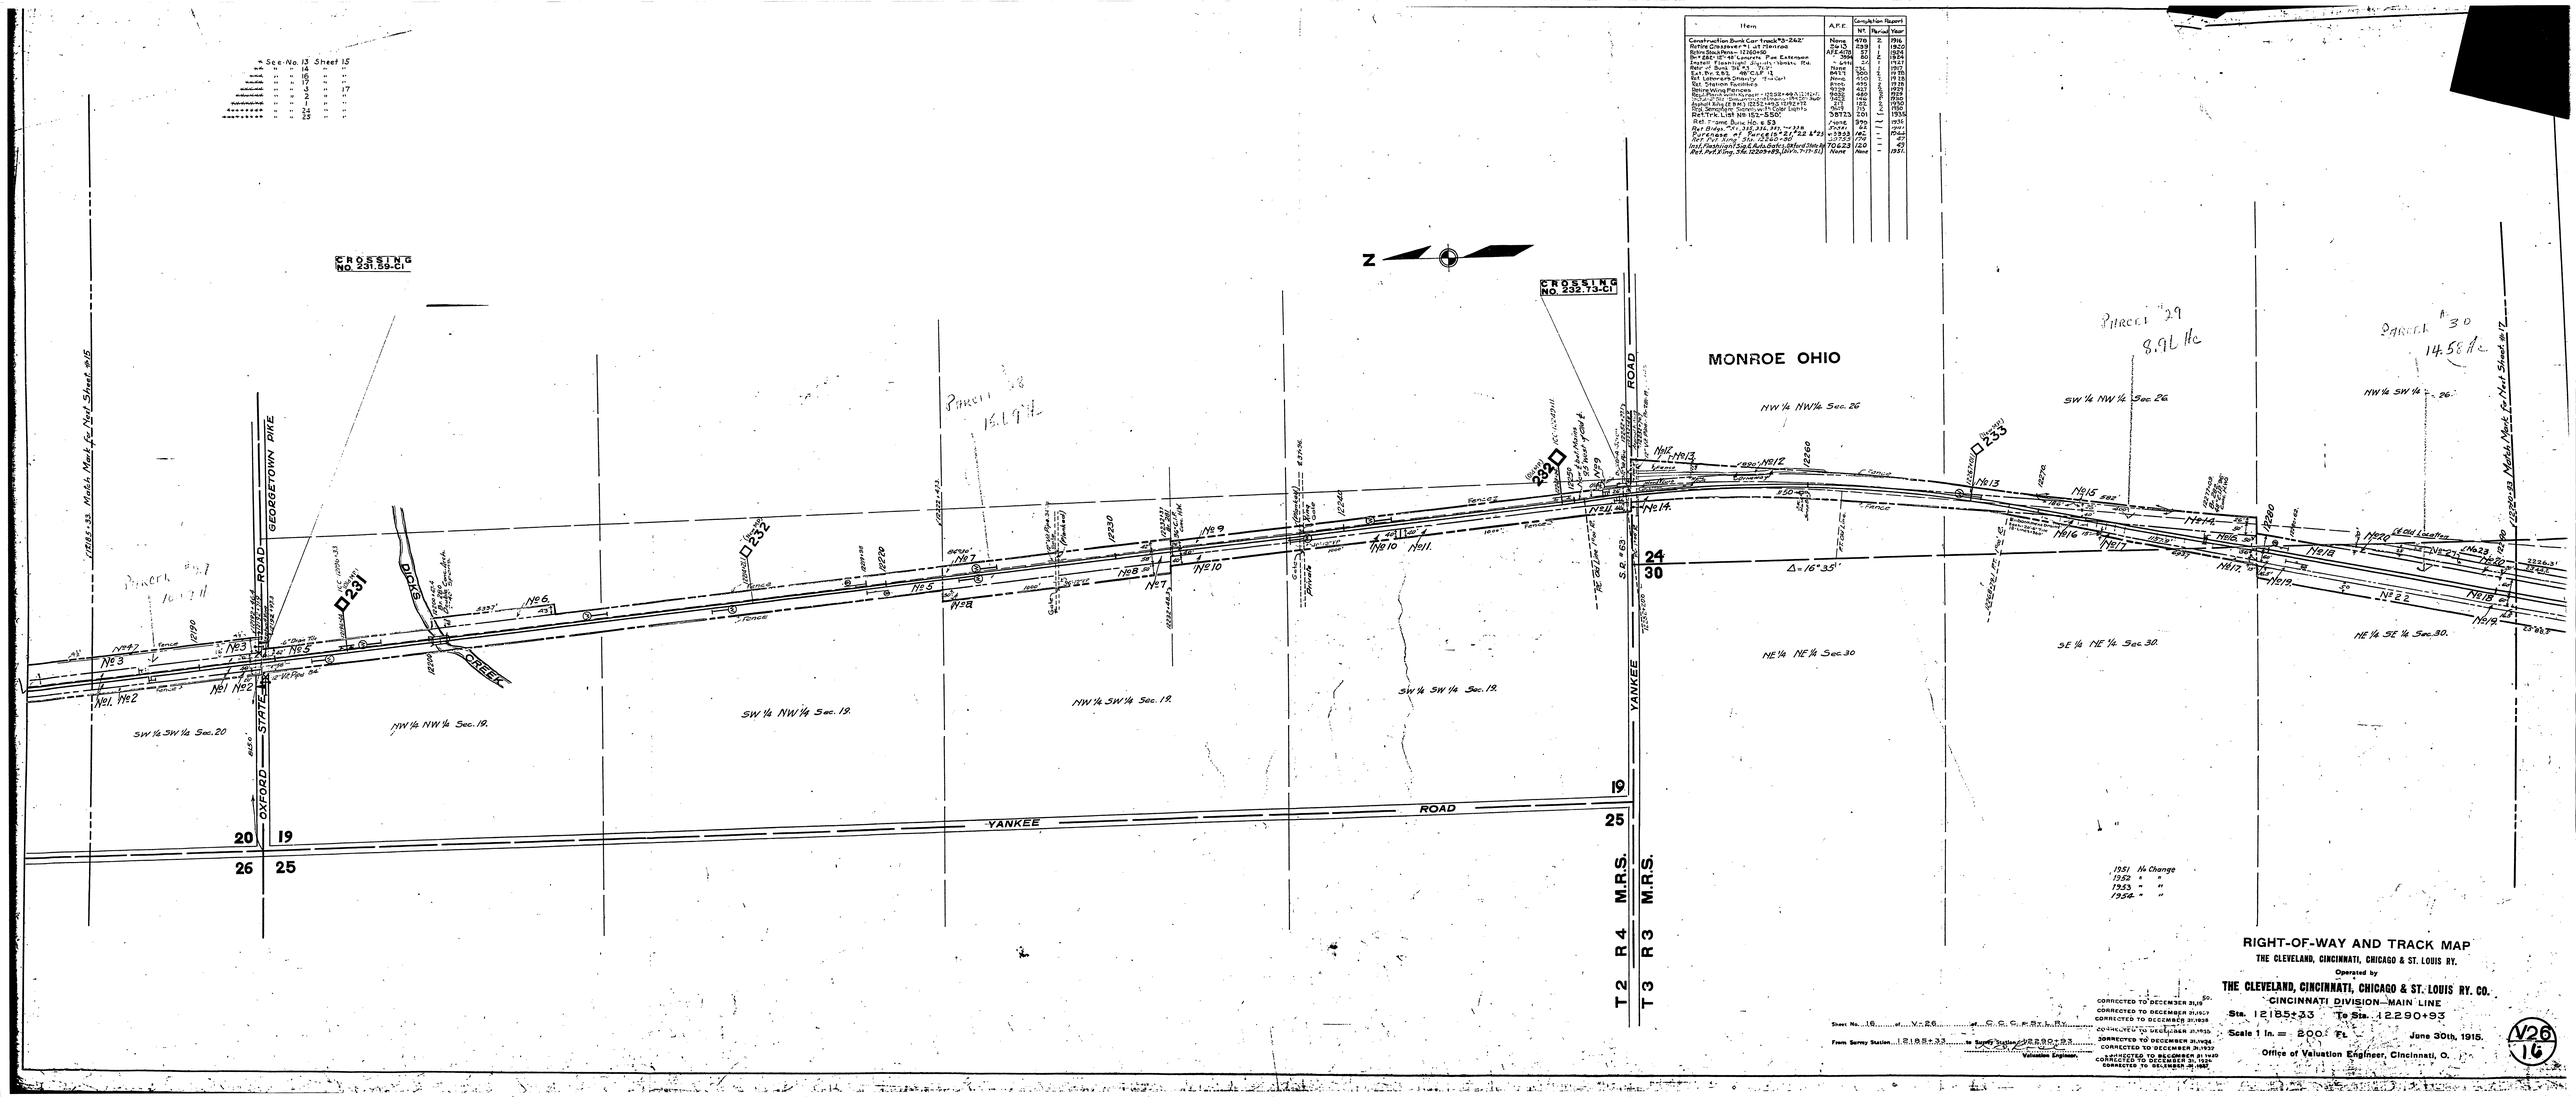


Item	A.F.E. No.	Completion Report Period	Year
Construction Bank Carr track*3-242'	None	4/16	2 1916
Retire Crossover *1 at Monroe	2415	7/19	1 1920
Inst. Flashlight Sig. & Adj. Gate, Oxford Sta. N	70623	120	1 1 45
Ret. Pvt. Xing, Sta. 12289+49, (Dist. 7-17-33)	None	None	1 1951

RIGHT-OF-WAY AND TRACK MAP
THE CLEVELAND, CINCINNATI, CHICAGO & ST. LOUIS RY.
Operated by
THE CLEVELAND, CINCINNATI, CHICAGO & ST. LOUIS RY. CO.
CINCINNATI DIVISION—MAIN LINE
Sta. 12185+33 To Sta. 12290+93
Scale 1 In. = 200 Ft. June 30th, 1915.
Office of Valuation Engineer, Cincinnati, O.

Sheet No. 16 of V-26 of C. C. C. & St. L. Ry.
From Survey Station 12185+33 to Survey Station 12290+93
Valuation Engineer

CORRECTED TO DECEMBER 31/25
CORRECTED TO DECEMBER 31/1927
CORRECTED TO DECEMBER 31/1928
CORRECTED TO DECEMBER 31/1929
CORRECTED TO DECEMBER 31/1930
CORRECTED TO DECEMBER 31/1931
CORRECTED TO DECEMBER 31/1932
CORRECTED TO DECEMBER 31/1933

V26
16