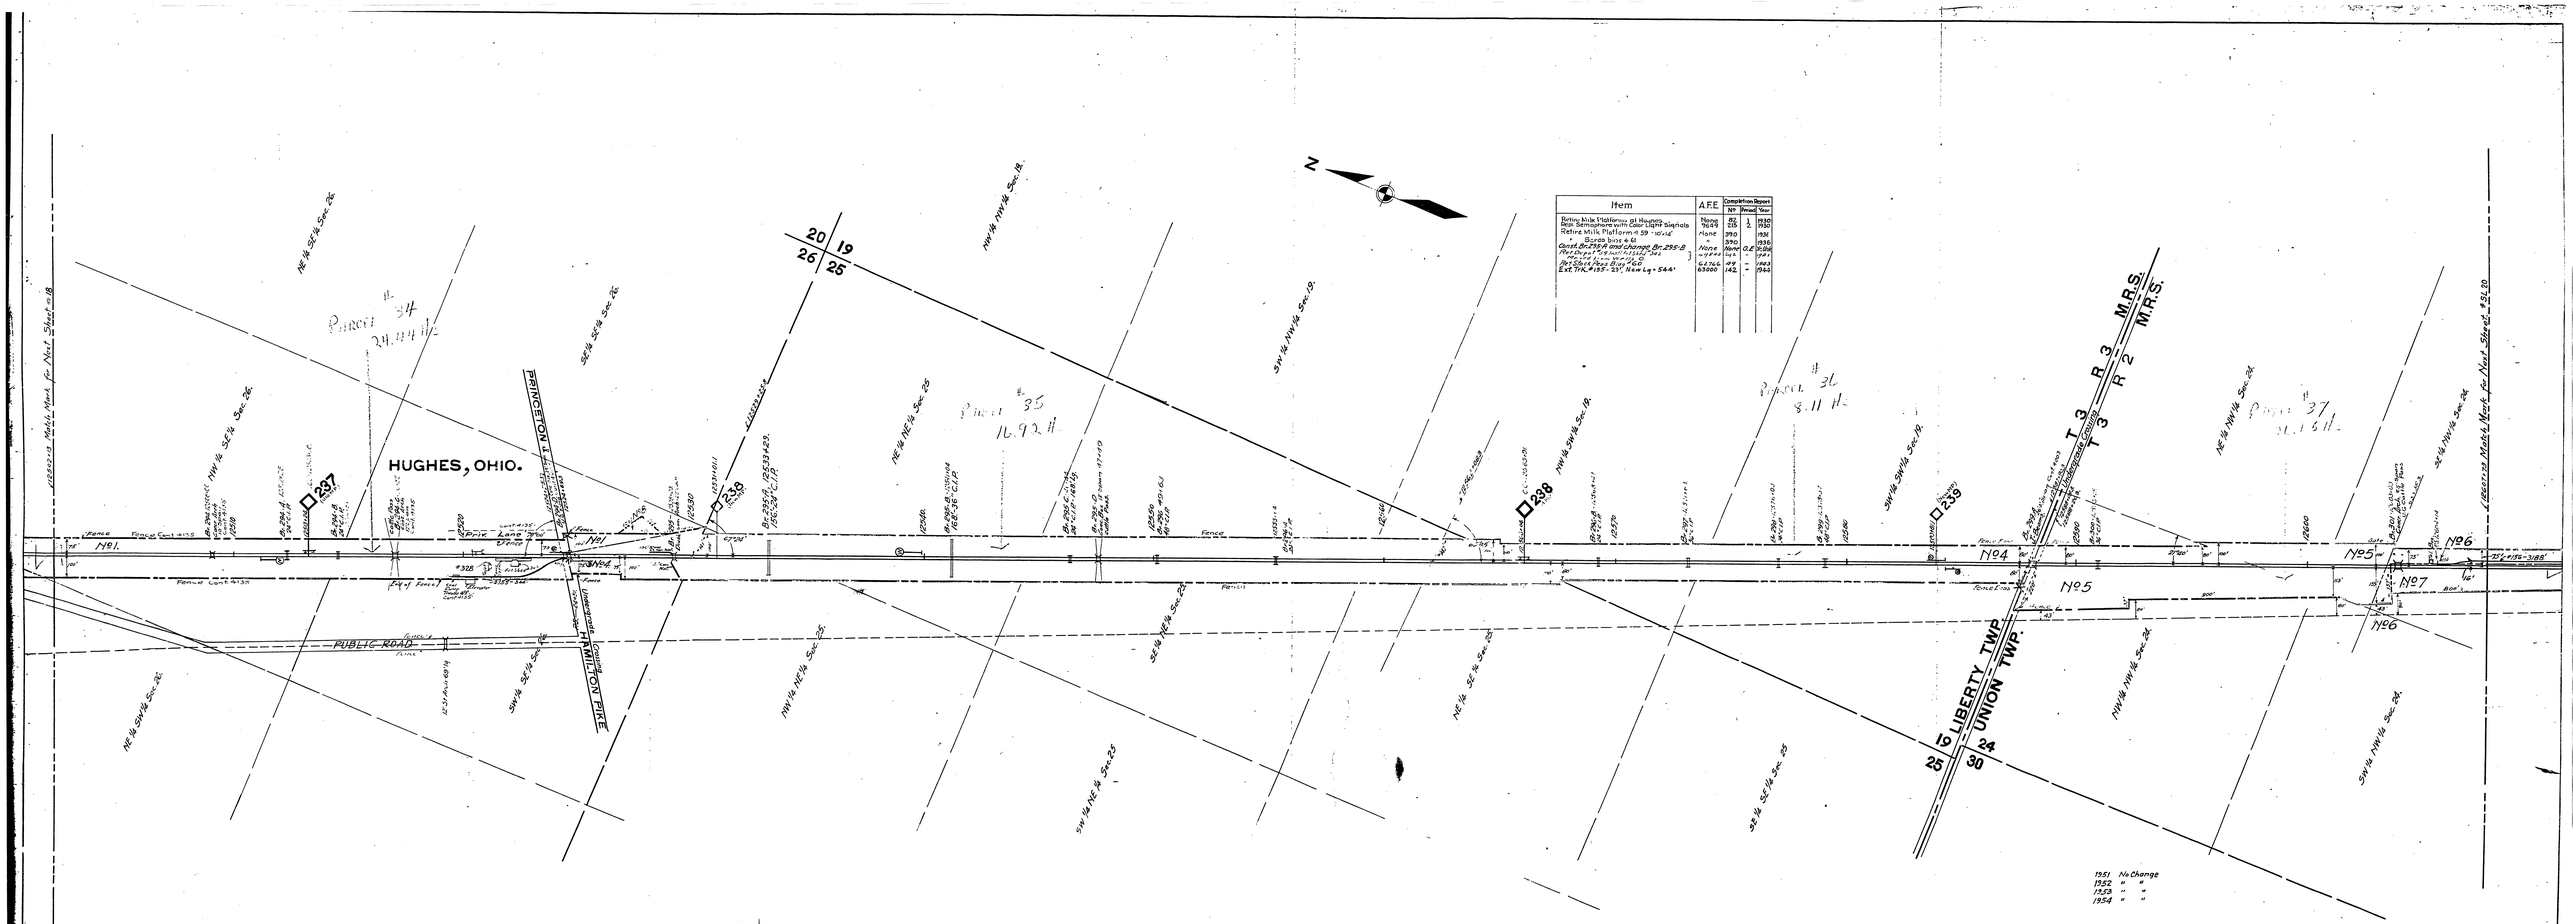


RIGHT-OF-WAY AND TRACK MAP

THE CLEVELAND, CINCINNATI, CHICAGO & ST. LOUIS RY.

Operated by

THE CLEVELAND, CINCINNATI, CHICAGO & ST. LOUIS RY. CO.

CINCINNATI DIVISION—MAIN LINE

Sta. 12502+13 To Sta. 12607+73

Scale 1 In. = 200 Ft. June 30th, 1915.

Office of Valuation Engineer, Cincinnati, O.

Sheet No. 19 of V-26 of C. C. C. & St. L. Ry.

From Survey Station 12502+13 to Survey Station 12607+73

C. K. [illegible]
Valuation Engineer.

CORRECTED TO DECEMBER 31/35
CORRECTED TO DECEMBER 31/1937
CORRECTED TO DECEMBER 31/1938
CORRECTED TO DECEMBER 31/1939
CORRECTED TO DECEMBER 31/1940
CORRECTED TO DECEMBER 31/1941
CORRECTED TO DECEMBER 31/1942
CORRECTED TO DECEMBER 31/1943
CORRECTED TO DECEMBER 31/1944
CORRECTED TO DECEMBER 31/1945
CORRECTED TO DECEMBER 31/1946
CORRECTED TO DECEMBER 31/1947

V26
19