Item	A.F.E.	Completion Report	
		N°	Period	Year
Rev. Sta. Yard Numbers on Central				
Sale of M. Pub. No. 2, Per No. 3 & M. Pub. 4	6.3929	132	–	1948
Pur. Per. No. 13 & 20 Extn. Br. #320	6.4592	142	–	1949
Sale of M. Pub. No. 3 Extn. Br.	6.4775	147	–	1949
Sale M. Pub. No. 4 and No. 5.	13791	136	–	1951

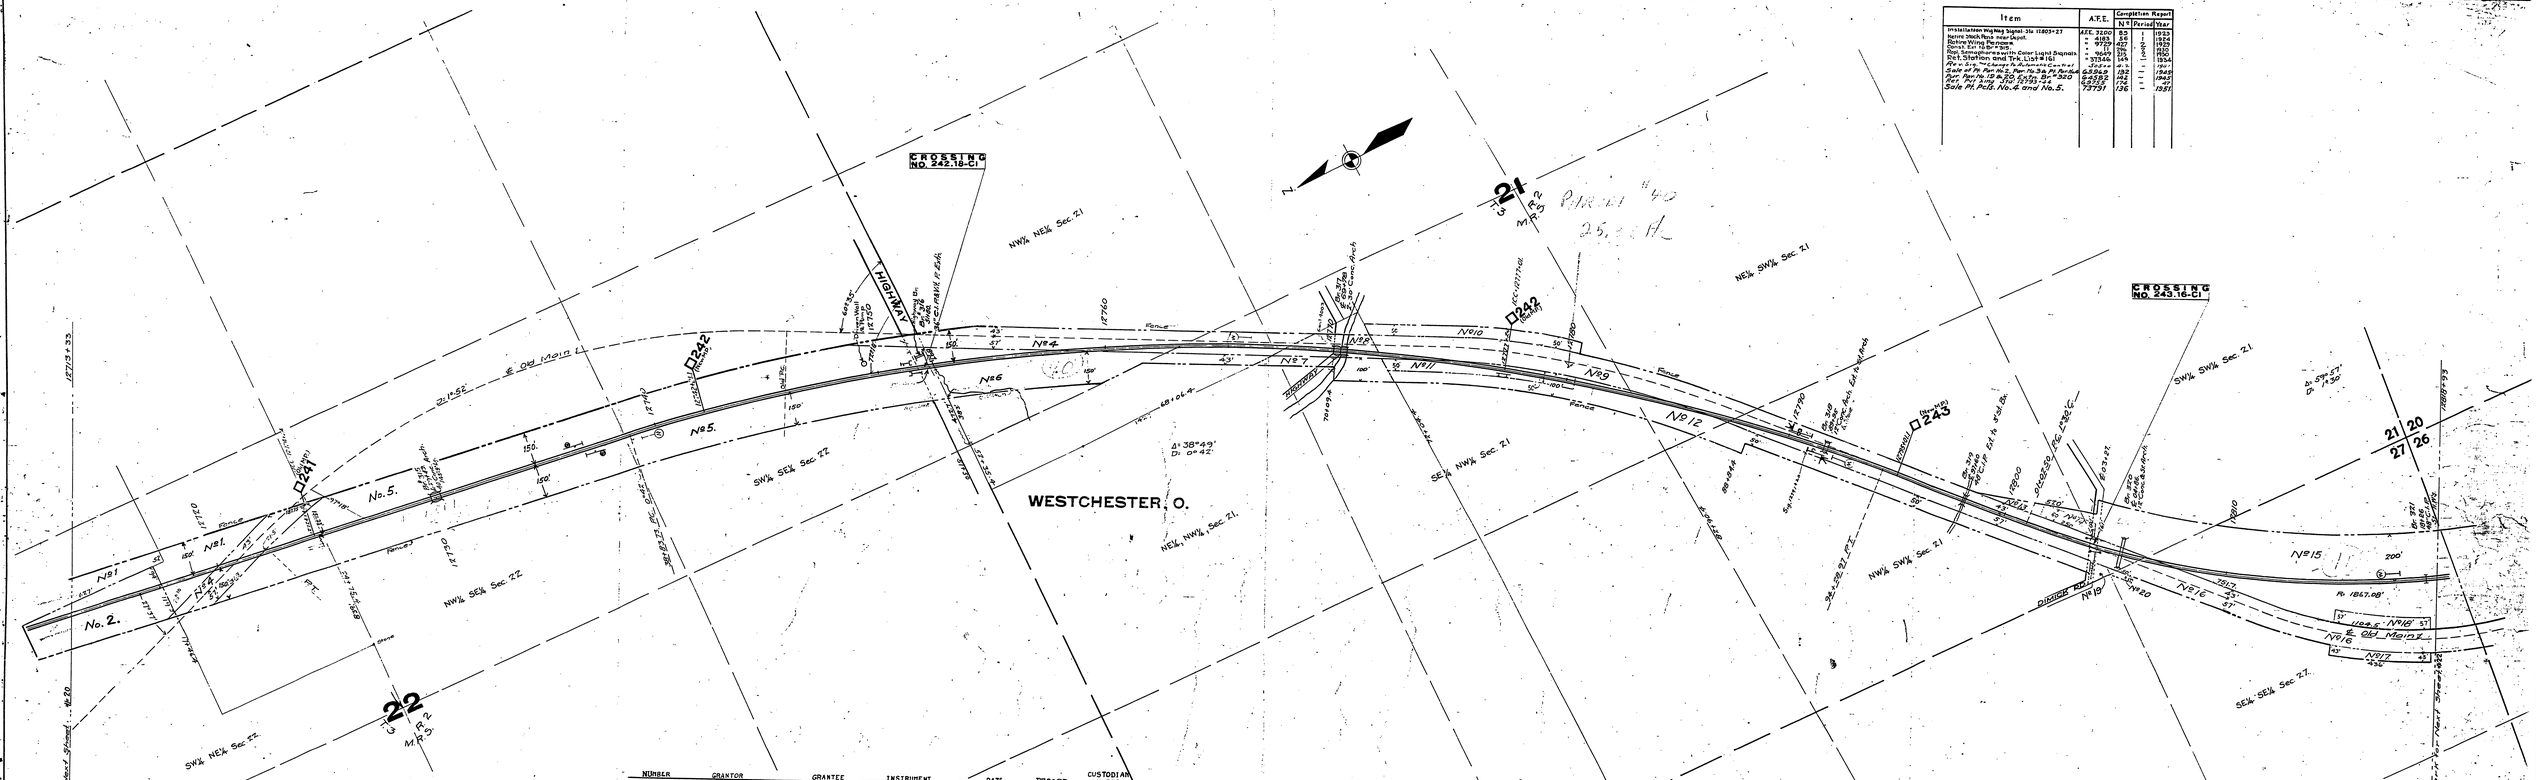

NUMBER	GRANTOR	GRANTEE	INSTRUMENT	DATE	RECORD	CUSTODIAN NUMBER	1.26-21.
*1	Emma Maud Miller, et al	CAS Ry	W.D.	7/24/11	179/634	134	Butler Co. Ohio
**2	Geo. E. Jones	" "	W.D.	8/27/11	179/632	139	"
***3	Sold						"
4	Luther M. Hughes	" "	Release	5/5/71		228	" "
5	J. F. Williams	" "	W.D.	7/19/11	182/44	146	" "
6	John Egan	" "	W.D.	8/9/11	179/630	142	" "
7	Michael Paster	" "	W.D.	7/11/11	180/160	132	" "
8			Possession				" "
9	Henry Dimick	CAS Ry	Release	5/5/71	115/29	8	" "
10	" "	" "	Receipt	2/19/72		8-A	" "
11	" "	" "	"	2/19/72		8-A	" "
11	" "	" "	W.D.	7/21/11	180/171	133	" "
12	" "	" "	W.D.	7/21/11	180/171	133	" "
13	" "	" "	W.D.	7/21/11	180/171	133	" "
14	" "	" "	W.D.	7/21/11	180/171	133	" "
14	" "	" "	Receipt	2/19/72		8-A	" "
****15	" "	" "	W.D.	7/21/11	180/171	133	" "
*****16	Andrew C. Wakefield	" "	Release	5/23/71	115/88	6	" "
17	A.C. Wakefield	" "	Q.C.D.	12/6/71	220/59	7	" "
18	A.C. Wakefield	" "	Q.C.D.	12/6/71	221 220/59	7	" "
18	Henry Dimick	" "	W.D.	7/21/11	221 180/171	133	" "
18	Olga C. Wessler	C.C.C.&St.L.Ry.&NYCRR	W.D.	2/7/45	403/545	*260	" "
20	C.H. Nosslot & Wife	" "	W.D.	2/24/45	403/545	270	" "

* See No. 4 Sheet 20
** " " 5 " 20
*** " " 7 " 20
**** " " 1 " 22
***** " " 16 " 22

1951 3-31-53.
1952 No Change
1953 " "
1954 " "

CORRECTED TO DECEMBER 31,1950.
CORRECTED TO DECEMBER 31,1957
CORRECTED TO DECEMBER 31,1958
CORRECTED TO DECEMBER 31,1959
CORRECTED TO DECEMBER 31,1962
CORRECTED TO DECEMBER 31,1963
CORRECTED TO DECEMBER 31,1964
CORRECTED TO DECEMBER 31,1965

Sheet No. 21 of V-26 of C.C.C.&St.L.Ry.
From Survey Station 12713+33 to Survey Station 12818+93
Valuation Engineer.

RIGHT-OF-WAY AND TRACK MAP

THE CLEVELAND, CINCINNATI, CHICAGO & ST. LOUIS RY.

Operated by

THE CLEVELAND, CINCINNATI, CHICAGO & ST. LOUIS RY. CO.

CINCINNATI DIVISION—MAIN LINE

Sta. 12713+33 To Sta. 12818+93

Scale 1 in. = 200 Ft. June 30th, 1915.

Office of Valuation Engineer, Cincinnati, O.

V-26
21.