
BUTLER CO. - OHI

CITY OF HAMILTON

104-1-1967 & Prior Station

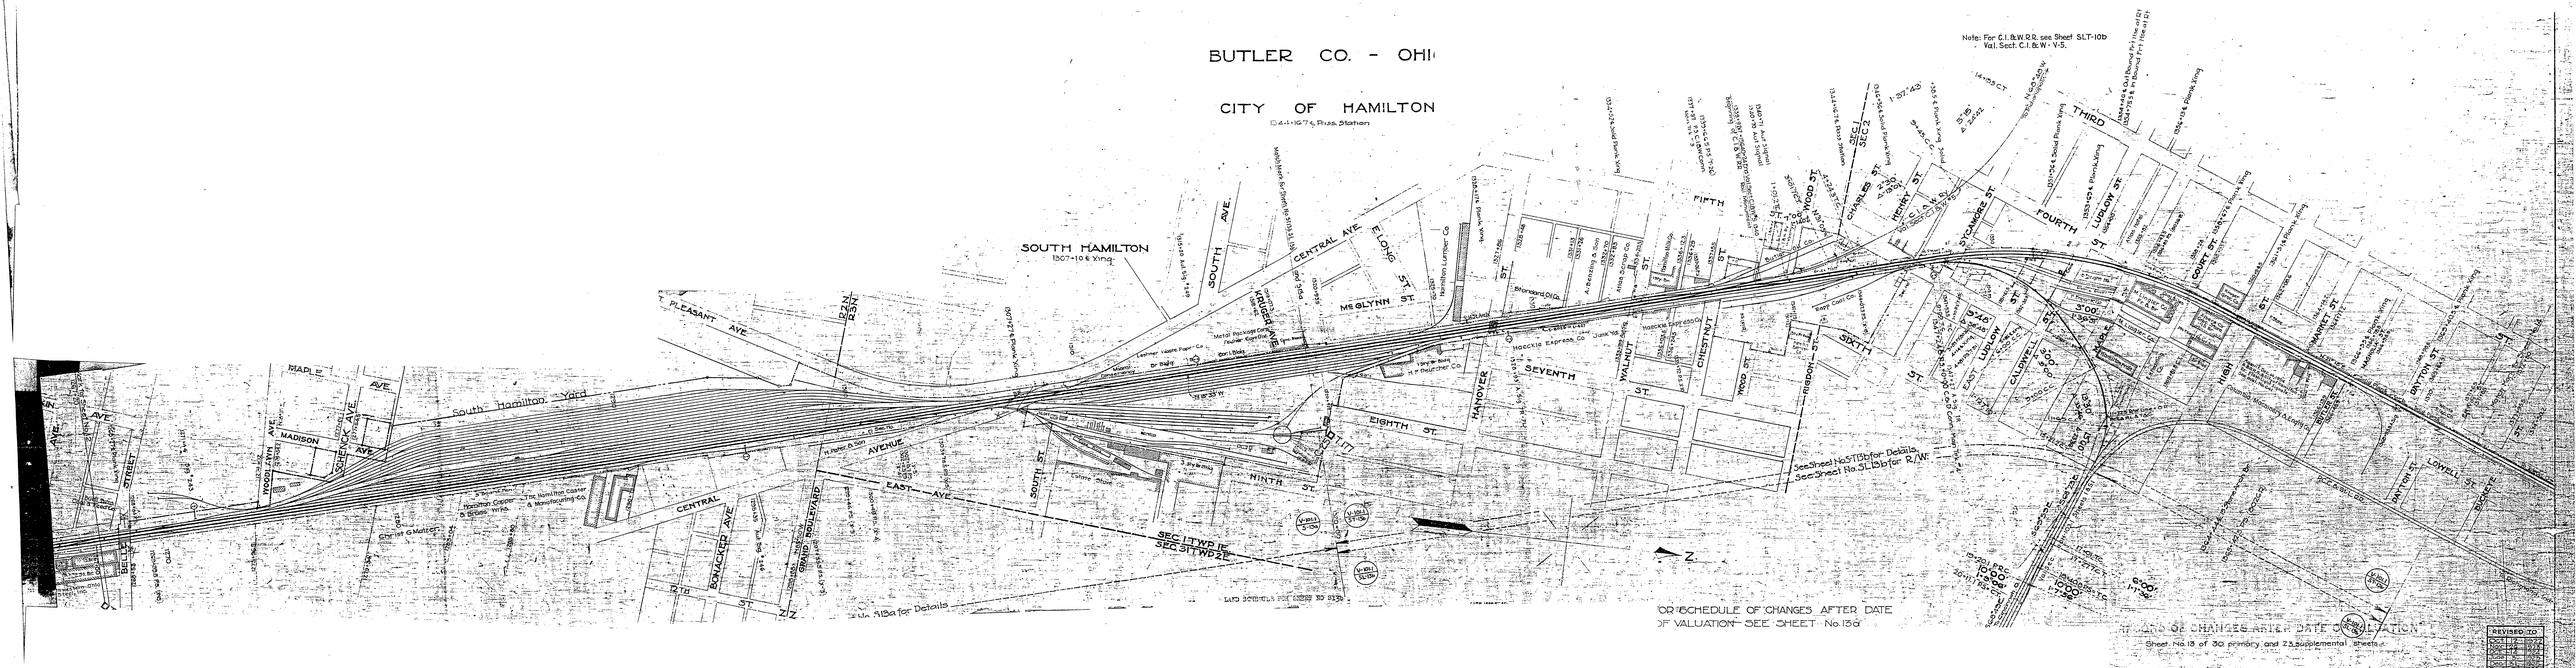

FOR SCHEDULE OF CHANGES AFTER DATE OF VALUATION SEE SHEET No.13a

SCHEDULE OF CHANGES AFTER DATE OF VALUATION

Sheet No.13 of 30 primary and 23 supplemental sheets.

RIGHT-OF-WAY AND TRACK MAP

THE BALTIMORE AND OHIO RAILROAD COMPANY

OPERATED BY

THE BALTIMORE AND OHIO RAILROAD COMPANY

TOLEDO-INDIANAPOLIS DIV. T. & C. BRANCH

STATION 1267+20 TO STATION 1372+80

Scale - 1 In. = 200 Ft. June 30, 1958

Office of Valuation Engineer

Baltimore, Md.

REVISED TO	
Oct. 31	1967
Sept. 30	1967
Aug. 31	1967
July 31	1967
June 30	1967
May 31	1967
Apr. 30	1967
Mar. 31	1967
Feb. 28	1967
Jan. 31	1967
Dec. 31	1966
Nov. 30	1966
Oct. 31	1966
Sept. 30	1966
Aug. 31	1966
July 31	1966
June 30	1966

V.1011
13