AUTHORITY	DATE INSTALLED OR RETIRED	DESCRIPTION
C- 16411 A.F.E.- 243	Installed August 30, 1919	Installation of Double Tool House on left opposite station 1975+46 and retirement of Box Car Tool House in same location.
C- 10925 A.F.E.-None	Installed January 14, 1919	Installation of pipe connected Derail opp. sta. 1968+03.6, "Lever Signal" opp. sta. 1969+36 and pipe connecting switch at station 1965+817, being at south end of Middletown Siding. Installation of pipe connections to "Power" at Middletown with Points of Switch at station 1980+21, 1978+55.6, 1970+216, and opp. sta. 1975+09.7. Installation of pipe connected Derail opp. station 1955+95.2 and pipe connecting switch at sta. 1951+48.7. See also 240-C-10925 on Sheets # 18, 20, 24 and 25.
C-22480 A.F.E. 3665	Retired October 16, 1919.	Retirement of 16'x16' Pr Bunk House located on left opp. station 1967+50.
C-22397 A.F.E. 3555	Installed July 3, 1921	Extension of 30' on stub end of freight house track 4, new length 355, F.S. in T-4 opp. sta. 1975+09.7.
C-25490 A.F.E 6491	Retired August 12, 1924	10 ton wagon scale formerly located 75' to left of sta. 362+[illegible] removed. Scale Pit to be used by private interests on rail railway.
C-24664 A.F.E. 7304	Retired November 13, 1924	Retirement of camp facilities at Middletown, Ohio. Removal of Baggage Car Body Bunk House 10'x48', with 6'x9' extension in rear, 15 ft Shed 16'x37', Passenger Coach Bunk House 10'x45', Box Car Body Bunk House 8'x38' and various platforms, also removal of 2/3 of the 16'x8' outhouse. Camp was on left opposite station 1987+50.
C-26846 A.F.E. 8510	Installed May 22, 1926	Improvement of stock pens at W. Middletown. Open pen constructed adjacent to old pen, having 4' wire fence (8' posts, 2" wrg. tubes and 5' board fence on end. Installation of double deck stock pen chute, water facilities consisting of hand pump and 1¼" galv. pipe (607') connection to old 1½" line, and 5.5' x 16' unloading ramp opp. sta. 1975+50.

AUTHORITY	DATE INSTALLED OR RETIRED	DESCRIPTION
C-29455 A.F.E.11695	Installed Aug. 1, 1927	Extension for David Weikel, station 1978+74.1.
C-30160 A.F.E. 12247	Completed Aug. 15, 1928	Changes in switch signal mechanism. Station 1954+07.4.
C-32780 A.F.E.15131	Installed Dec. 21, 1928	Installation of spring switches and color position signals. Station 1931+48.7
C-33771 A.F.E.-17665	Installed Dec. 31, 1930	Flashlight Way. Crossing Sign.- Main St., State Route #122. Sta. 1984+71.3
C-40475 A.F.E. 21853	Retired Apr. 20, 1935	Retirement of Derails and Center Lever Locks. Stat. 1973+09.7 & 1988+09.6.

CONTINUED ON TYPED LIST

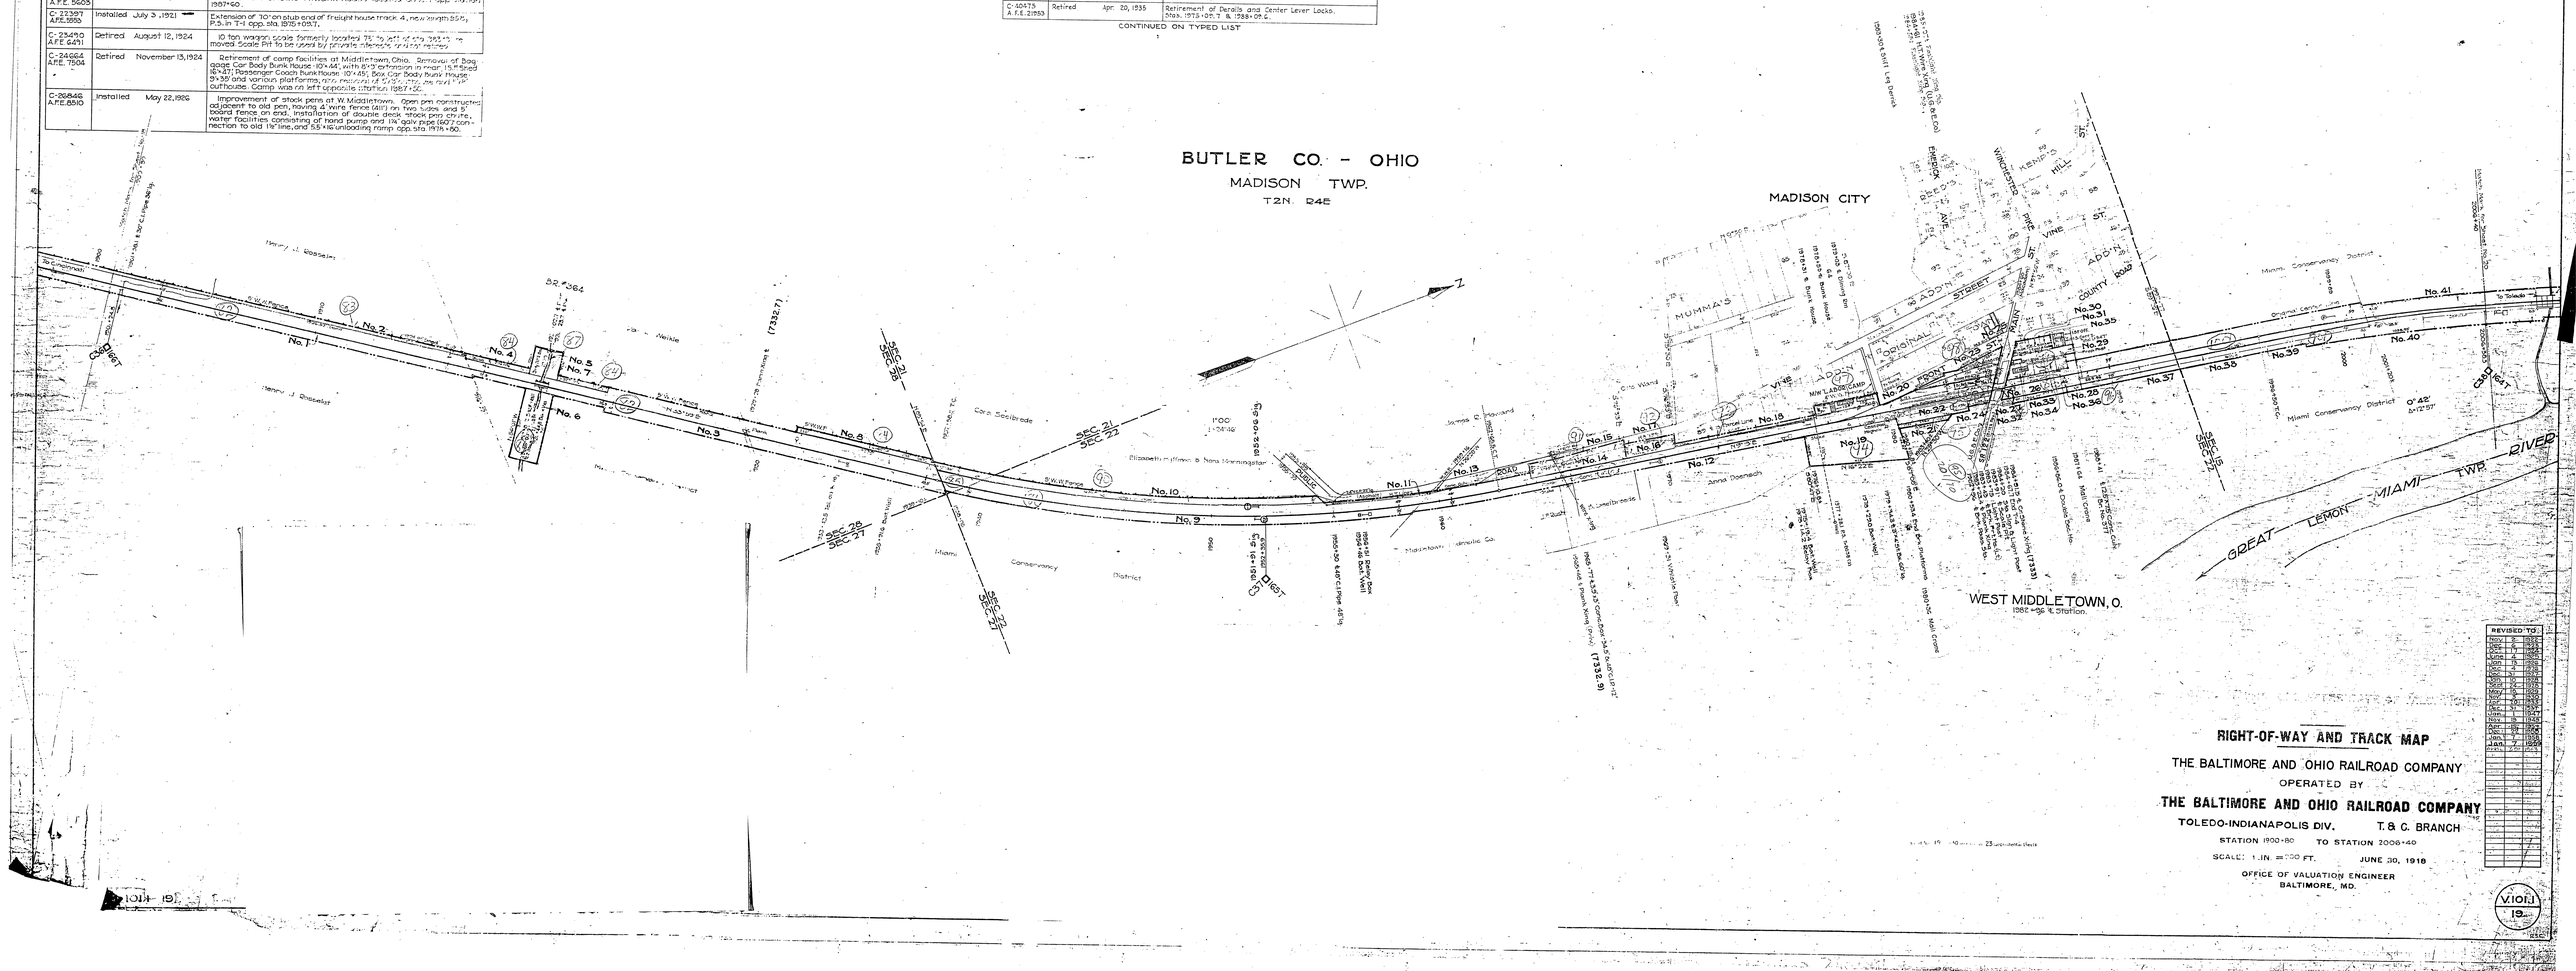
BUTLER CO. - OHIO
MADISON TWP.
T2N. R4E
MADISON CITY
WEST MIDDLETOWN, O.
1982+96 ℄ Station
GREAT MIAMI RIVER
LEMON TWP.
Miami Conservancy District
Henry J. Boeselin
Carl Seibrede
Elizabeth H. Jillson & Nina Harrington
James R. Pickard
Anna Doenach
Middletown Republic Co.
Miami Conservancy District
SEC. 21
SEC. 22
SEC. 28
SEC. 27
No. 1
No. 2
No. 3
No. 4
No. 5
No. 6
No. 7
No. 8
No. 9
No. 10
No. 11
No. 12
No. 13
No. 14
No. 15
No. 16
No. 17
No. 18
No. 19
No. 20
No. 21
No. 22
No. 23
No. 24
No. 25
No. 26
No. 27
No. 28
No. 29
No. 30
No. 31
No. 32
No. 33
No. 34
No. 35
No. 36
No. 37
No. 38
No. 39
No. 40
No. 41
DIGEST
S.W. Fence
Weikle
MUMMA'S
ADDITION
ORIGINAL
STREET
COUNTY ROAD
VINE ST.
KENIPP'S HILL
WINCHESTER
EMERICK AVE.
BEEP'S
Mill Lagoon Camp
Ice Wand
Vinyard Plant
Mail Chute
