BUTLER COUNTY ENGINEER'S OFFICE

BCEO

GREGORY J. WILKENS, PE., PS. BUTLER COUNTY ENGINEER

BCEO Tax Map Department
Administration Building
130 High Street
Hamilton, Ohio 45011
[Tel] 513.887.3500 [Fax] 513.887.3633
WWW.BCEO.ORG

N
W E
S

PLOT DATE: 2/1/2010

LIBERTY TWP

Section 07, Town 2, Range 3

BUTLER COUNTY, OHIO

FOR INFORMATIONAL PURPOSES ONLY. NOT INTENDED FOR USE AS A SURVEY.

Scale: 1"=450'

005000

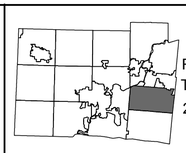
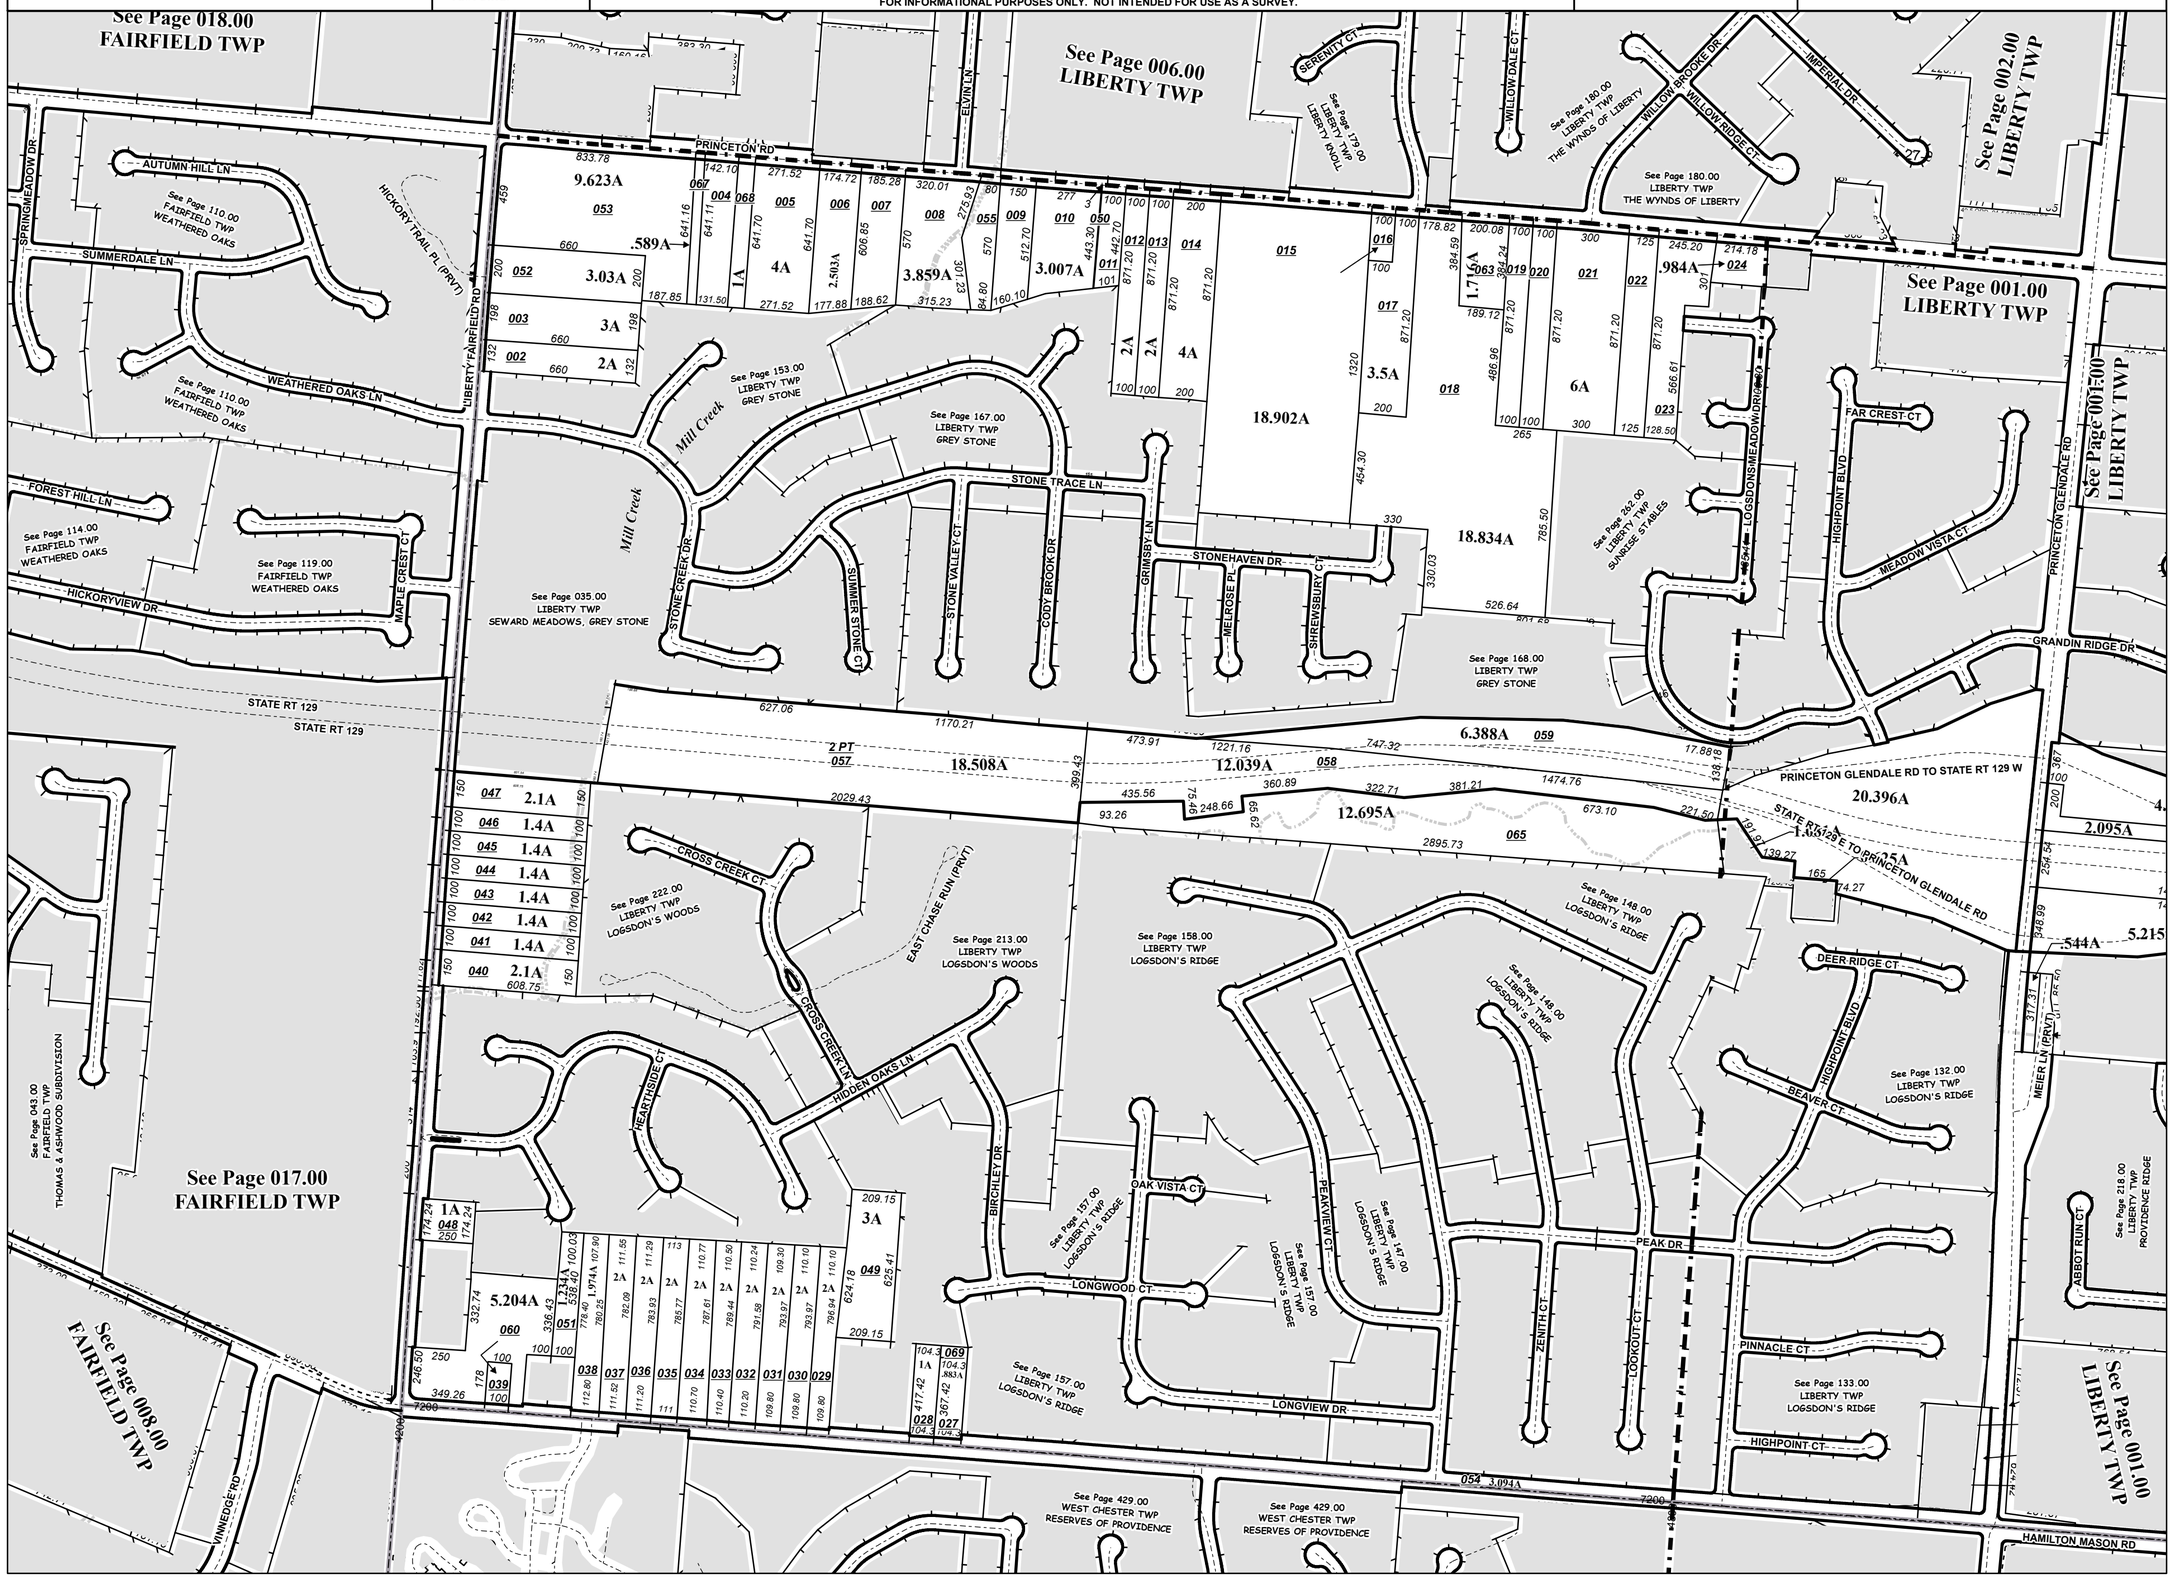
Revised Date: 1/27/2010
Taxing District: D2010
2nd Tax Dist: NONE