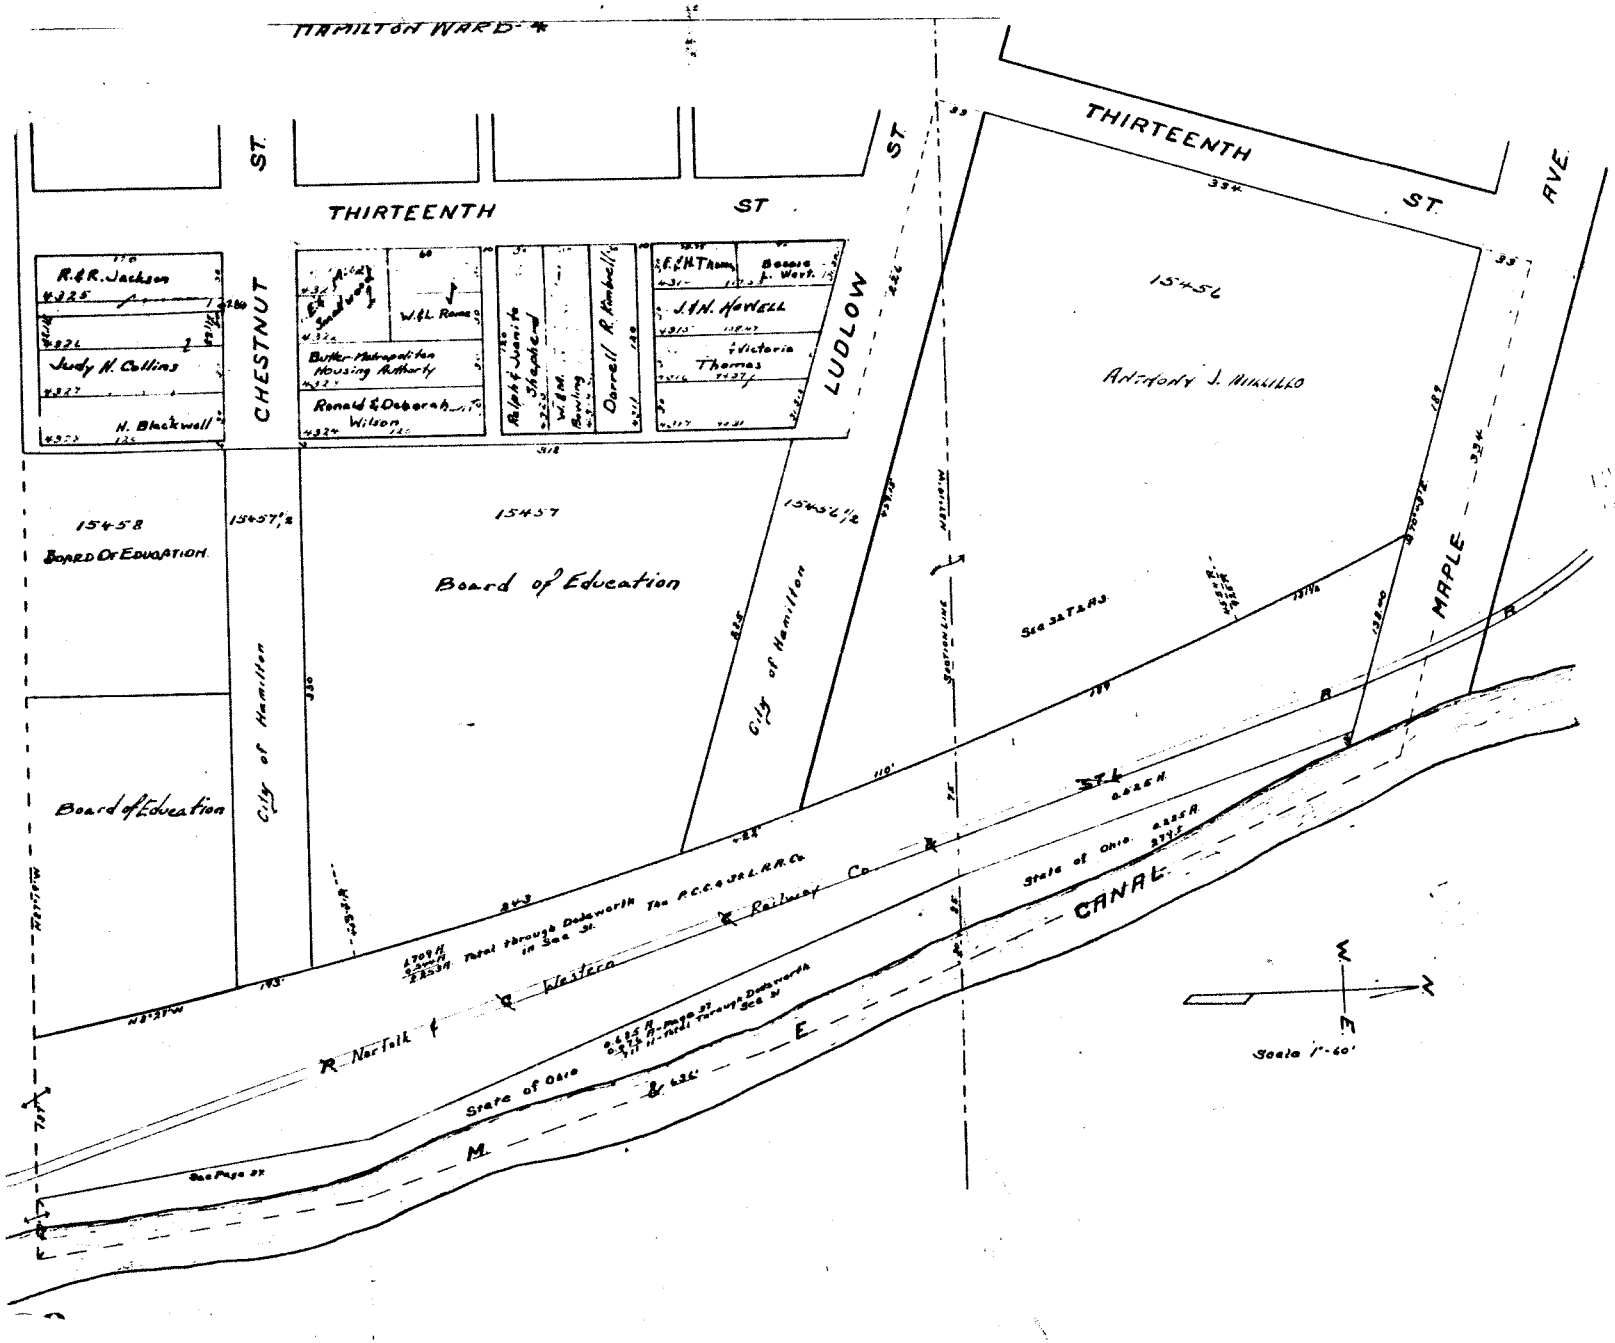
HAMILTON WARD
THIRTEENTH ST.
THIRTEENTH ST.
THIRTEENTH ST.
AVE.
CHESTNUT
LUDLOW
MAPLE
R. & R. Jackson
Judy N. Collins
H. Blackwell
W. & L. Rome
Butler Metropolitan Housing Authority
Ronald & Deborah Wilson
Ralph & Janice Shepherd
W. & M. Bowling
Darrell R. Kimbell
Bessie J. Worth
J. & H. Howell
Victoria Thomas
15456
Anthony J. Milillo
15458
Board of Education
15457½
15457
Board of Education
15456½
City of Hamilton
Board of Education
City of Hamilton
Section Line
See 32 T & R 3
Western
Norfolk
State of Ohio
CANAL
Scale 1"=60'