BUTLER COUNTY
LIBERTY TOWNSHIP
SECTIONS 1/2/3 T. 2 R. 3 M.R.S

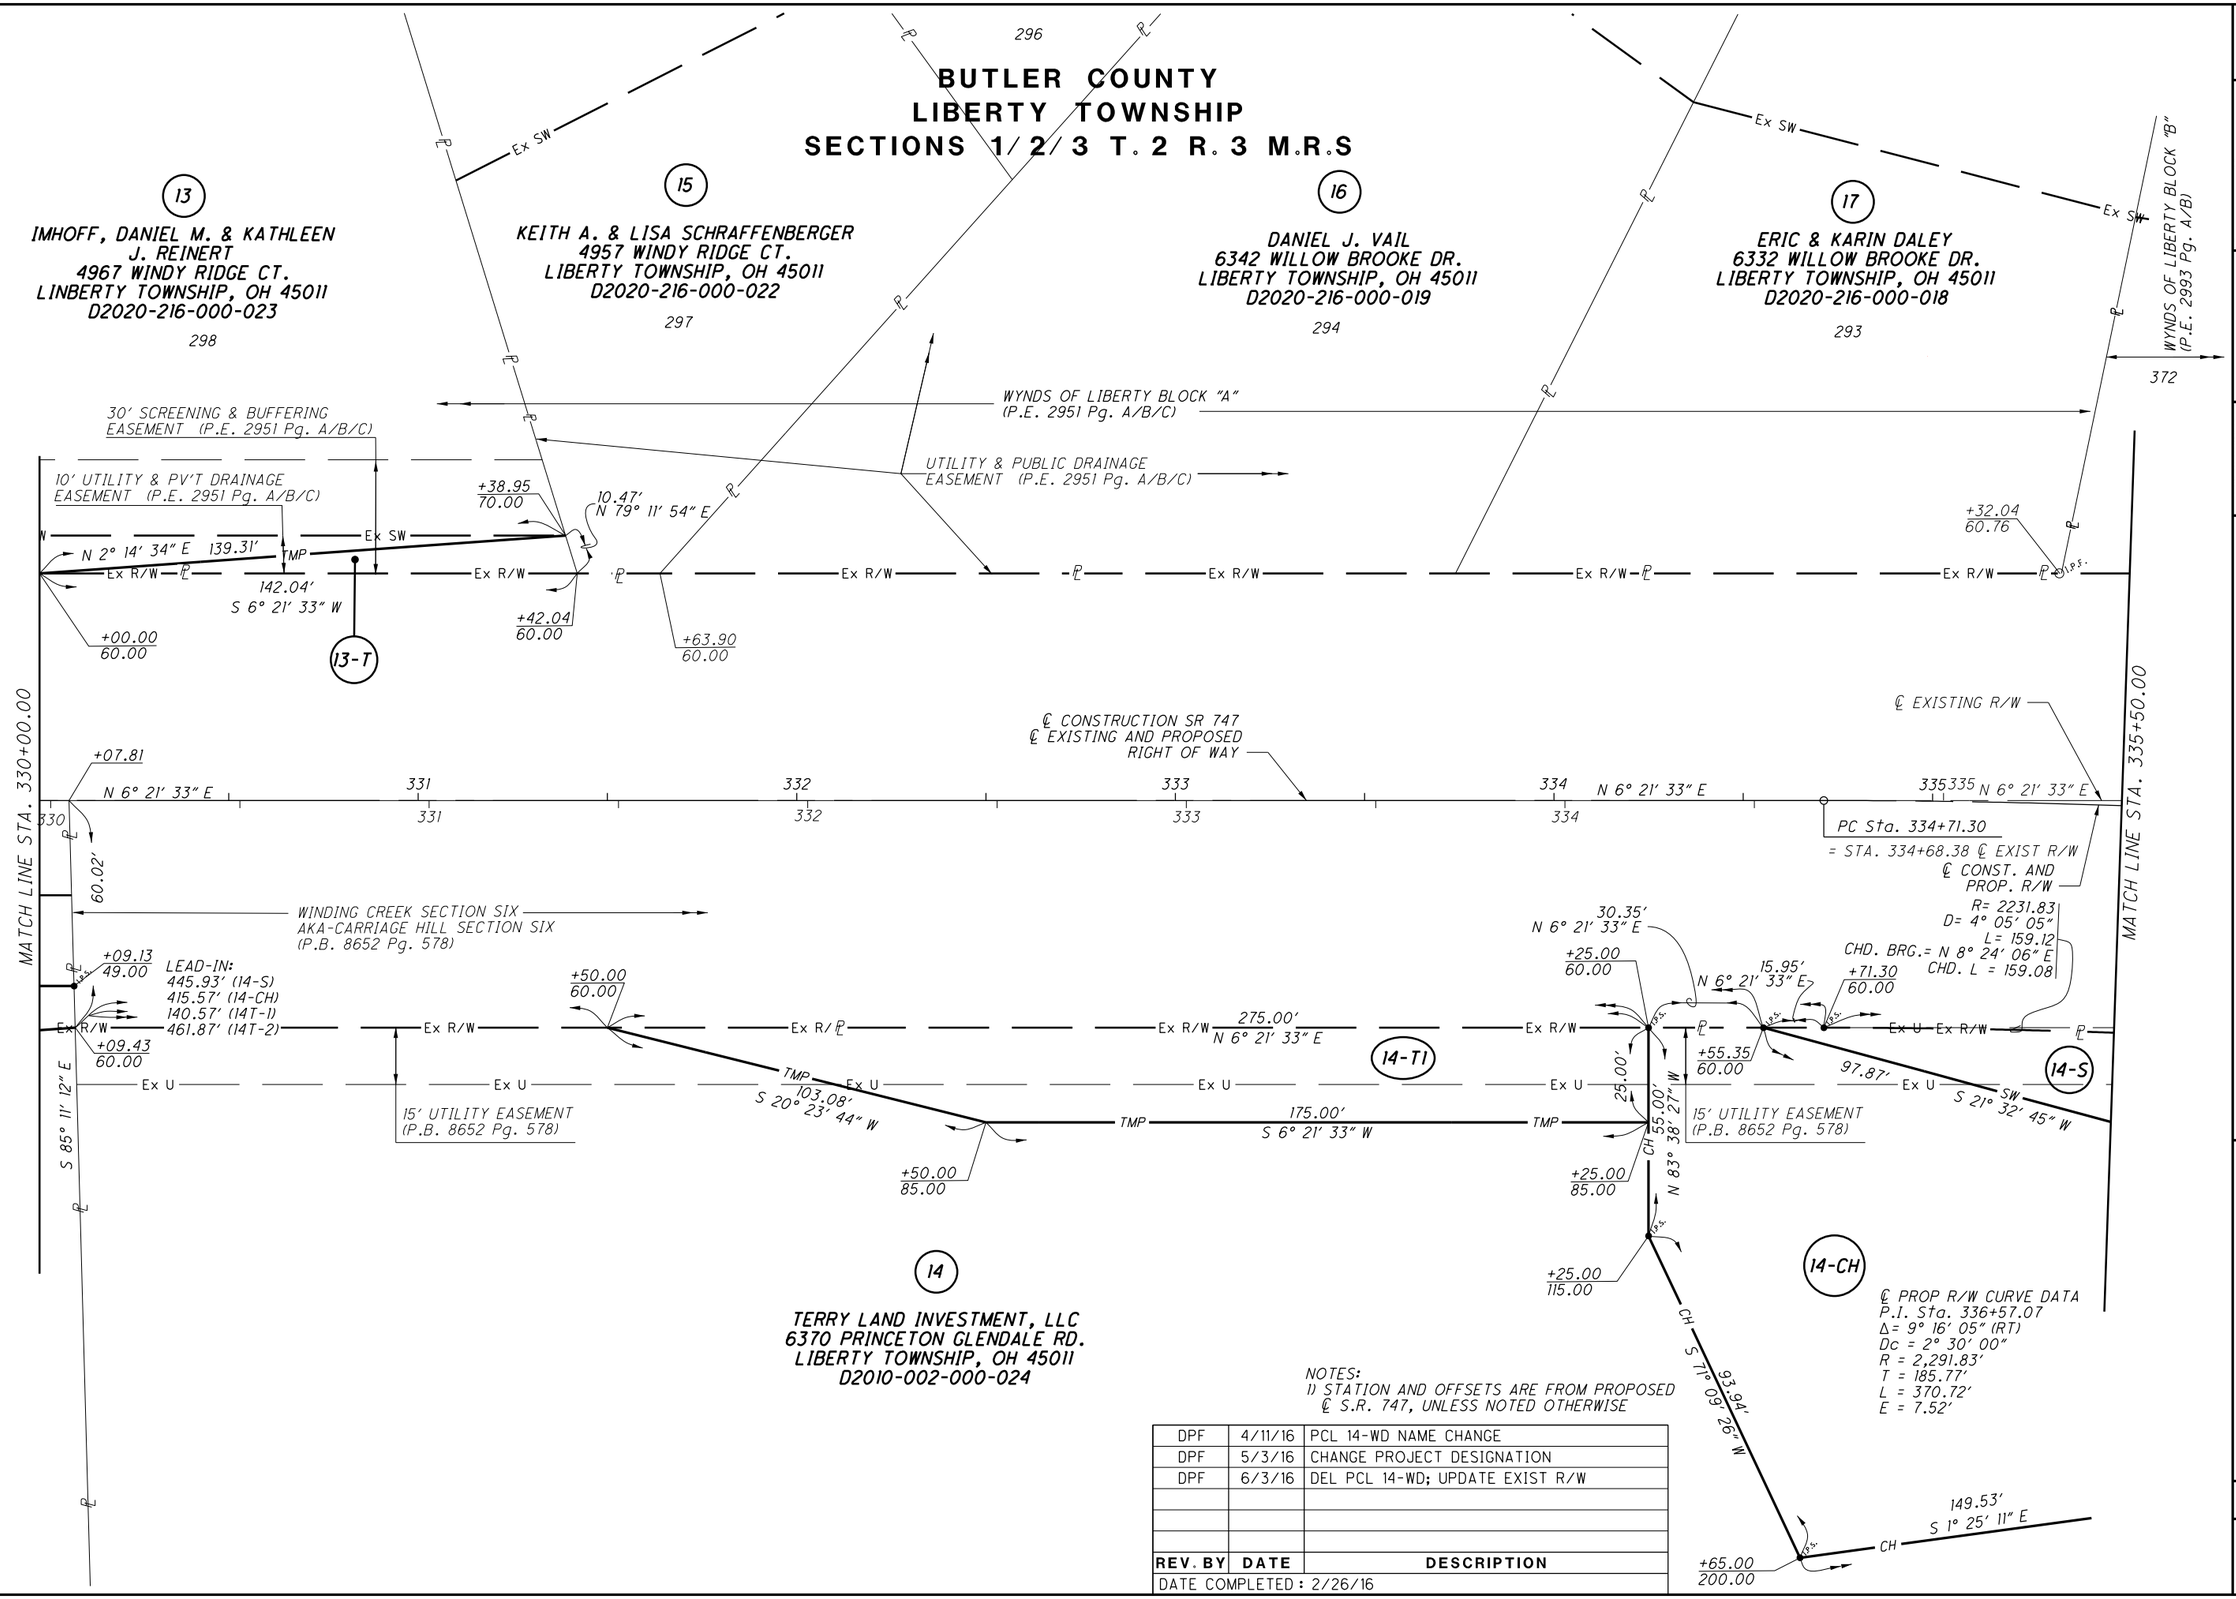

NOTES:
1) STATION AND OFFSETS ARE FROM PROPOSED ℄ S.R. 747, UNLESS NOTED OTHERWISE

REV. BY	DATE	DESCRIPTION
DPF	4/11/16	PCL 14-WD NAME CHANGE
DPF	5/3/16	CHANGE PROJECT DESIGNATION
DPF	6/3/16	DEL PCL 14-WD; UPDATE EXIST R/W

DATE COMPLETED: 2/26/16

HORIZONTAL SCALE IN FEET 0 10 20 40

PID NO. 99558

R/W DESIGNER DPF
R/W REVIEWER JDM

RIGHT OF WAY BOUNDARY SHEET
S.R. 747 STA. 330+00 - STA. 335+50

BUT-SR747-5.96

O:\ODOT\BUT\99558_BUT-747-5.96\Design\RW\Sheets\99558_RB005.dgn 1/27/2017 10:42:09 AM dan-f