BUTLER COUNTY
LIBERTY TOWNSHIP
SECTIONS 1/2/3 T. 2 R. 3 M.R.S

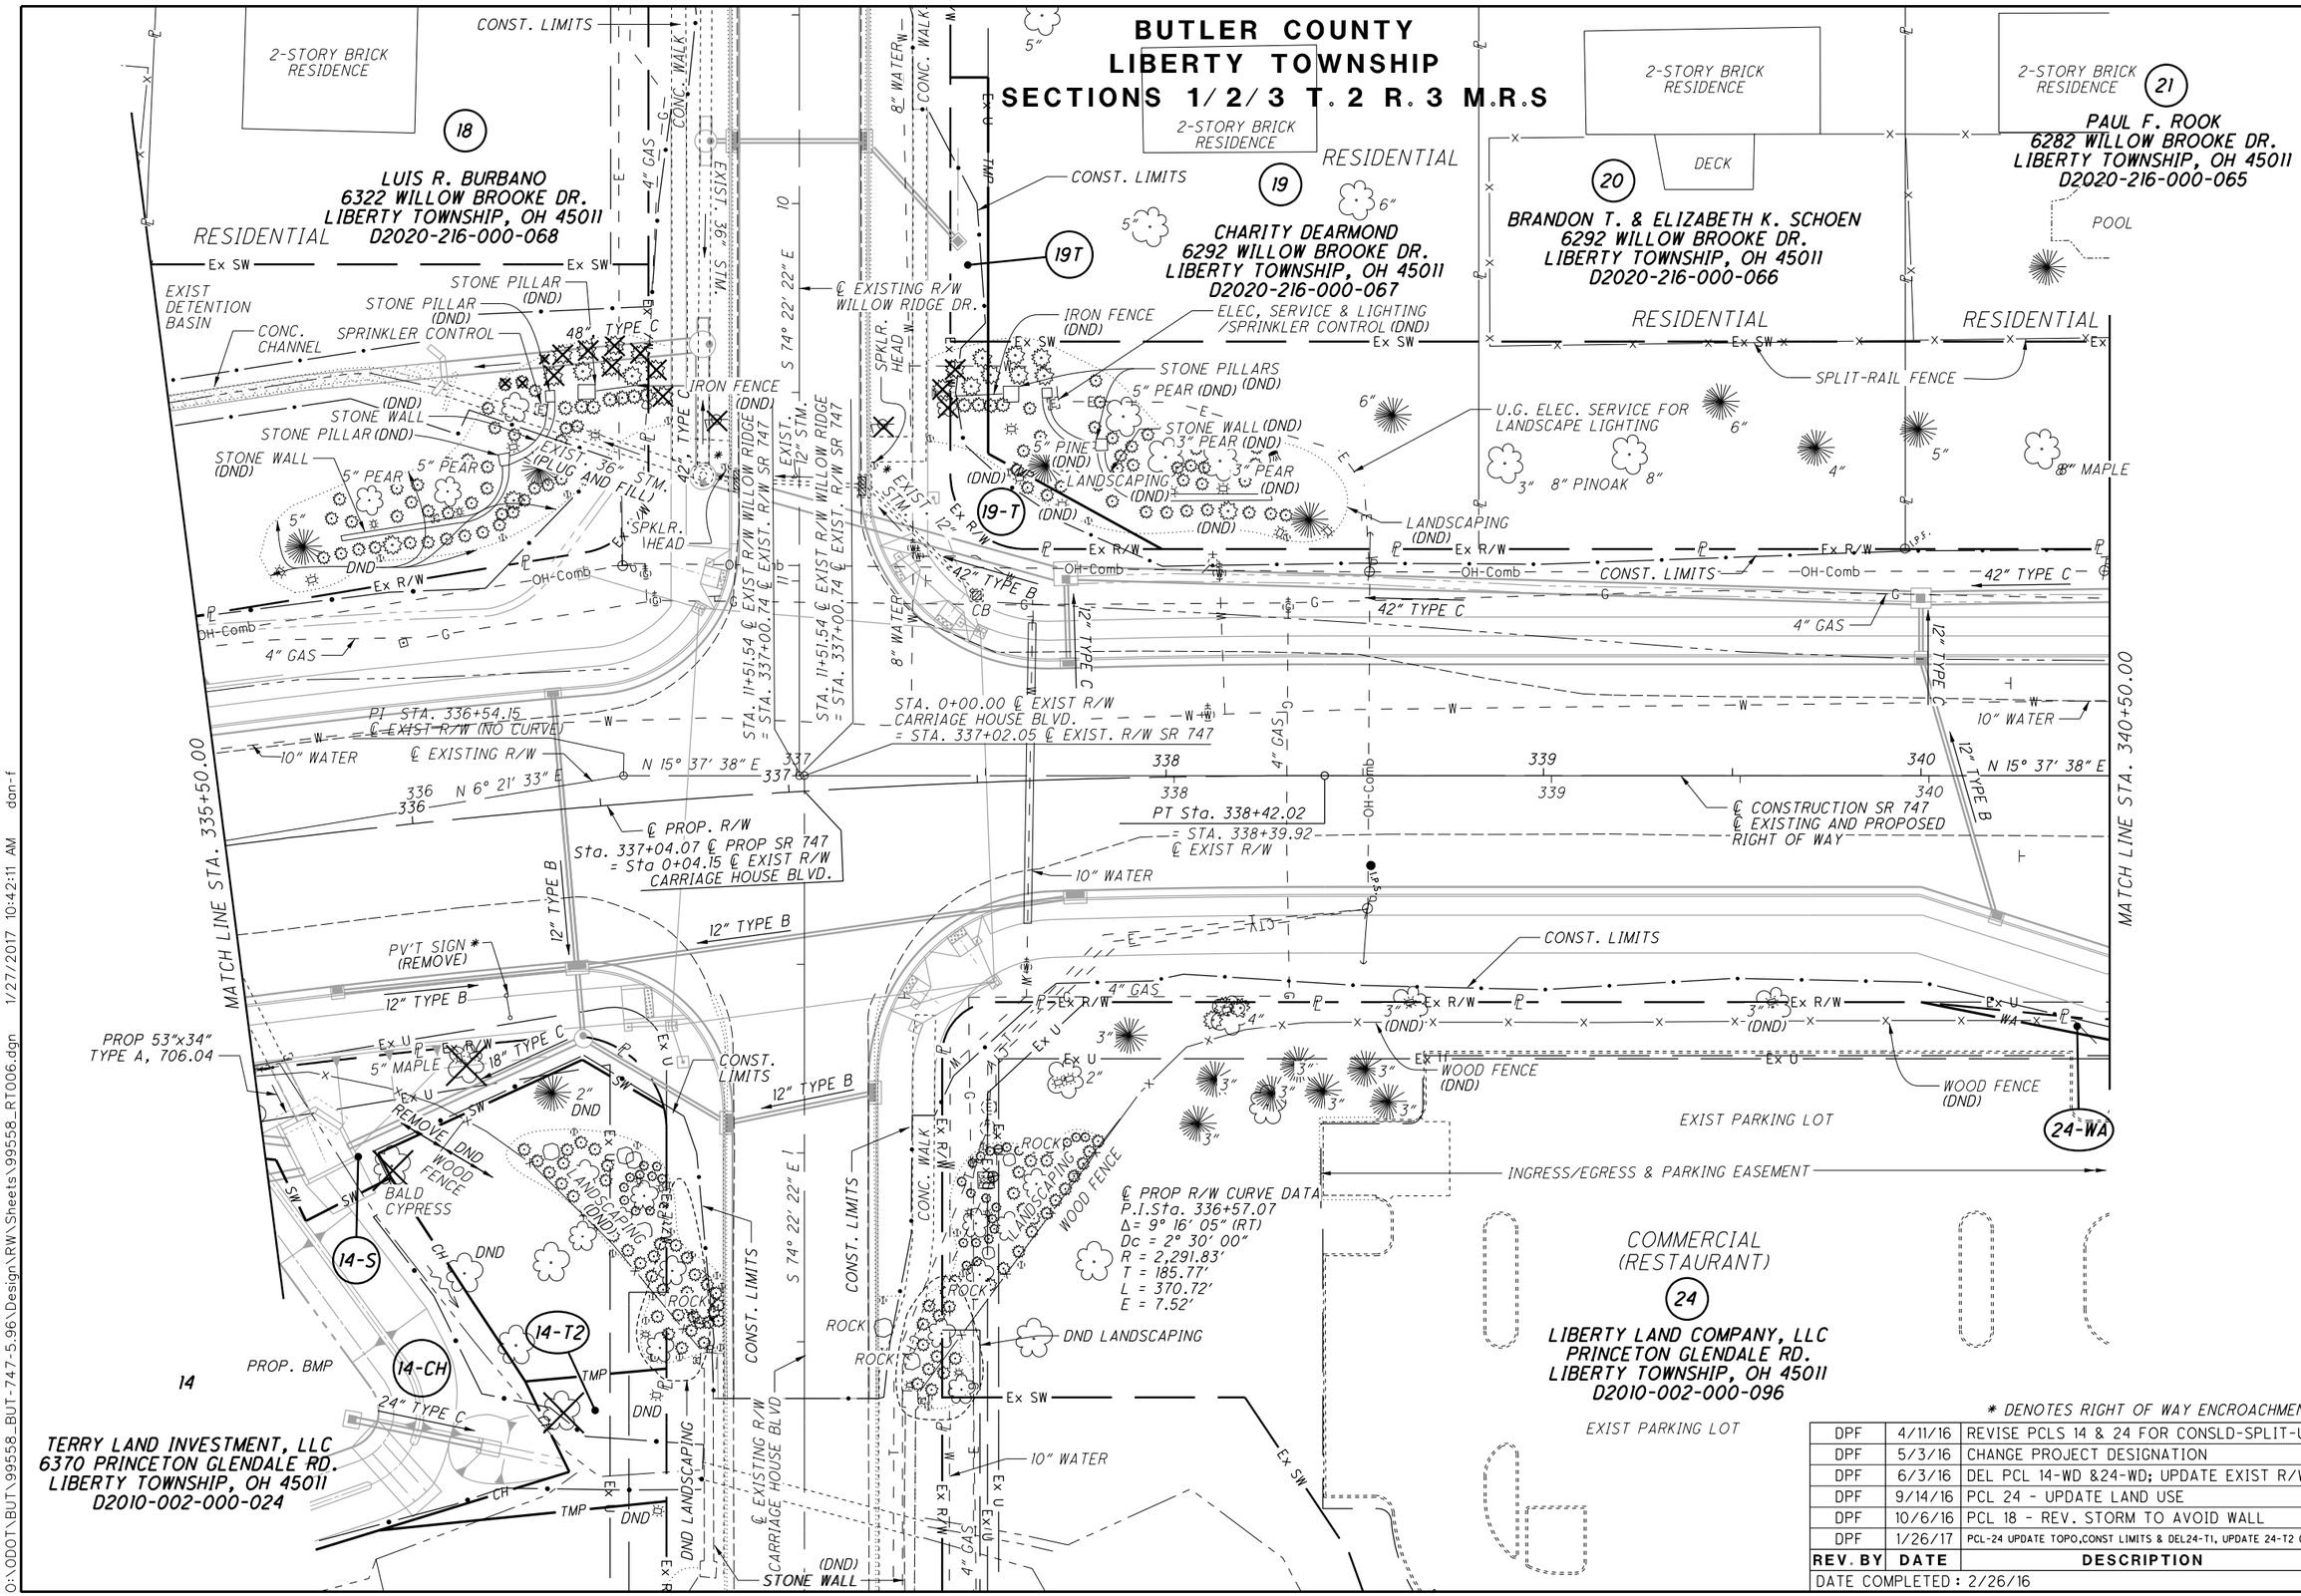

* DENOTES RIGHT OF WAY ENCROACHMENT

REV. BY	DATE	DESCRIPTION
DPF	4/11/16	REVISE PCLS 14 & 24 FOR CONSLD-SPLIT-UP
DPF	5/3/16	CHANGE PROJECT DESIGNATION
DPF	6/3/16	DEL PCL 14-WD &24-WD; UPDATE EXIST R/W
DPF	9/14/16	PCL 24 - UPDATE LAND USE
DPF	10/6/16	PCL 18 - REV. STORM TO AVOID WALL
DPF	1/26/17	PCL-24 UPDATE TOPO,CONST LIMITS & DEL24-T1, UPDATE 24-T2 (WA)

DATE COMPLETED : 2/26/16

HORIZONTAL SCALE IN FEET 0 10 20 40

PID NO. 99558

R/W DESIGNER DPF
R/W REVIEWER JDM

RIGHT OF WAY TOPO SHEET
S.R. 747 STA. 335+50 - STA. 340+50

BUT-SR747-5.96

O:\ODOT\BUT\99558_BUT-747-5.96\Design\RW\Sheets\99558_RT006.dgn 1/27/2017 10:42:11 AM dan-f