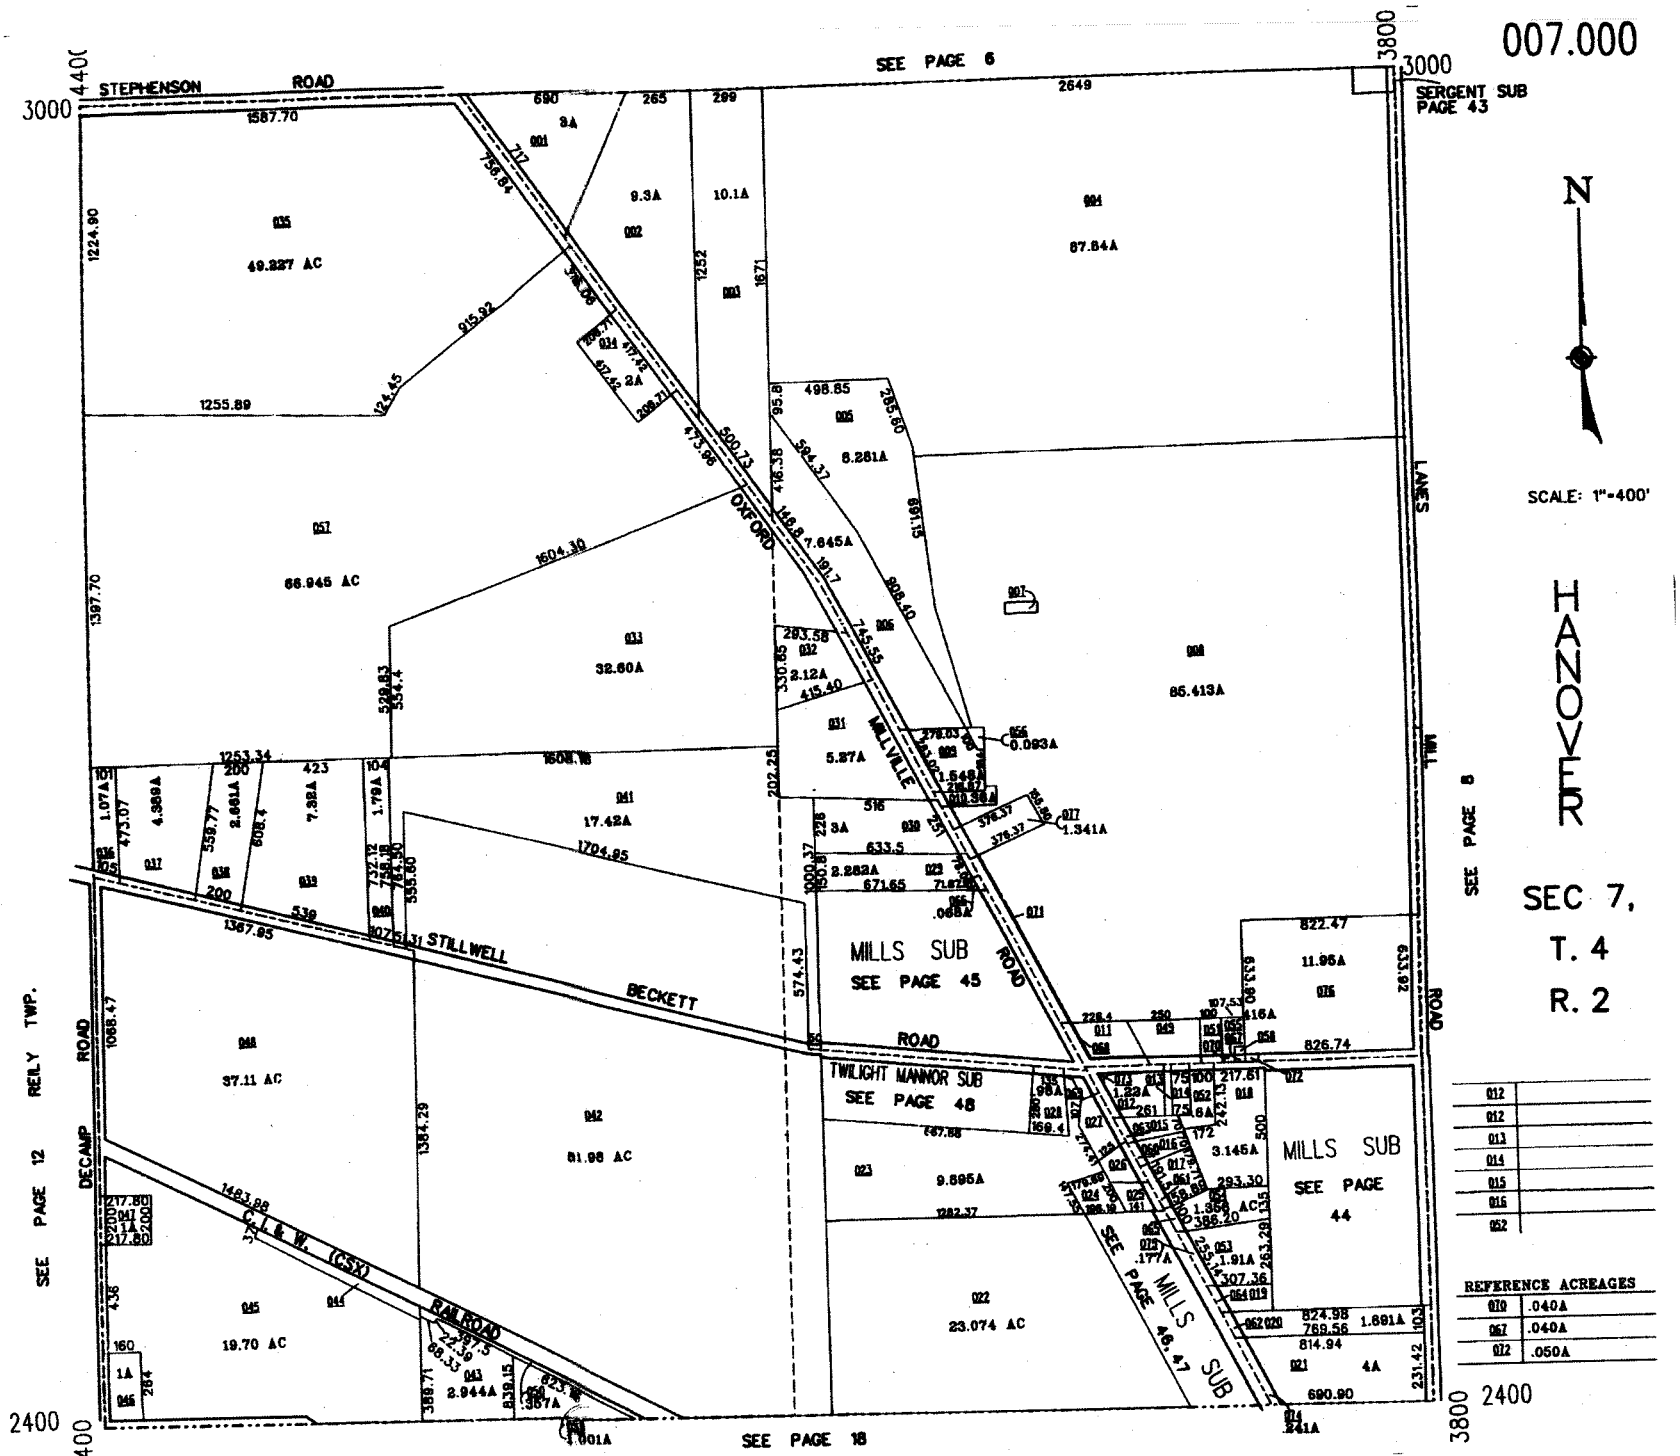
007.000
STEPHENSON ROAD
SEE PAGE 6
SERGENT SUB PAGE 43
N
SCALE: 1"=400'
HANOVER
SEC 7, T. 4 R. 2
OXFORD
MILLVILLE ROAD
LANES MILL ROAD
SEE PAGE 8
STILLWELL BECKETT ROAD
MILLS SUB SEE PAGE 45
TWILIGHT MANNOR SUB SEE PAGE 48
MILLS SUB SEE PAGE 44
MILLS SUB SEE PAGE 46,47
DECAMP ROAD
C.I.&W. (CSX) RAILROAD
SEE PAGE 12 REILY TWP.
SEE PAGE 18
49.227 AC
66.945 AC
32.60A
17.42A
37.11 AC
81.98 AC
19.70 AC
23.074 AC
67.84A
85.413A
8.281A
7.645A
5.87A
9.895A
11.96A
3.145A
REFERENCE ACREAGES
070 .040A
067 .040A
072 .050A