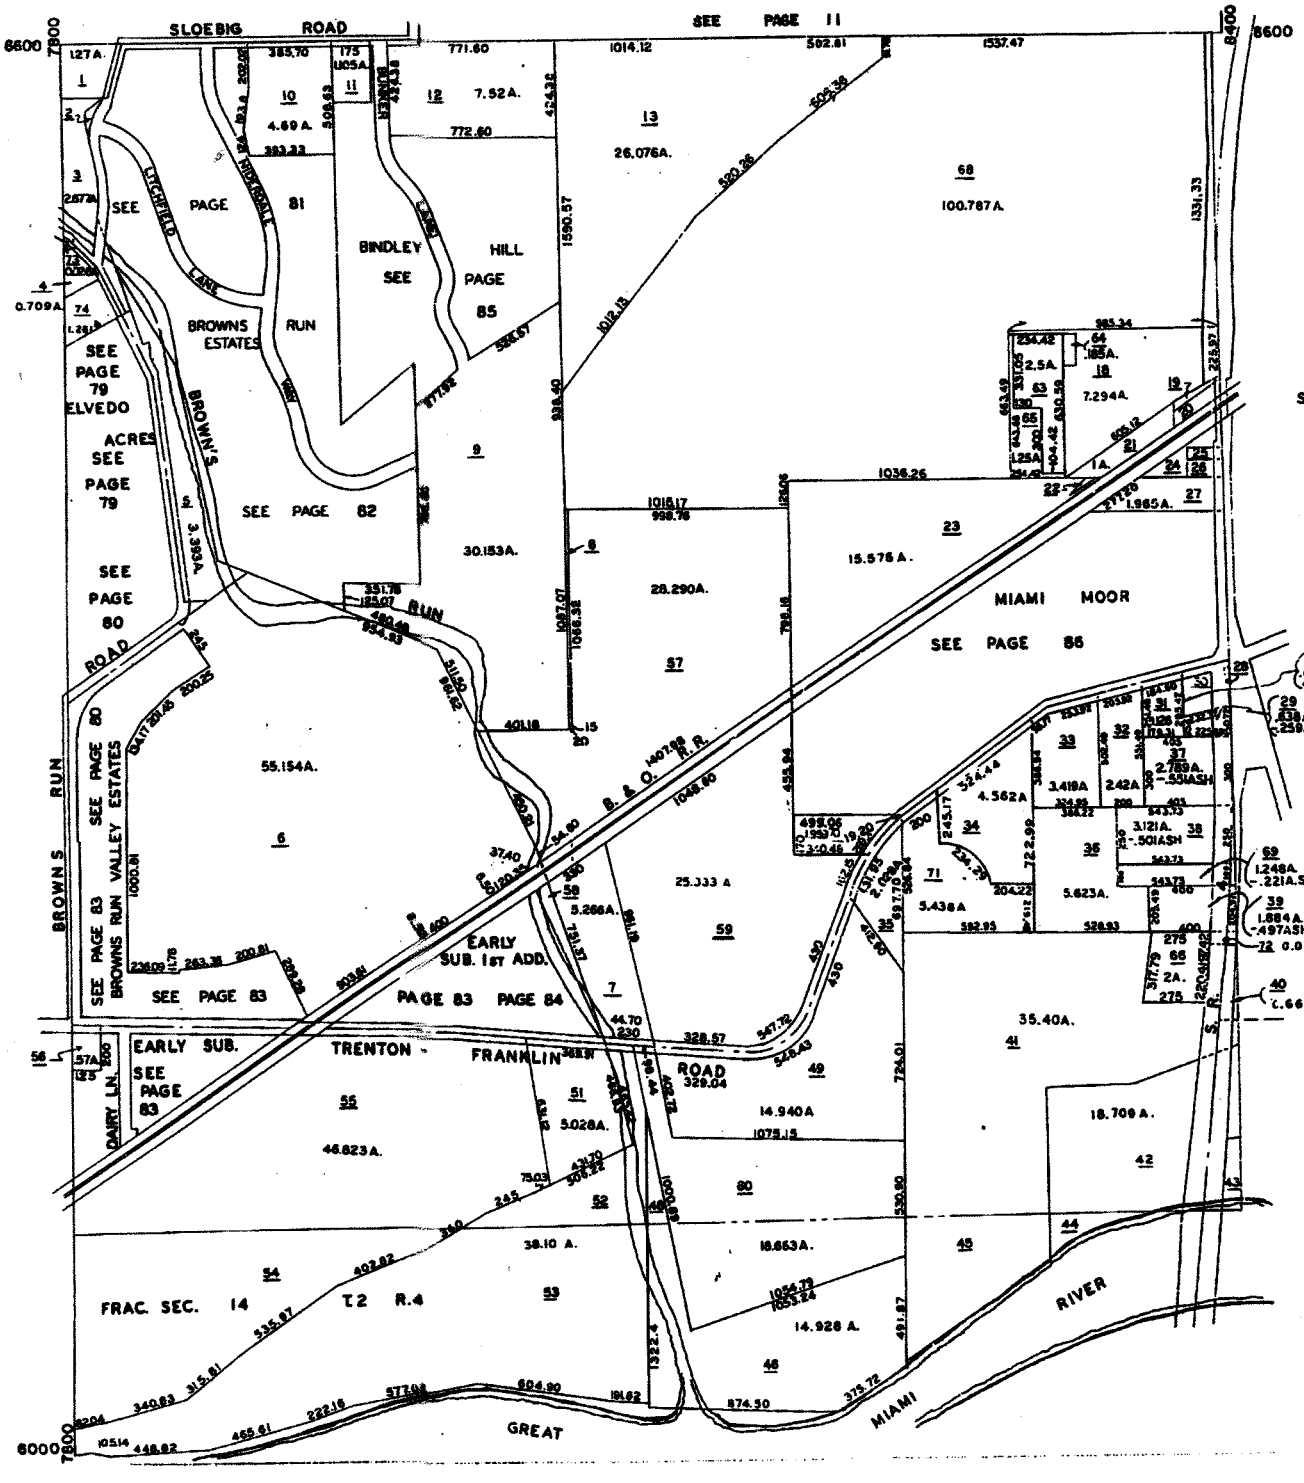
SLOEBIG ROAD
SEE PAGE 11
SCALE 1" = 400'
MADISON TWP.
SECTION 11, T.2 R.4
SEE PAGE 81
BINDLEY HILL
SEE PAGE 85
BROWNS ESTATES
BROWN'S RUN
SEE PAGE 79
ELVEDO ACRES
SEE PAGE 79
SEE PAGE 80
SEE PAGE 82
MIAMI MOOR
SEE PAGE 86
SEE PAGE 83
BROWNS RUN VALLEY ESTATES
EARLY SUB. 1ST ADD.
PAGE 83 PAGE 84
EARLY SUB.
SEE PAGE 83
TRENTON
FRANKLIN ROAD
DAIRY LN.
FRAC. SEC. 14 T2 R.4
GREAT MIAMI RIVER
B. & O. R.R.
SEE PAGE 18
SEE PAGE 21