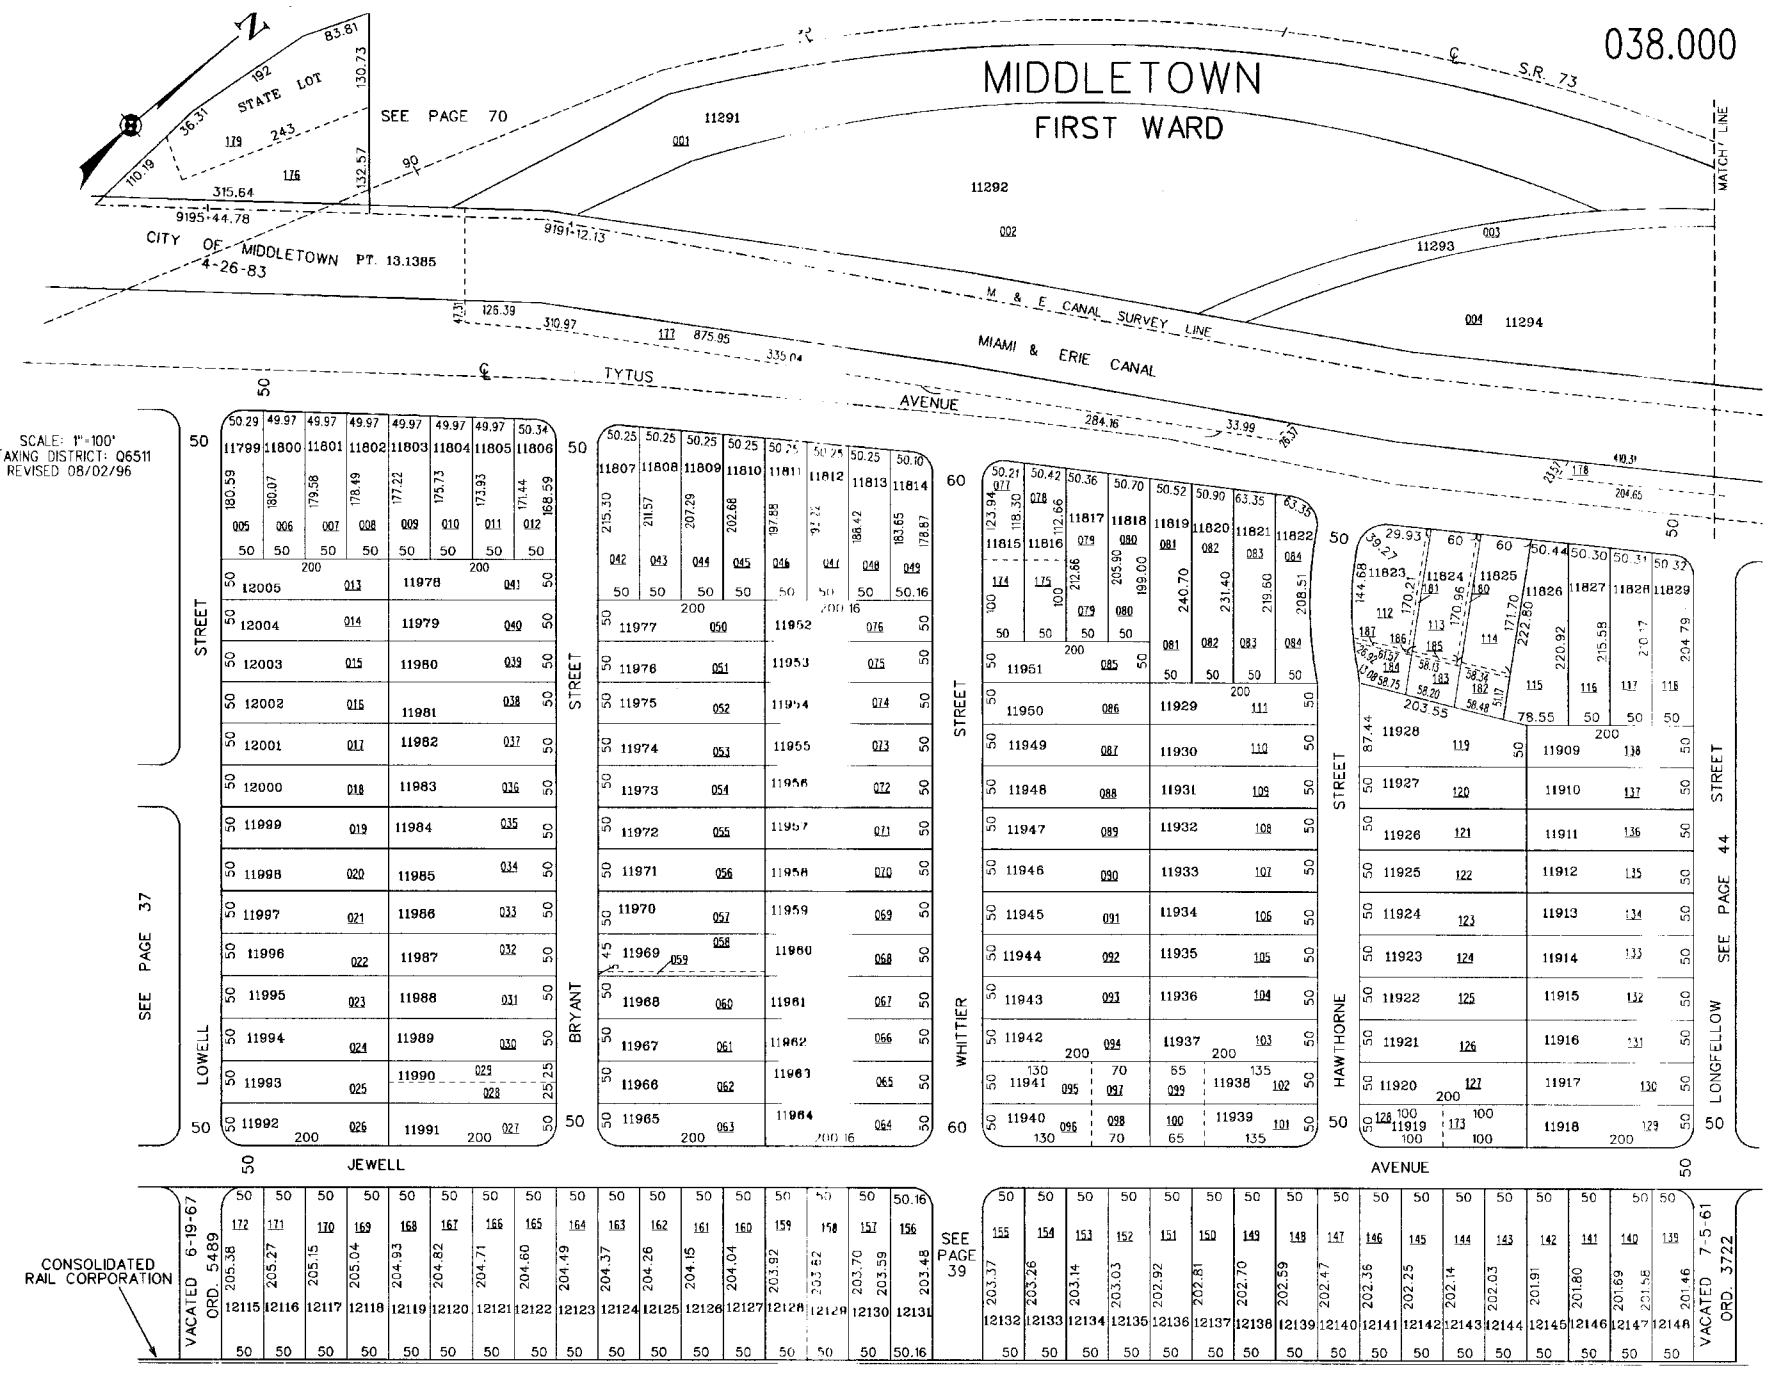
038.000
MIDDLETOWN
FIRST WARD
SCALE: 1"=100'
TAXING DISTRICT: Q6511
REVISED 08/02/96
SEE PAGE 70
STATE LOT
CITY OF MIDDLETOWN PT. 13.1385
4-26-83
S.R. 73
MATCH LINE
M & E CANAL SURVEY LINE
MIAMI & ERIE CANAL
TYTUS AVENUE
LOWELL STREET
BRYANT STREET
WHITTIER STREET
HAWTHORNE STREET
LONGFELLOW STREET
JEWELL AVENUE
SEE PAGE 37
SEE PAGE 44
SEE PAGE 39
CONSOLIDATED RAIL CORPORATION
VACATED 6-19-67 ORD. 5489
VACATED 7-5-61 ORD. 3722