ROSS TOWNSHIP

033.000

SECTION 34, TOWN 3, RANGE 2

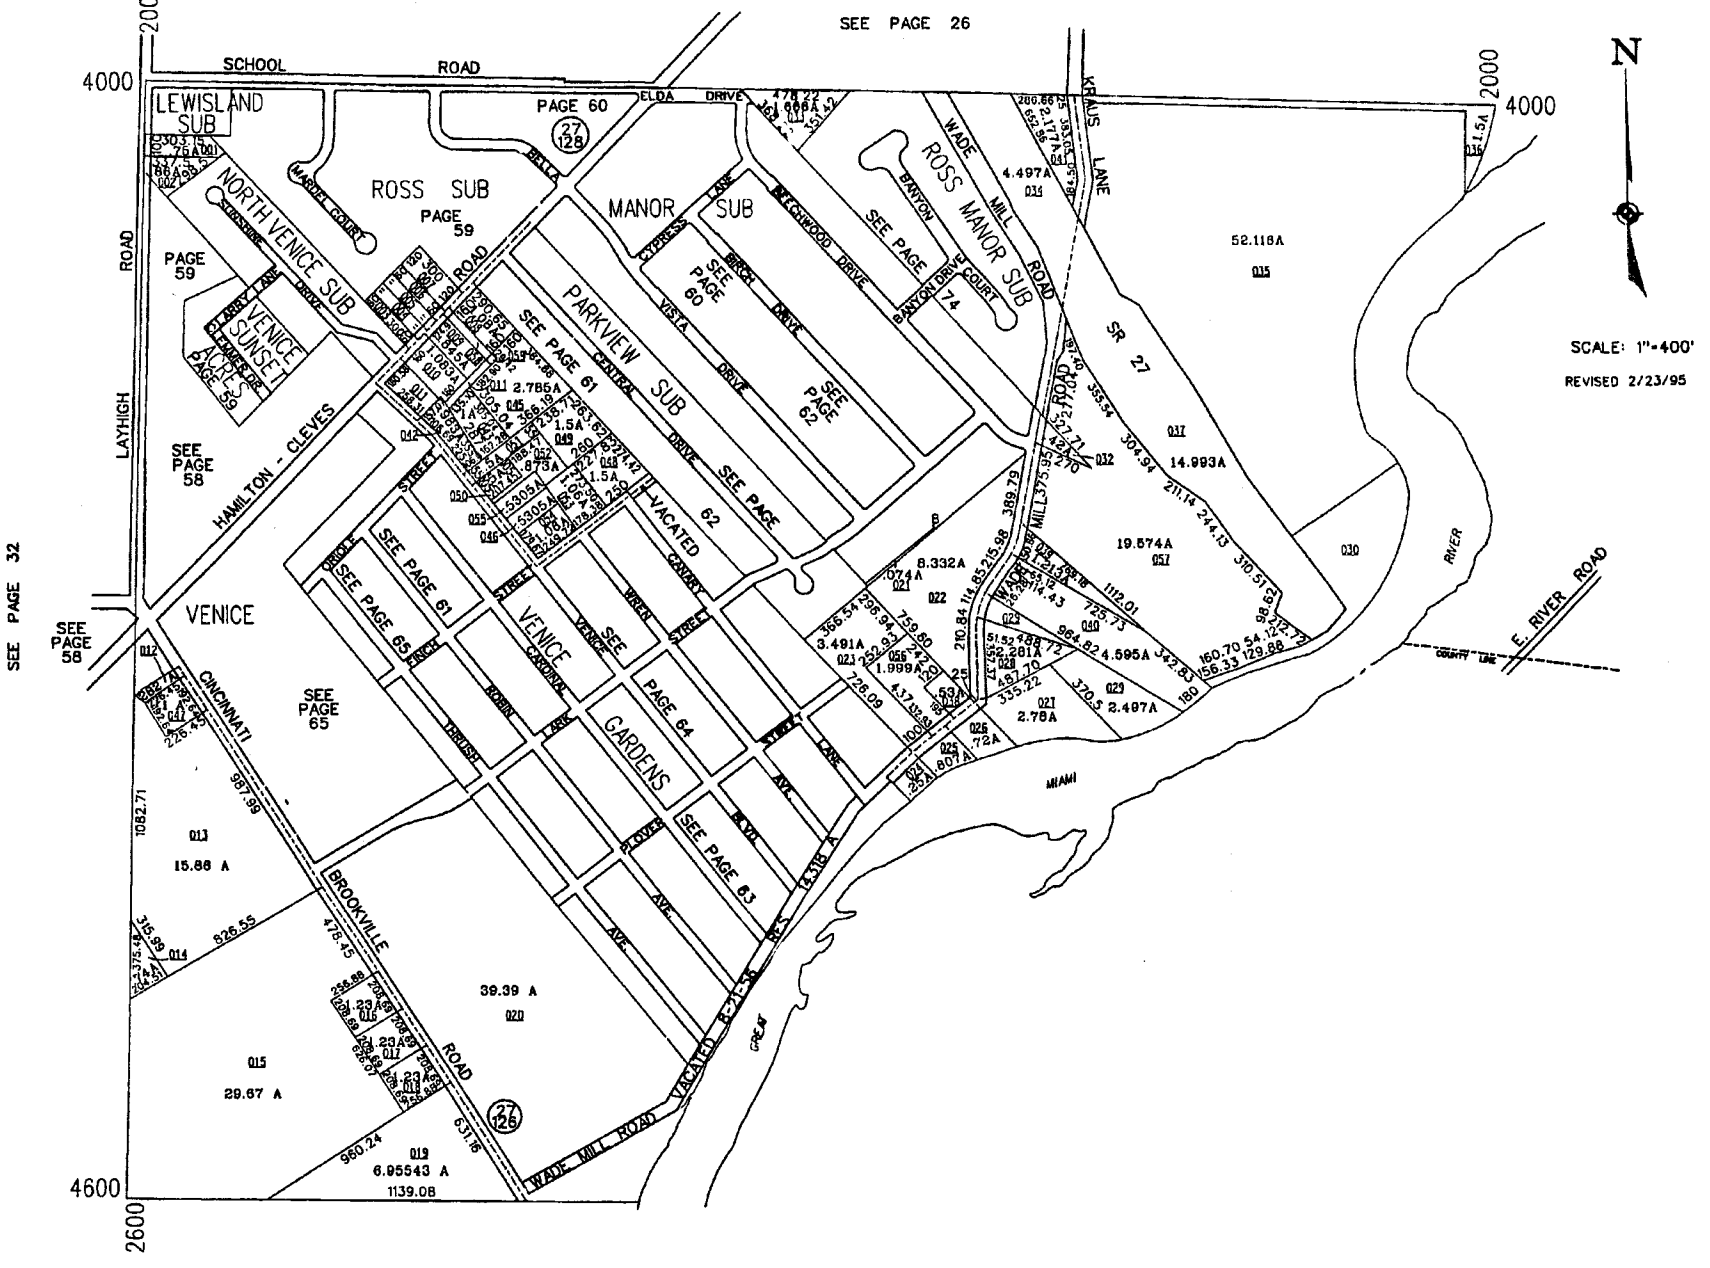
SEE PAGE 26
SCHOOL ROAD
LEWISLAND SUB
PAGE 60
ROSS SUB
PAGE 59
NORTH VENICE SUB
MANOR SUB
ROSS MANOR SUB
PARKVIEW SUB
VENICE SUNSET ACRES
VENICE
VENICE GARDENS
SEE PAGE 58
SEE PAGE 59
SEE PAGE 60
SEE PAGE 61
SEE PAGE 62
SEE PAGE 63
SEE PAGE 64
SEE PAGE 65
SEE PAGE 32
HAMILTON - CLEVES
LAYHIGH ROAD
CINCINNATI BROOKVILLE ROAD
WADE MILL ROAD
VACATED CANARY
VACATED ROBIN
VACATED PLOVER
VACATED BLUE JAY AVE.
KRAUS LANE
SR 27
E. RIVER ROAD
MIAMI RIVER
SCALE: 1"=400'
REVISED 2/23/95
N
15.86 A
29.67 A
39.39 A
6.95543 A
52.118A
14.993A
19.574A
8.332A
4.497A
4.595A
2.497A
2.78A
2.785A
1.5A
3.491A
1.999A
.074A
.072A
.807A
.53A
.23A
.29A
.23A
.23A
.23