
Post-it® Fax Note 7671	Date 8/31/04	# of pages ▶ 1
To JAMAL DAOUD	From TIM MEIER	
Co./Dept.	Co. SCHUMACHER DUGAN	
Phone # 807-7000	Phone # 777-9800	
Fax # 272-1948	Fax # 777-2642	

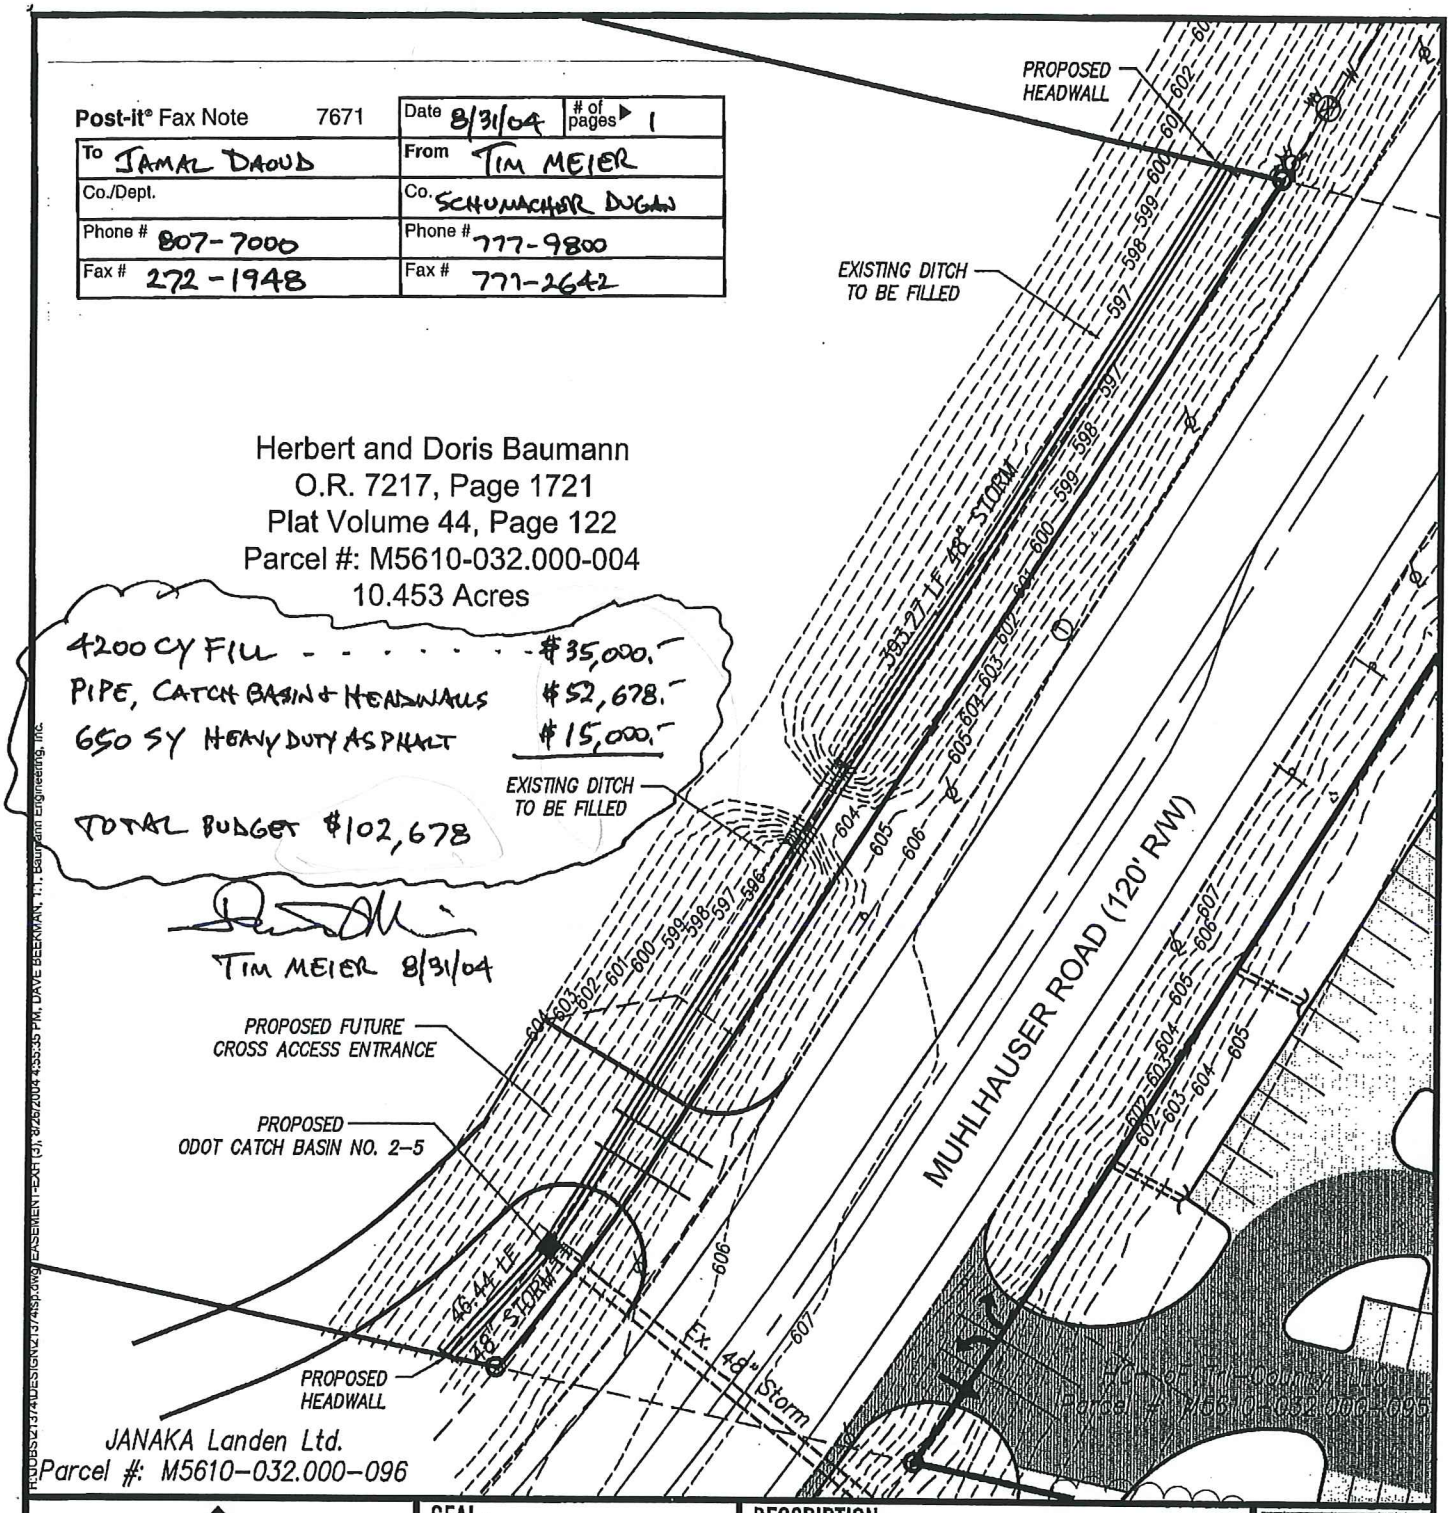

BAUMANN ENGINEERING INCORPORATED
10170 International Blvd., Cincinnati, OH 45246
513.860.3999, 513.860.0287 fax

SEAL:

DESCRIPTION:

EXHIBIT "B"
PROPOSED DITCH FILL
Section 33, Town 3, Range 2
West Chester Township
Butler County, Ohio

REV:

DATE: 08.26.04

PROJECT: 21374

SHEET #: 1

BAUMANN ENGINEERING INCORPORATED

Civil Engineering & Land Surveying

TRANSMITTAL

Date: July 29, 2005

To: Teresa Barnes
Butler County Engineer's Office
1921 Fairgrove Avenue
Hamilton, OH 45011
Phone: (513) 867-5744

From: Lawrence L. Baumann, PE, PS

CC: file

Project#: 21666 - HeritageSpring Cottages

Transmitted Via:

☐ Mail	☐ Courier Service	☒ Personal Delivery
☐ FedEx	☐ UPS	☐ Other:

Remarks:


1 - Reply to BCEO comments received on June 9, 2005.

1 - Set of 24" x 36" construction drawings revised per BCEO comments.

Received By:_____Date:_____

10170 International Blvd.
Cincinnati, Ohio 45246
Phone: (513) 860-3999
Fax (513) 860-0287

600
600
GROUND OBSCURE

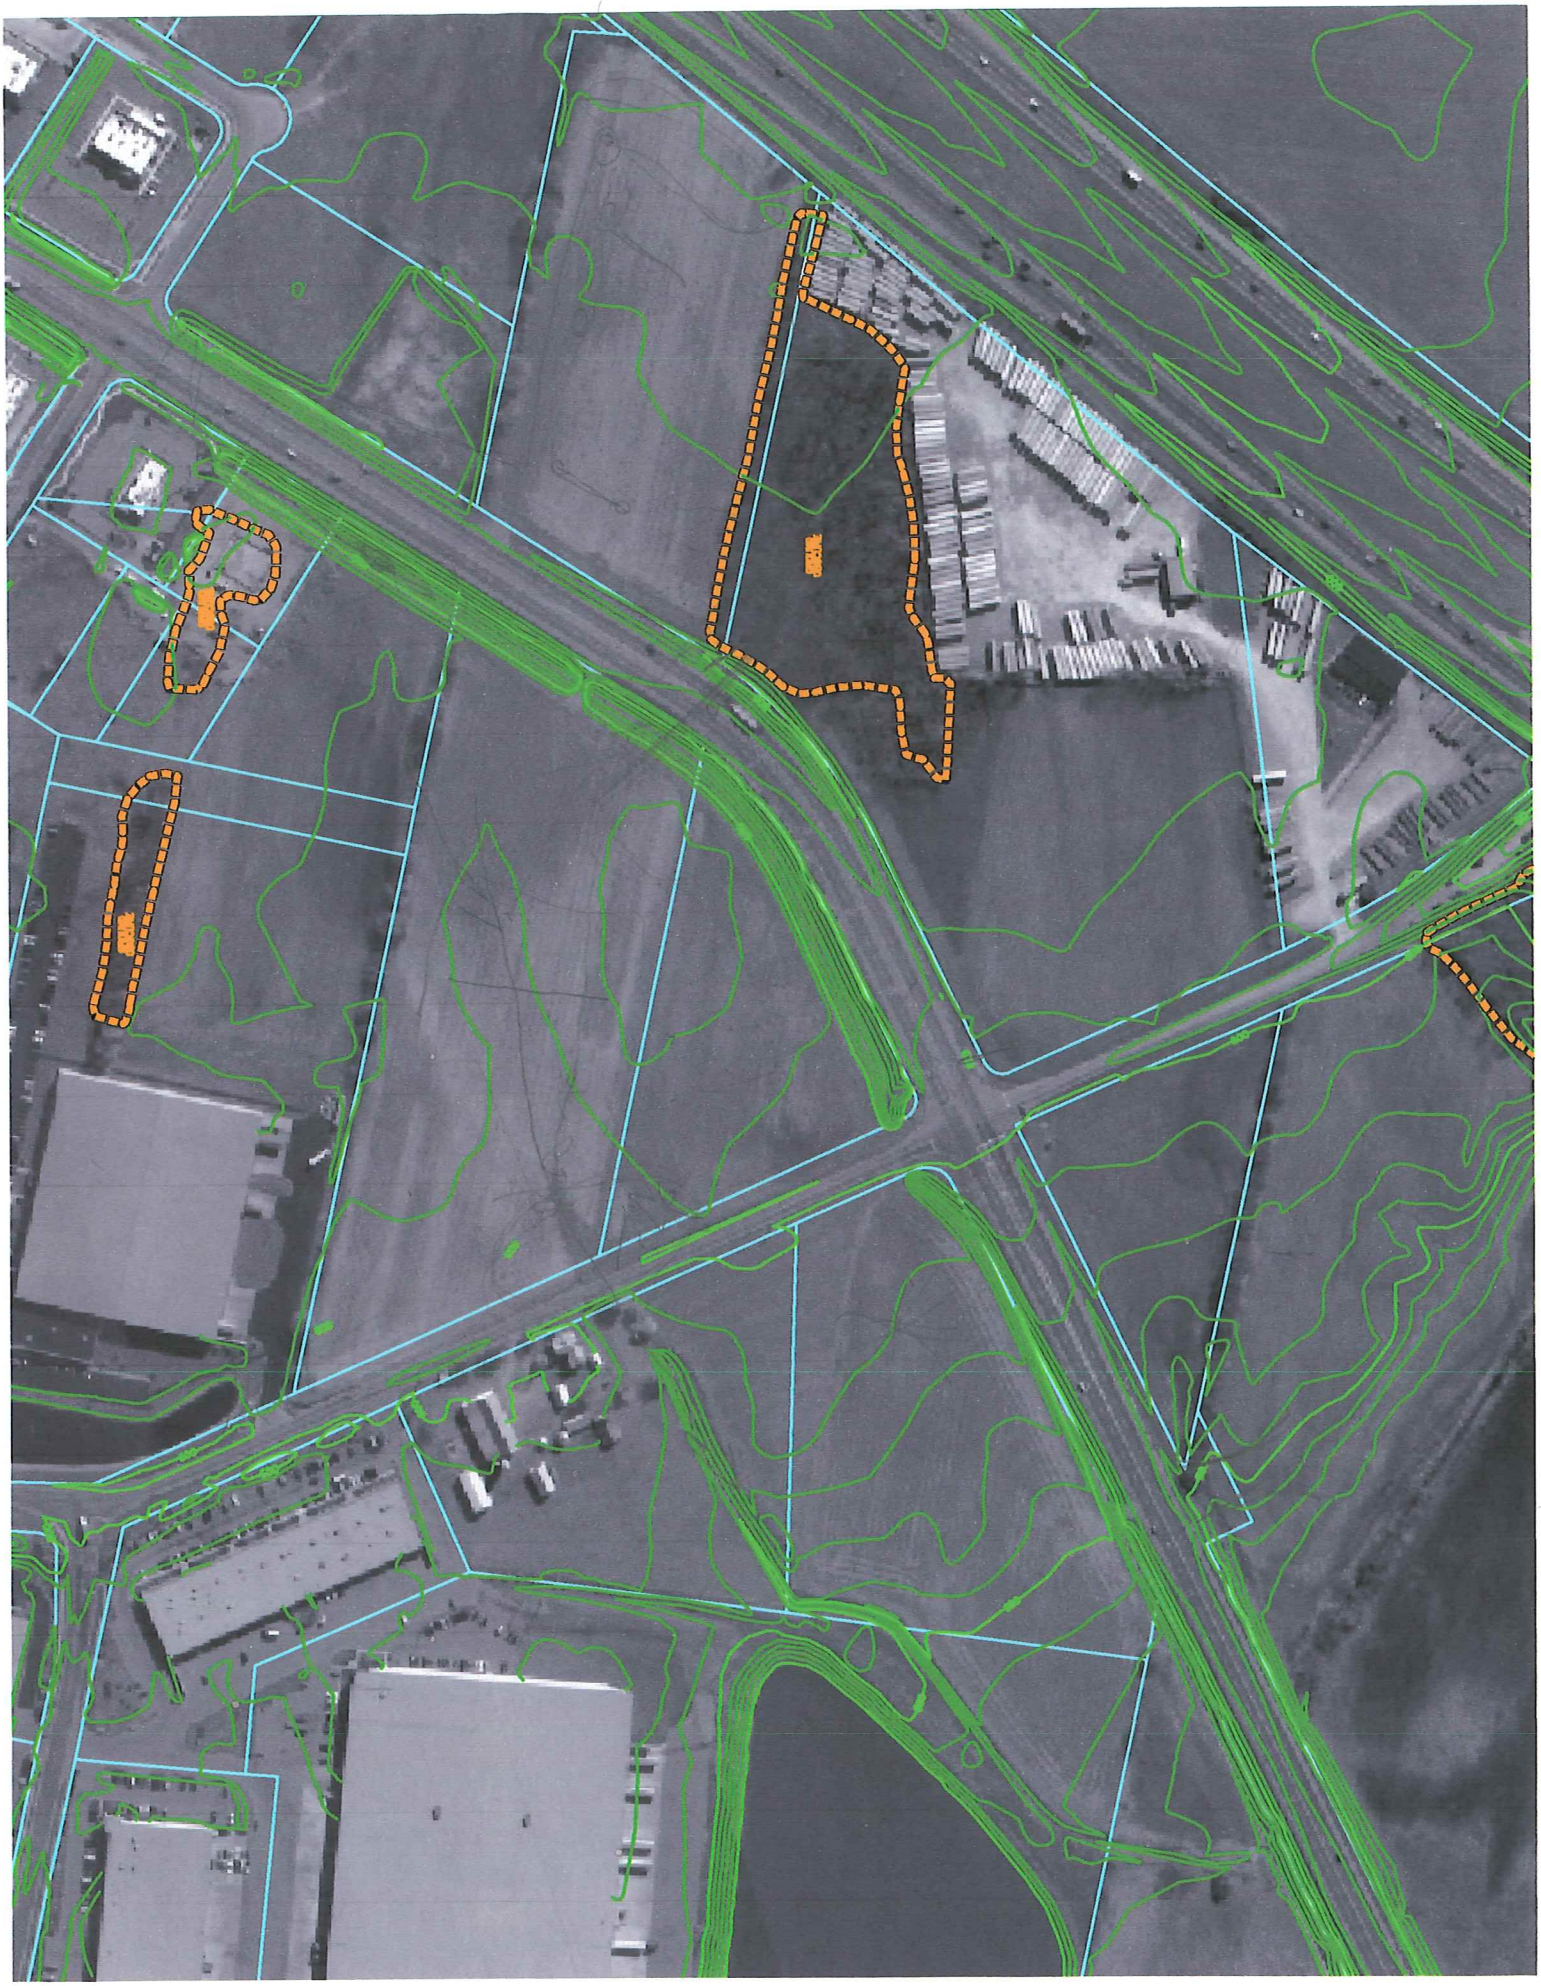

1" = 300'