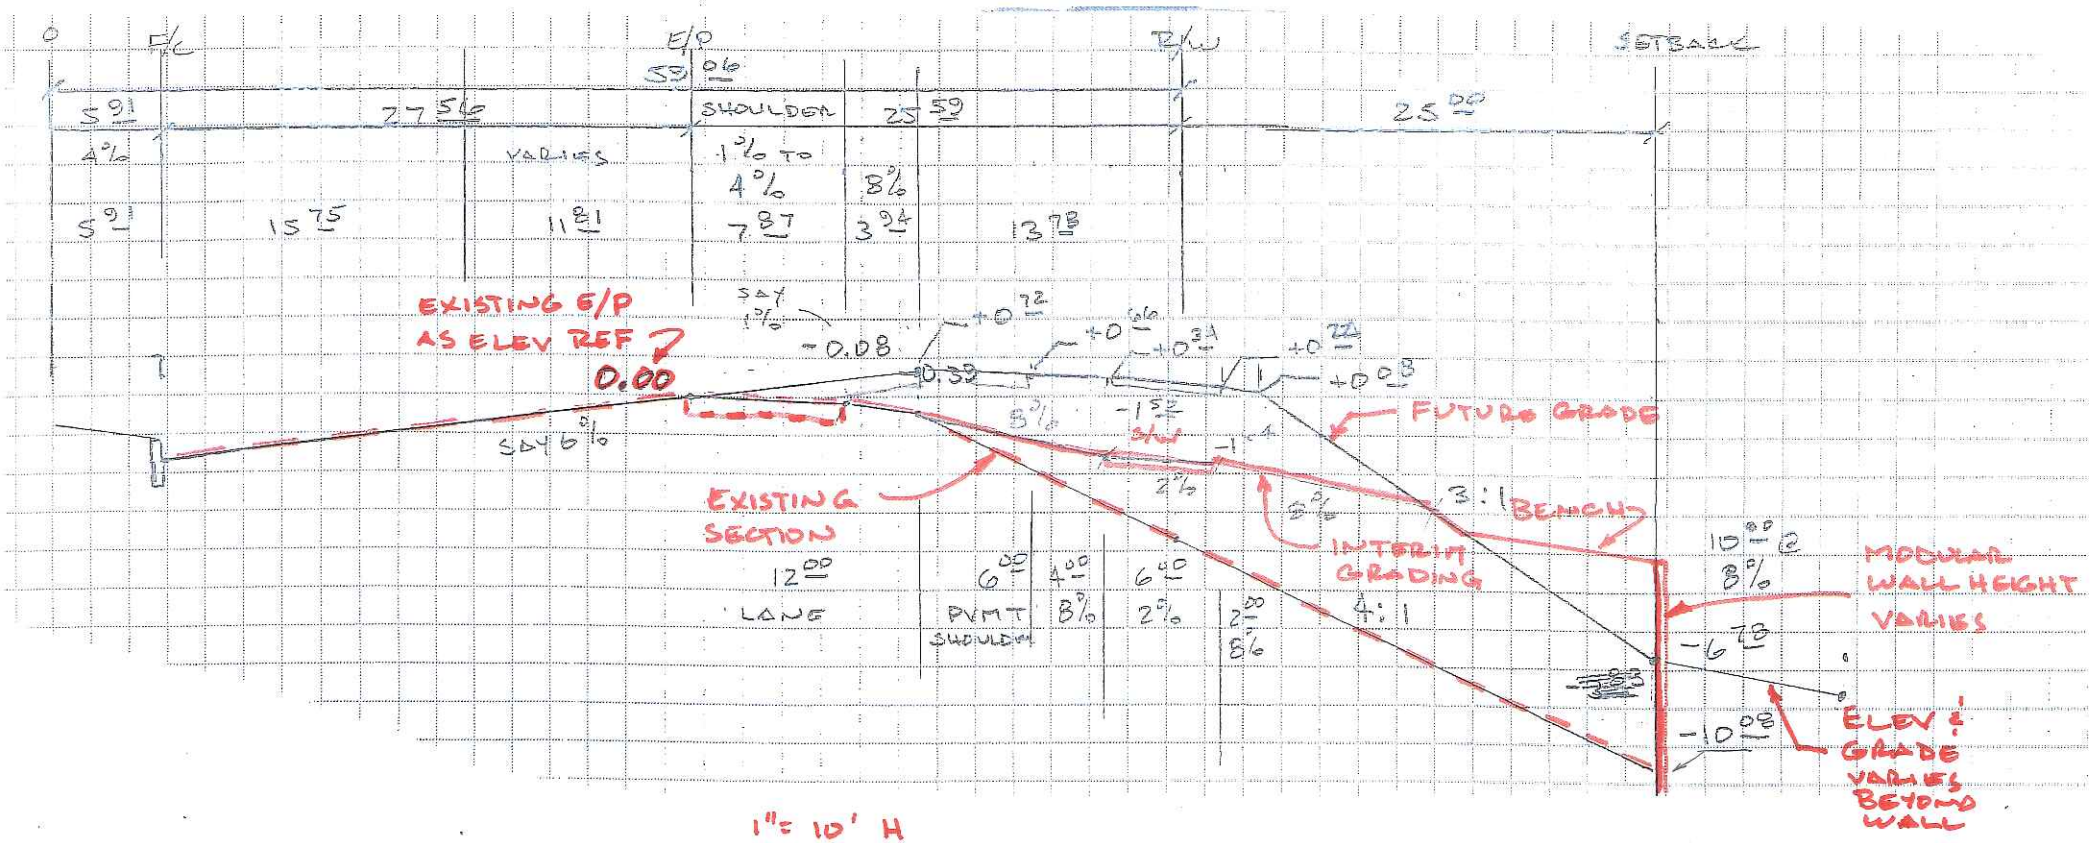

1" = 10' H

1" = 5' V

EXHIBIT A

UNION CENTRE BOULEVARD

5/10/08