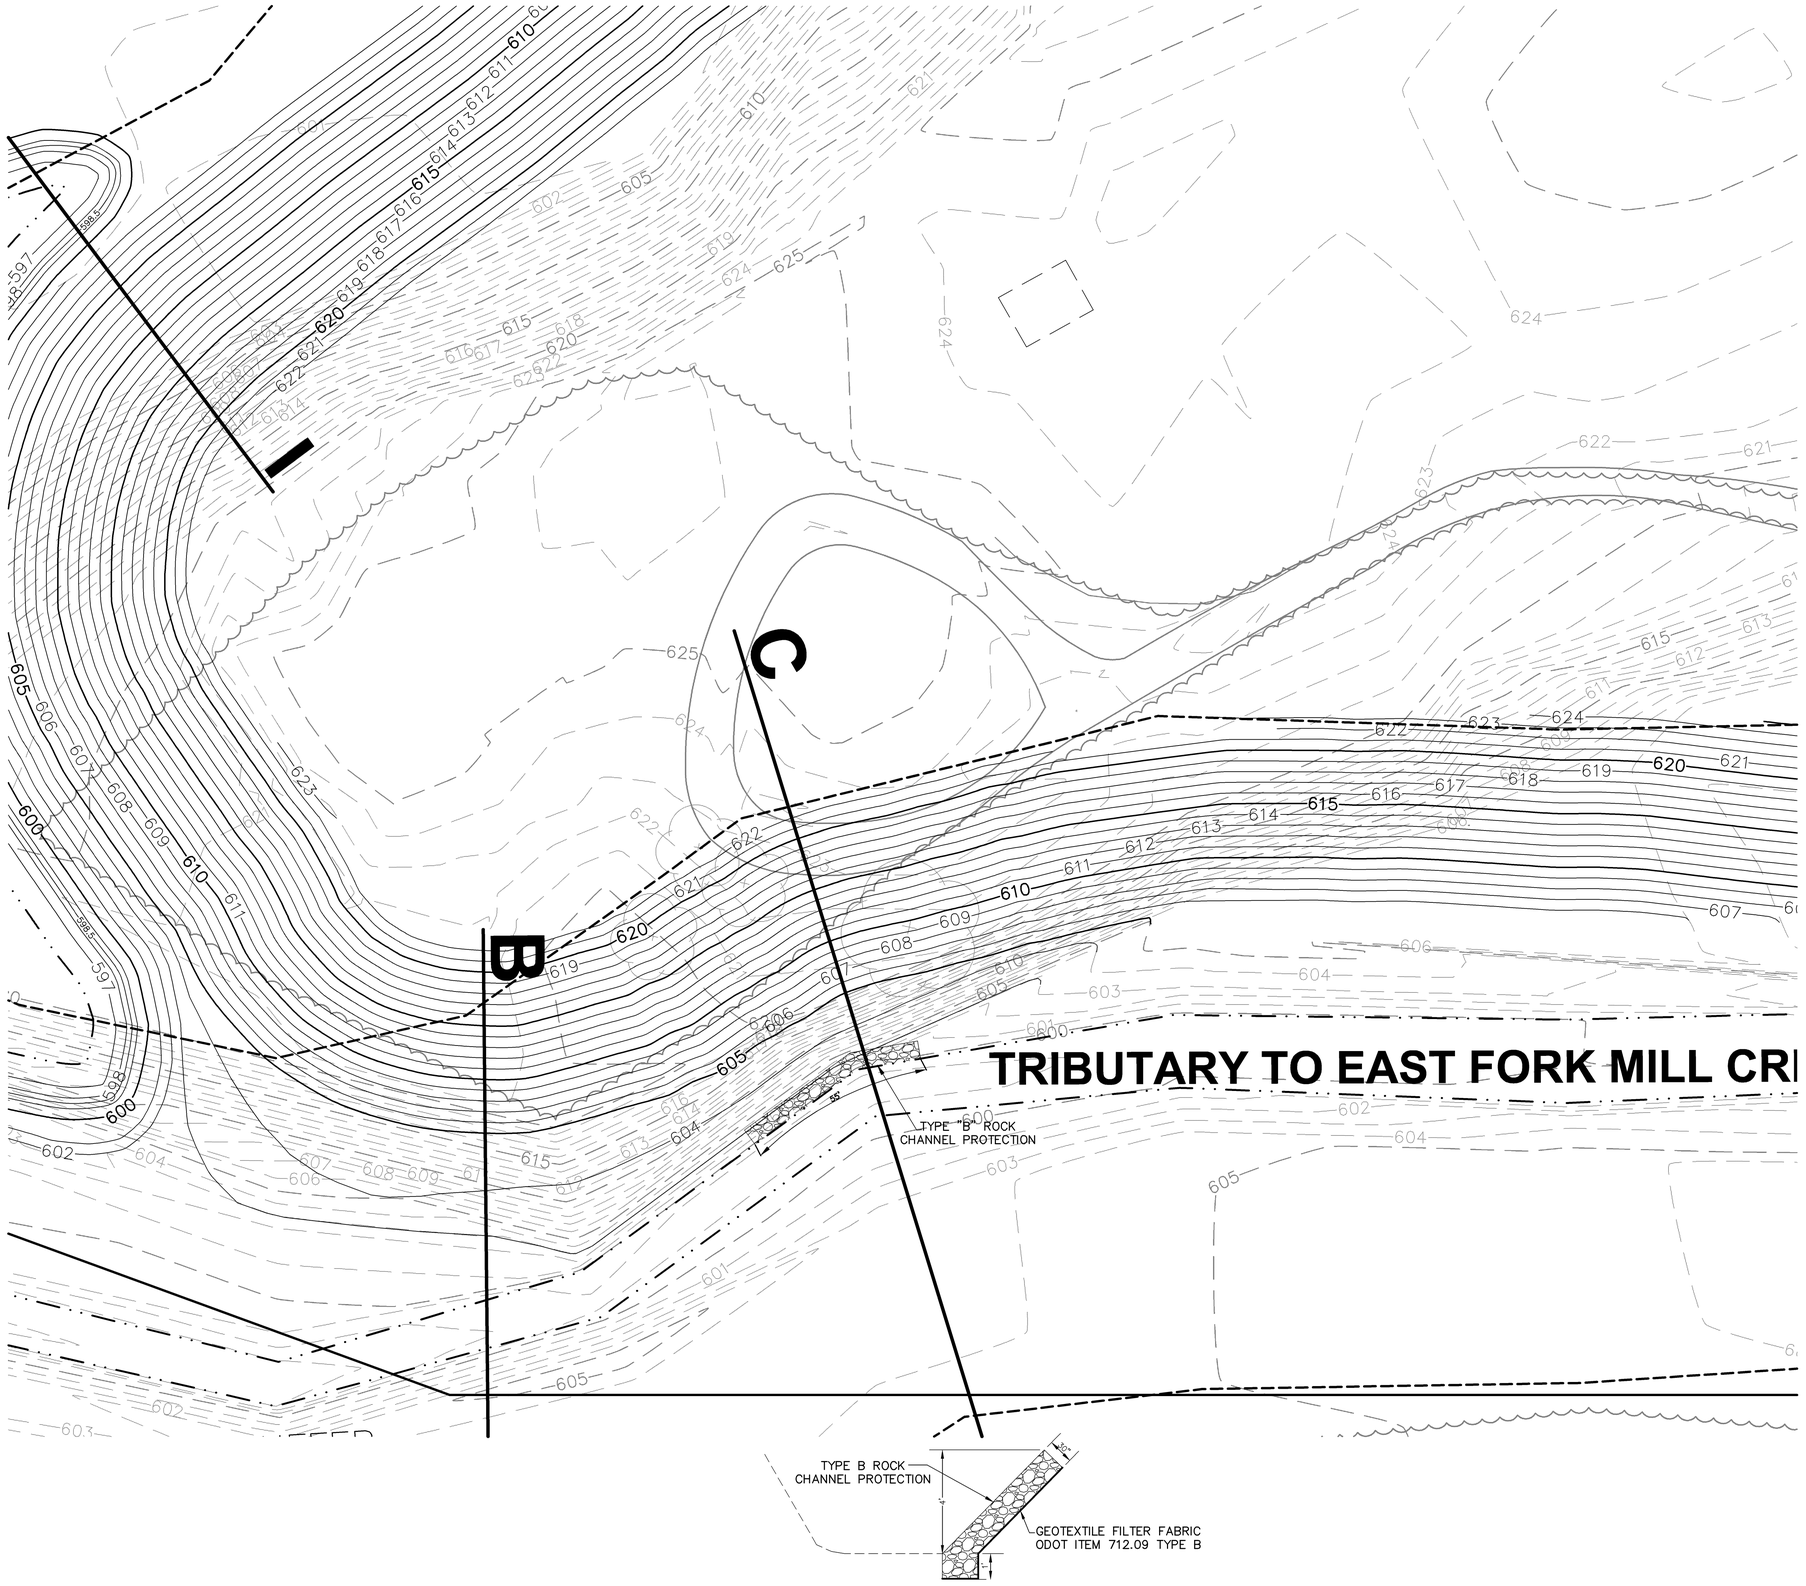

NO.	DATE	DESCRIPTION

REVISIONS

BUFFER AREA
PLAN VIEW 2

DRAWN BY: SRT
SCALE: 1"=20'
JOB NO.: CHF02
DATE: 10/08/08

CENTRE PARK
OF WEST CHESTER
SITUATED IN
SECTION 27, TOWN 3, RANGE 2
WEST CHESTER TOWNSHIP
BUTLER COUNTY, OHIO

PREPARED BY

HENDERSON AND BODWELL, L.L.P.

CONSULTING ENGINEERS
3530 IRWIN-SIMPSON RD.
MASON, OHIO 45040
(513) 398-1728
PLAINVIEW, NEW YORK
(516) 935-8870

SHEET
3
OF **10**

COPYRIGHT © 2008 BY HENDERSON AND BODWELL, L.L.P.

P:\CHF02\Improvement Plans\dwg_CHF02_BASEMAP.dwg, AREA 2, 10/9/2008 3:45:58 PM, jtarey, 1:1

P:\CHF02\Improvement Plans\dwg_CHF02_BASEMAP.dwg 10/9/2008 3:46:14 PM EDT