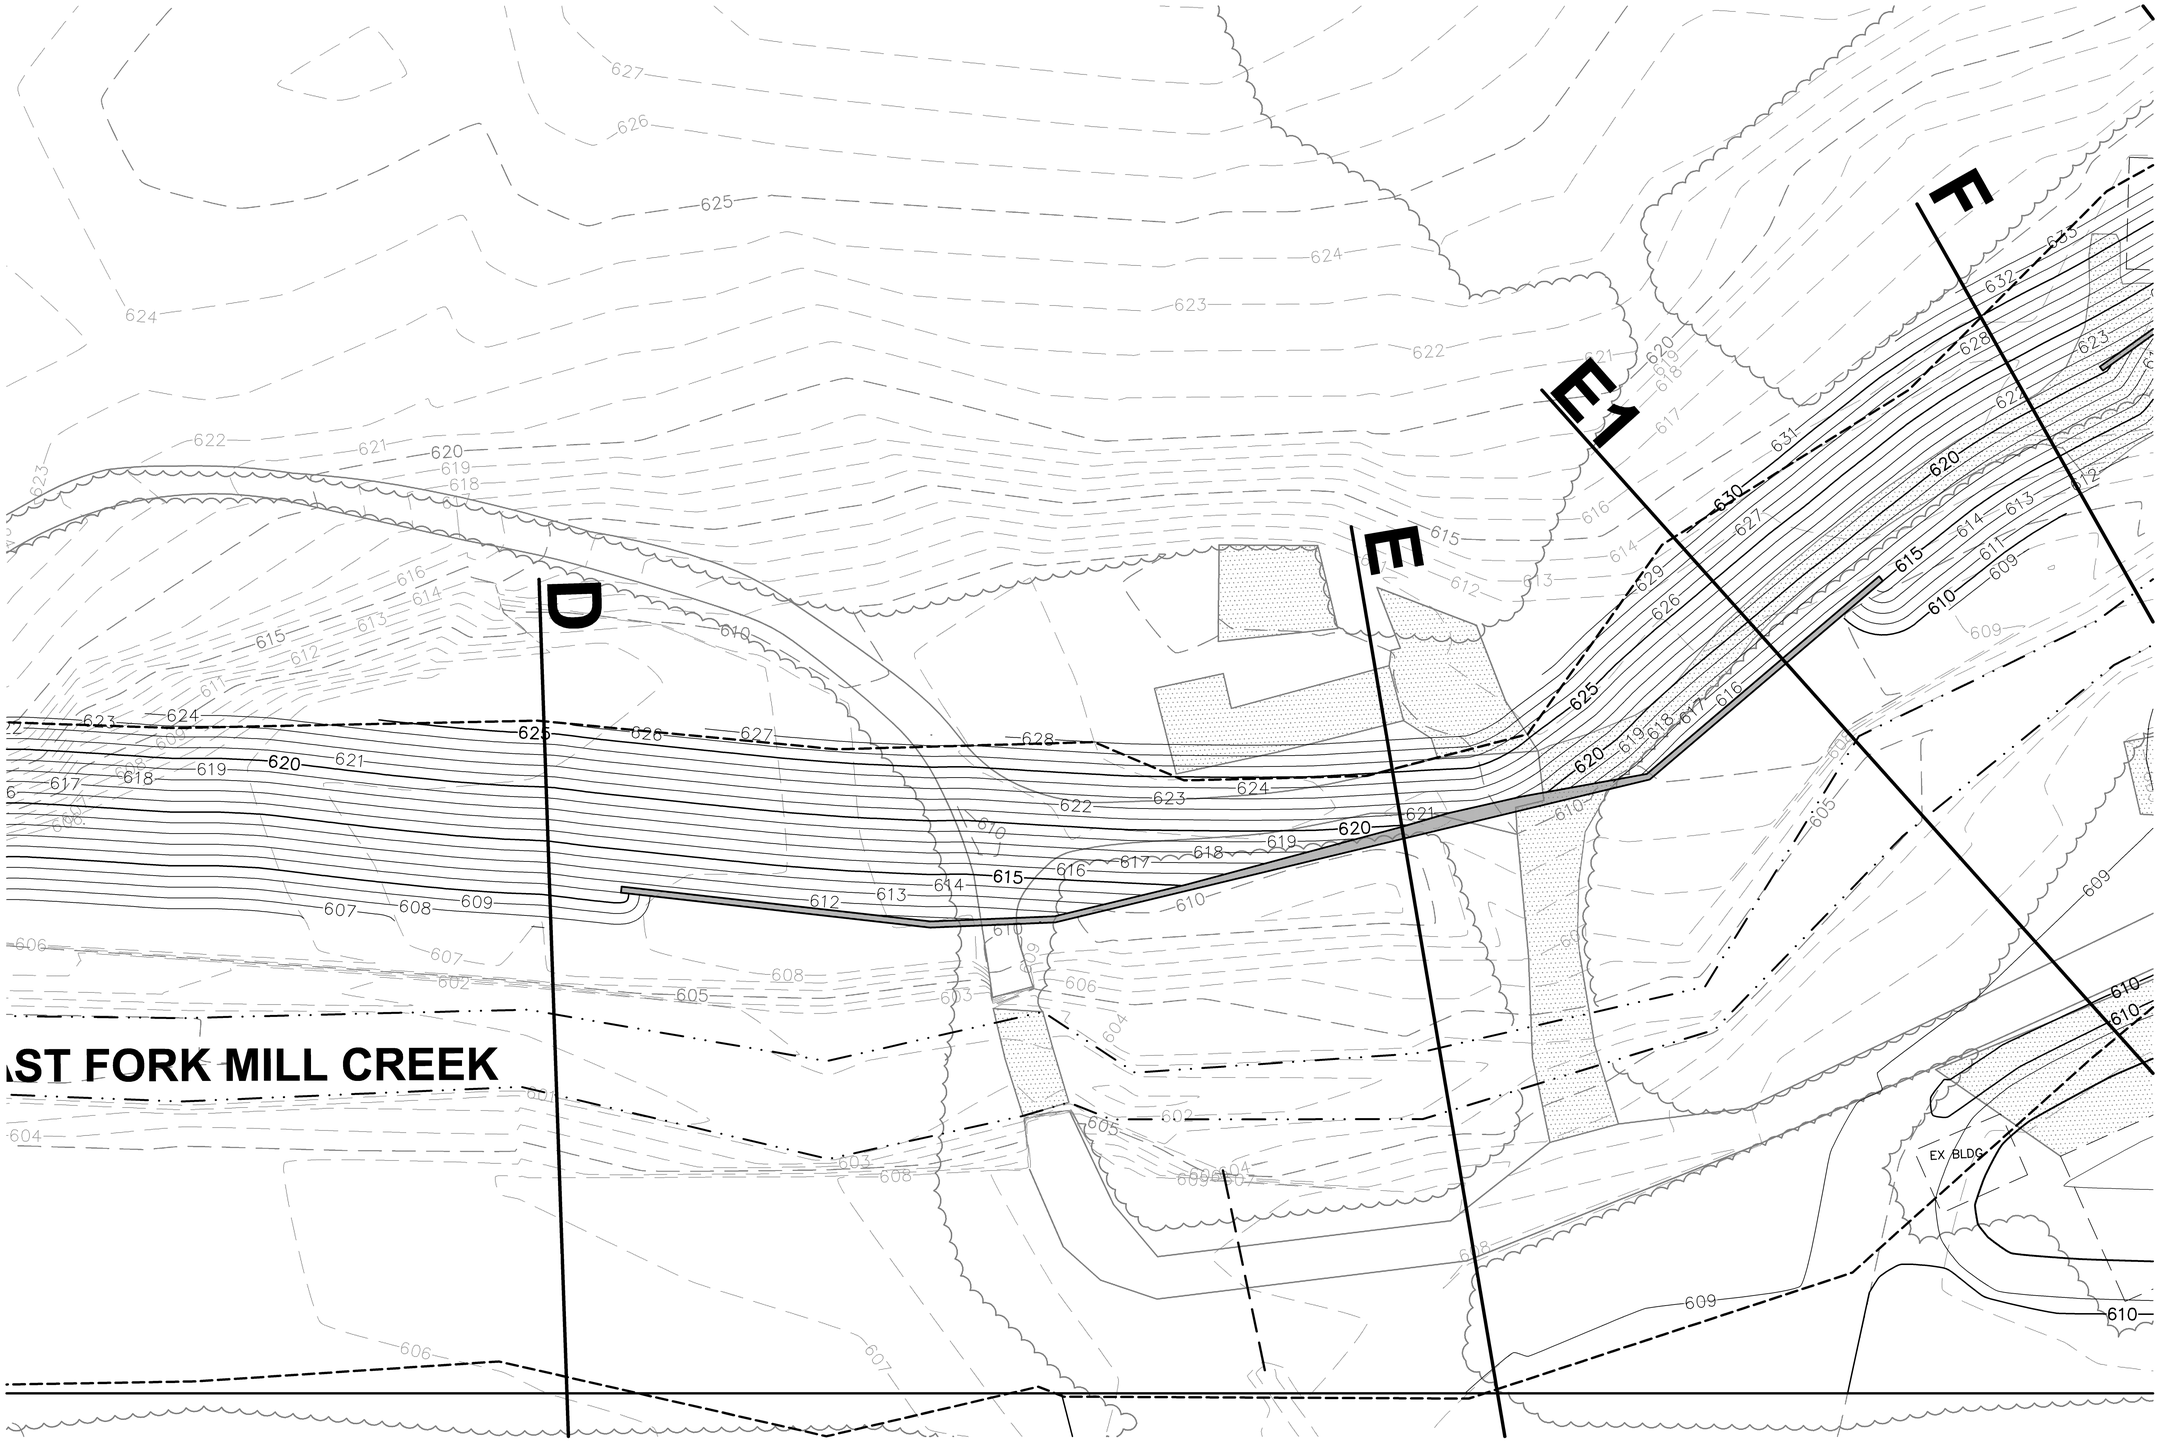

BUFFER AREA PLAN VIEW 3

NO.	DATE	DESCRIPTION

REVISIONS

NO.	DATE	DESCRIPTION

SCALE: 1"=20'
DRAWN BY: SRT
JOB NO.: CHF02
DATE: 10/08/08

CENTRE PARK OF WEST CHESTER
SITUATED IN
SECTION 27, TOWN 3, RANGE 2
WEST CHESTER TOWNSHIP
BUTLER COUNTY, OHIO

PREPARED BY
HENDERSON AND BODWELL, L.L.P.
CONSULTING ENGINEERS
3530 IRWIN-SIMPSON RD.
MASON, OHIO 45040
(513) 398-1728
PLAINVIEW, NEW YORK
(516) 935-8870

SHEET
4
OF **10**

COPYRIGHT © 2008 BY HENDERSON AND BODWELL, L.L.P.

P:\CHF02\Improvement Plans\dwg_CHF02_BASEMAP.dwg, AREA 3, 10/9/2008 3:44:24 PM, jamy, 1:1

P:_CHF02\Improvement Plans\dwg_CHF02_BASEMAP.dwg 10/9/2008 3:25:38 PM EDT