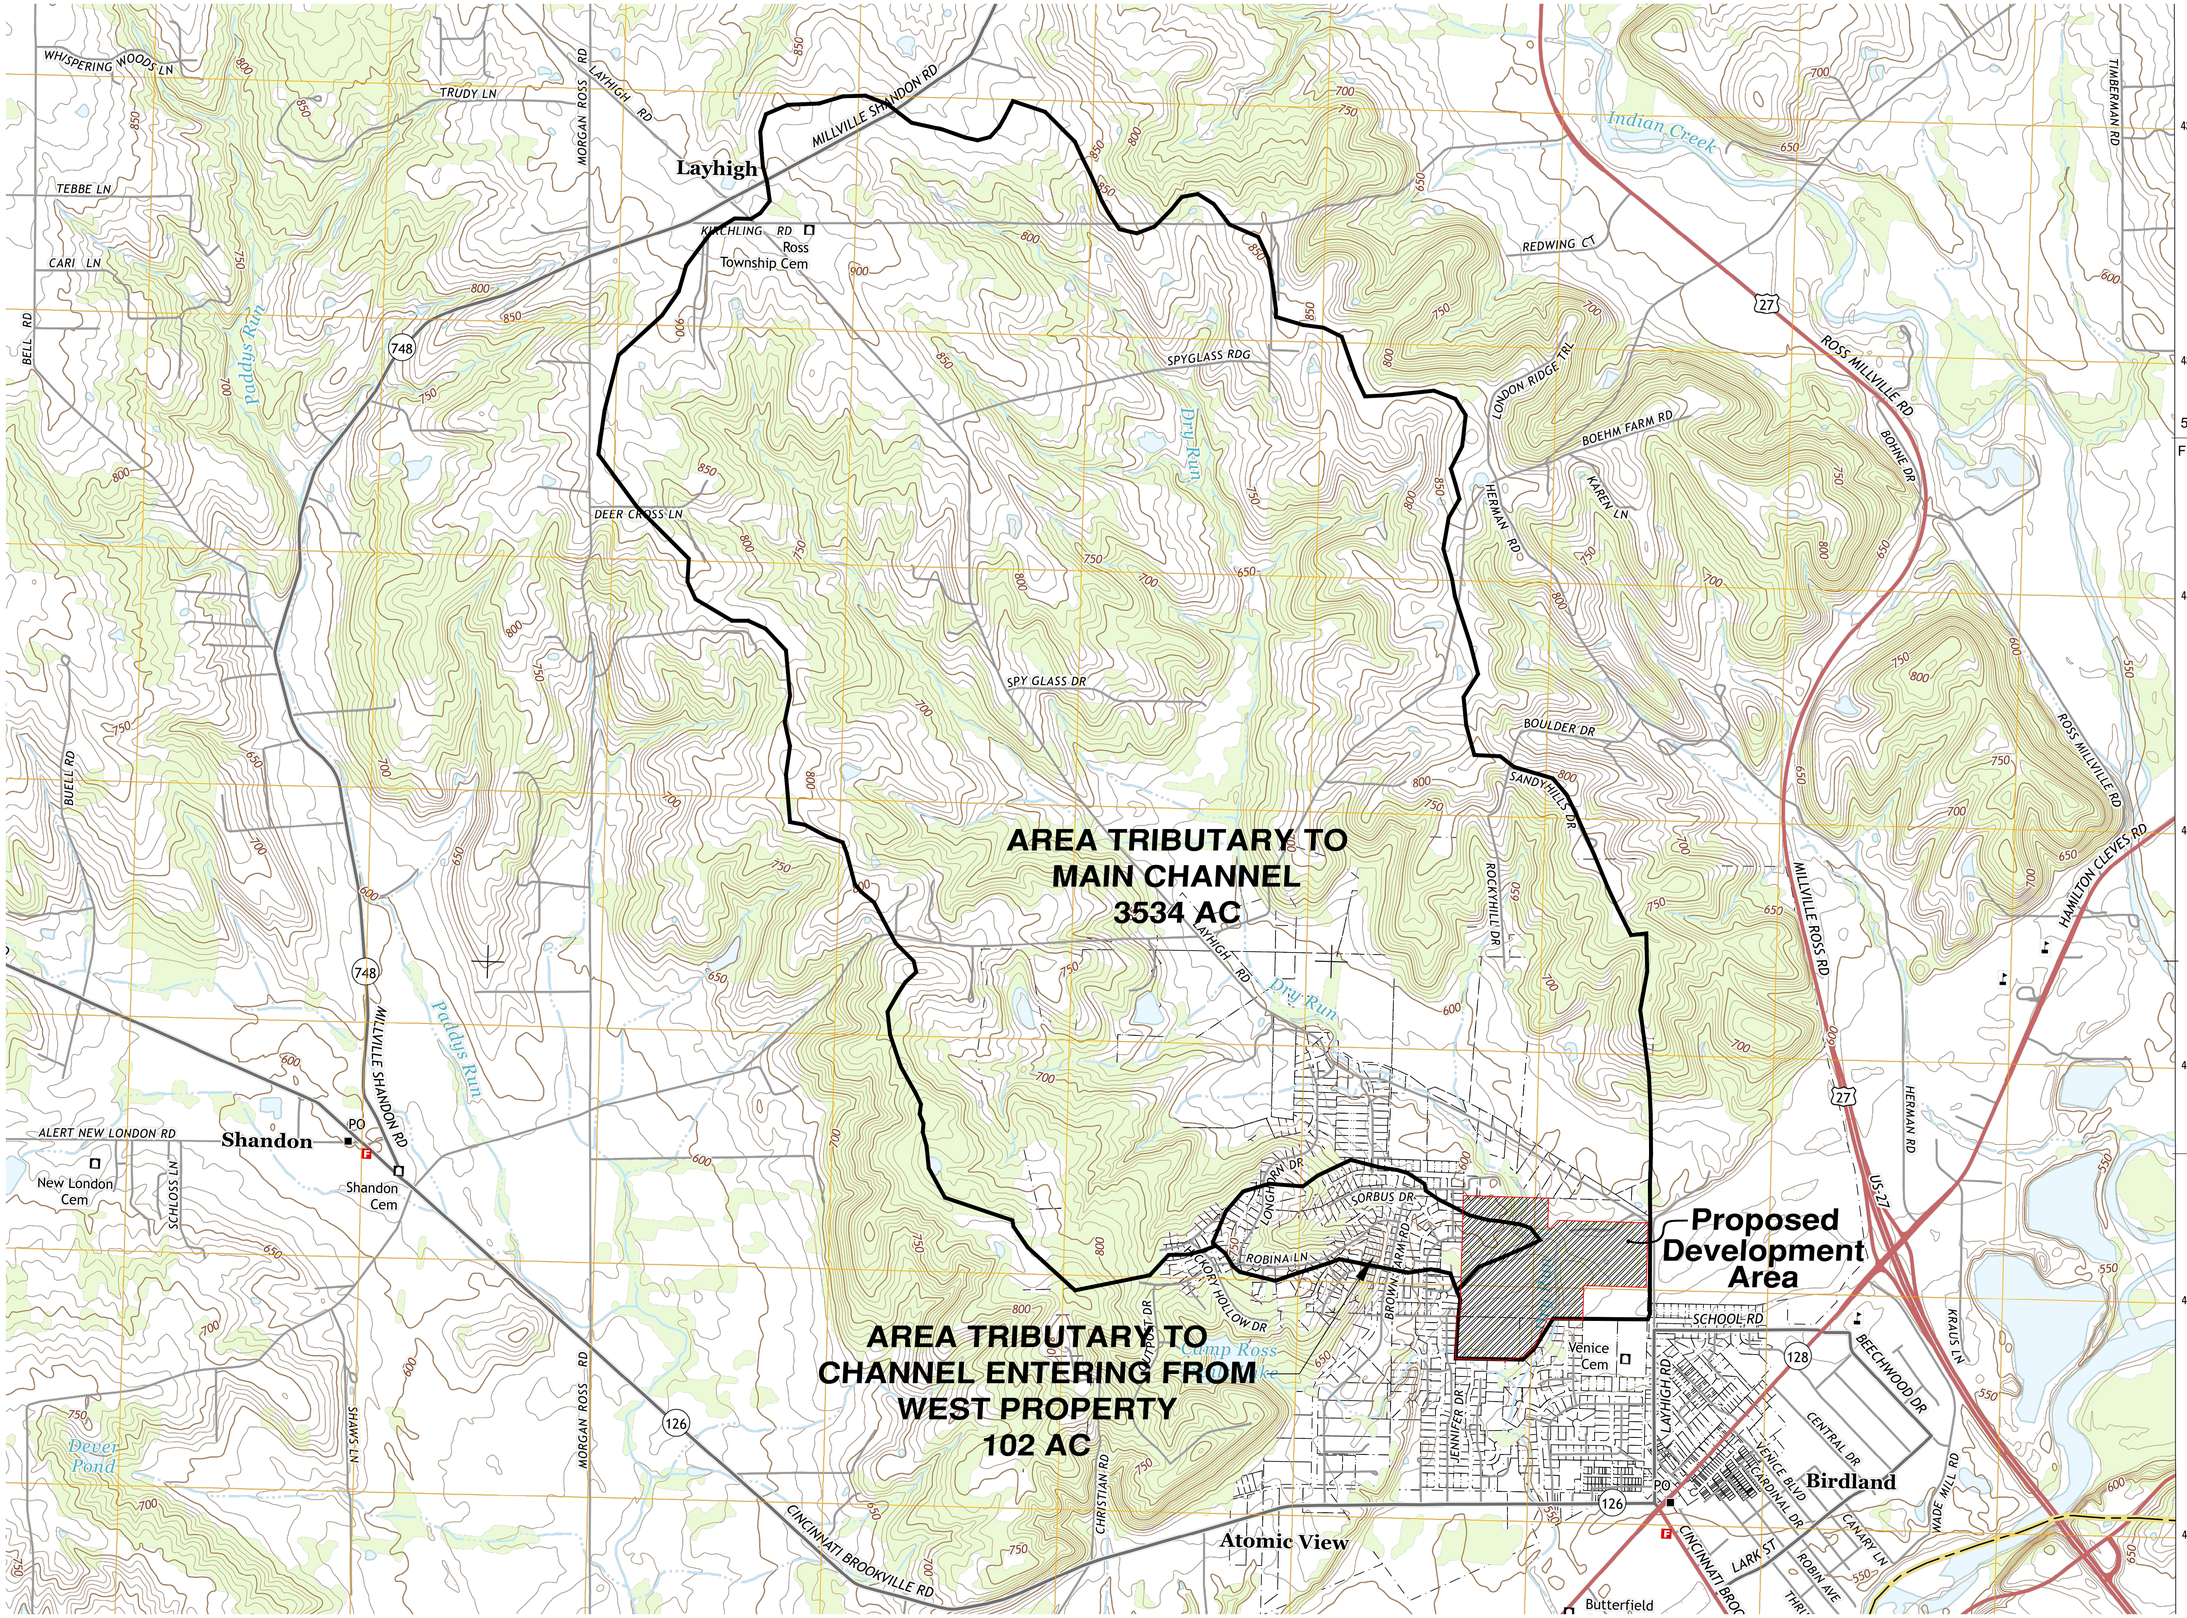


0 1000 1500
SCALE: 1" = 1000'

| Item | Revision Description | Date | Drwn: | Chk: |
|---|---|---|---|---|

# DRY RUN FLOOD STUDY
# BROWN FARM

## DRAINAGE AREAS

bayer becker
www.bayerbecker.com
6905 Wilkinson Road, Suite A
Mason, OH 45040 - 513.336.6600

Drawing: 13M074-000 DR MAP
Drawn by: JAB
Checked By:
Issue Date: 3-20-2020
Sheet: 1

THIS DOCUMENT AND ALL RELATED DETAIL DRAWINGS, SPECIFICATIONS, AND ELECTRONIC MEDIA PREPARED OR FURNISHED BY BAYER BECKER (BB), ARE INSTRUMENTS OF BB'S PROFESSIONAL SERVICE, AND IS THE EXCLUSIVE PROPERTY OF BB. NO DISCLOSURE, USE, REPRODUCTION, OR DUPLICATION IN WHOLE, OR IN PART, MAY BE MADE WITHOUT WRITTEN PERMISSION OF BB, AND IS DONE SO AT USER'S SOLE RISK. COPYRIGHT - ALL RIGHTS RESERVED.

Plot time: Mar 10, 2020 - 1:15pm
Drawing name: J:\2013\13M074-000\CIVD\WG\13M074-000 DR MAP.dwg - Layout Tab: Layout1