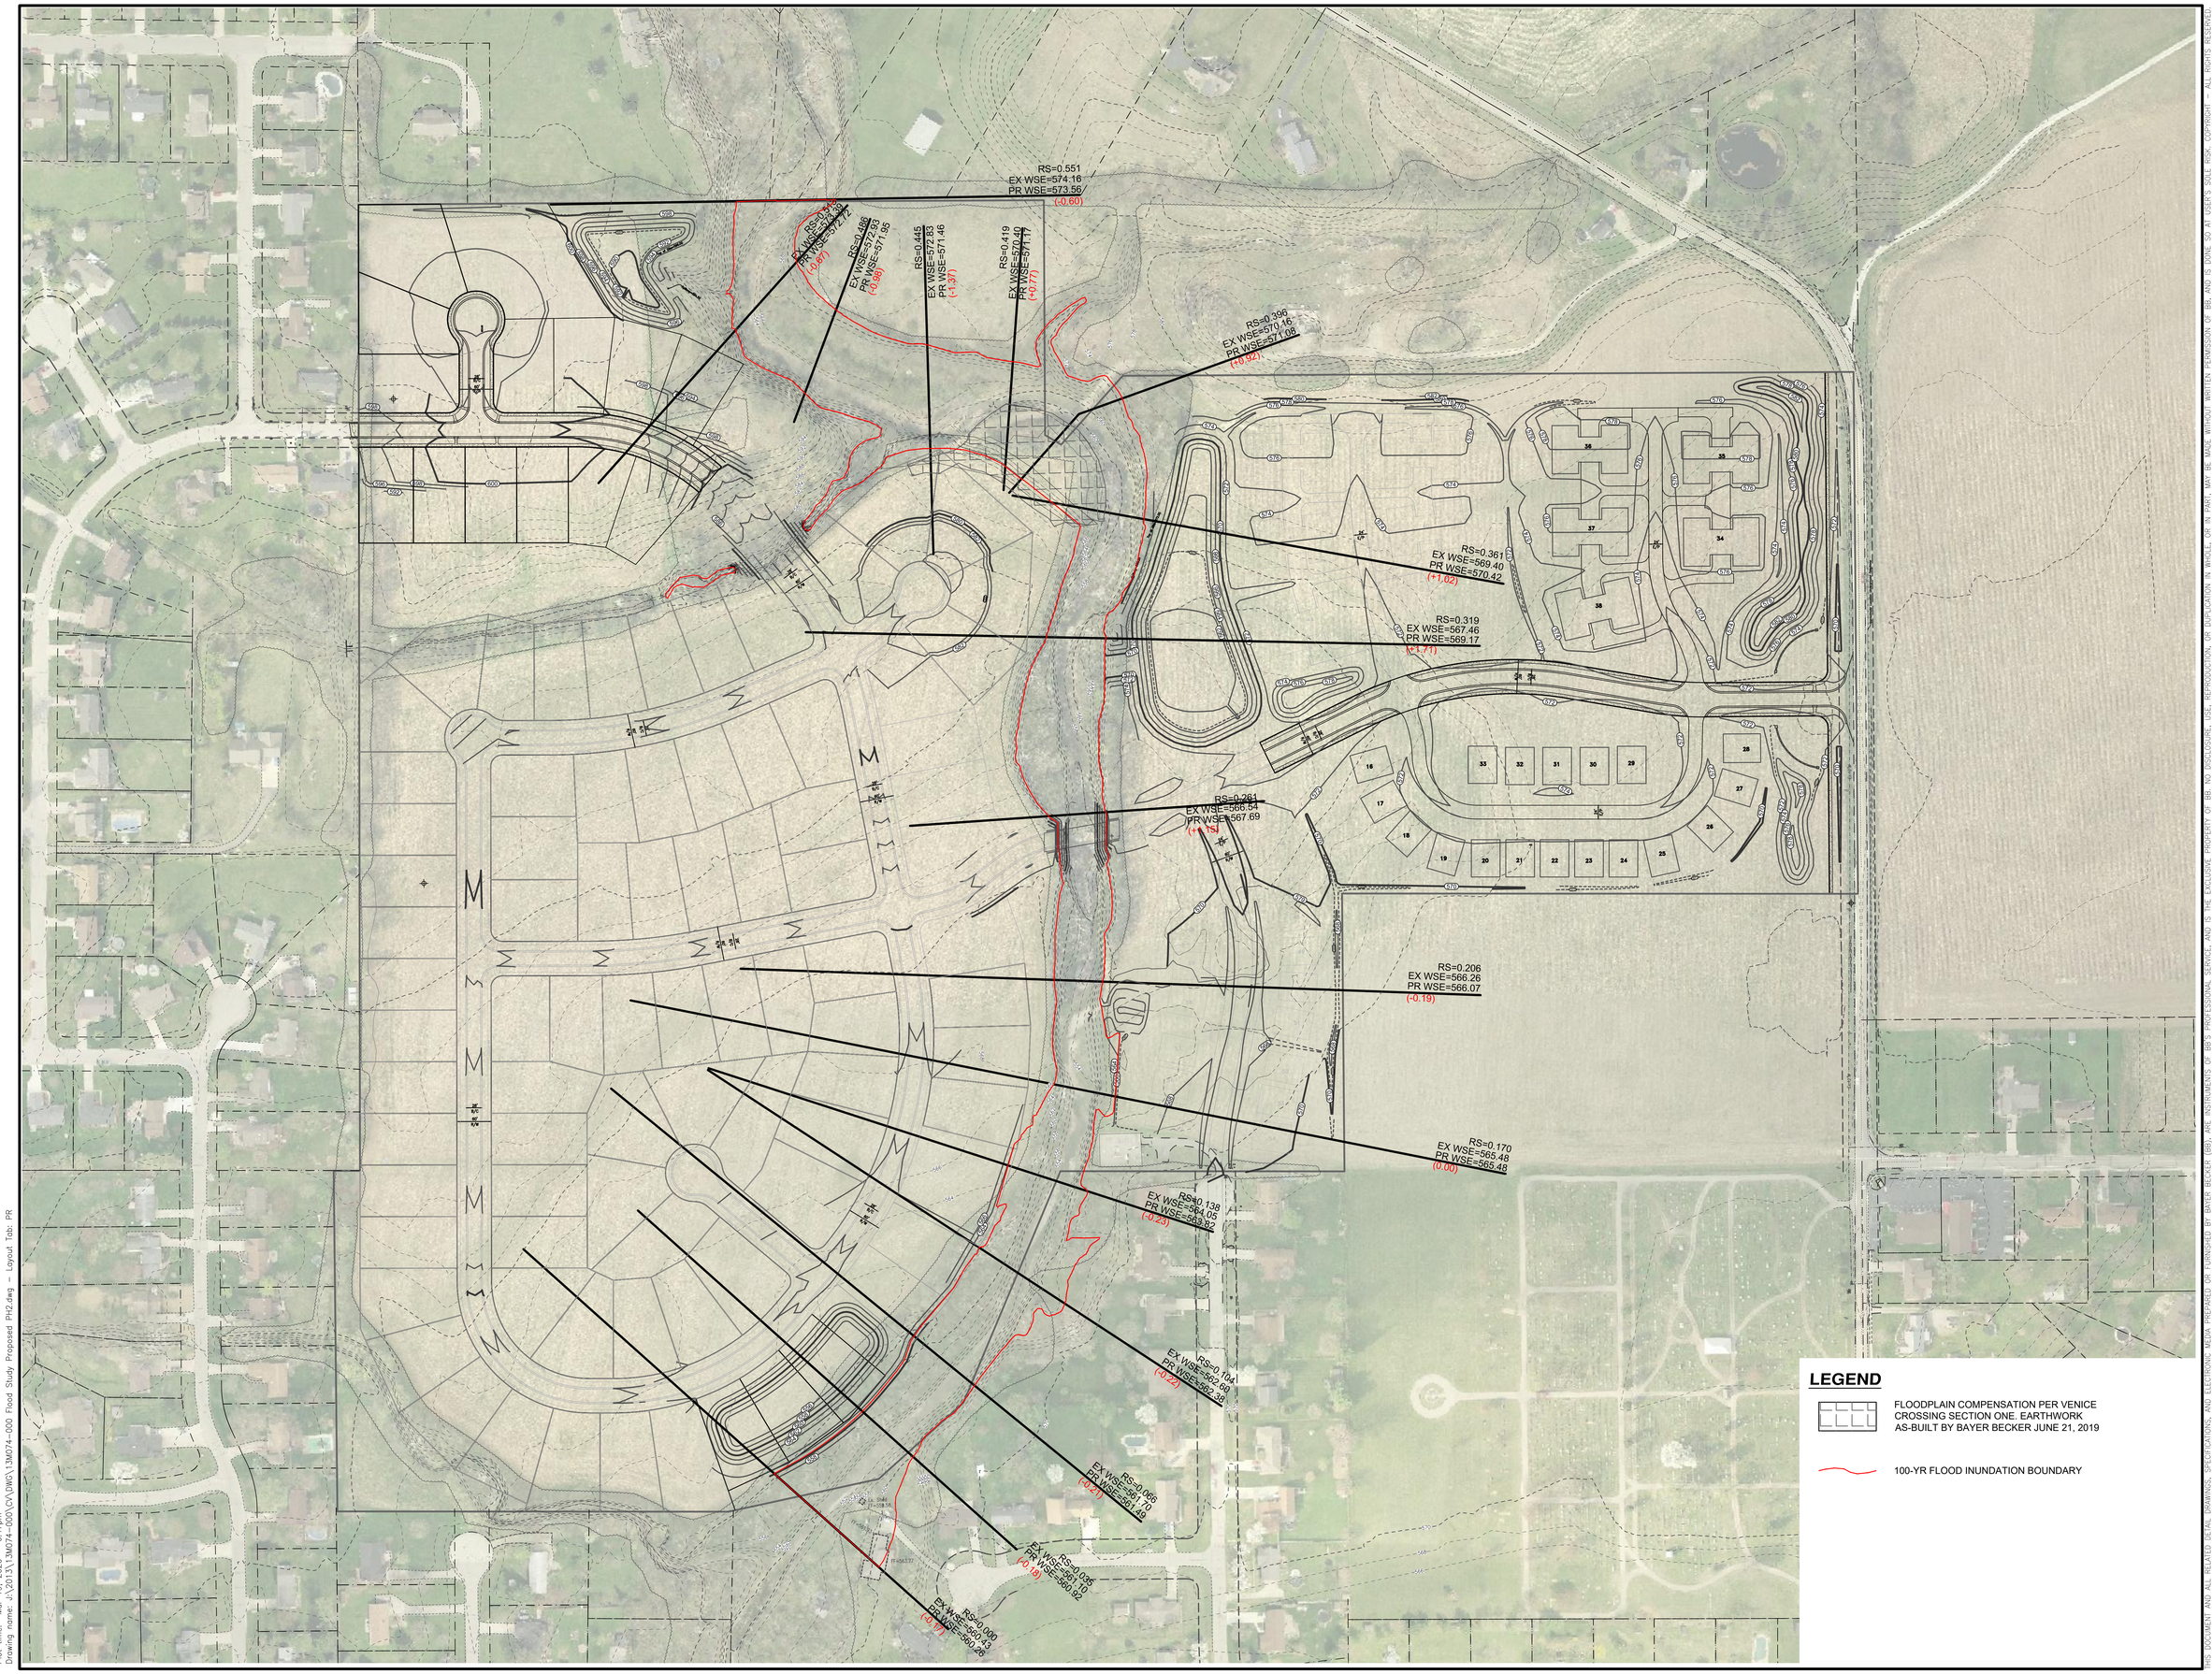

State Plane NAD83 GPS Observations

0 100 150

SCALE: 1" = 100'

Item	Revision Description	Date	Drwn	Chk

DRY RUN FLODD STUDY
VENICE CROSSING PHASE 2

PROP. 100 YR FLOOD LIMITS

bayer becker
www.bayerbecker.com
6900 Tylersville Road, Suite A
Mason, OH 45040 - 513.336.6600

Drawing: FLOOD STUDY PROPOSED
Drawn by: JAB
Checked By:
Issue Date: 3-20-2020
Sheet: 1

THIS DOCUMENT AND ALL RELATED DETAIL DRAWINGS, SPECIFICATIONS, AND ELECTRONIC MEDIA PROVIDED BY BAYER BECKER (BB) ARE REPRESENTATIVE OF BB'S PROFESSIONAL SERVICE AND IS THE EXCLUSIVE PROPERTY OF BB. NO DISCLOSURE, NOR REPRODUCTION, OR DUPLICATION IN WHOLE OR IN PART, MAY BE MADE WITHOUT WRITTEN PERMISSION OF BB, AND IS LOAN TO USER'S SOLE FOR COPYRIGHT ALL RIGHTS RESERVED.

Plot time: Mar 19, 2020 – 6:47pm
Drawing name: J:\2013\13M074-000\CV\DWG\13M074-000 Flood Study Proposed PH2.dwg – Layout Tab: PR